


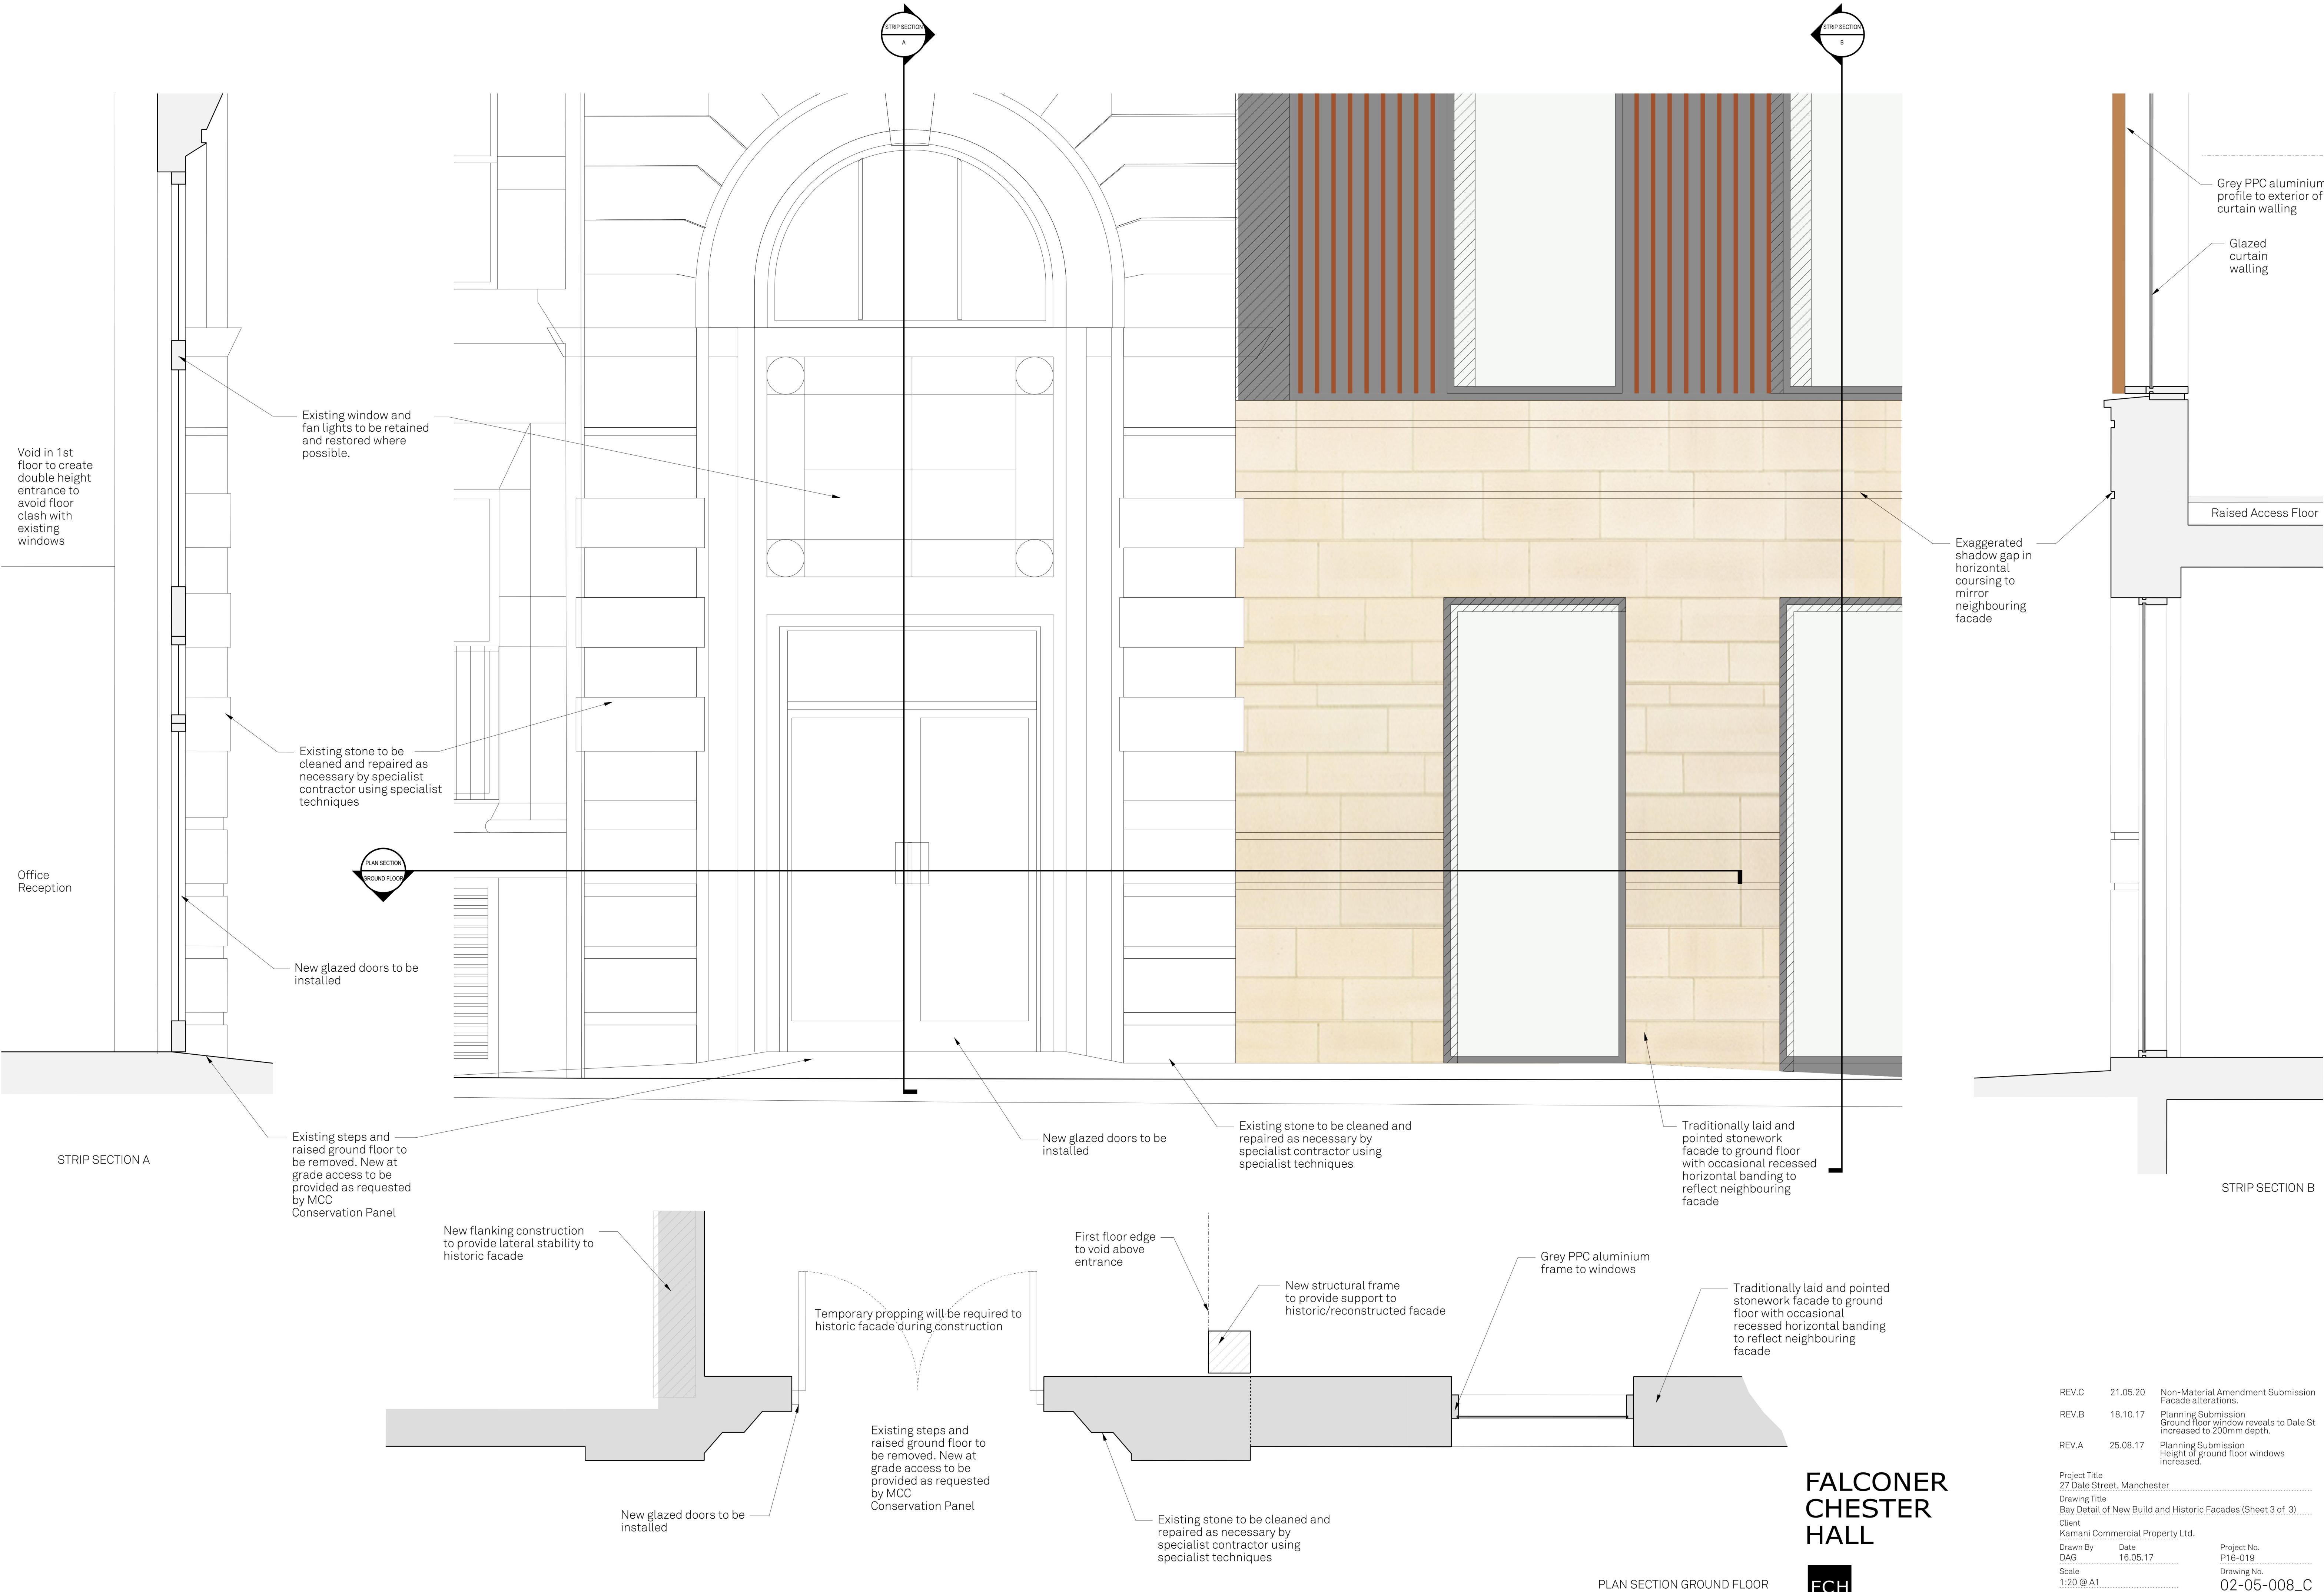

FALCONER CHESTER HALL



London | Liverpool | Manchester | Kuala Lumpur | Telephone +44(0)151 243 5800

REV.C	21.05.20	Non-Material Amendment Submission Facade alterations.
REV.B	18.10.17	Planning Submission Ground floor window reveals to Dale St increased to 200mm depth.
REV.A	25.08.17	Planning Submission Height of ground floor windows increased.

Project Title
27 Dale Street, Manchester
Drawing Title
Bay Detail of New Build and Historic Facades (Sheet 3 of 3)
Client
Kamani Commercial Property Ltd.
Drawn By
DAG
Date
16.05.17
Scale
1:20 @ A1
Project No.
P16-019
Drawing No.
02-05-008_C
www.fcharchitects.com
© F.C.H.