

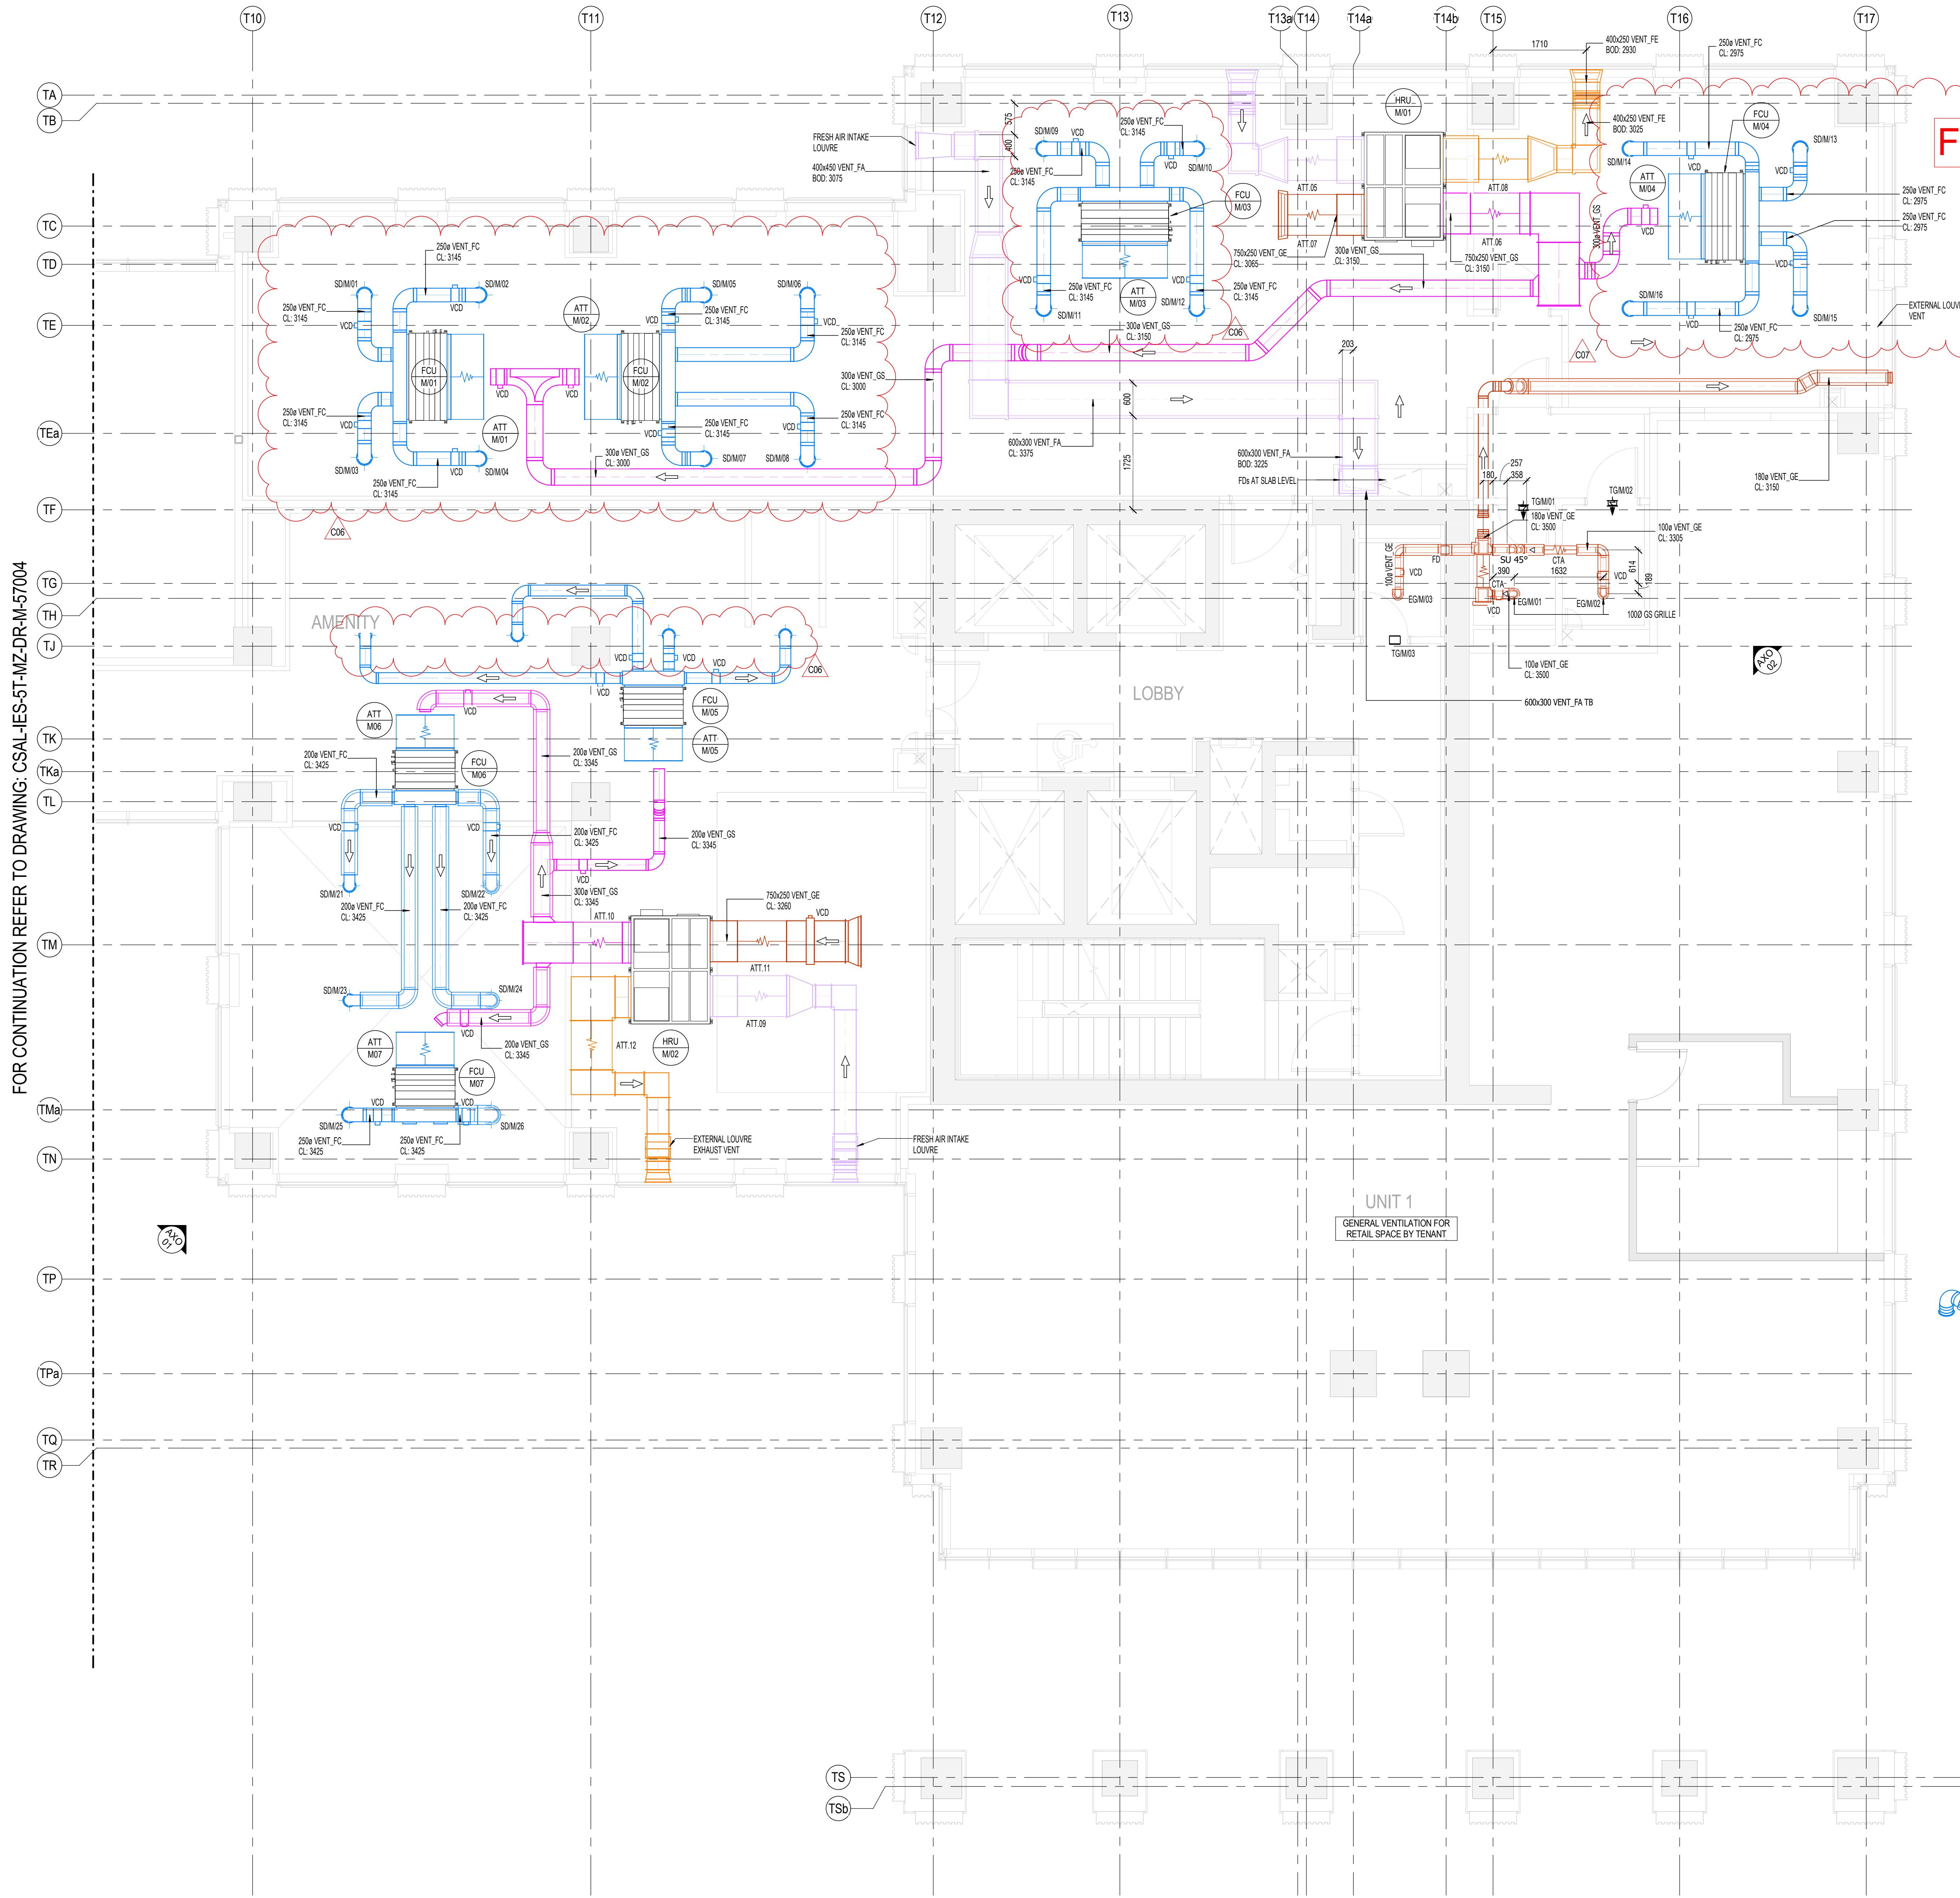


FOR CONTINUATION REFER TO DRAWING: CSAL-IES-5T-MZ-DR-M-57004

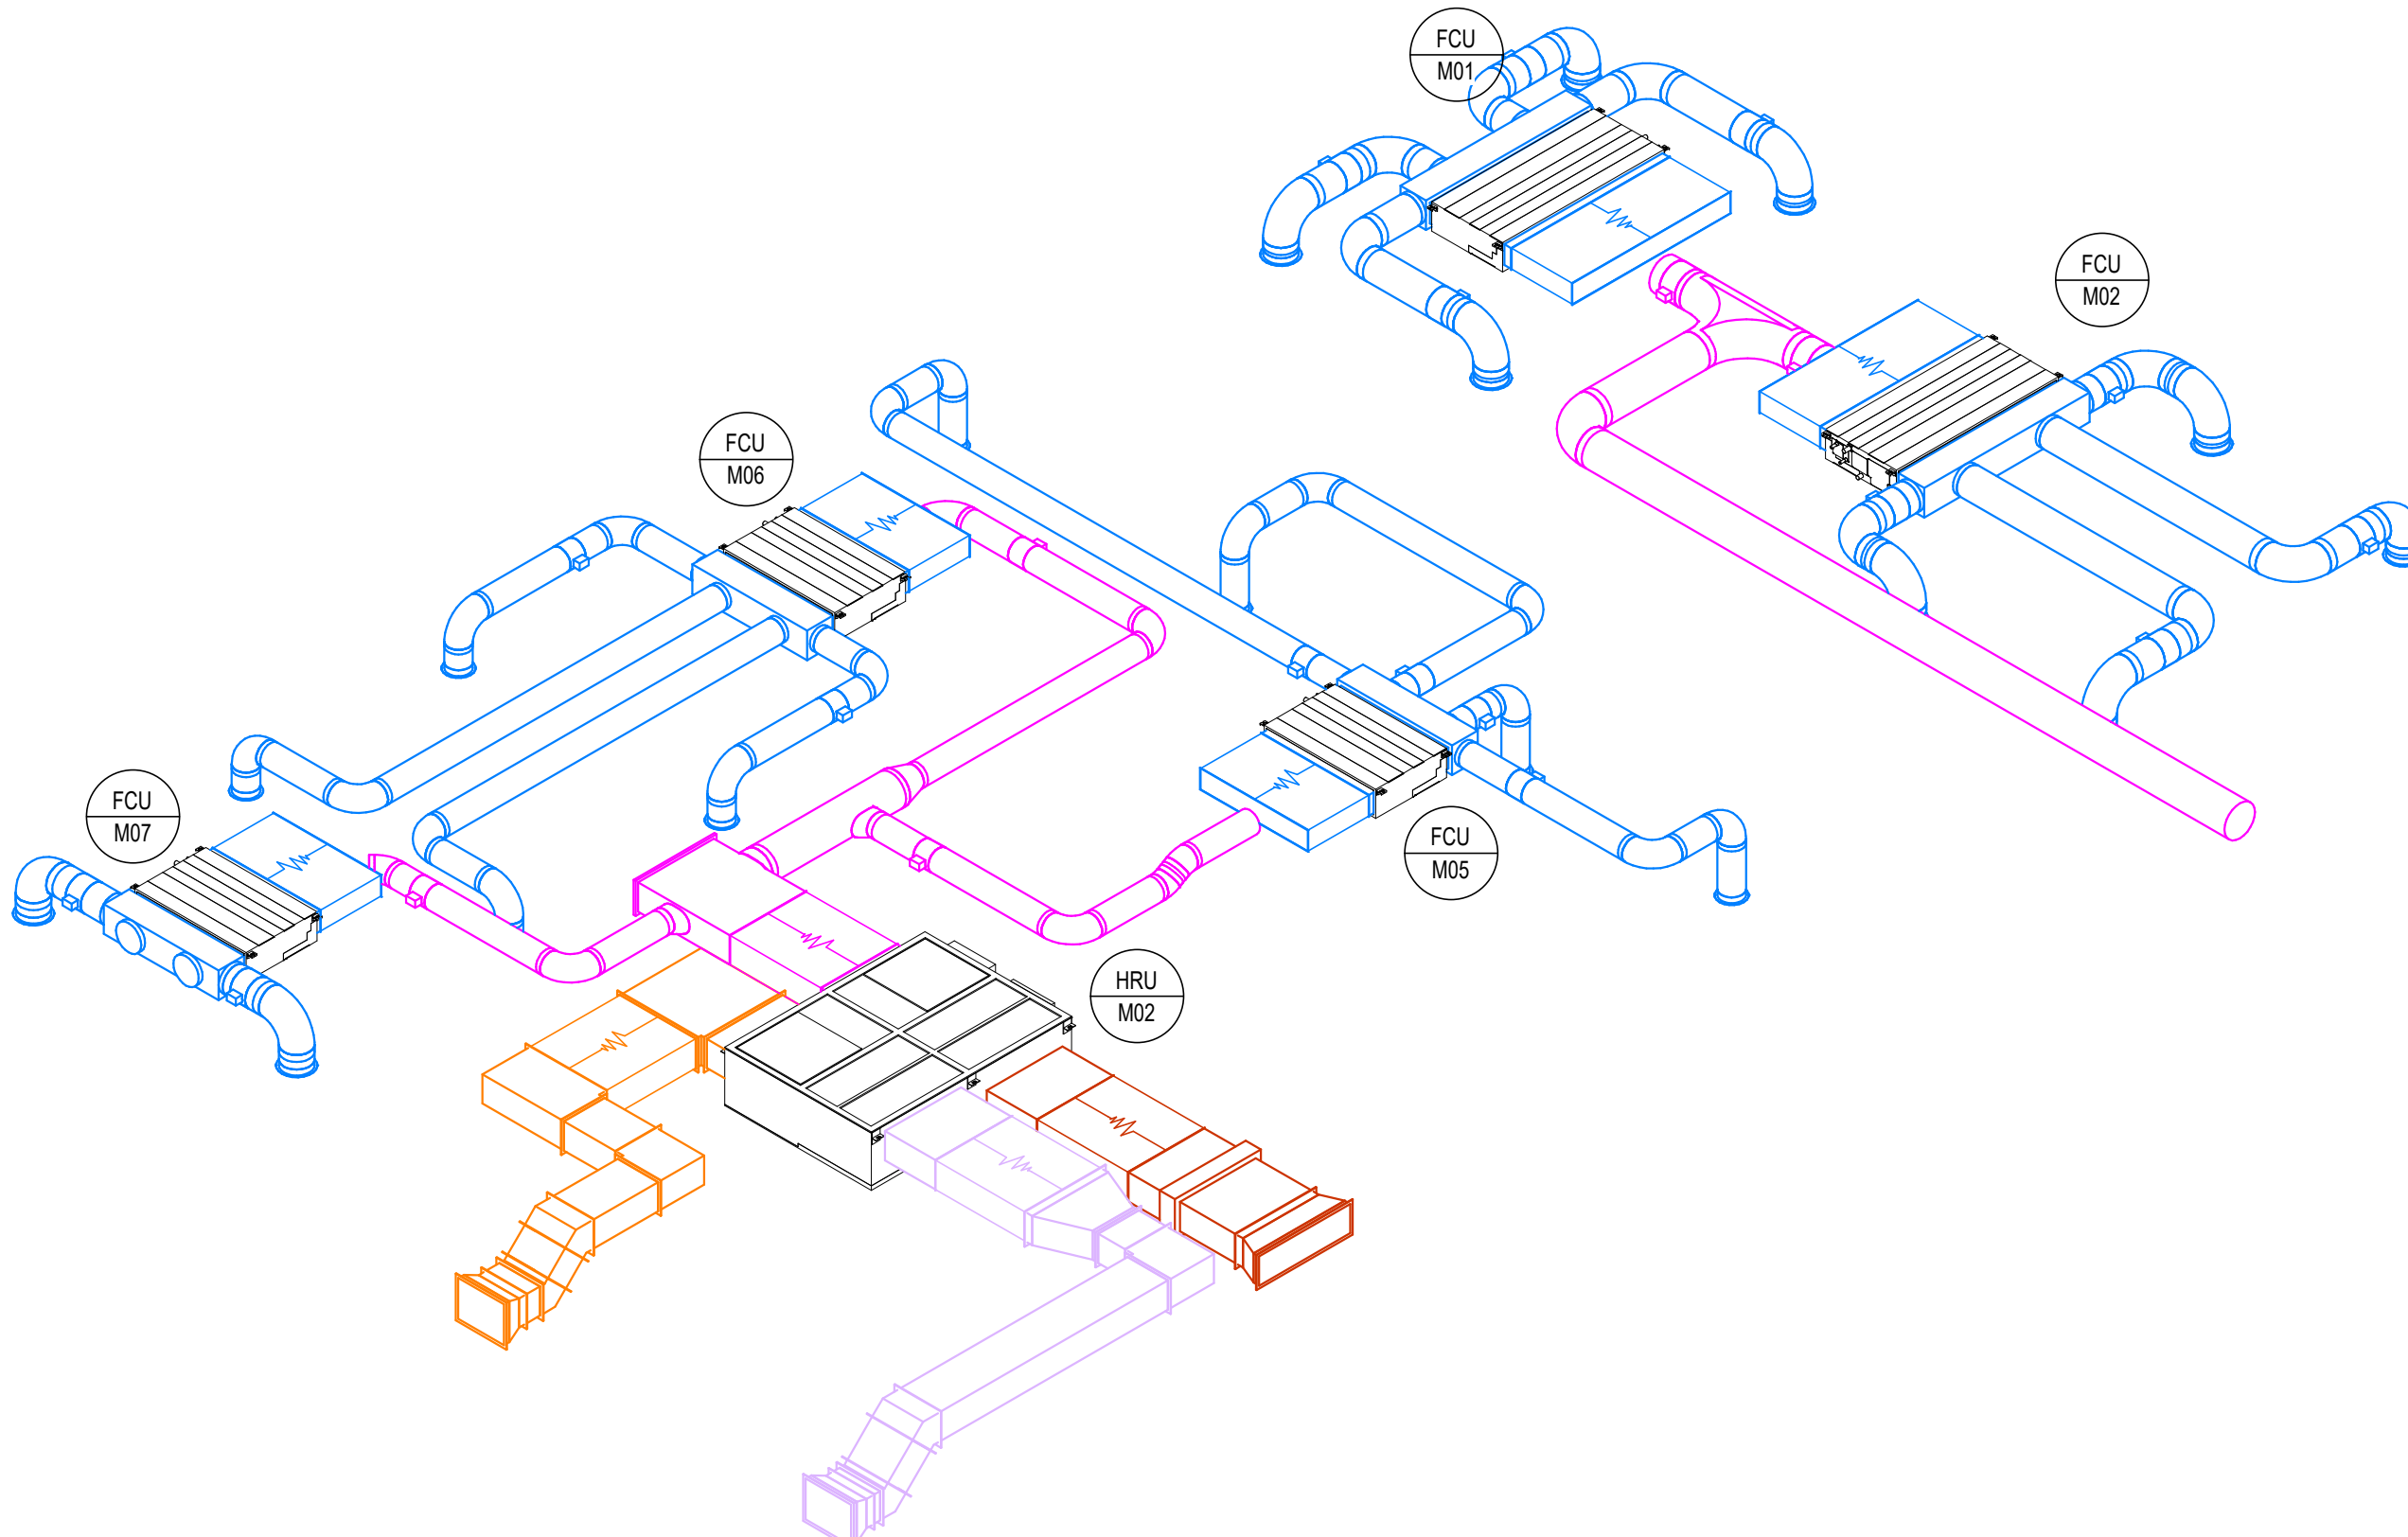

FCU SECONDARY DUCTWORK TO BE INSULATED

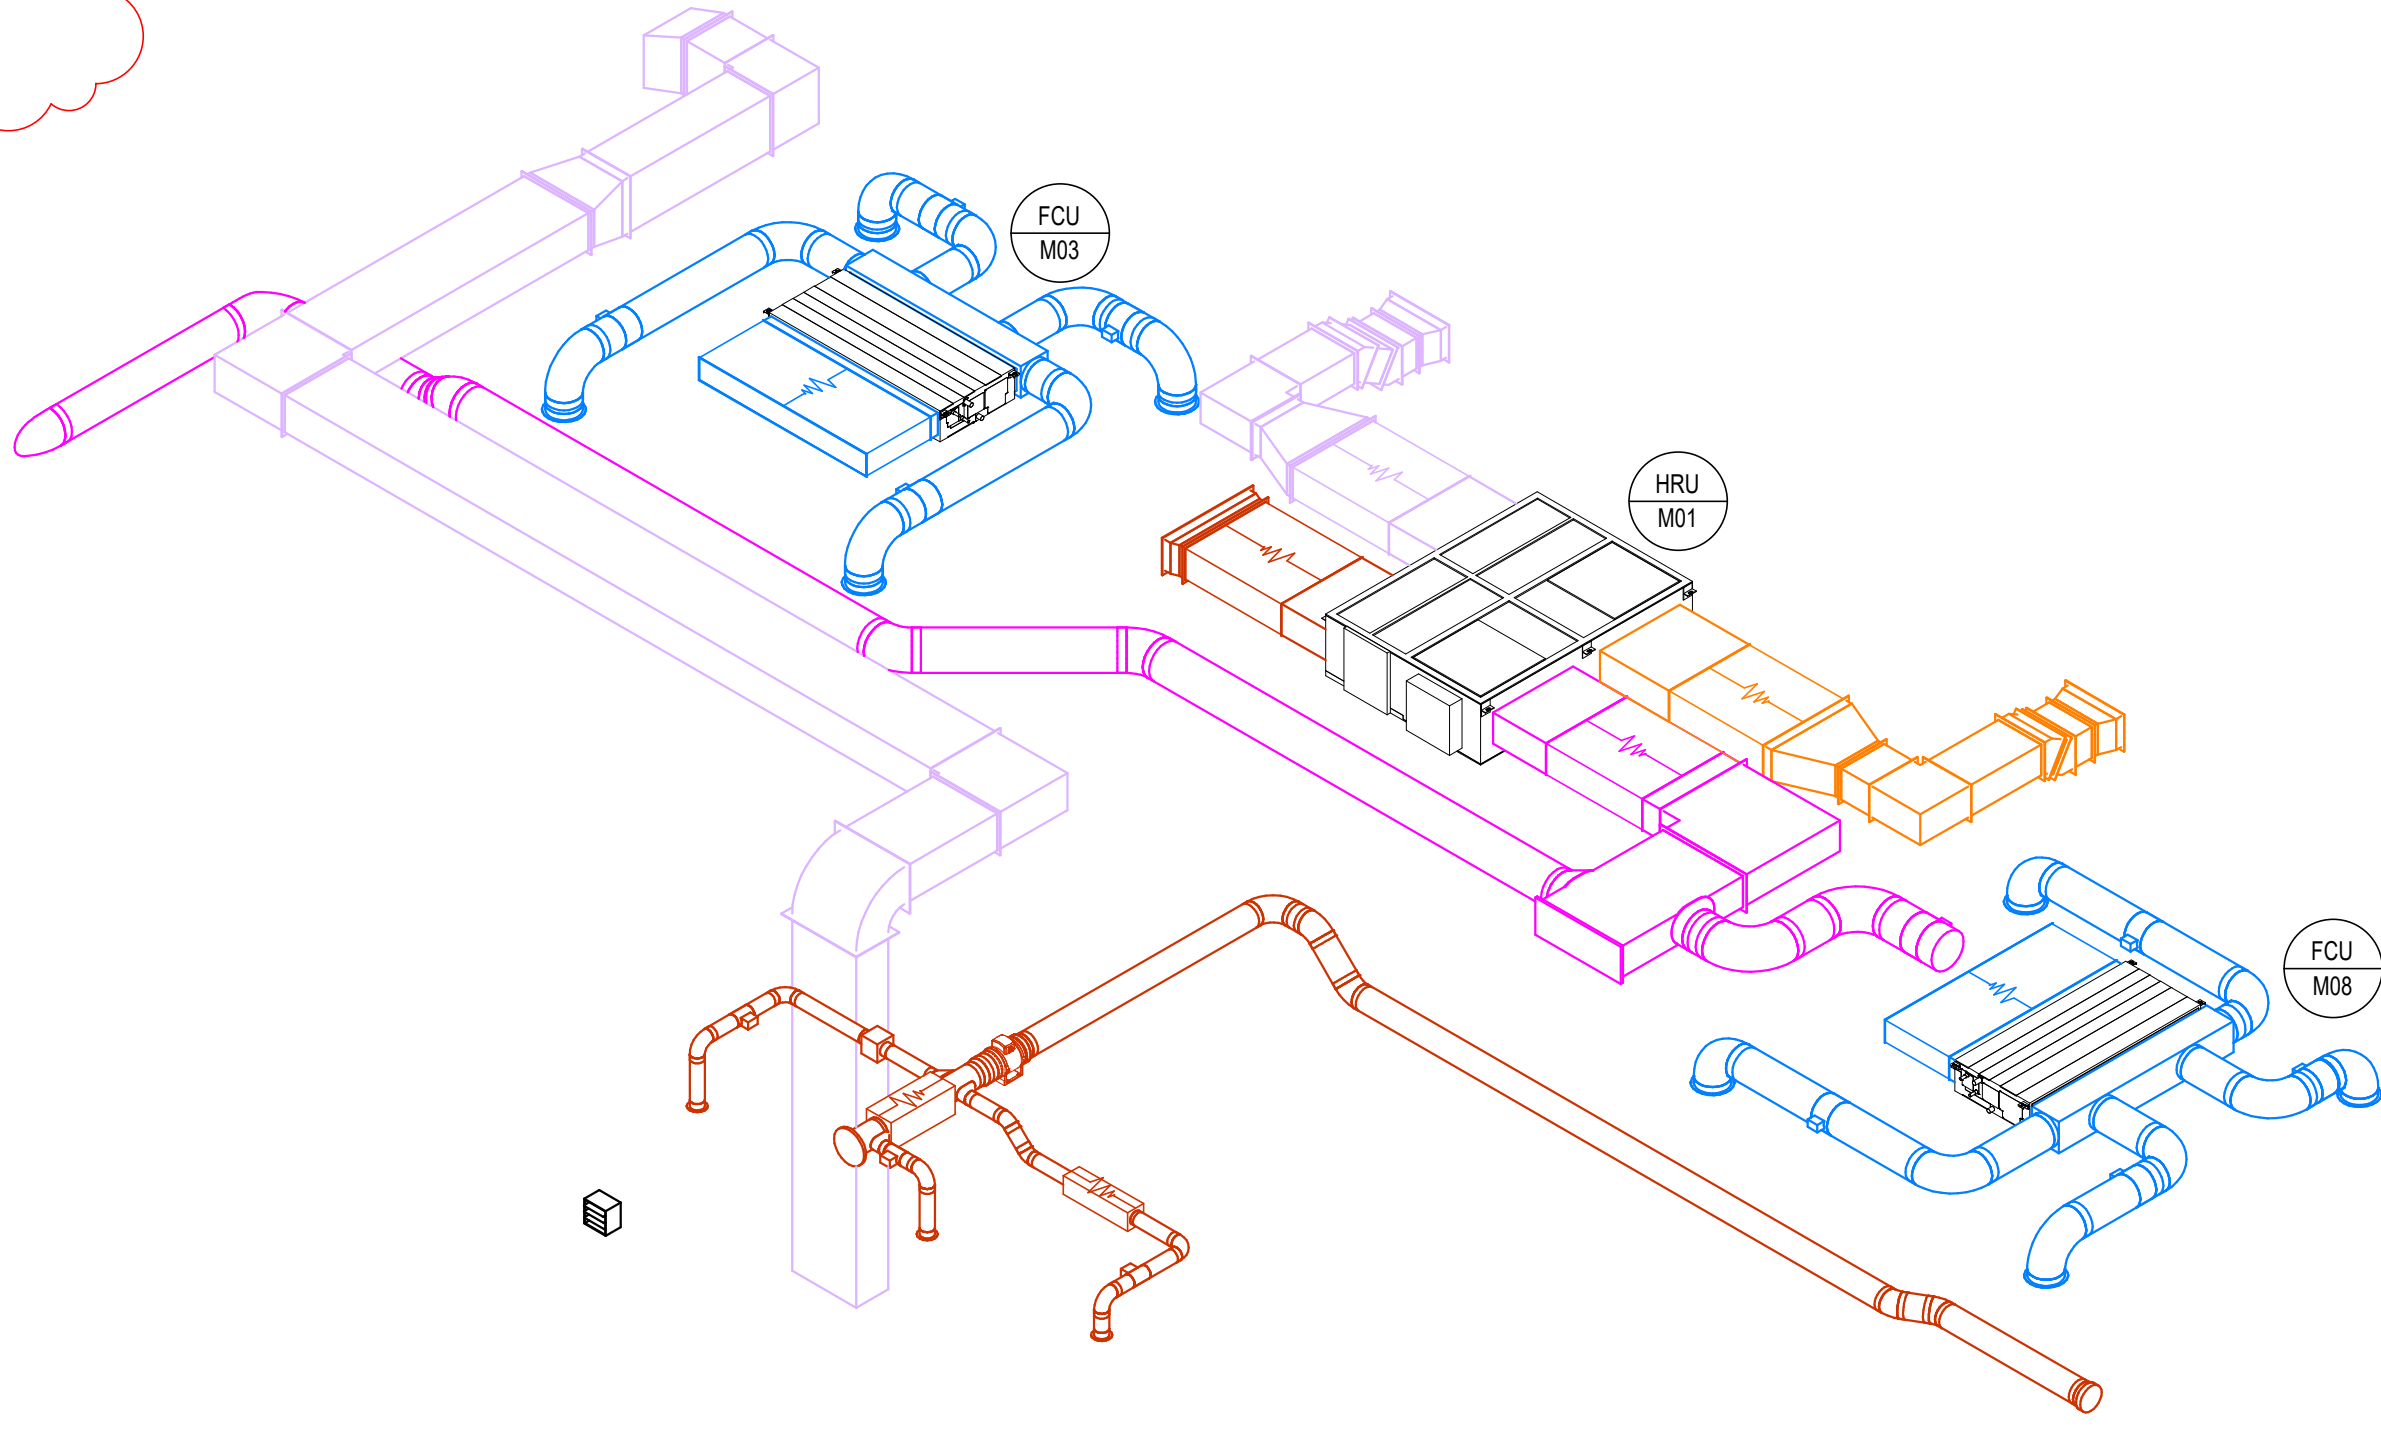

REFERENCE DRAWINGS & MODELS			REV
ARCHITECTURAL	CSAL-IES-5T-MZ-DR-M-57004	CSAL-IES-5T-MZ-DR-M-57004	P22
STRUCTURAL	CSAL-IES-5T-MZ-DR-M-57004	CSAL-IES-5T-MZ-DR-M-57004	P26

GENERAL	
FA	FROM ABOVE
FB	TO ABOVE
TA	TO ABOVE
TB	TO BELOW
HL	HIGH LEVEL
LL	LOW LEVEL
ML	MID LEVEL
OTLL	DROP TO LOW LEVEL
RTLL	RISE TO HIGH LEVEL
SU	SET UP
SD	SET DOWN
FFL	FINISHED FLOOR LEVEL
SFL	STRUCTURAL FLOOR LEVEL
APFL	ABOVE FINISHED FLOOR LEVEL
LL	LEVEL TO UNDERSIDE FROM FFL
CL	LEVEL TO CENTRE FROM FFL
BOO	BOTTOM OF DUCT FROM FFL
VENTILATION	
GS	GENERAL SUPPLY
GE	GENERAL EXTRACT
FA	FRESH AIR
FE	EXHAUST
SE	SMOKE EXTRACT
PC	FAN COIL
KE	KITCHEN EXTRACT
COED	CIRCULAR CEILING EXTRACT DIFFUSER
CEV	CEILING SUPPLY & EXTRACT VALVE
F	FILTER
ATT	ATTENUATOR
MOED	MOTORIZED OPPOSED BLADE DAMPER
VCD	VOLUME CONTROL DAMPER
MD	MOTORIZED CONTROL DAMPER
SD	FIRE & SMOKE DAMPER
HC	HEAT COIL
FAN	FAN
CPEX	CROSS FLOW PLATE HEAT EXCHANGER
CF	DIRECTION OF FLOW
LSD	LINEAR SLOT DIFFUSER
CTA	CROSS TALK ATTENUATOR
EX LSD	PASSIVE LINEAR SLOT FOR RETURN AIR PATH

PLEASE REFER TO SMOKE VENTILATION DRAWINGS/LAYOUTS FOR ENVIRONMENTAL VENTILATION TO CORRIDORS AND ADOUS.

CO7	FCU HEIGHT CHANGED	SW	BH	01.07.20	
CO8	COMMENTS INCORPORATED	SW	BH	17.06.20	
CO9	AMENITIES UPDATE	BW	BH	23.04.20	
CO10	ITECH COMMENTS	BW	BH	13.03.20	
CO11	ITECH COMMENTS	MC	BH	06.12.19	
CO12	REVISED TO SUIT NEW LAYOUT	BW	BH	13.09.19	
CO1	CONTRACT ISSUE	SW	IES	31.01.19	
Rev	Revision Description	DRN	CHK	Date	
drawn by	drawn date	checked by	checked date	approved by	approved date
CWC	01.07.20	MM	24.08.18	MM	24.08.18

CHECK PLOT	
UNCONTROLLED DRAWING	
A	OK
B	Minor Comments
C	Major Comments

signed:
date:

Imtech
Imtech Engineering Services North
Calder House, St George's Park
Kirkham, Lancashire PR4 2DZ
T +44 (0)1772 471 111
www.imtech.co.uk

client approval	A Approved	client approval, initials and date
	B Approved with Comments	
	C Not Approved	

consultant/contractor
SISK
CWC

project
Circle Square
Affinity Living
drawing title
Zone: 6T Level: MZ
Service: Ventilation
Mezzanine Ground

drawing status
For Comment
scale: @ paper size
As indicated @ A0
drawing no.
project number
P070090
drawn by
CWC
date
04.05.18
revision
CSAL-IES-6T-MZ-DR-M-57104
C07

Contract Issue