


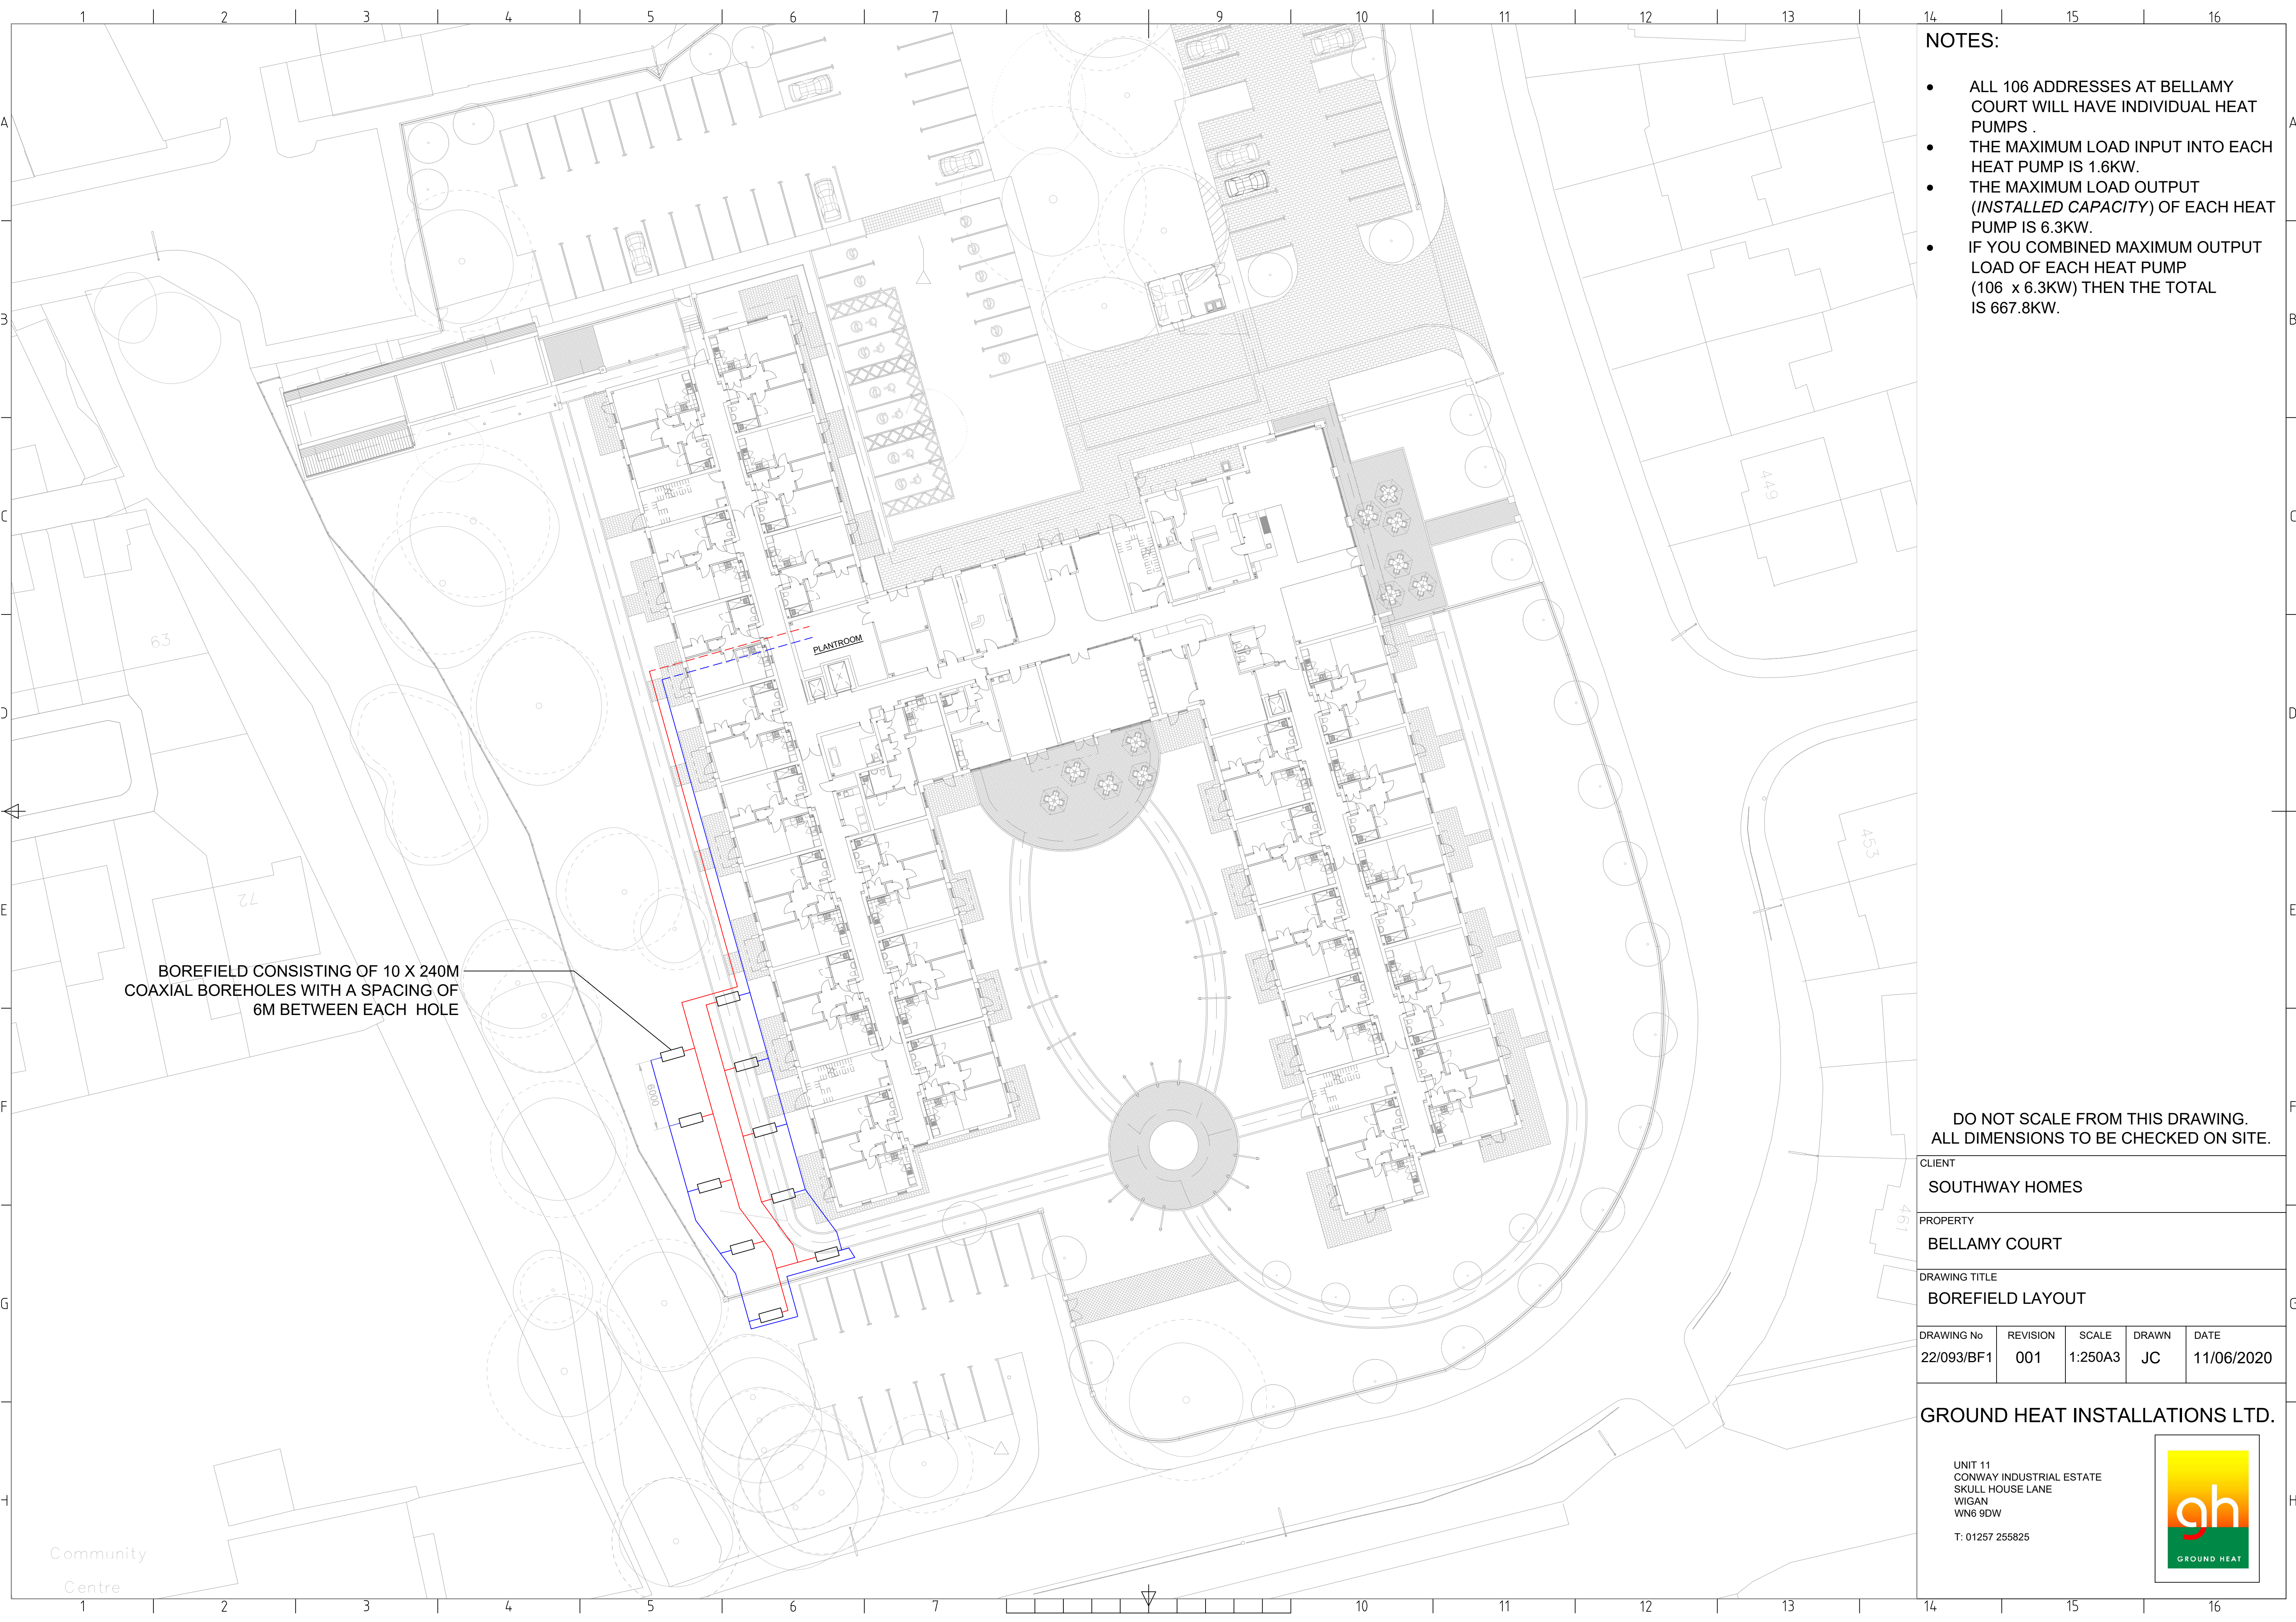

- NOTES:
- ALL 106 ADDRESSES AT BELLAMY COURT WILL HAVE INDIVIDUAL HEAT PUMPS .
 - THE MAXIMUM LOAD INPUT INTO EACH HEAT PUMP IS 1.6KW.
 - THE MAXIMUM LOAD OUTPUT (*INSTALLED CAPACITY*) OF EACH HEAT PUMP IS 6.3KW.
 - IF YOU COMBINED MAXIMUM OUTPUT LOAD OF EACH HEAT PUMP (106 x 6.3KW) THEN THE TOTAL IS 667.8KW.

BOREFIELD CONSISTING OF 10 X 240M
COAXIAL BOREHOLES WITH A SPACING OF
6M BETWEEN EACH HOLE

DO NOT SCALE FROM THIS DRAWING.
ALL DIMENSIONS TO BE CHECKED ON SITE.

CLIENT				
SOUTHWAY HOMES				
PROPERTY				
BELLAMY COURT				
DRAWING TITLE				
BOREFIELD LAYOUT				
DRAWING No	REVISION	SCALE	DRAWN	DATE
22/093/BF1	001	1:250A3	JC	11/06/2020

GROUND HEAT INSTALLATIONS LTD.

UNIT 11
CONWAY INDUSTRIAL ESTATE
SKULL HOUSE LANE
WIGAN
WN6 9DW
T: 01257 255825

