



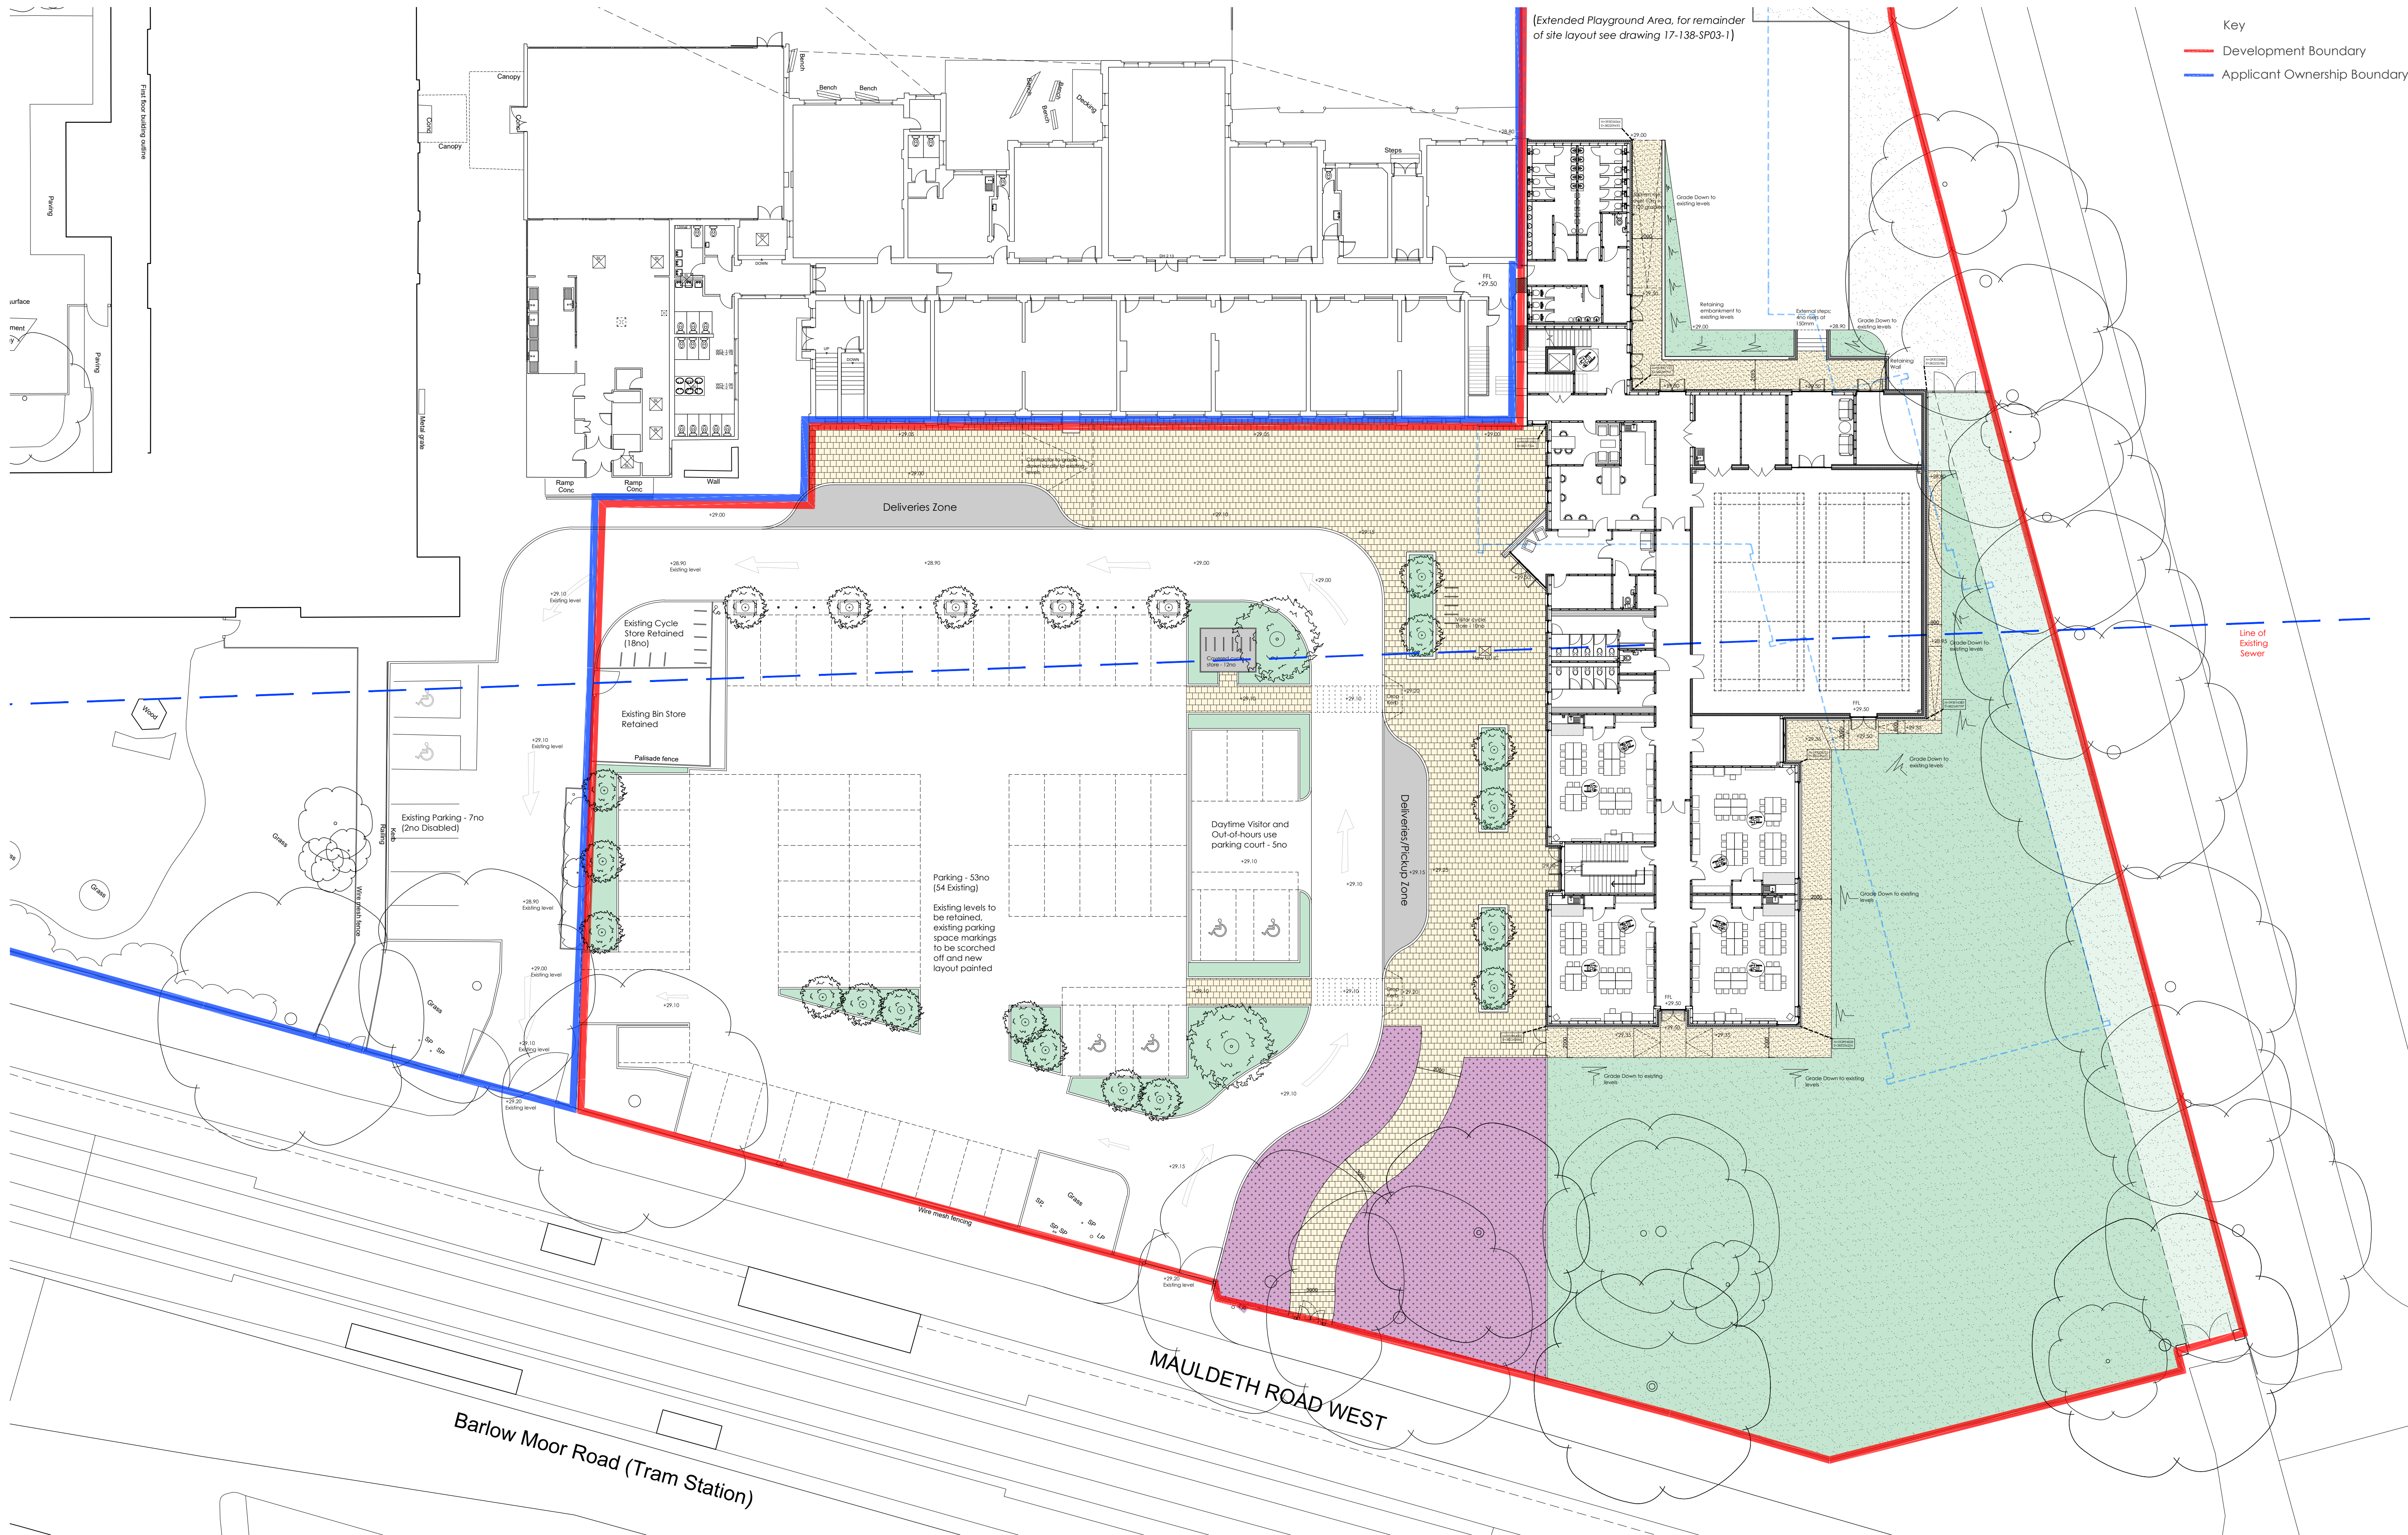

NOTES
Do not scale from drawing, figured dimensions to be used only. All dimensions to be verified on site. Any discrepancies are to be reported to the relevant parties.
All levels and highway coordinates or levels are indicative for information purposes only and should be confirmed on site with a highways engineer, to their drawings and setting out, prior to any works commencing. Union Architecture accept no liability for highway design and setting out.
The content of the drawing remains the copyright of Union Architecture, no reproduction without written consent.

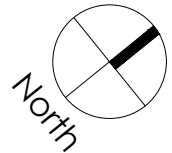

revision	description	drawn	check	date	client	drawn	scale	size
A	Minor amendments in line with developed drawings	RW	•	20/09/18	Charlton Park Primary School	RW	1:200	A1
B	Minor amendments in line with other consultants information	RW	AK	01/10/18	address	checked		
C	Minor amendments in line with MCC Planners comments	RW	-	06/11/18	Charlton Park Primary School	AK		
D	Floor plan updated and setting out coordinates added to drawing	RW	-	17/10/19	Mauldeth Road West, Charlton, Manchester, M21 7HH	31/05/2018	Proposed Site Plan	
E	Issue for construction	AK	AK	24/11/19				
F	External works details updated as client request	RW		07/02/20				
					17-138	CONSTRUCTION	17-138-SP03	F