



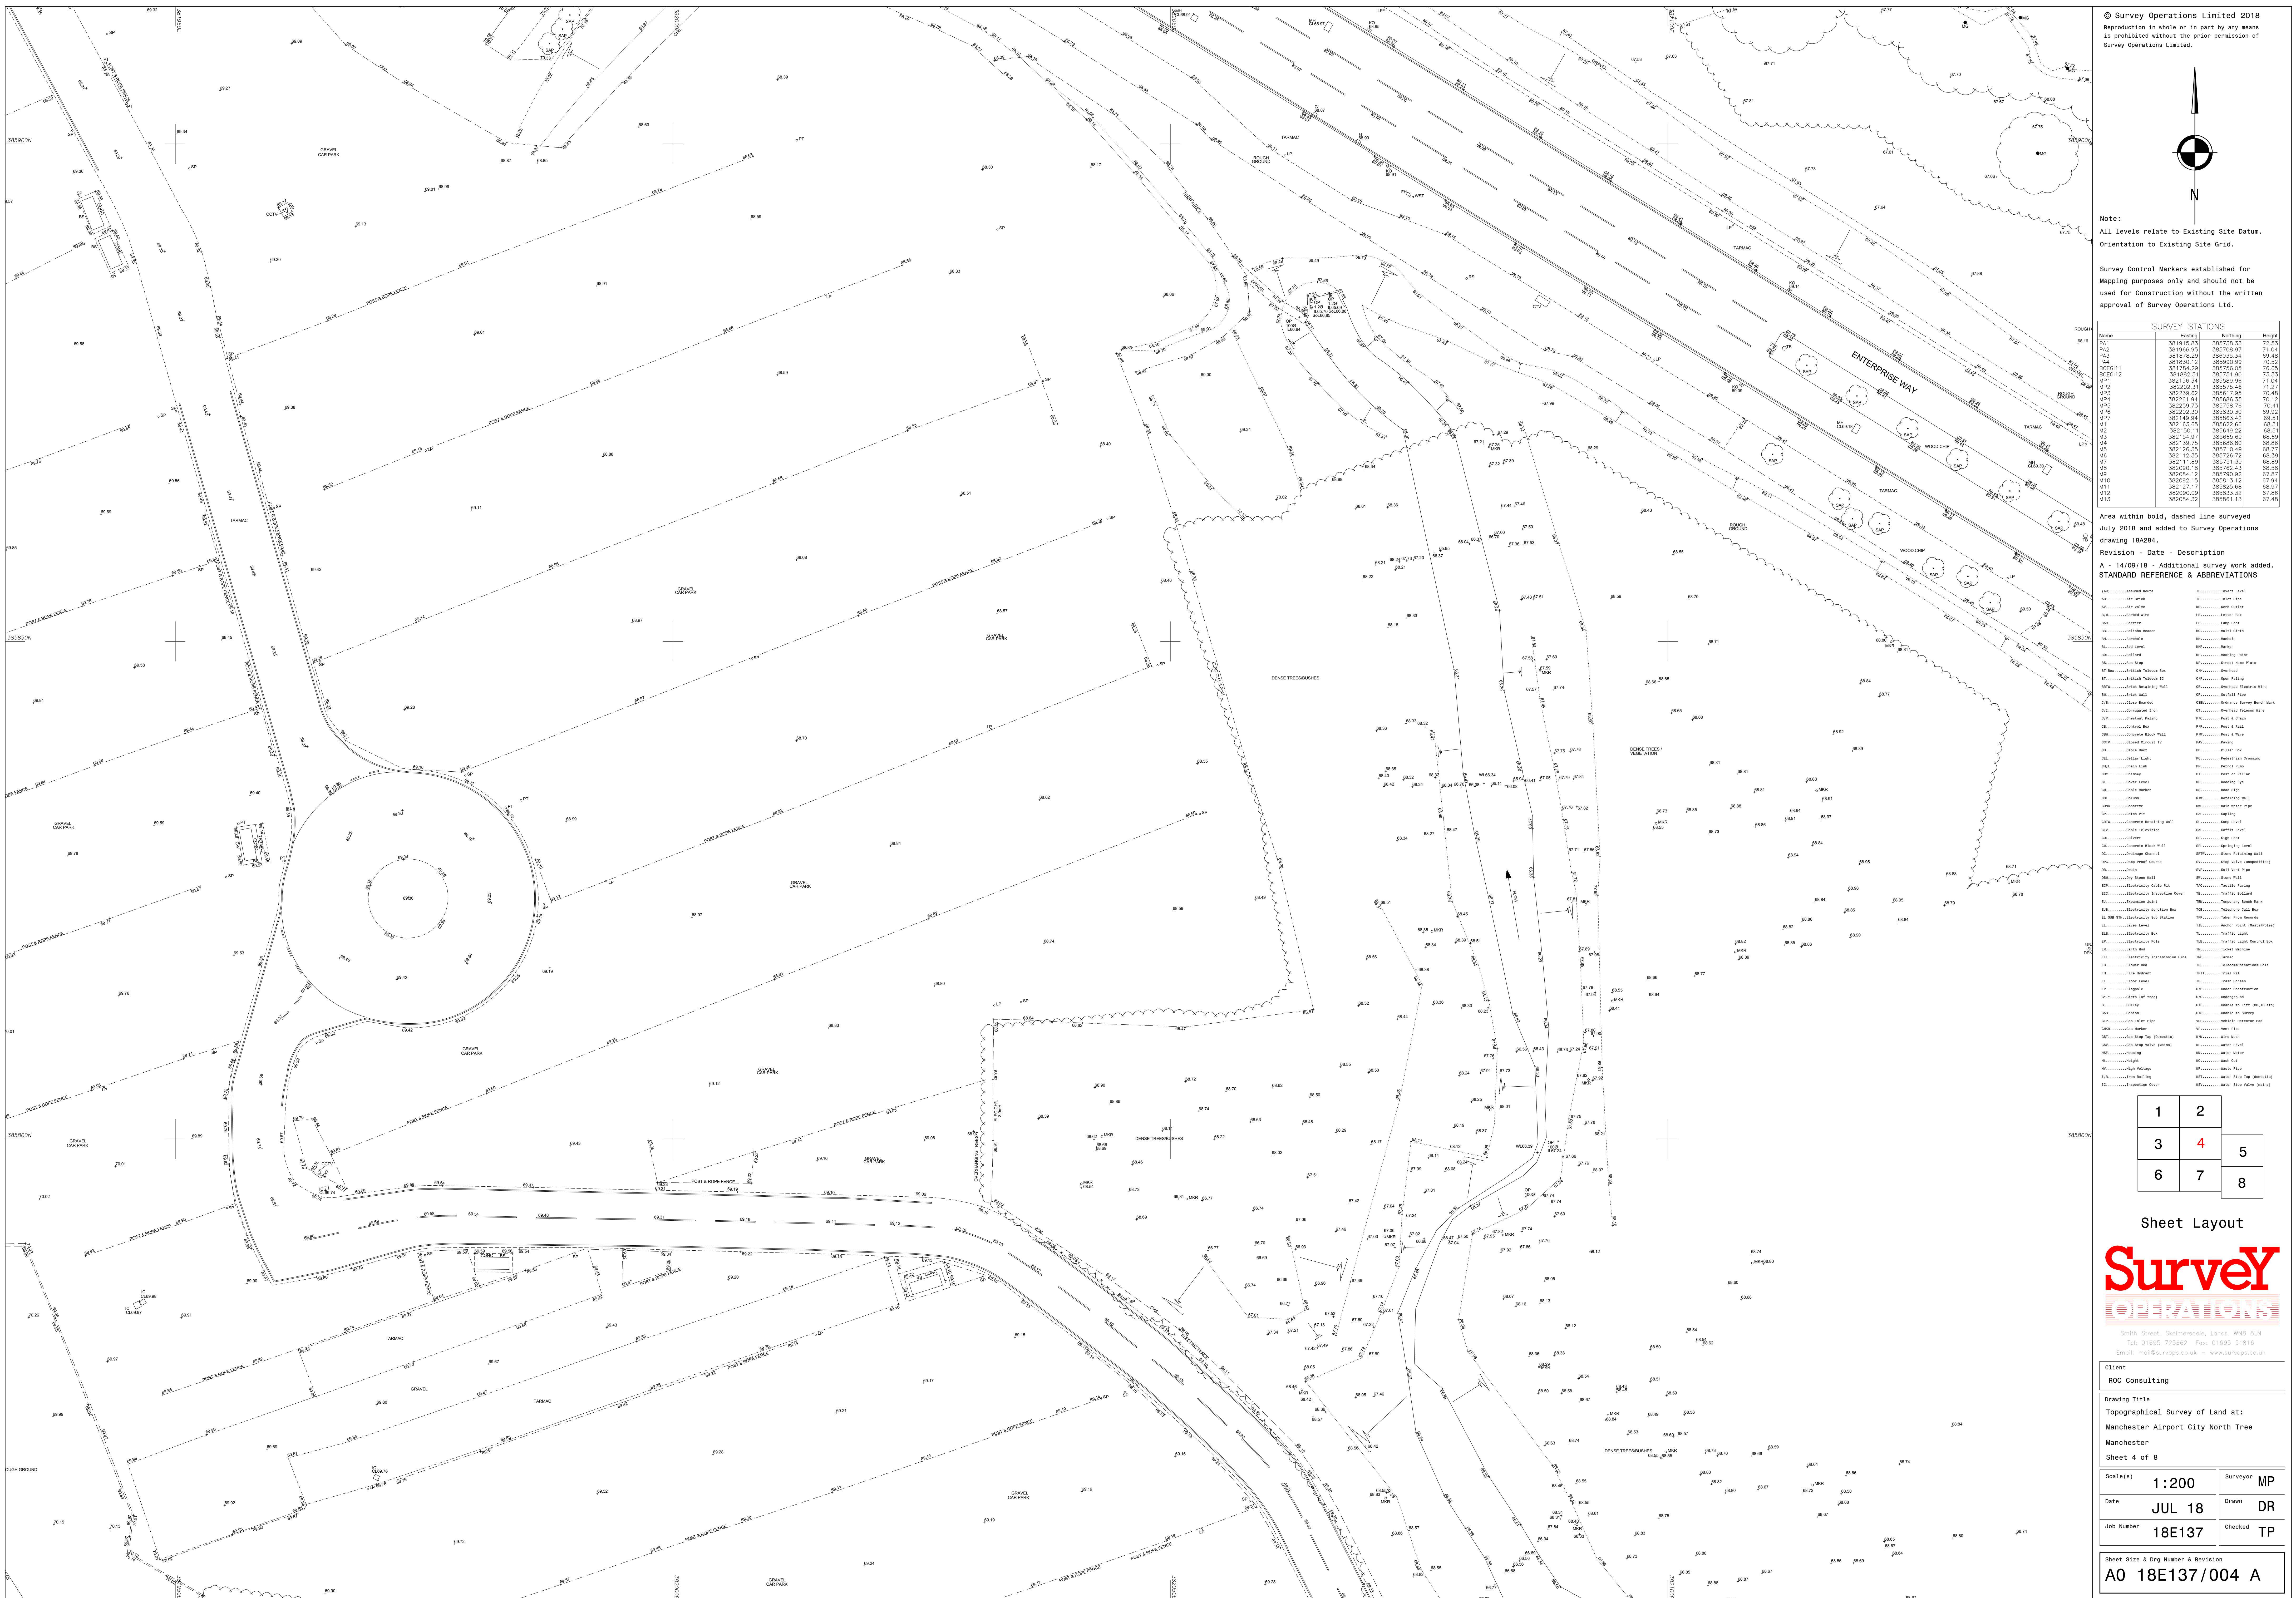

© Survey Operations Limited 2018
Reproduction in whole or in part by any means
is prohibited without the prior permission of
Survey Operations Limited.

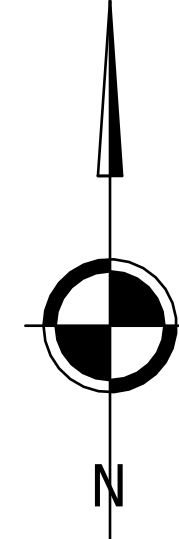

Note:
All levels relate to Existing Site Datum.
Orientation to Existing Site Grid.

Survey Control Markers established for Mapping purposes only and should not be used for Construction without the written approval of Survey Operations Ltd.

SURVEY STATIONS			
Name	Easting	Northing	Height

Area within bold, dashed line surveyed
July 2018 and added to Survey Operations
drawing 18A284.

Revision	Date	Description

A - 14/09/18 - Additional survey work added.

[illegible]

1	2	
3	4	5
6	7	8

Sheet Layout



Smith Street, Skelmersdale, Lancs. WN8 8LN
Tel: 01695 725662 Fax: 01695 51816
Email: mail@survaps.co.uk - www.survaps.co.uk

Client	
ROC Consulting	
Drawing Title	
Topographical Survey of Land at:	
Manchester Airport City North Tree	
Manchester	
Sheet 4 of 8	
Scale(s)	Surveyor
1:200	MP
Date	Drawn
JUL 18	DR
Job Number	Checked
18E137	TP

Sheet Size & Drg Number & Revision

A0 18E137/004 A