


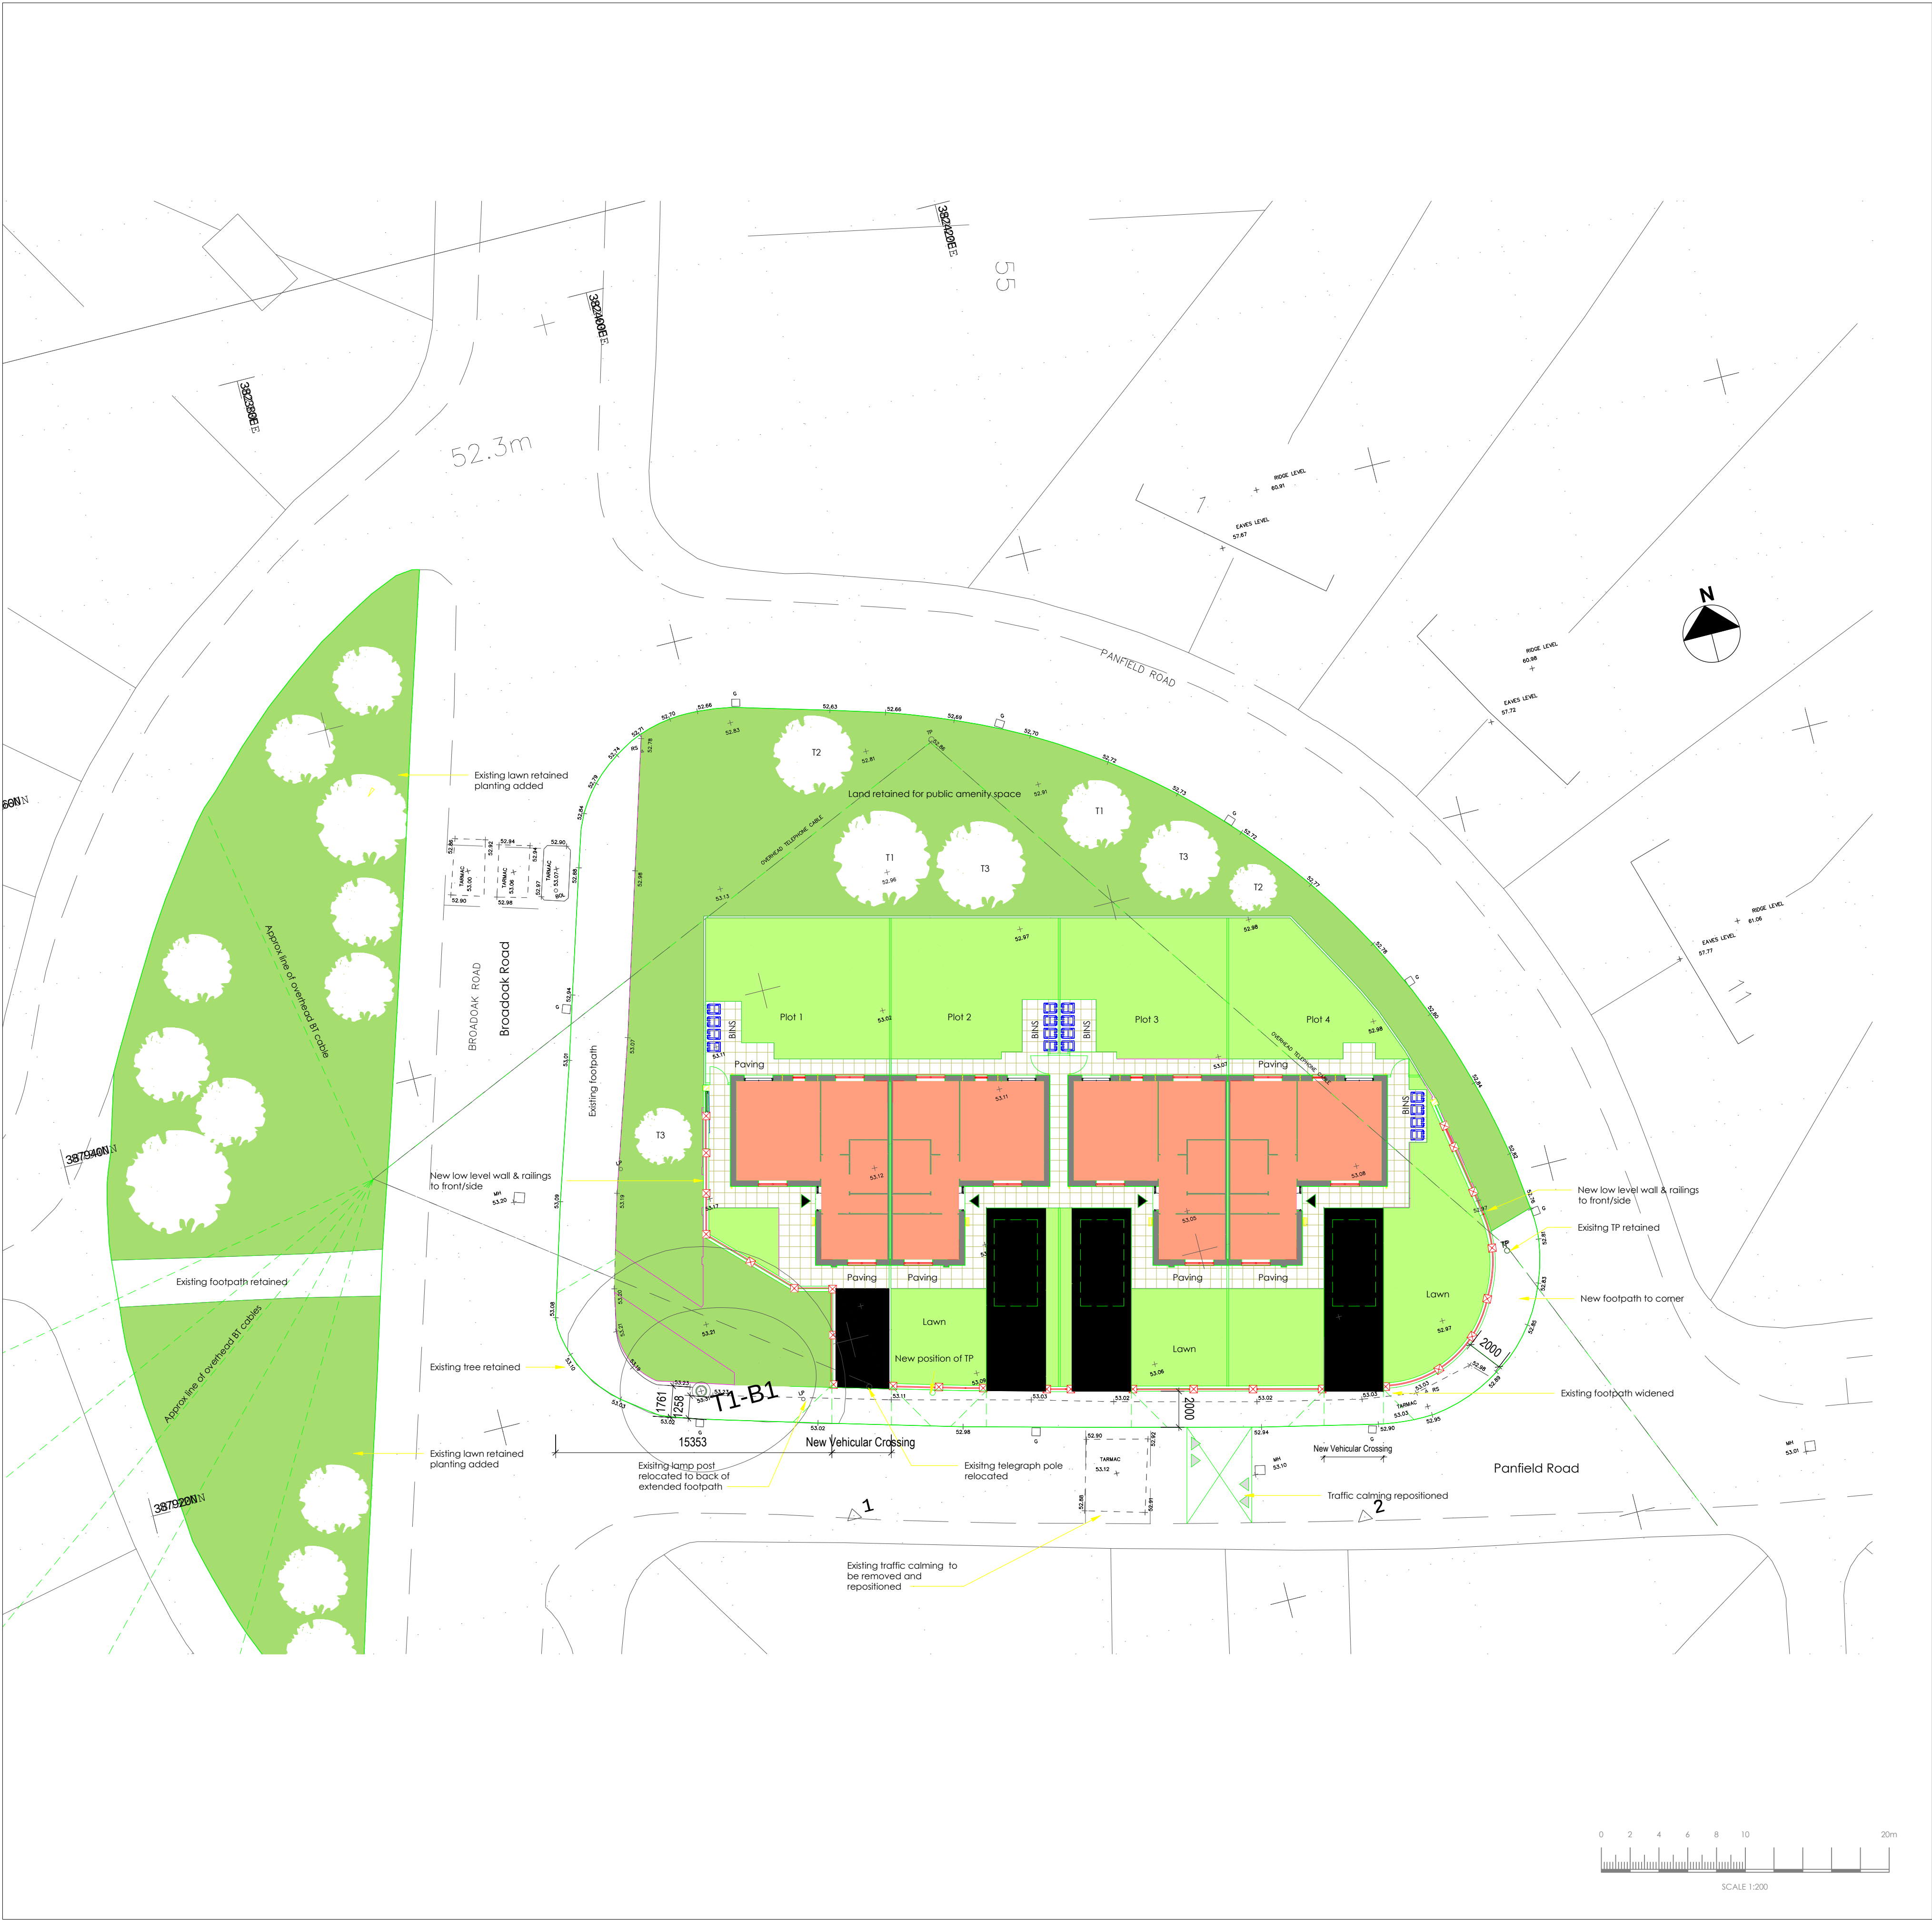

1. The contractor must refer to written specification and planting details for all operations.
2. Tree planting positions are indicative only. Trial pits shall be required to secure the final position of trees. Actual locations to be finalised on site.
3. The contractor shall be responsible for the interface with all statutory undertakers as required.
4. Refer to engineers drawing for all hardscape works.

PROPOSED TREE PLANTING
Species: T1 Quercus robur
Size: 12-14cm girth
Tree Pit: 1.0M X 1.0M x 0.6M

PROPOSED TREE PLANTING
Species: T2 Carpinus betulus
Size: 12-14cm girth
Tree Pit: 1.0M X 1.0M x 0.6M

PROPOSED TREE PLANTING
Species: T3 Pinus sylvestris
Size: 12-14cm girth
Tree Pit: 1.0M X 1.0M x 0.6M

Schedule of Trees				
No.	Species	Size	Form	Supply
2	Quercus robur	12-14	Clear stem	RB/CG
2	Carpinus betulus	12-14	Clear stem	RB/CG
2	Pinus sylvestris	12-14	Clear stem	RB/CG

This survey has been produced at the survey scale detailed below with its accuracy commensurate with the indicated scale and should only be used for the original intended purpose. The survey should only be used for the original intended purpose and should not be used for any other purpose. It is to be the sole responsibility of the user to ensure that the survey is used for the original intended purpose and that the survey is not used for any other purpose. All data relates to the accuracy of ACS Consulting and any other information should be reported to ACS Consulting.

Arbicultural Legend
(Where appropriate)

- Tree
- Tree(s) of high quality and value (A)
- Tree(s) of moderate quality and value (B)
- Tree(s) of low quality and value (C)
- Loss to condition

Survey Control

Sheet 1

Rev	Date	Description	CAD
Client			
WCHG			
ACS Consulting Bathurst Park Chertsey Road Wokingham Wokingham RG40 3JL 01344 795422 info@acsconsulting.co.uk			
ACS Consulting 273 Bath Street Glasgow G2 4JF 01462 254 5533 info@acsconsulting.co.uk			
Landscape			
BROADOAK SITE 1			
Plotted Scale: A1@1:200			
Surveyor: IRM	CAD: SPT	Checker: IRM	Rev:
Date of Issue: FEB 2020	ACS Ref No: ARB/3863/Y/400		