
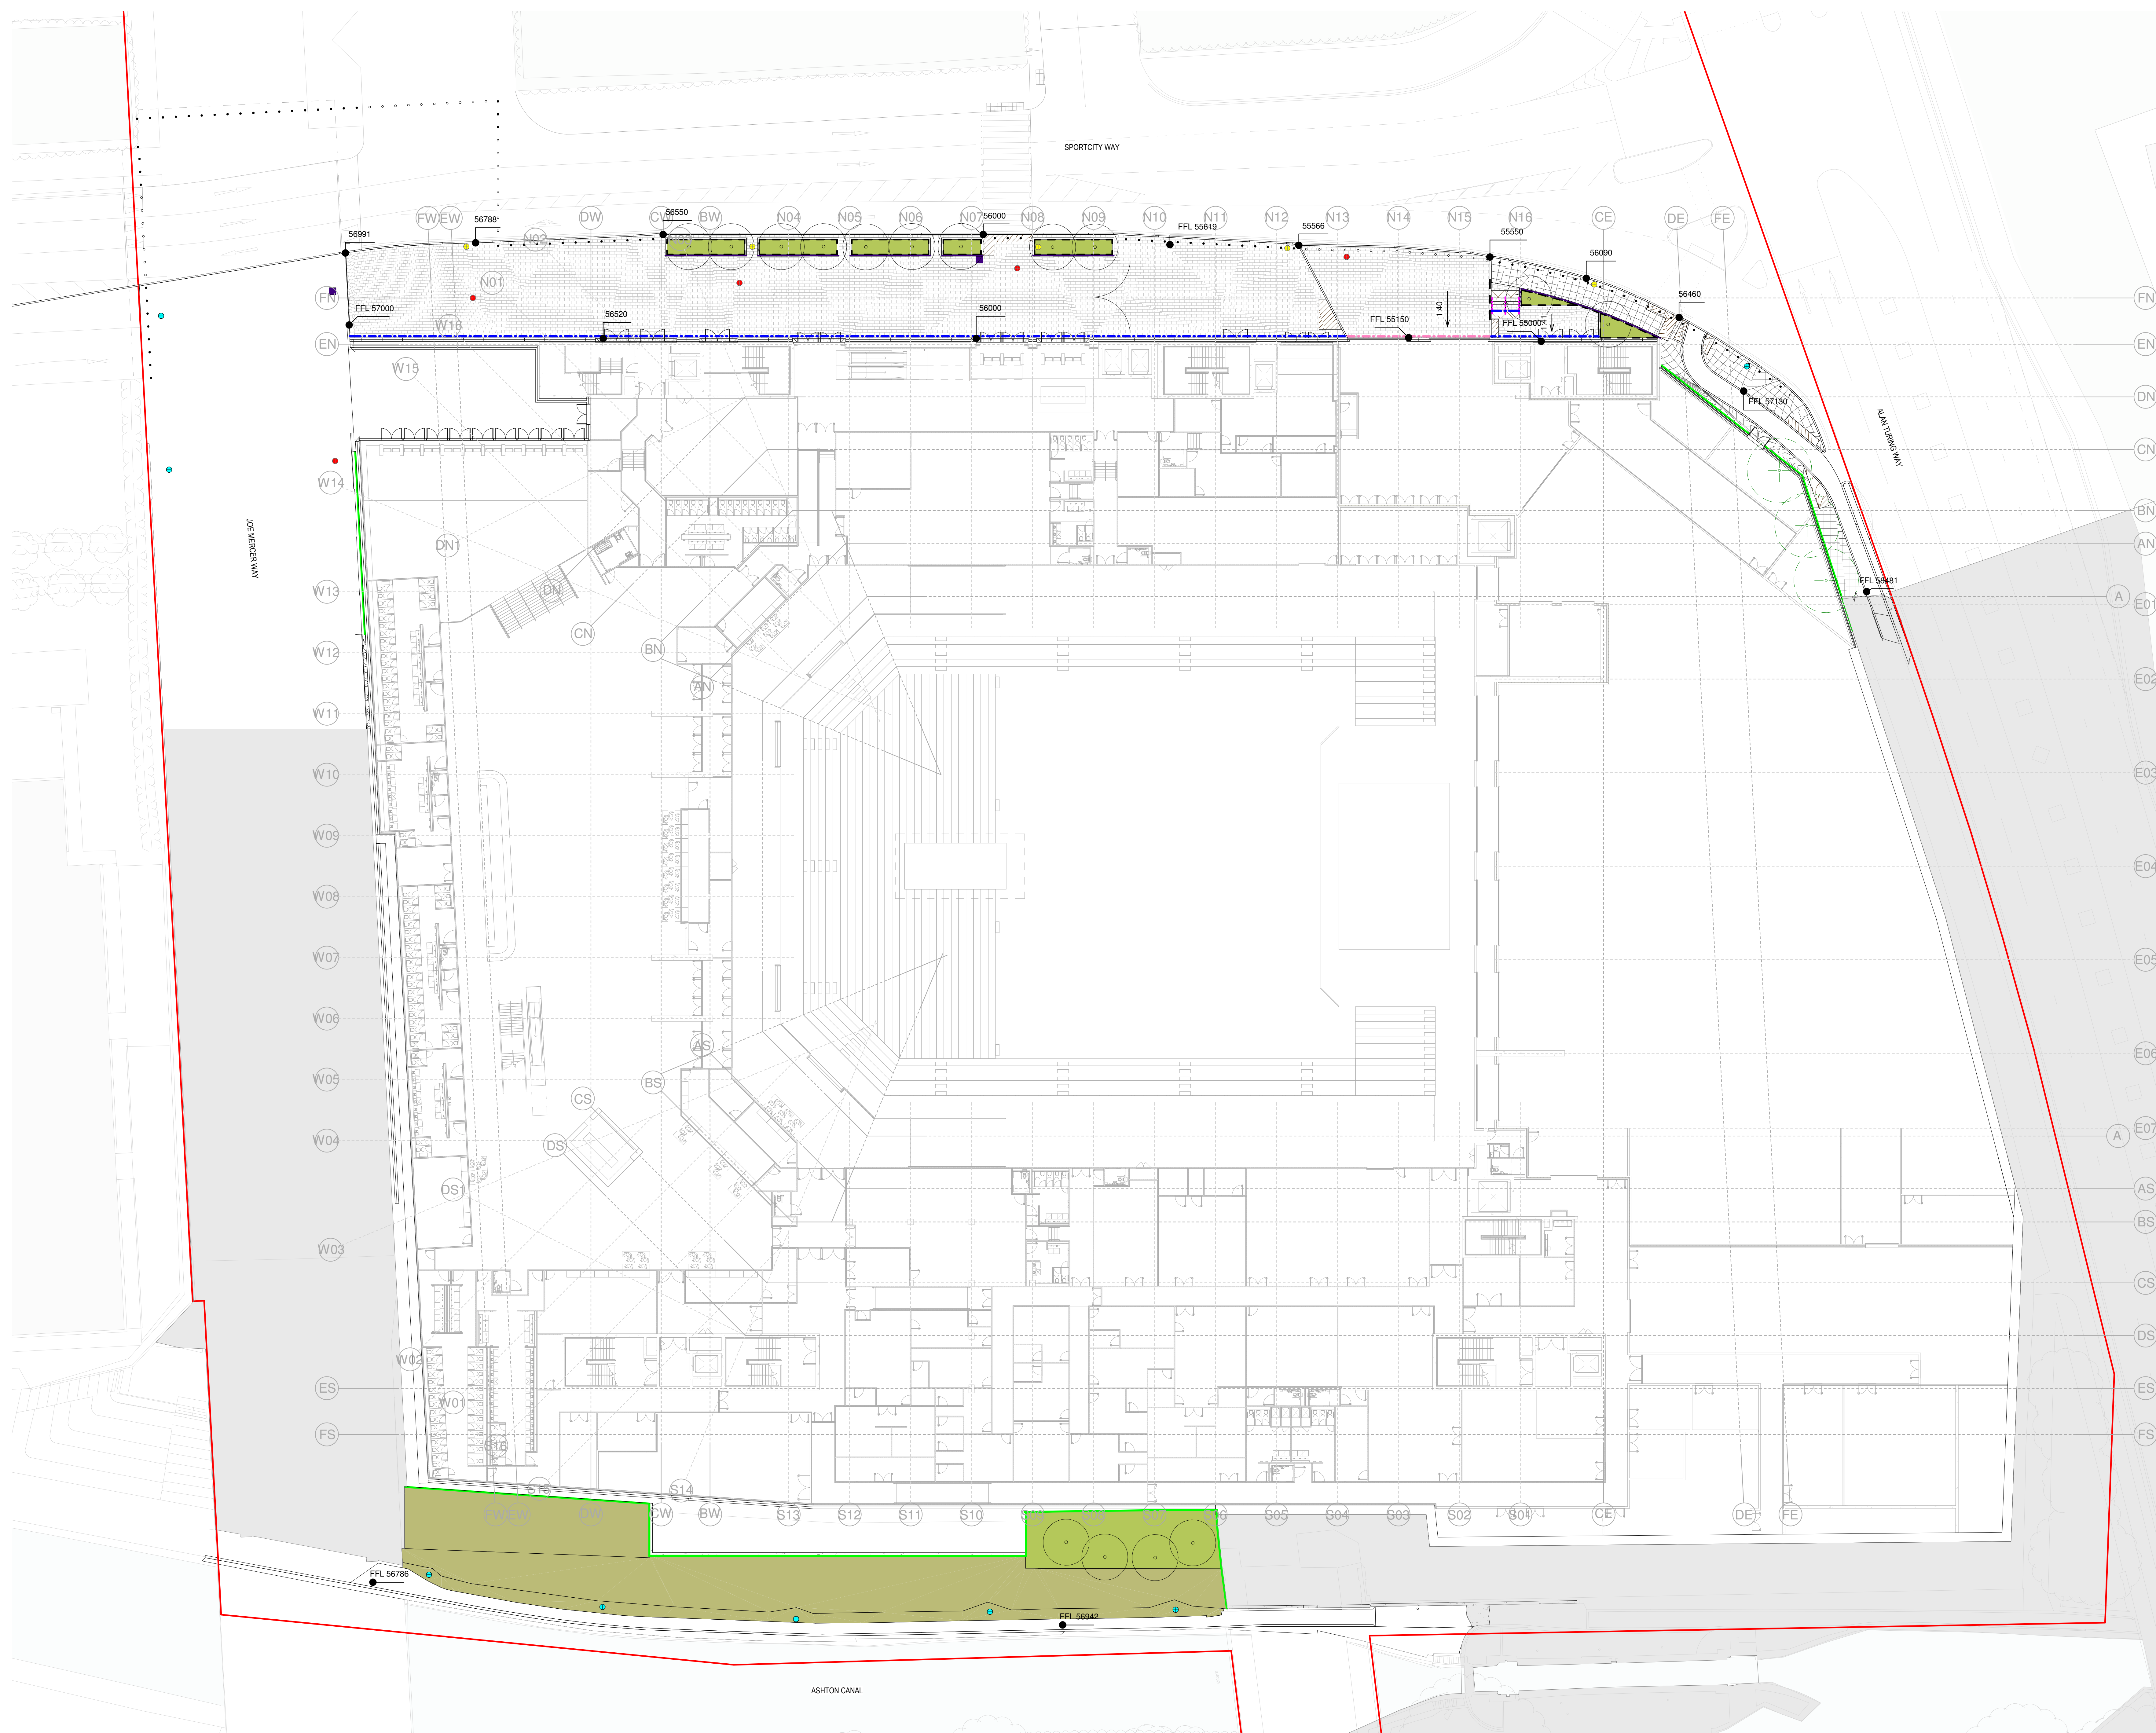


[illegible]

### KEY PLAN

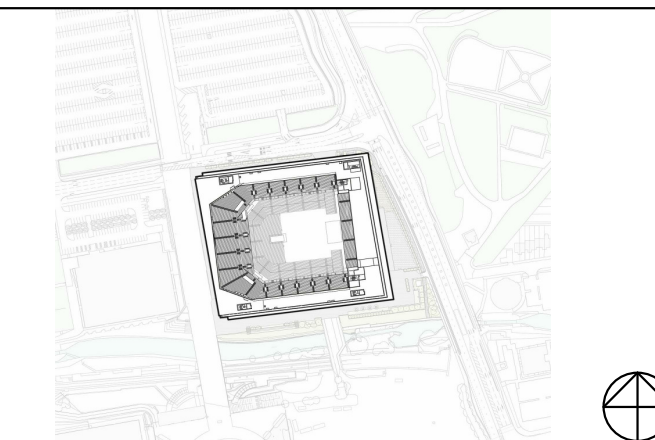

## KEY

- |  |                                         |
|--|-----------------------------------------|
|  | PLANNING APPLICATION BOUNDARY           |
|  | BLOCK PAVING                            |
|  | CONCRETE BLOCK PAVING                   |
|  | CONCRETE SLABS PAVING                   |
|  | TIMBER DECKING                          |
|  | TARMAC                                  |
|  | TACTILE BLISTER PAVING                  |
|  | TACTILE HAZARD WARNING STRIP            |
|  | CONCRETE KERB                           |
|  | SEATING WALL                            |
|  | LITTER BIN                              |
|  | METAL PLANTER                           |
|  | CONCRETE PLANTER                        |
|  | SECURITY BOLLARD - STATIC               |
|  | SECURITY BOLLARD - RETRACTABLE          |
|  | GATE                                    |
|  | SLIDING GATE                            |
|  | FENCE                                   |
|  | CONCRETE WALL                           |
|  | HANDRAIL                                |
|  | BALUSTRADE                              |
|  | BARRIER                                 |
|  | GREEN SCREEN                            |
|  | SLOT DRAIN TYPE 1                       |
|  | SLOT DRAIN TYPE 2                       |
|  | FLOOR GULLY                             |
|  | WAYFINDING TOTEM                        |
|  | ZONE FOR NAMING RIGHTS SIGNAGE          |
|  | POP-UP                                  |
|  | PROPOSED TREES                          |
|  | EXISTING TREES TO BE RETAINED           |
|  | EXISTING TREES TO BE REMOVED            |
|  | PROPOSED SPECIMEN SHRUB                 |
|  | SHRUB AND UNDERSTORY PLANTING           |
|  | WILDFLOWER                              |
|  | PROPOSED LIGHTING COLUMN                |
|  | EXISTING LIGHTING COLUMN TO BE RETAINED |
|  | EXISTING LIGHTING COLUMN TO BE REMOVED  |

THIS DRAWING IS ONLY TO SCALE IF IT IS  
REPRODUCED AT THE CORRECT PAPER SIZE



ALL INTERNAL LAYOUTS AND USES ARE SHOWN  
FOR ILLUSTRATIVE PURPOSES ONLY AND ARE  
NOT FOR DETERMINATION

CLIENT



© COPYRIGHT. ALL RIGHTS RESERVED

THIS WORK IS COPYRIGHT AND CANNOT BE REPRODUCED OR COPIED IN ANY FORM OR BY ANY OTHER MEANS (GRAPHIC, ELECTRONIC OR MECHANICAL, INCLUDING PHOTOCOPIING) WITHOUT THE WRITTEN PERMISSION OF POPULOUS ANY LICENSE, EXPRESS OR IMPLIED, TO USE THIS DOCUMENT FOR ANY PURPOSE WHATSOEVER IS RESTRICTED TO THE TERMS OF THE AGREEMENT OR IMPLIED AGREEMENT BETWEEN POPULOUS AND THE INSTRUCTING PARTY.

USE FIGURED DIMENSIONS IN PREFERENCE TO SCALED. CHECK ALL DIMENSIONS ON SITE BEFORE FABRICATION OR SETTING OUT.

ARCHITECTS

**POPULOUS®**

14 BLADES COURT | DEODAR ROAD | LONDON | SW15 2NU | UNITED KINGDOM  
TELEPHONE +44 (0)20 8874 7666 FACSIMILE +44 (0)20 8874 7470  
ALL PRODUCTION & INTELLECTUAL PROPERTY RIGHTS RESERVED © POPULOUS 2009

PROJECT NAME

OVG MANCHESTER

DRAWING TITLE

LANDSCAPE  
GENERAL ARRANGEMENT PLAN  
GROUND FLOOR

|          |             |
|----------|-------------|
| STATUS   | PROJECT No. |
| PLANNING | 4933        |

|            |         |      |
|------------|---------|------|
| DATE       | SCALE   | SIZE |
| 14/02/2020 | 1 : 250 | A0   |

|       |         |          |                                                                                       |
|-------|---------|----------|---------------------------------------------------------------------------------------|
| DRAWN | CHECKED | APPROVED |  |
| ML    | TJ      | DS       |                                                                                       |

|             |        |      |       |      |      |         |     |
|-------------|--------|------|-------|------|------|---------|-----|
| PROJECT     | ORIGIN | ZONE | LEVEL | TYPE | ROLE | DRAWING | REV |
| BRA-POP-ZZ- | GF-    | DR-  | L-    |      |      | 0651    | 00  |