


Copyright of this drawing is vested in 5plus Architects and it must not be copied or reproduced without written consent. Plotted dimensions only are to be taken from this drawing. Do not scale from this drawing. All Contractors must note the date and are responsible for noting and checking all dimensions monthly to their work. 5plus Architects are to be advised of any variation between drawings and site conditions.

REVISION: All drawings should be read only and must not be interpreted for measurements. All dimensions and levels should be read only from those values stated in text, on the drawings.

CONSTRUCTION - It is considered that the proposed works are within the scope of a competent Contractor and as such no detailed reports have been identified, refer to relevant RPS Structural Designers Note Assessment.

KEY PLAN:

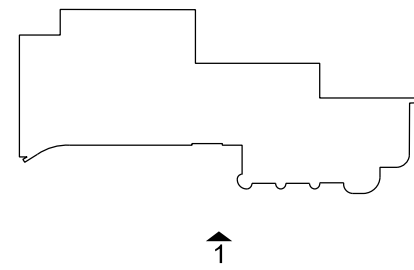



Note:

Information based on topographical and building survey received on 26.08.19 by Site Scan.

Subsequent strip-out works have removed internal fit-out but no further survey has been undertaken. Extents of remaining shell assumed.

Grid dimensioned to known design intent of original construction. Grid dimensions to be confirmed on site by Contractor. Splus to be advised of any variation between drawings and site conditions.

- 1 New external seating area
2 Line of low-level temporary barrier

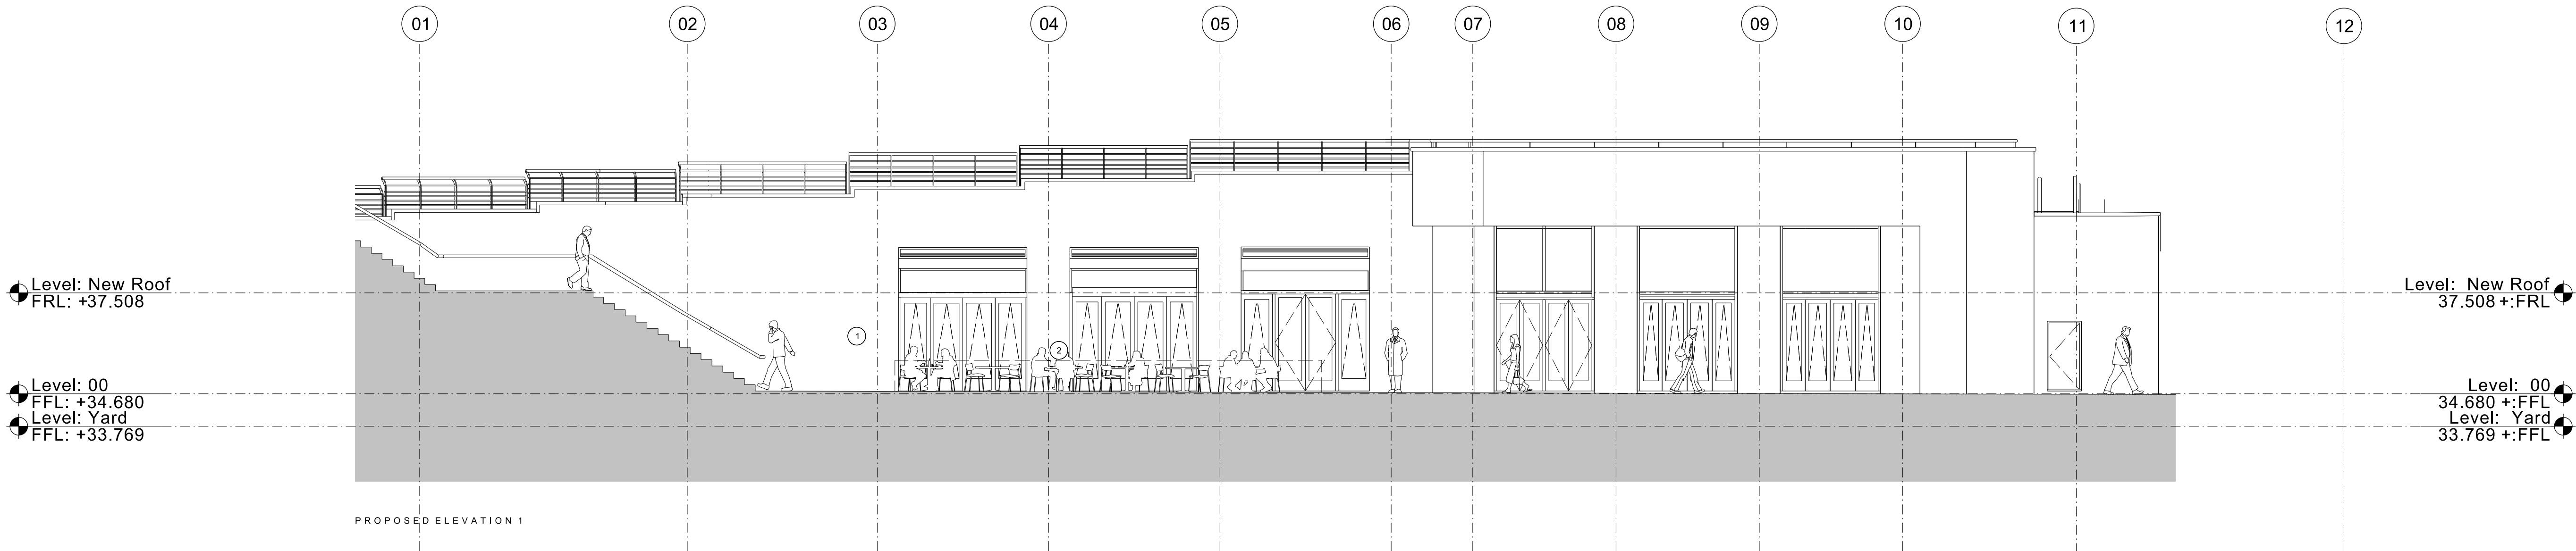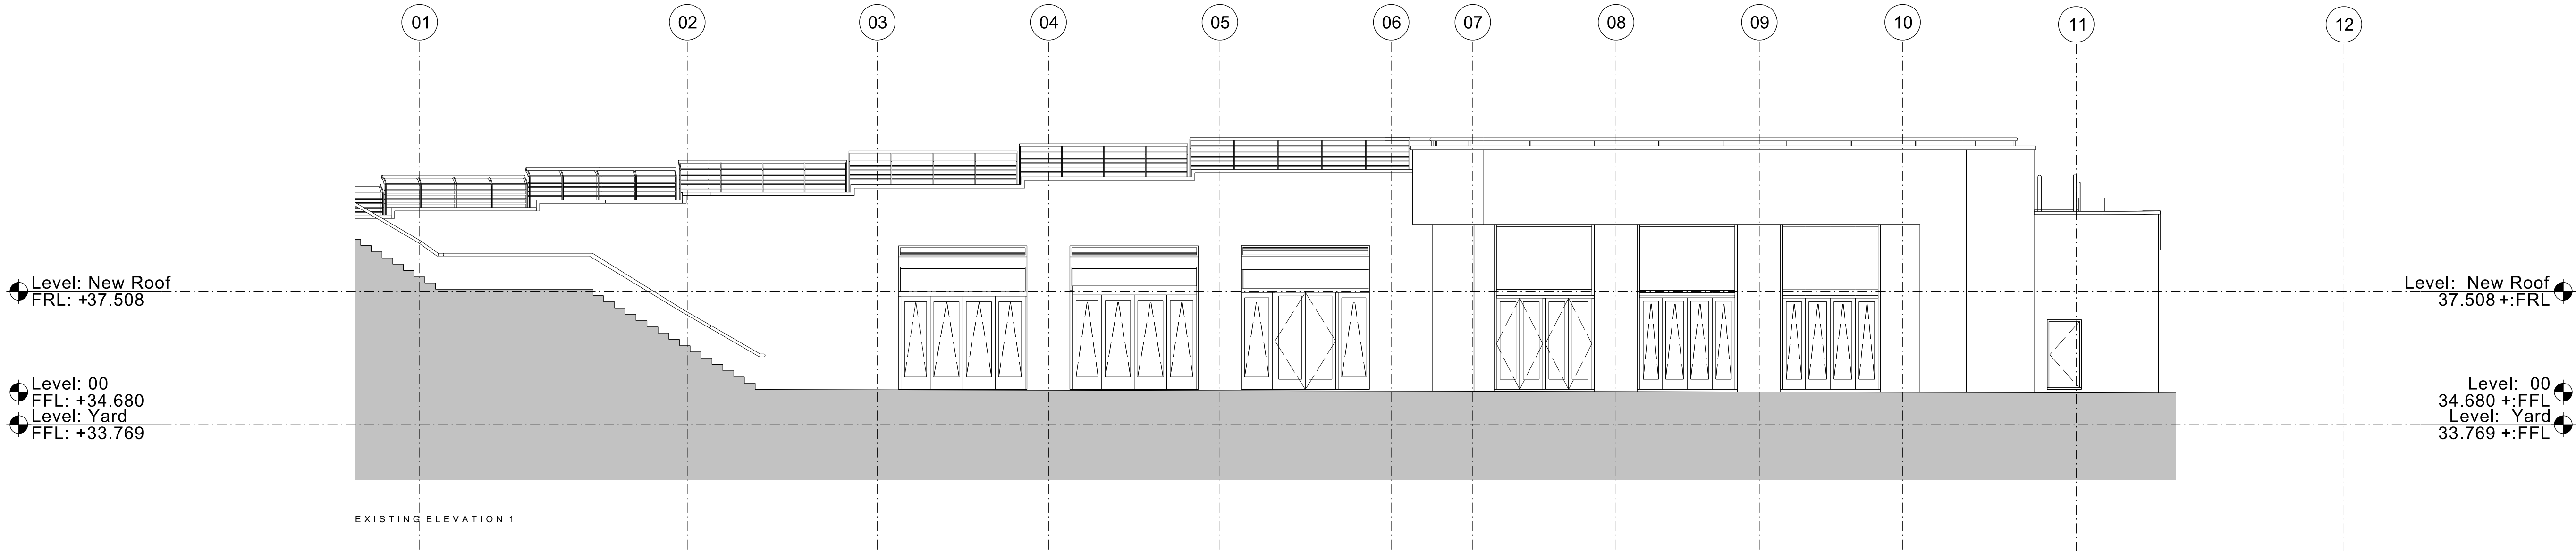

0 17/02/20 Issued for Planning.

REV: DATE: DETAILS:

5plus architects

Manchester, 0161 229 0211
Fourth Floor, The Hive, 47 Lever Street,
Manchester M1 1FN

London, 0207 253 7644
Third Floor, 25 Chart Street,
London N1 6FA

5plusarchitects.com

PROJECT:
Barbieroli Square Leisure Unit
Barbieroli Square, Manchester

TITLE:

Existing + Proposed Elevations

SCALE: 1:100@A1 ORIGIN DATE: 17/02/20 DRAWN: EMcA CHECKED: AJ

STATUS:

Planning

PROJECT DRAWING NO: 05855 B1_04_2700

REV:

0