


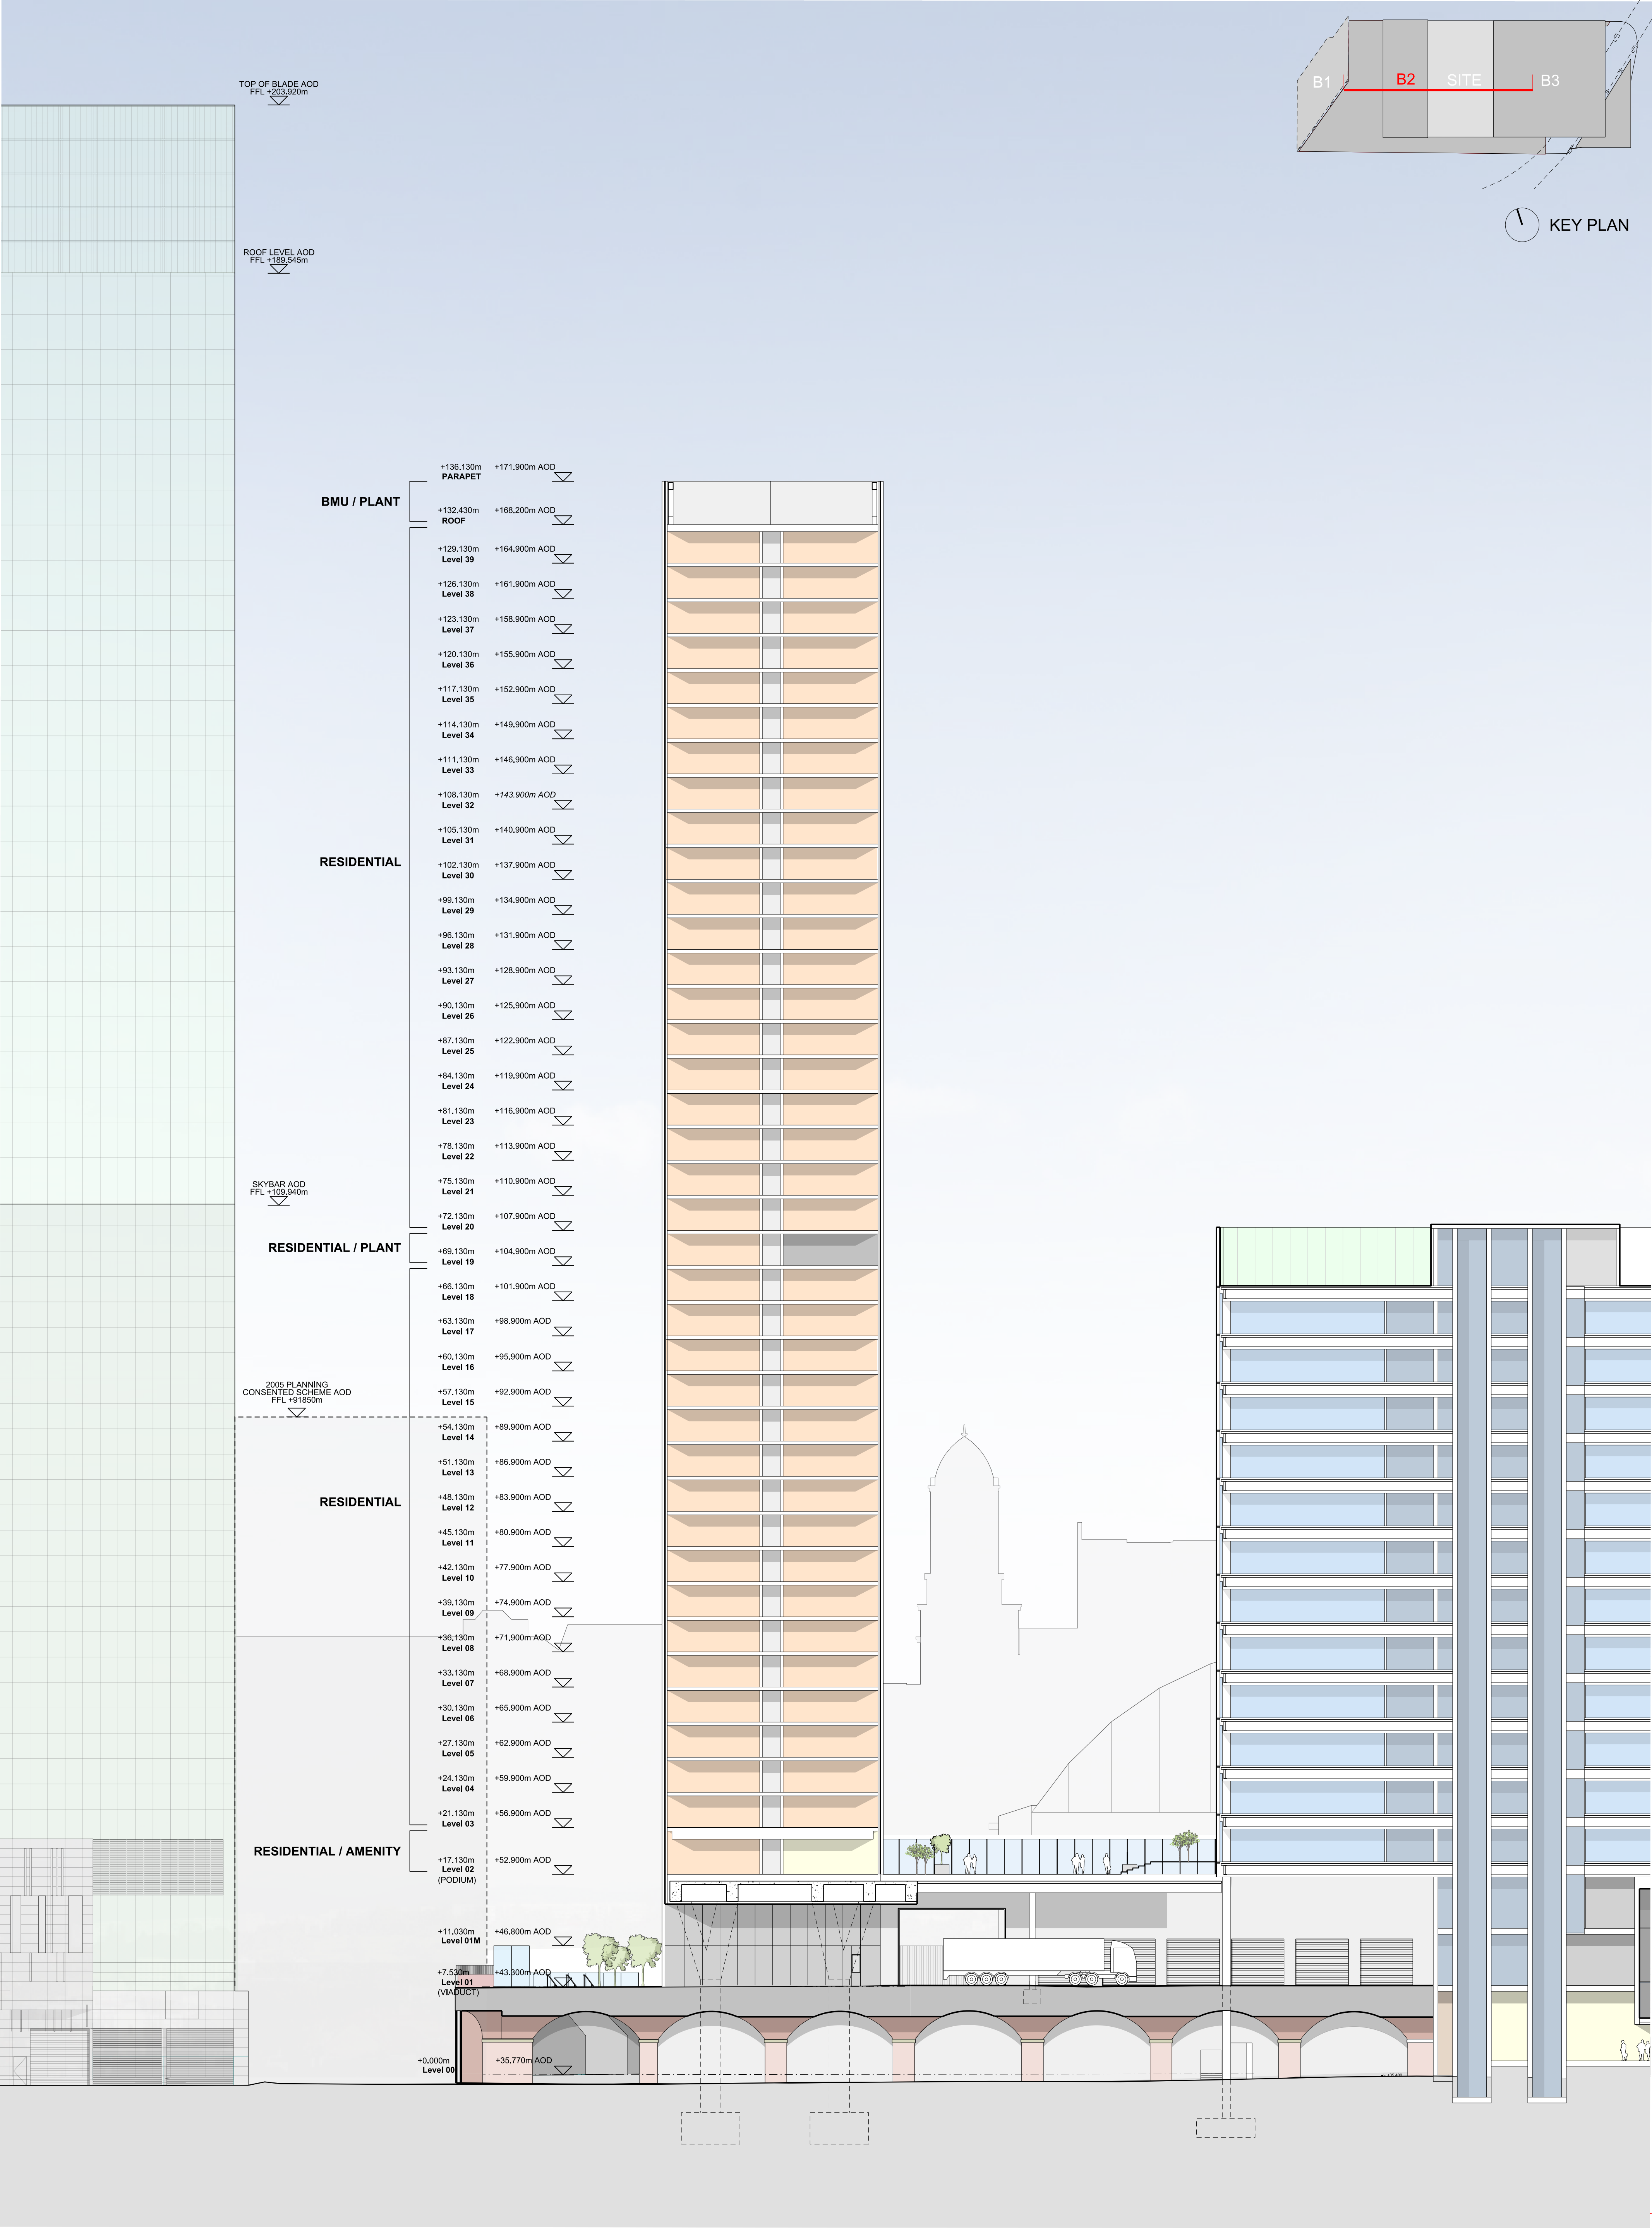

This drawing is copyright.
Do not scale off dimensions.
All dimensions to be checked on site by contractor.
Contractor to report any dimensional discrepancies,
errors or omissions prior to commencing on site.

NOTE:

NORTH

Rev	Date	Description
00	17-03-2017	Planning Issue
01	30-04-2020	Minor Material Amendment Application
02	29-05-2020	Minor Material Amendment Application
03	12-06-2020	Minor Material Amendment Application

Project Title	Former Bauer Millett Site		
Drawing Title	Building 2 - Section AA		
Job No	10053	Scale	1:250 @ A1 1:500 @ A3
Drawing No	10053-B2-A-B5D9-G200-S-AA-001	Date	March 2017
Status	Planning	Revision	03

Job No	10053	Scale	1:250 @ A1 1:500 @ A3	Date	March 2017
Drawing No	10053-B2-A-B5D9-G200-S-AA-001	Revision	03		

simpsonhaugh

MANCHESTER
Riverside, 4 Commercial St
Manchester M15 4RG
+44 (0)161 835 2345
www.simpsonhaugh.com

LONDON
5-6 Roberts Place
London EC1R 6BB
+44 (0)20 7549 4000
mail@simpsonhaugh.com