



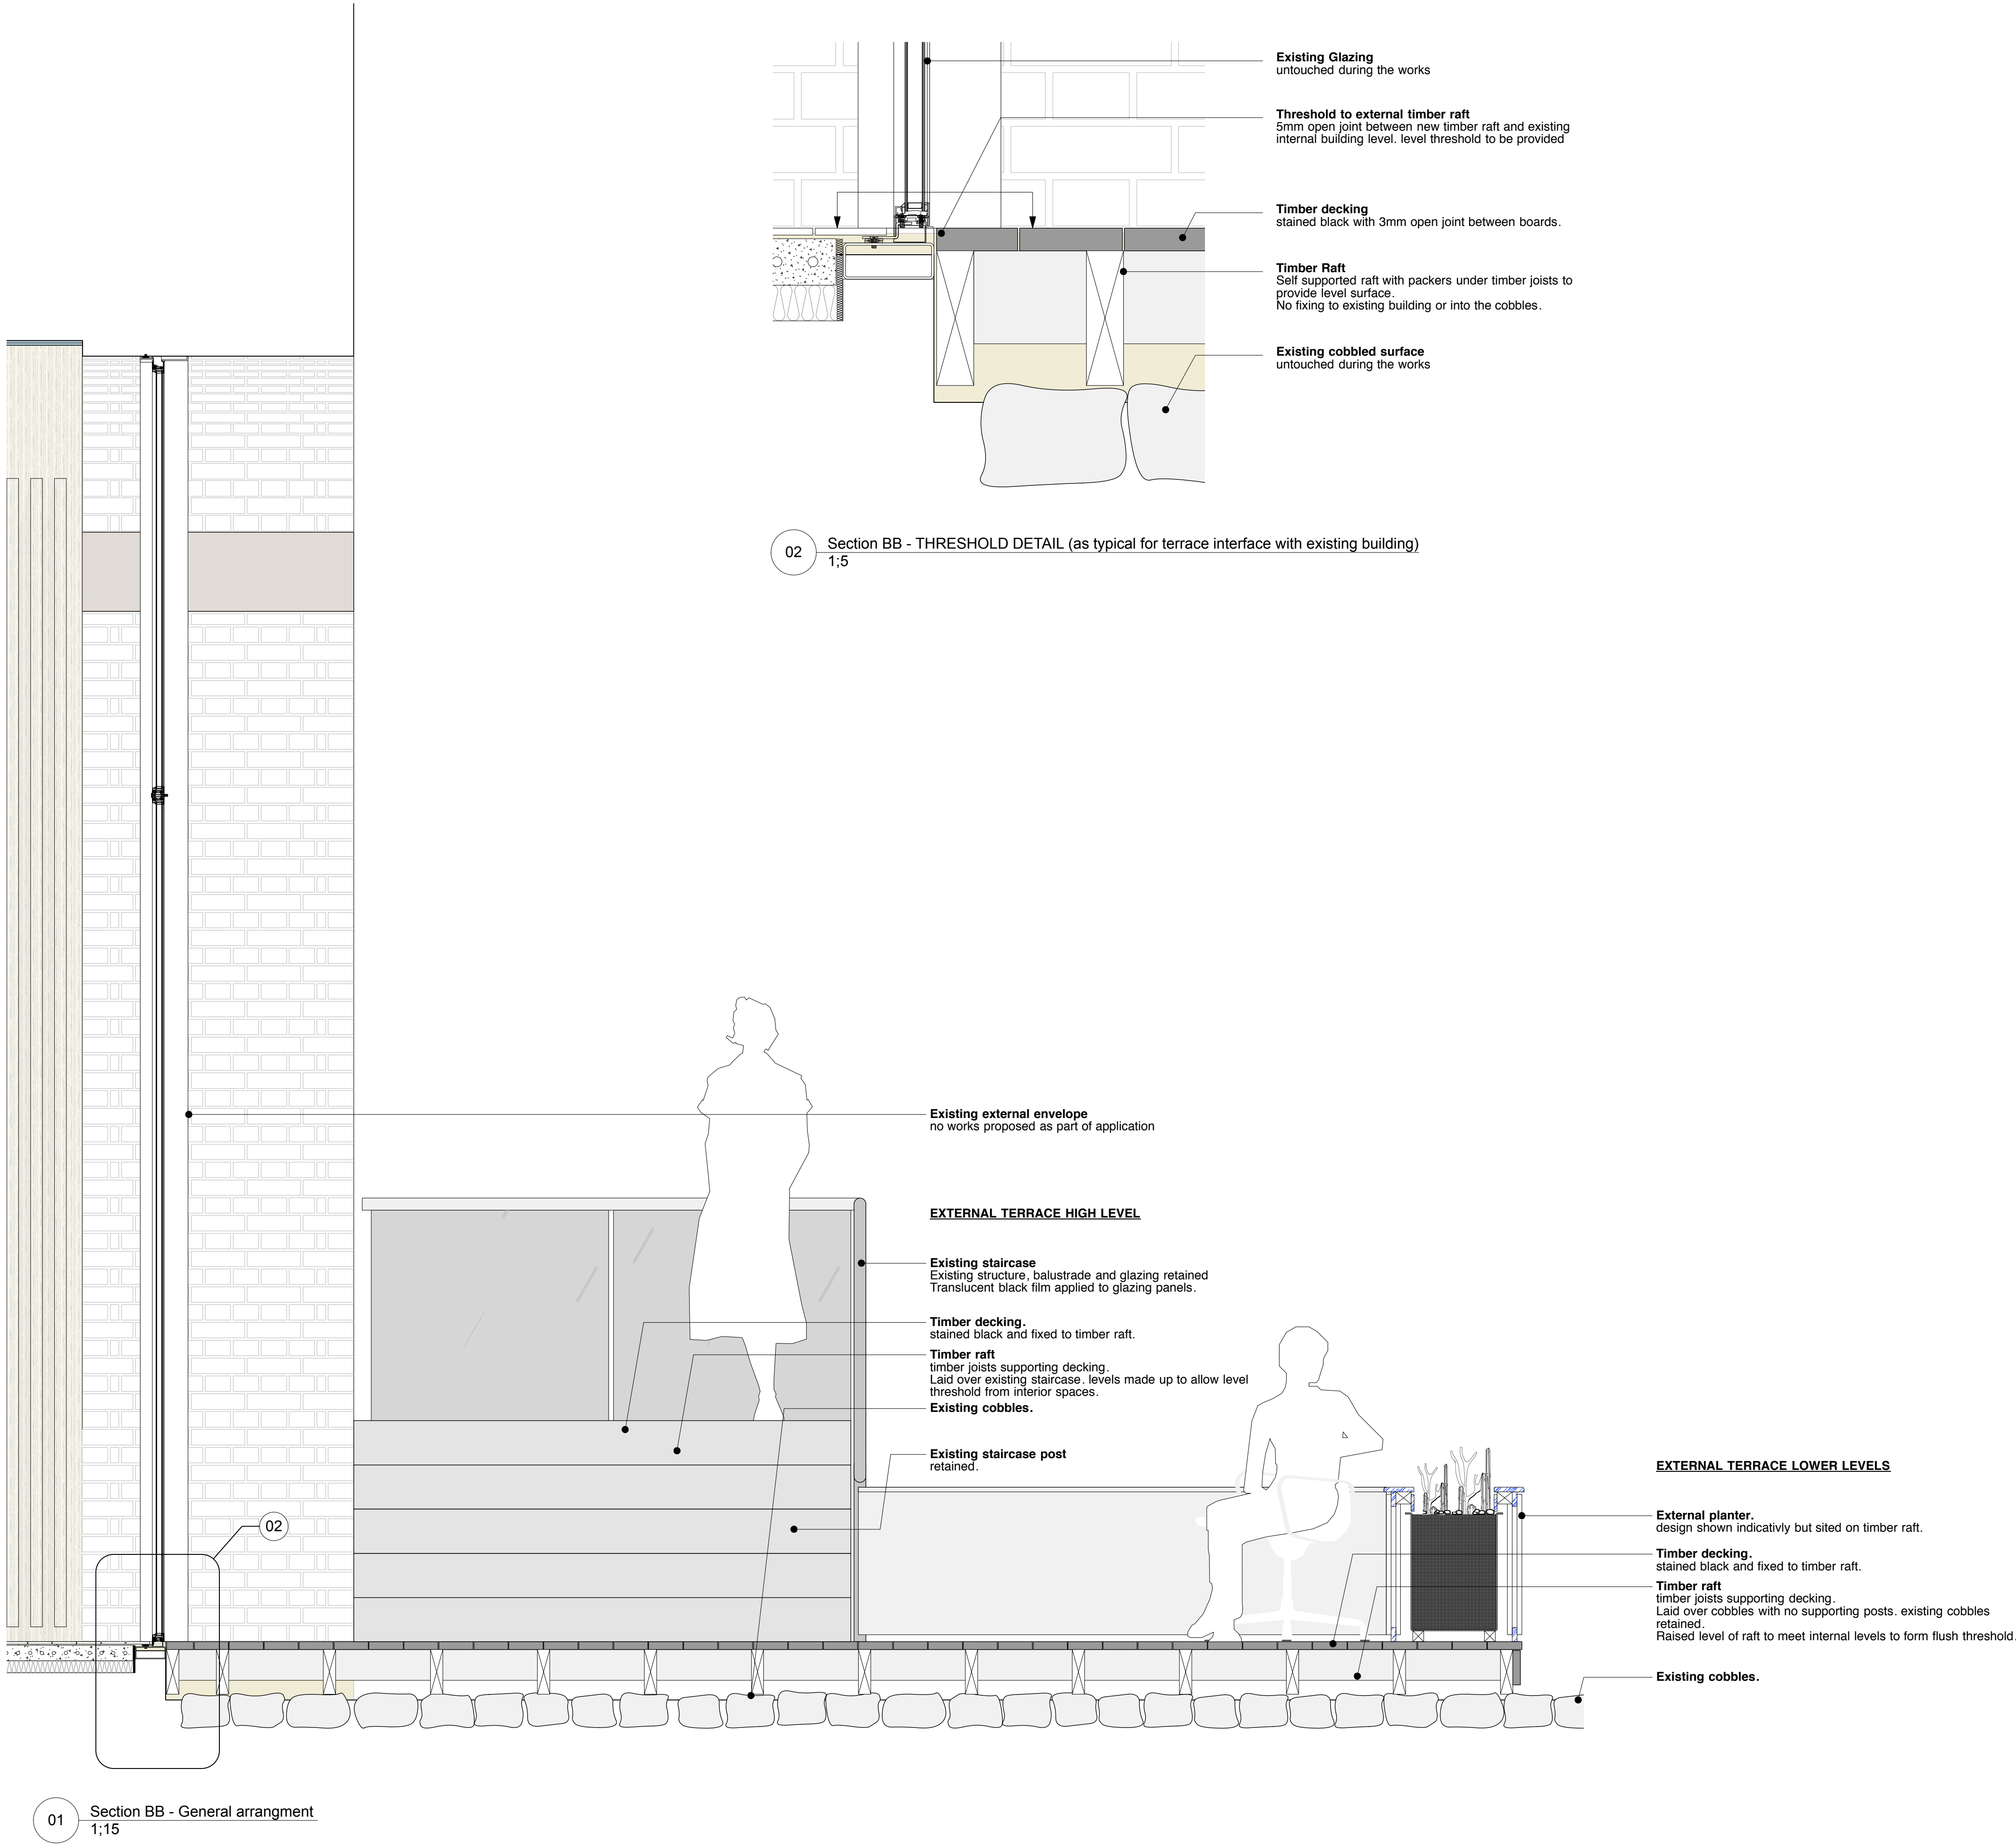

P2 - Threshold detail provided

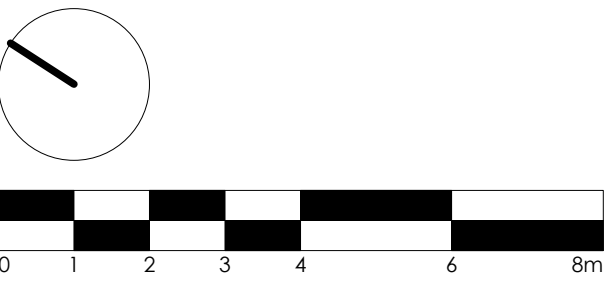

PLANNING & LBC

Archer Humphryes Architects

Basement
Central House
142 Central Street
London, United Kingdom
EC1V 8AR
T: +44 (0) 20 7251 8555

project title		
The Place Manchester - EXTERNAL TERRACES		
drawing title	scale	date
Proposed Section BB Detail	1:15 @A0	-
	drawn	checked
	-	DA
drawing number	revision	
AHA/PLC/ GS /002	P2	