


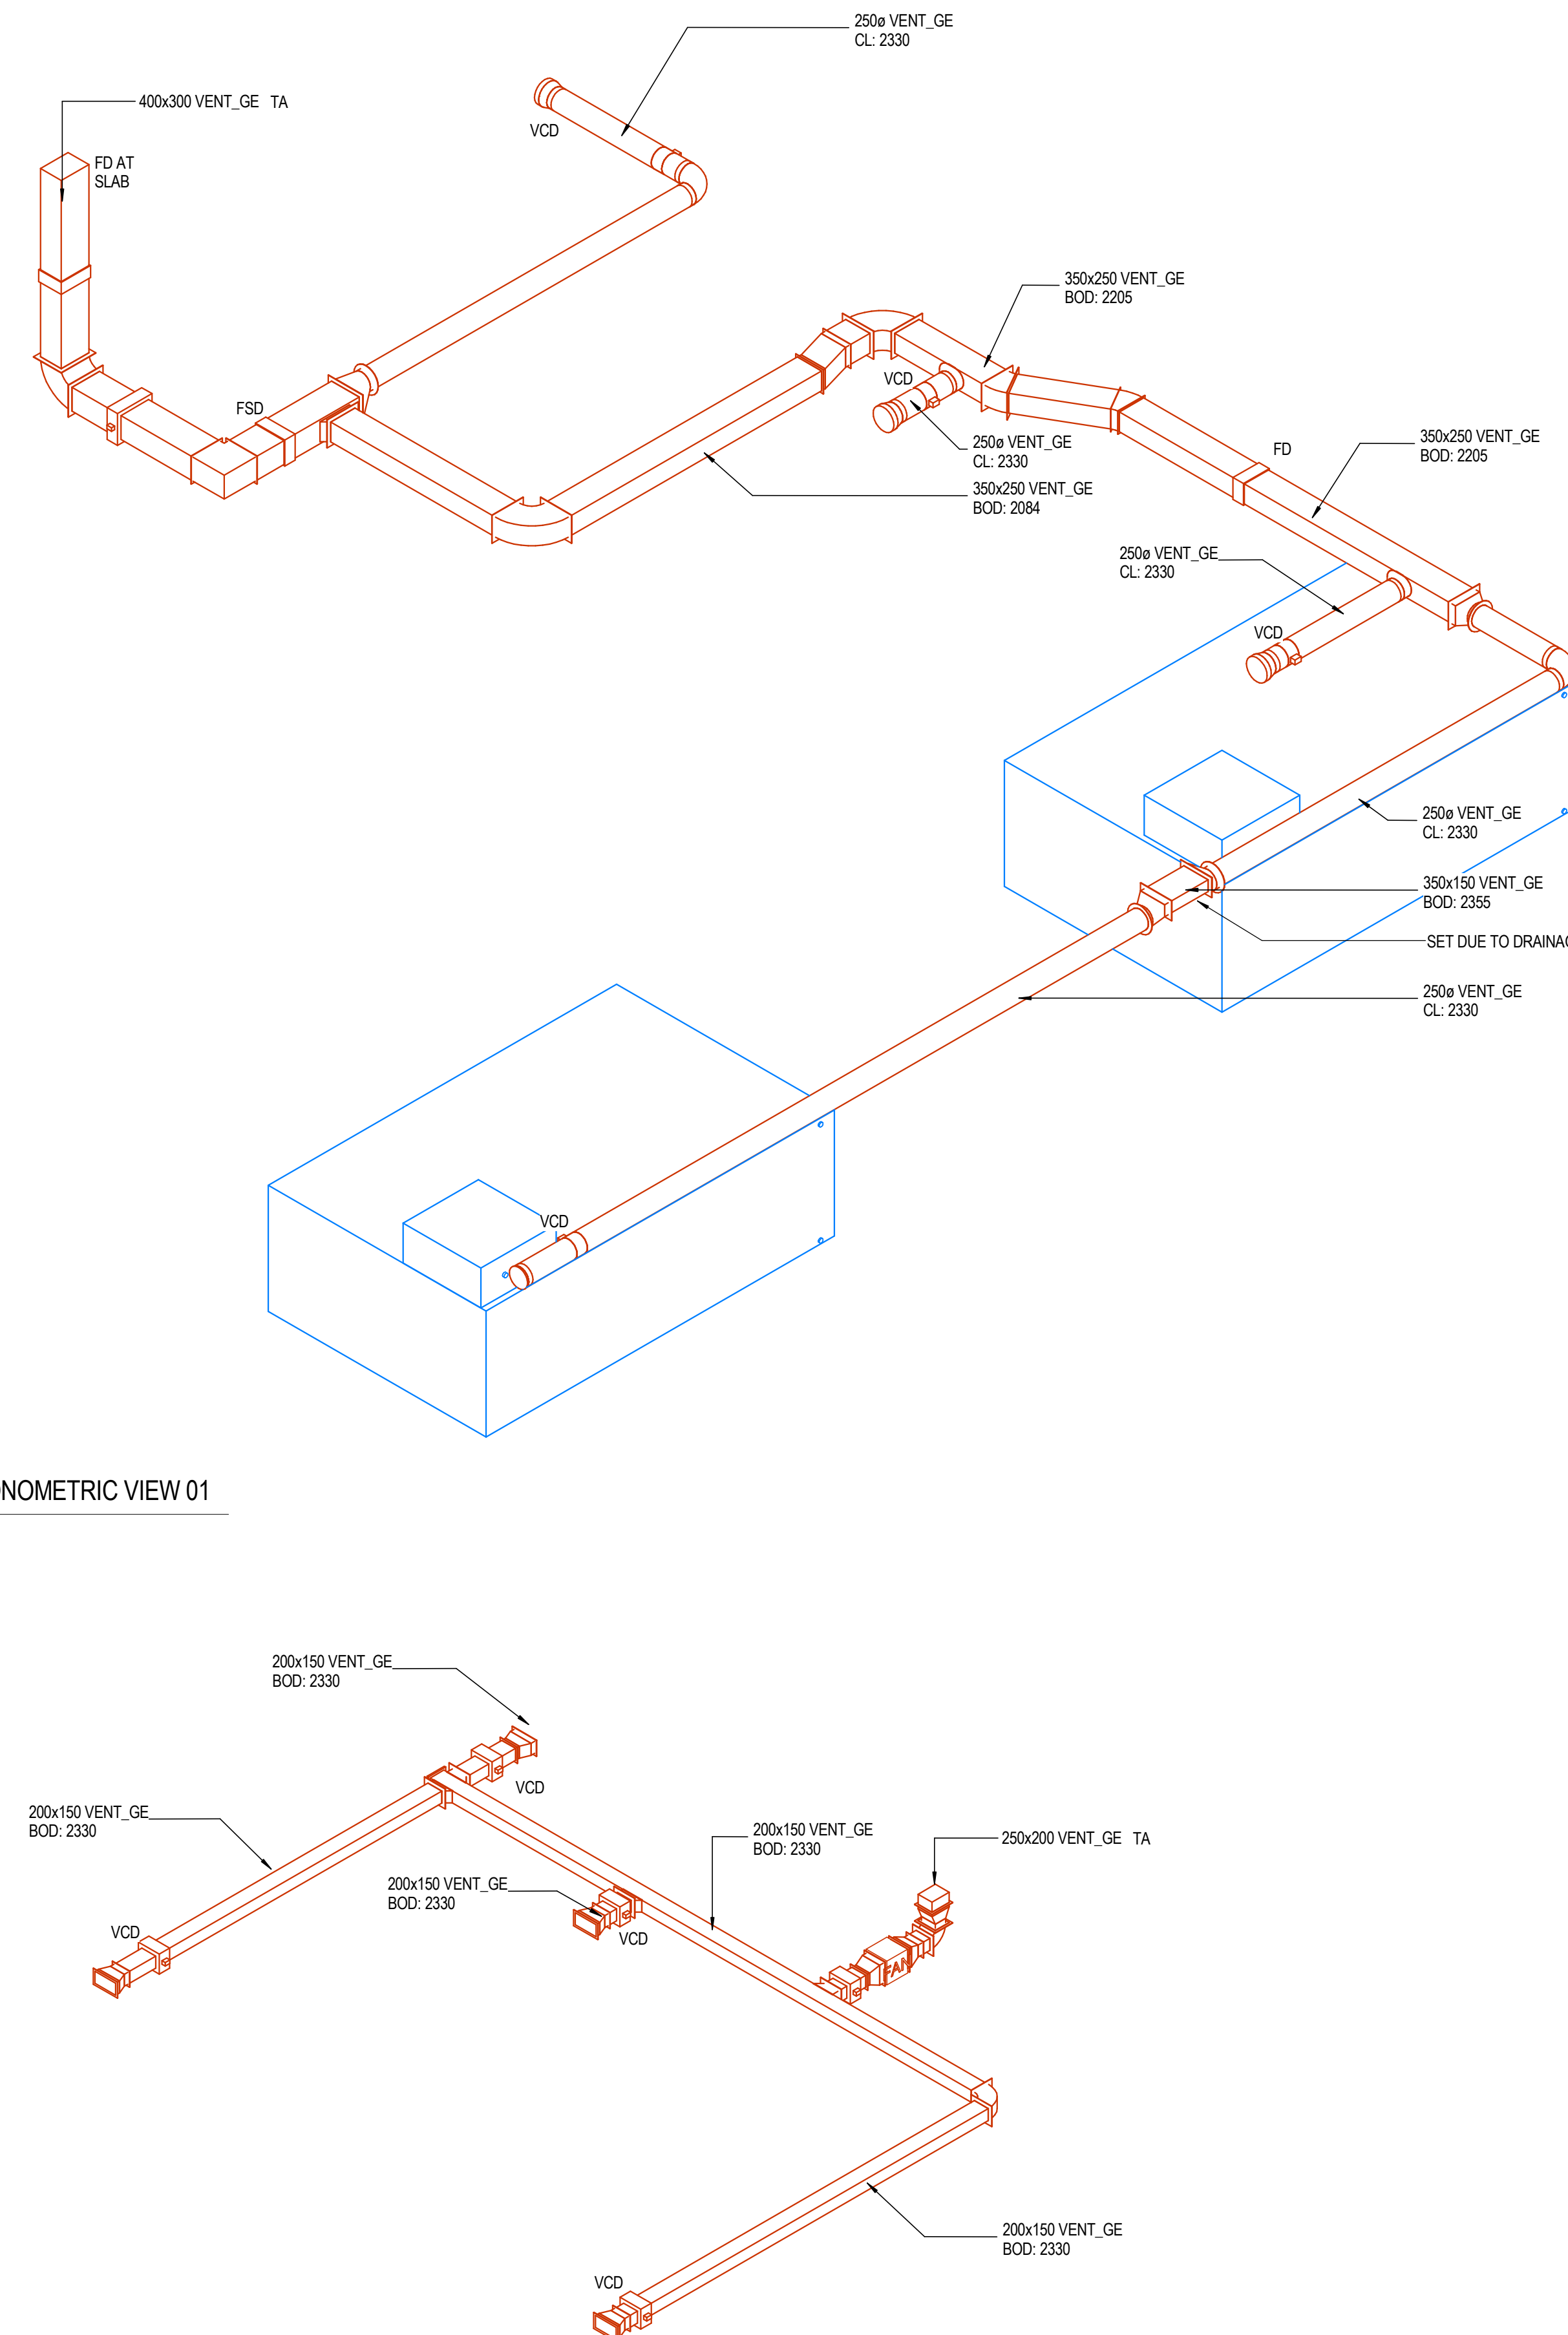


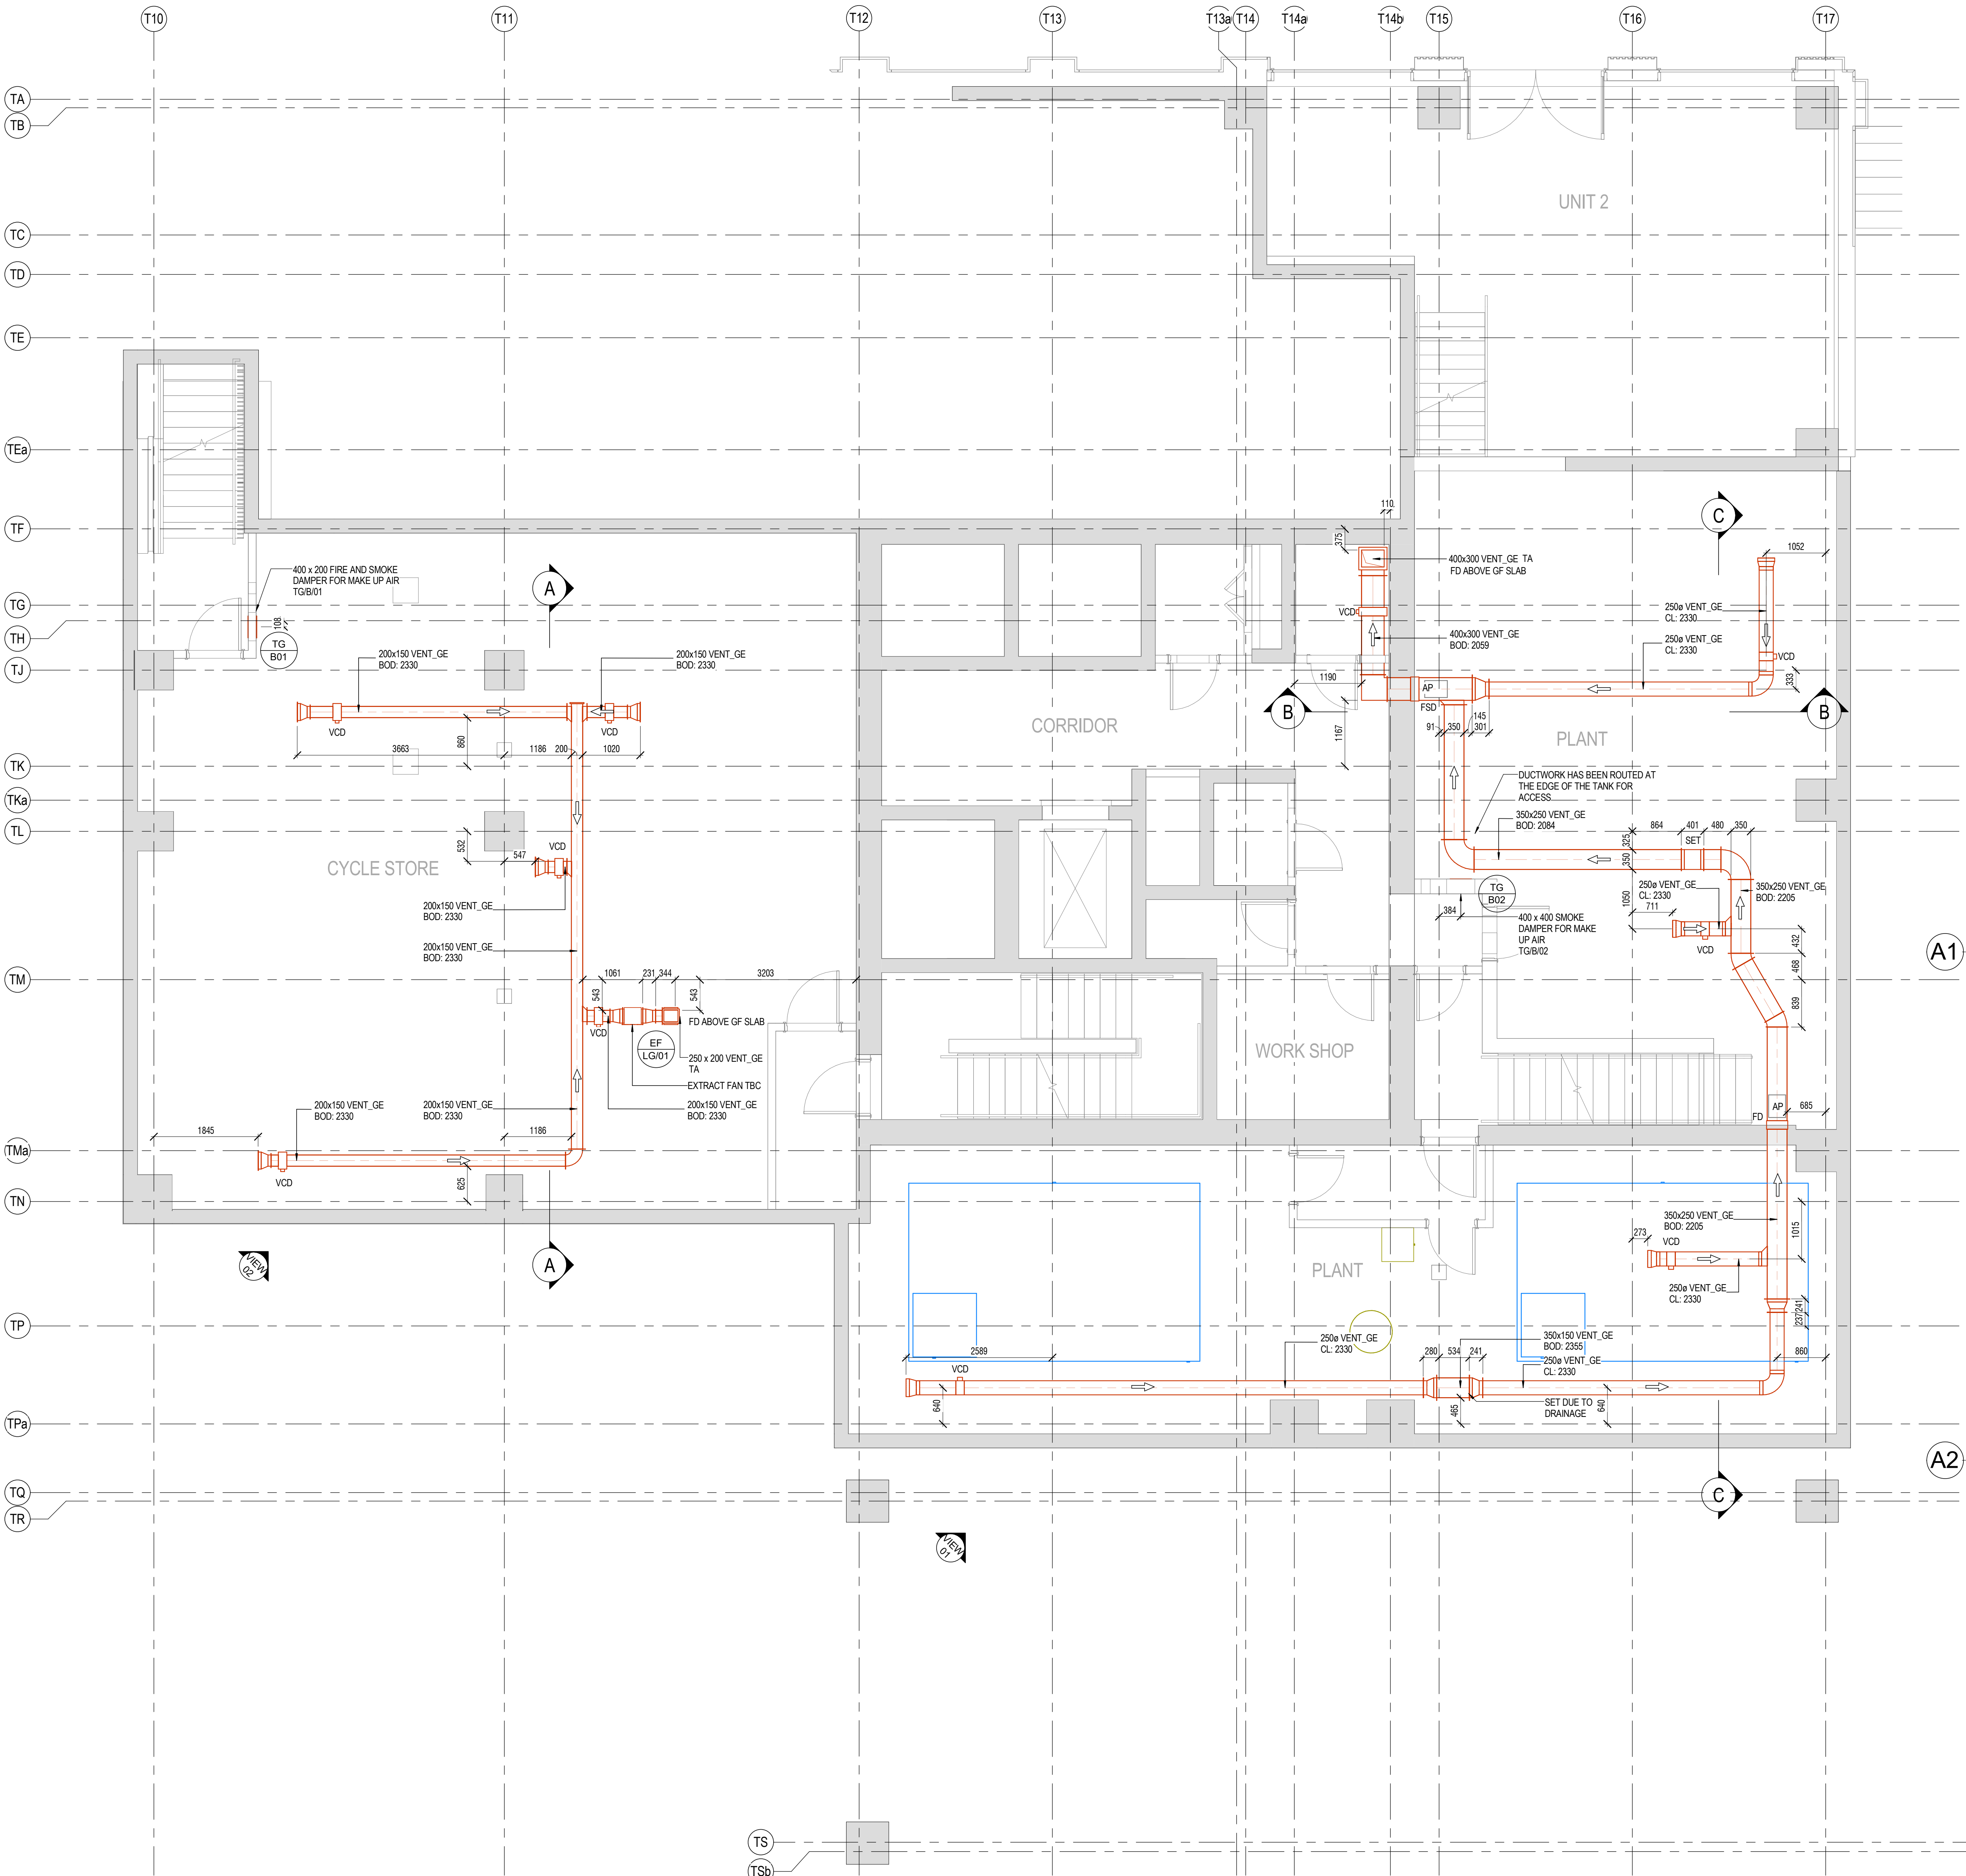


1 VENTILATION BASEMENT  
1:50

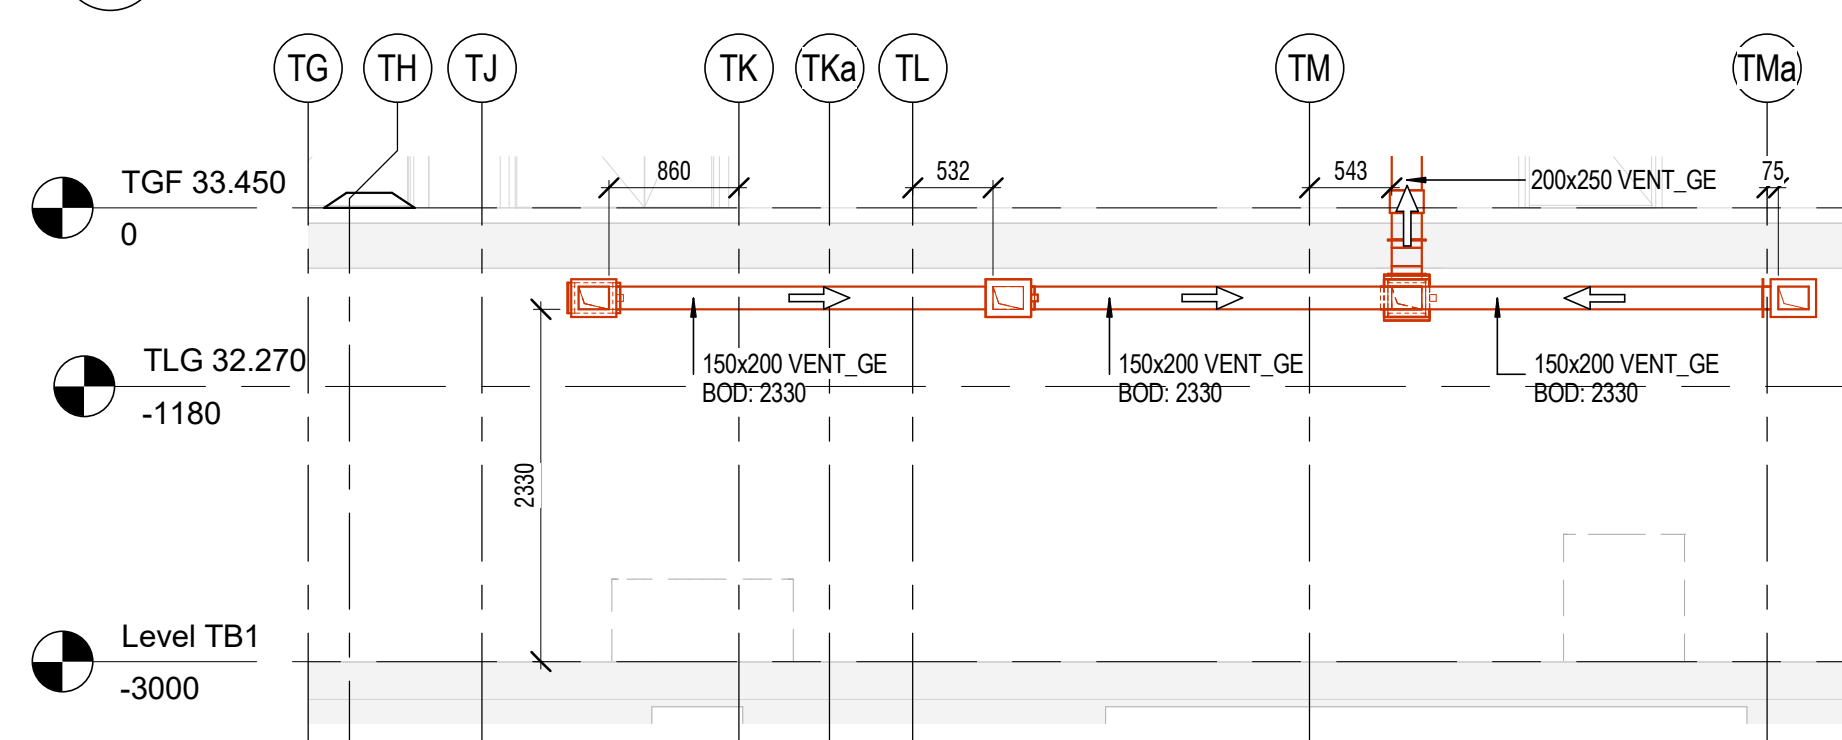

A 6T - VENTILATION BASEMENT - SECTION A  
1:50

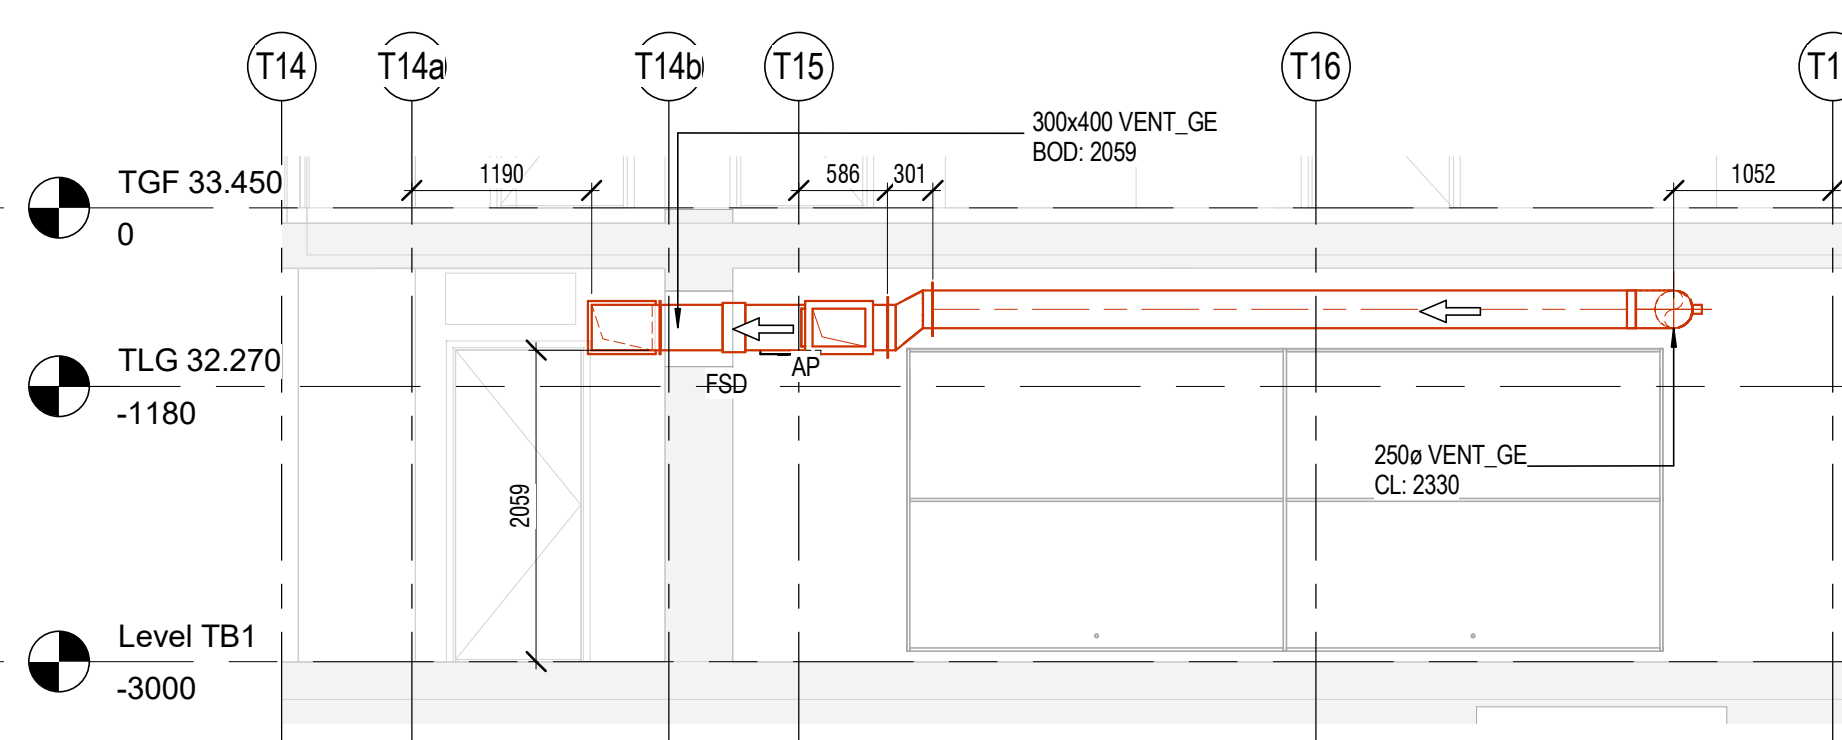


B 6T - VENTILATION BASEMENT - SECTION B  
1:50

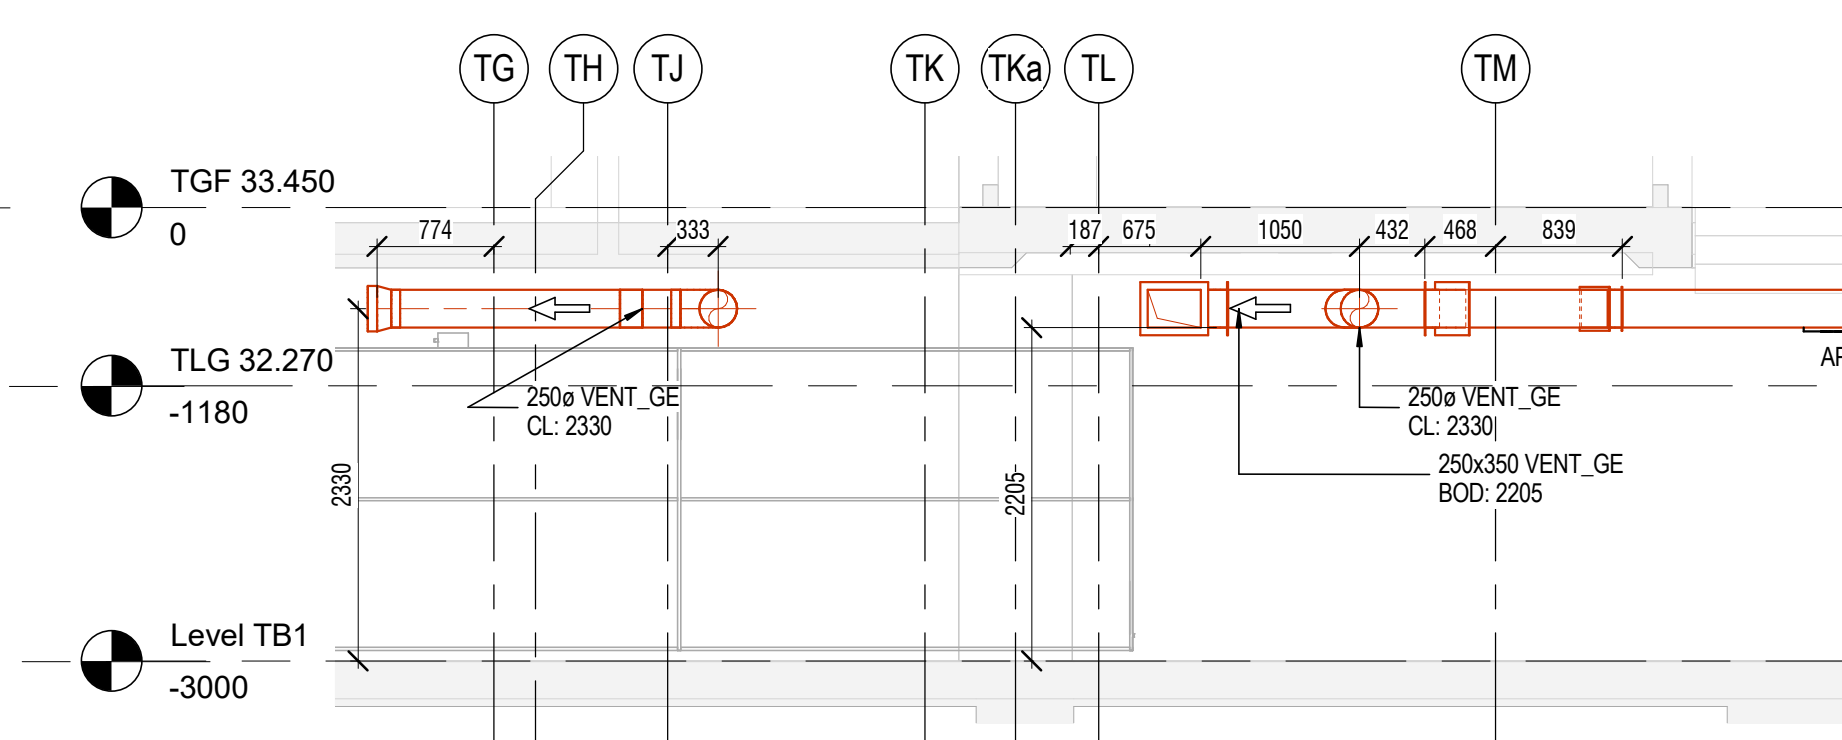

C 6T - VENTILATION BASEMENT - SECTION C  
1:50

KEY PLAN

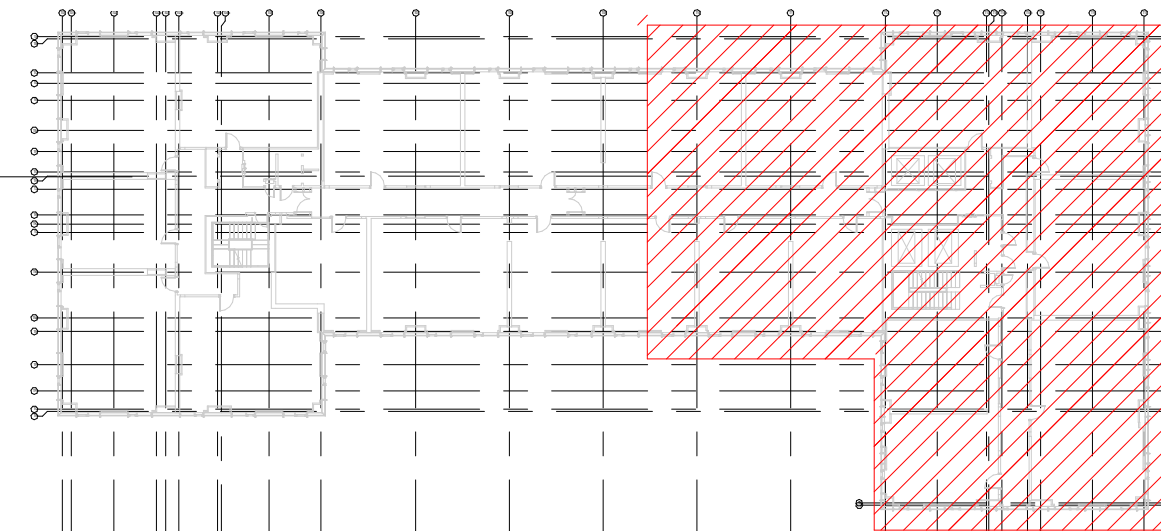

| REFERENCE DRAWINGS & MODELS |                                                             | REV        |
|-----------------------------|-------------------------------------------------------------|------------|
| ARCHITECTURAL               | CSAL-FCBS-ZT-ZZ-M3-A-001<br>CSAL-FCBS-ZT-ZZ-M3-A-002 FACADE | P21<br>P05 |
| STRUCTURAL                  | CSAL-CUR-ZT-XX-M3-S-0001                                    | P26        |

#### GENERAL

|      |                             |
|------|-----------------------------|
| FA   | FROM ABOVE                  |
| TA   | TO ABOVE                    |
| TB   | FROM BELOW                  |
| TO   | TO BELOW                    |
| HL   | HIGH LEVEL                  |
| LL   | LOW LEVEL                   |
| ML   | MID LEVEL                   |
| DTLL | DROP TO LOW LEVEL           |
| RTLL | RISE TO HIGH LEVEL          |
| SU   | SET UP                      |
| SD   | SET DOWN                    |
| FFL  | FINISHED FLOOR LEVEL        |
| SFL  | STRUCTURAL SLAB LEVEL       |
| APFL | ABOVE FINISHED FLOOR LEVEL  |
| IL   | LEVEL TO UNDERSIDE FROM FFL |
| CL   | LEVEL TO CENTRE FROM FFL    |
| BOD  | BOTTOM OF DUCT FROM FFL     |

#### VENTILATION

|      |                                         |
|------|-----------------------------------------|
| GS   | GENERAL SUPPLY                          |
| GE   | GENERAL EXTRACT                         |
| FA   | FRESH AIR                               |
| FE   | EXHAUST                                 |
| SE   | SMOKE EXTRACT                           |
| FC   | FAN COIL                                |
| KE   | KITCHEN EXTRACT                         |
| CECD | CIRCULAR CEILING EXTRACT DIFFUSER       |
| CSEV | CEILING SUPPLY & EXTRACT VALVE          |
| F    | FILTER                                  |
| ATT  | ATTENUATOR                              |
| MOB  | MOTORISED OPPOSED BLADE DAMPER          |
| VCD  | VOLUME CONTROL DAMPER                   |
| MD   | MOTORISED CONTROL DAMPER                |
| SD   | FIRE & SMOKE DAMPER                     |
| HC   | HEAT COIL                               |
| FAN  | FAN                                     |
| OPEX | CROSS-FLOW PLATE HEAT EXCHANGER         |
| LSO  | LINEAR SLOT DIFFUSER                    |
| CTA  | CROSS TALK ATTENUATOR                   |
| EXLS | PASSIVE LINEAR SLOT FOR RETURN AIR PATH |

PLEASE REFER TO SMOKE VENTILATION DRAWINGS LAYOUTS FOR ENVIRONMENTAL VENTILATION TO CORRIDORS AND AOUS.

|             |                         |             |     |          |
|-------------|-------------------------|-------------|-----|----------|
| C04         | IMTECH COMMENTS         | BW          | BH  | 05.03.20 |
| C03         | IMTECH COMMENTS         | MC          | BH  | 06.12.19 |
| C02         | DRILLS REFERENCES ADDED | SW          | IES | 20.06.19 |
| C01         | CONTRACT ISSUE          | SW          | IES | 31.01.19 |
| Rev         | Revision Description    | DRN         | CHK | Date     |
| drawn by    | CWC                     | checked by  | MM  | 24.08.18 |
| approved by | CWC                     | approved by | MM  | 24.08.18 |

| CHECK PLOT           |                | Reverts to                                      |
|----------------------|----------------|-------------------------------------------------|
| UNCONTROLLED DRAWING |                |                                                 |
| A                    | OK             | ready for transmittal                           |
| B                    | Minor Comments | needs to be actioned then ready for transmittal |
| C                    | Major Comments | needs to be actioned then returned for checking |

|        |       |
|--------|-------|
| signed | ..... |
| date   | ..... |

**Imtech**  
Imtech Engineering Services North  
Caldor House, St George's Park  
Kirkham, Lancashire PR4 2DZ  
T +44 (0)1772 471 111  
www.imtech.co.uk

|                 |                          |                                    |
|-----------------|--------------------------|------------------------------------|
| client approval | A Approved               | client approval, initials and date |
|                 | B Approved with Comments |                                    |
|                 | C Not Approved           |                                    |

|                       |      |
|-----------------------|------|
| client name           | SISK |
| consultant/structural | CWC  |

|               |                    |
|---------------|--------------------|
| project       | Circle Square      |
| affinity      | Affinity Living    |
| drawing title | Zone: 6T Level: B1 |
| service       | Ventilation        |
| Basement      |                    |

|               |                   |                   |         |
|---------------|-------------------|-------------------|---------|
| drawing sheet | For Comment       | revision of issue | 33      |
| scale         | As indicated @ A0 | project number    | P070090 |
| drawn by      | CWC               | checked by        | MM      |
| approved by   | CWC               | approved by       | MM      |
| date          | 25.04.18          | revision          |         |

Contract Issue

CSAL-IES-6T-B1-DR-M-57101 C04