


REFERENCE DRAWINGS & MODELS		REV
ARCHITECTURAL	CSAL-F08S-2L-22-M5-A-001	P22
	CSAL-F08S-2L-22-M5-A-1-001	P26
STRUCTURAL	CSAL-CURS-2L-00-M5-S-001	P24


GENERAL	
FROM ABOVE	TA
TO ABOVE	TA
FROM BELOW	FB
TO BELOW	FB
LOW LEVEL	LL
HIGH LEVEL	HL
LOW LEVEL	LL
MID LEVEL	ML
DROP TO LOW LEVEL	DTLL
RISE TO HIGH LEVEL	RTHL
SET UP	SU
SET DOWN	SD
FINISHED FLOOR LEVEL	FFL
STRUCTURAL SLAB LEVEL	SFL
ABOVE FINISHED FLOOR LEVEL	APFL
LEVEL TO UNDERSIDE FROM FFL	UL
LEVEL TO CENTRE FROM FFL	CL
BOTTOM OF DUCT FROM FFL	BDU
BOTTOM OF CONTAINMENT FROM FFL	BOCT
VENTILATION	
GS	GENERAL SUPPLY
GE	GENERAL EXTRACT
FA	FRESH AIR
FE	EXHAUST
FC	FAN COIL
KE	KITCHEN EXTRACT
COED	CIRCULAR CEILING EXTRACT DIFFUSER
CEV	CEILING SUPPLY & EXTRACT VALVE
F	FILTER
ATT	ATTENUATOR
MOED	MOTORISED OPPOSED BLADE DAMPER
VCD	VOLUME CONTROL DAMPER
MD	MOTORISED CONTROL DAMPER
FC	FIRE & SMOKE DAMPER
HC	HEAT COIL
FAH	FAN
CEPEX	CROSS-FLOW PLATE HEAT EXCHANGER
LSO	DIRECTION OF FLOW
LSO	UNDER-SLIT DIFFUSER
CTA	CROSS-TALK ATTENUATOR
EX LSO	PASSIVE LINEAR SLOT FOR RETURN AIR PATH

FOR CONTINUATION PLEASE REFER TO SHEET NO: CSAL-IES-8L-MZ-DR-M-57303

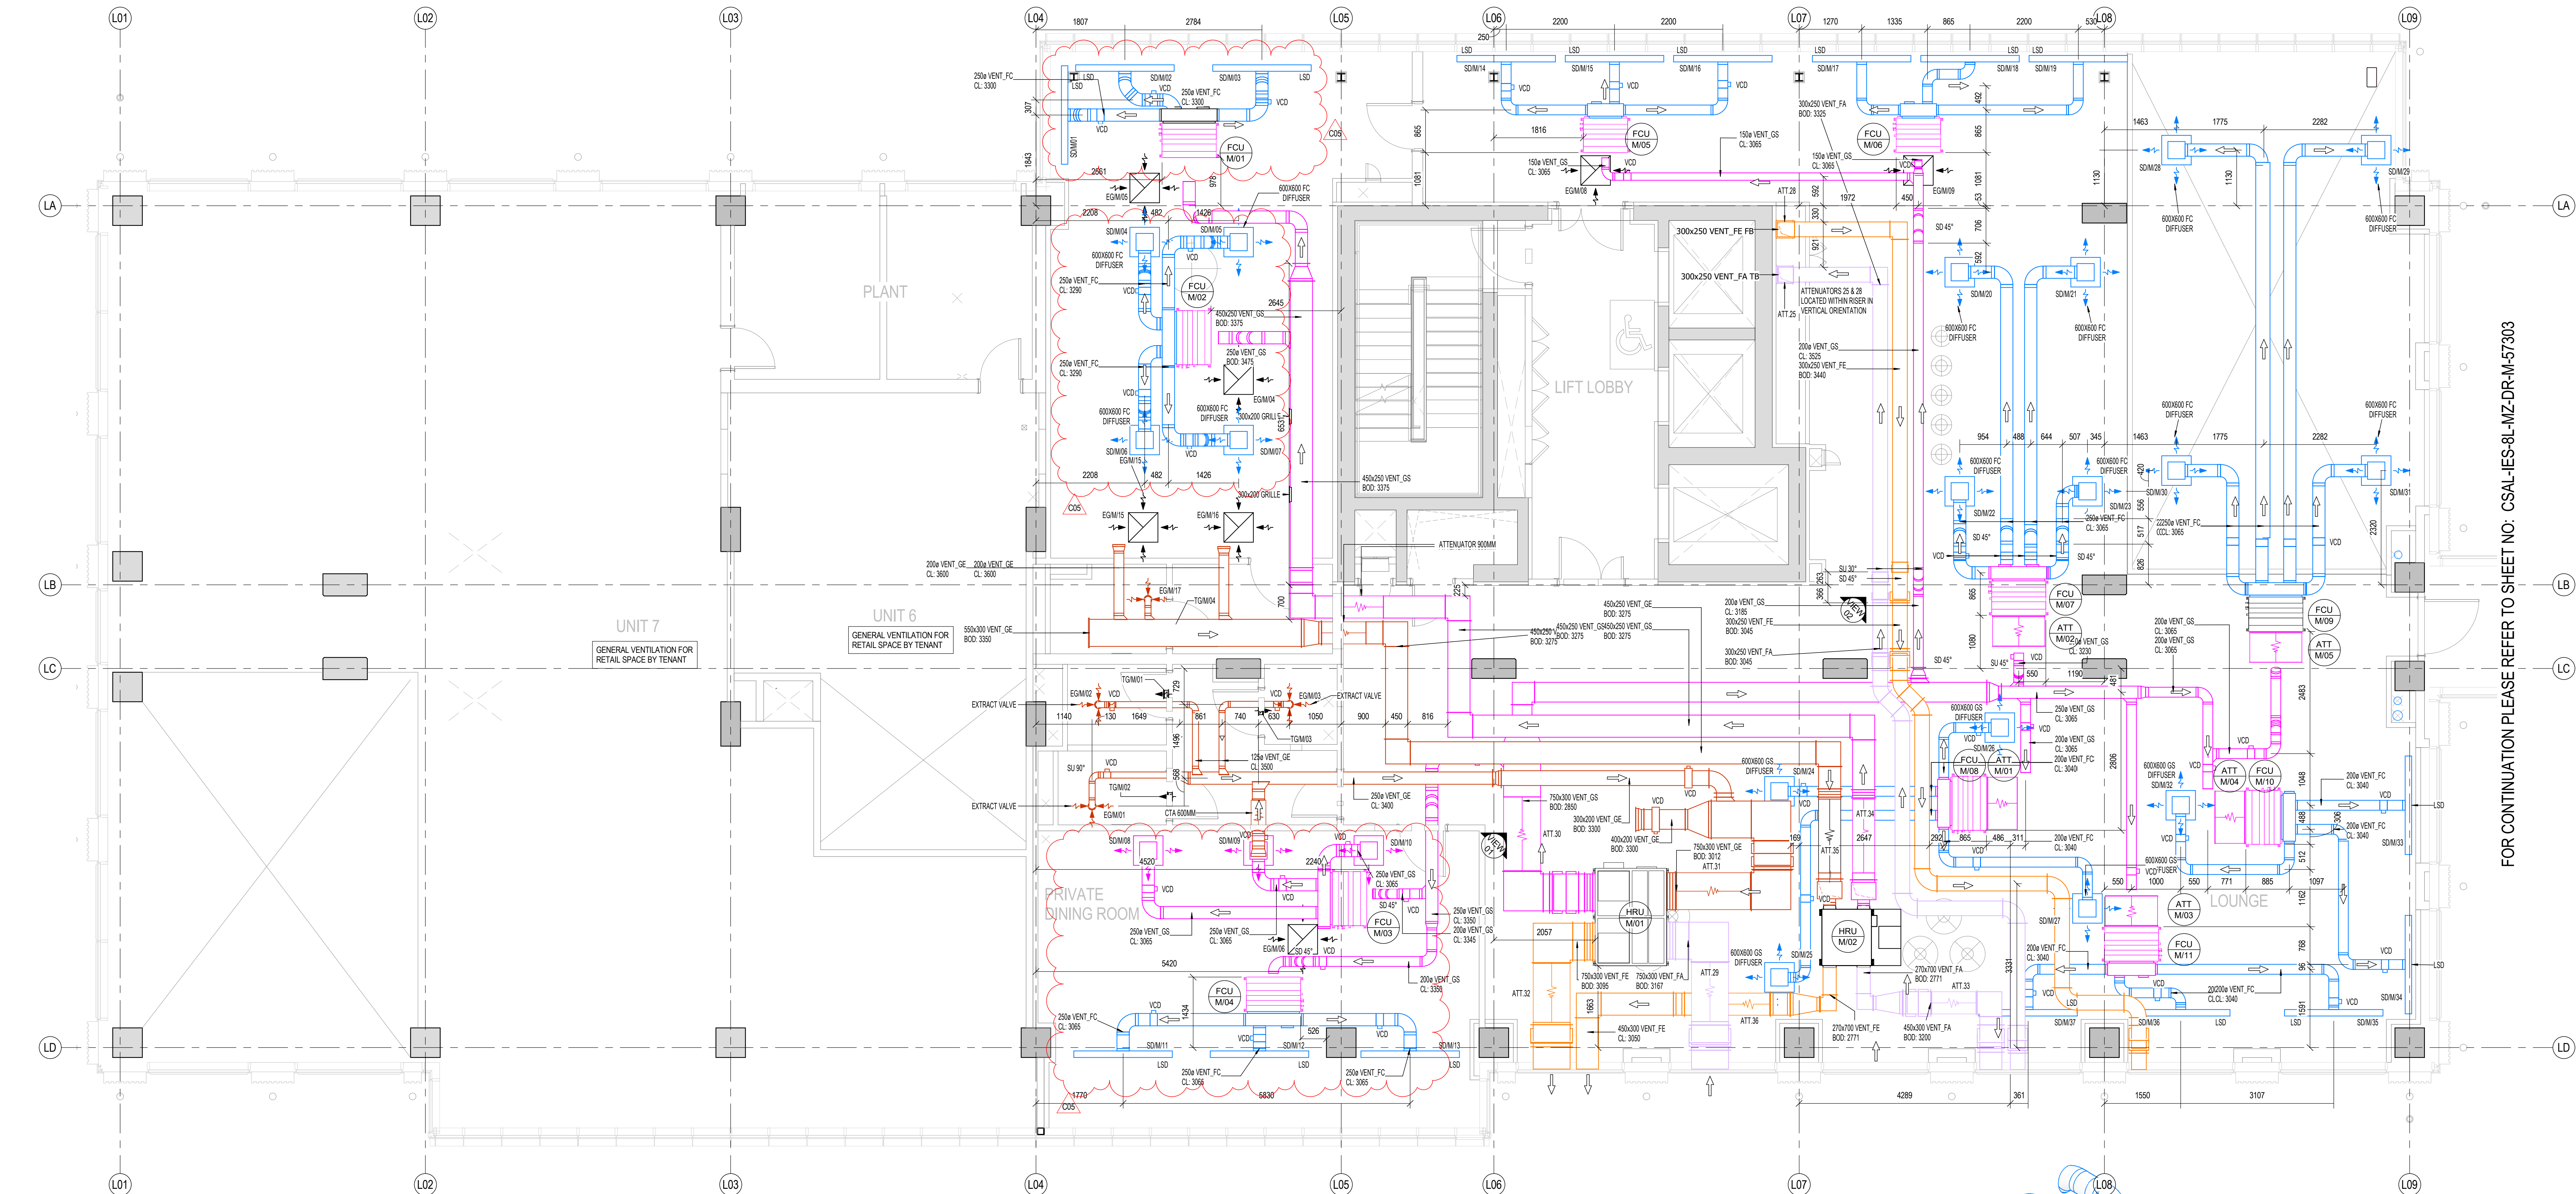


7L - VENTILATION - LEVEL MEZZANINE
1:50


FCU SECONDARY DUCTWORK NOT TO BE INSULATED

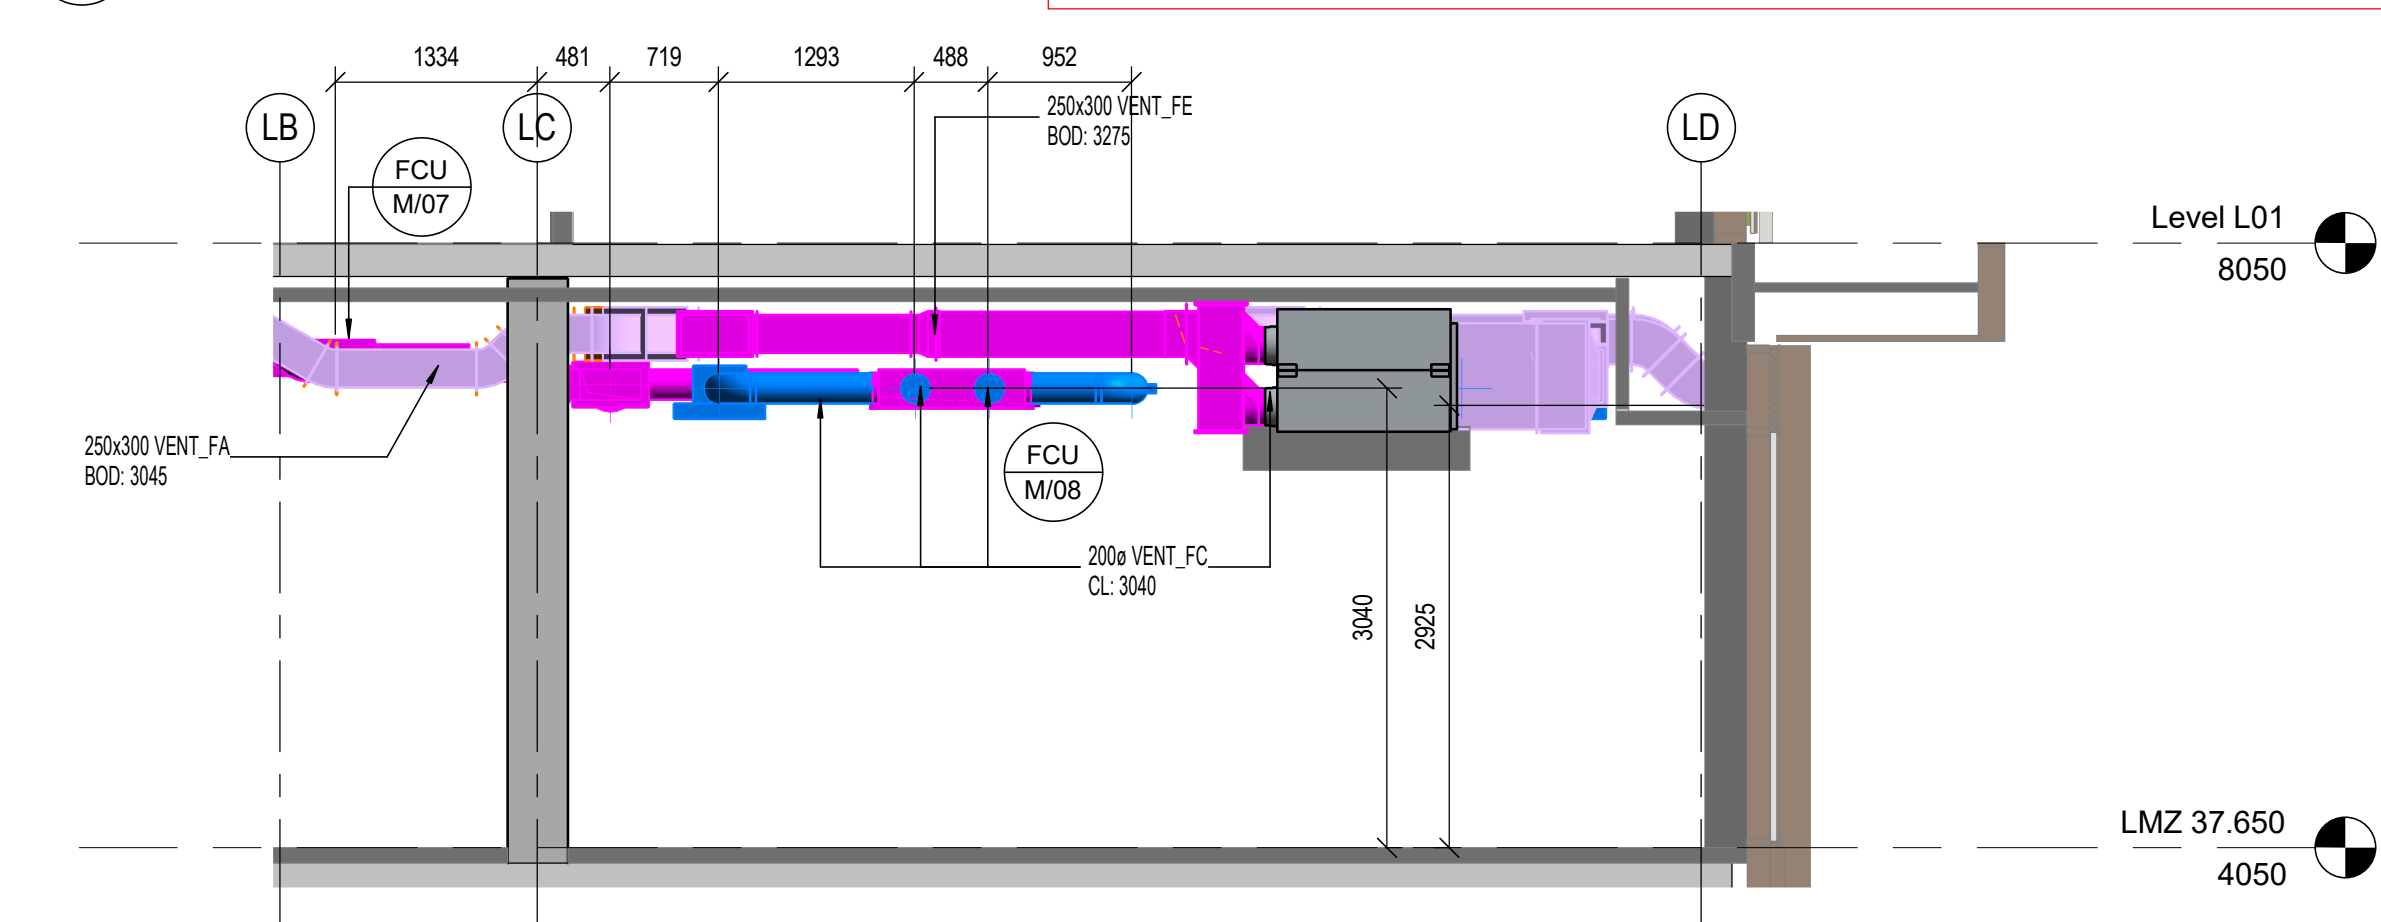


7L - VENTILATION - LEVEL MEZZANINE FLOOR - SECTION A
1:50

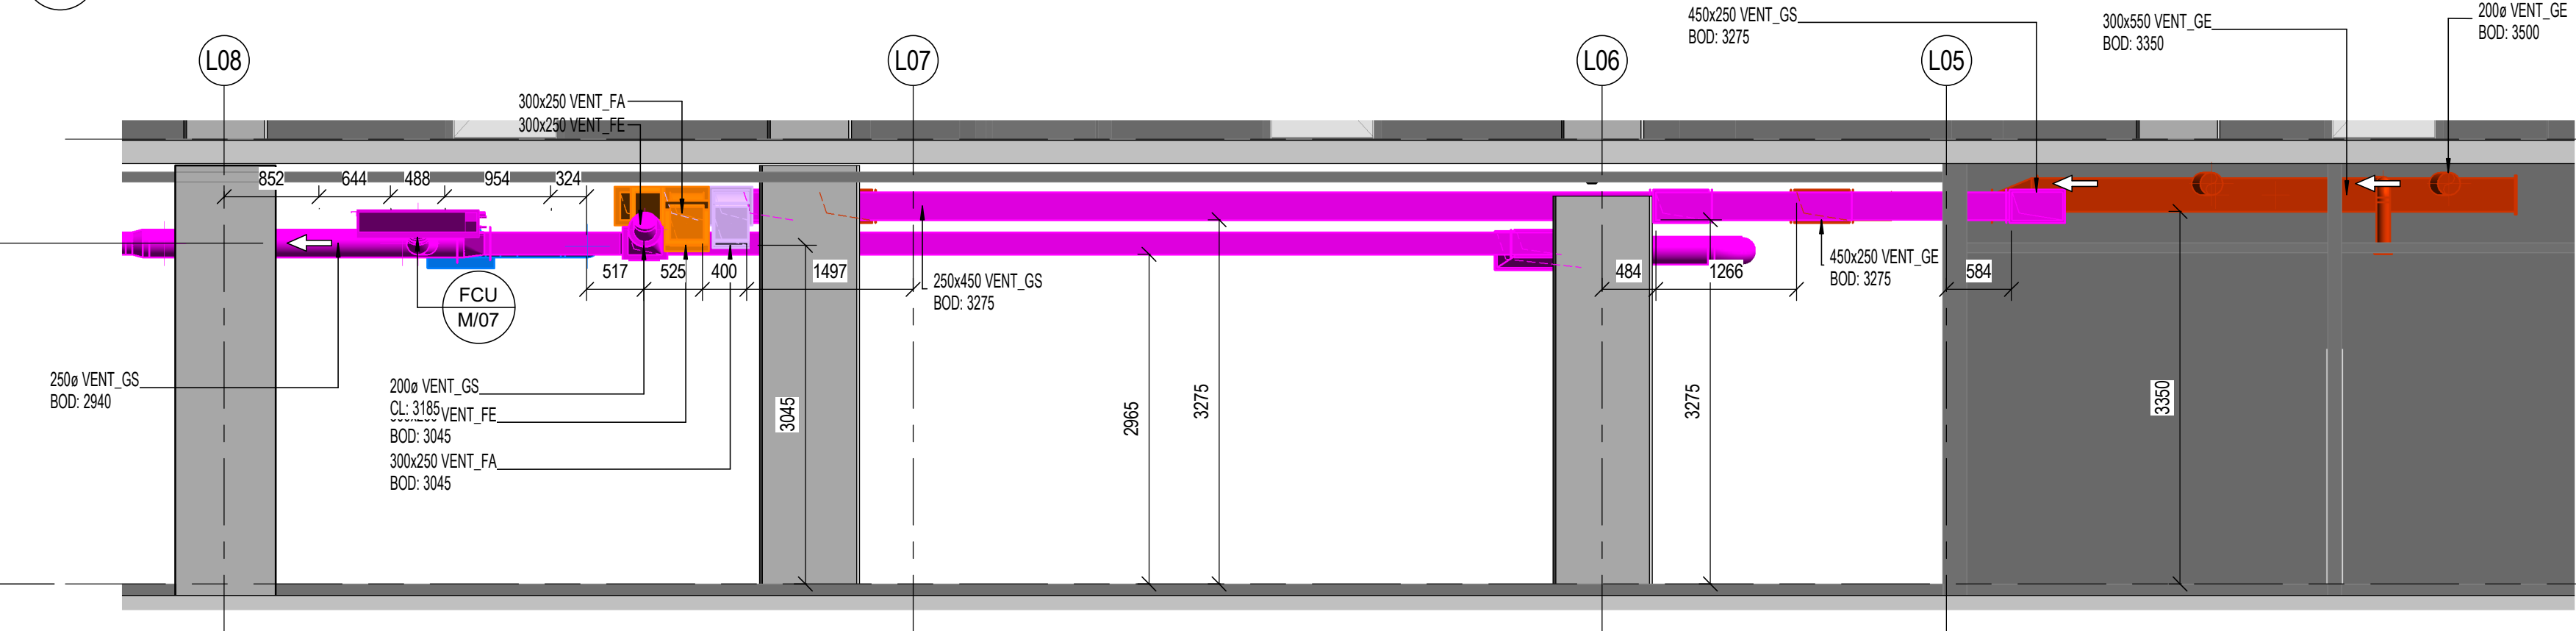


7L - VENTILATION - LEVEL MEZZANINE FLOOR - SECTION B
1:50

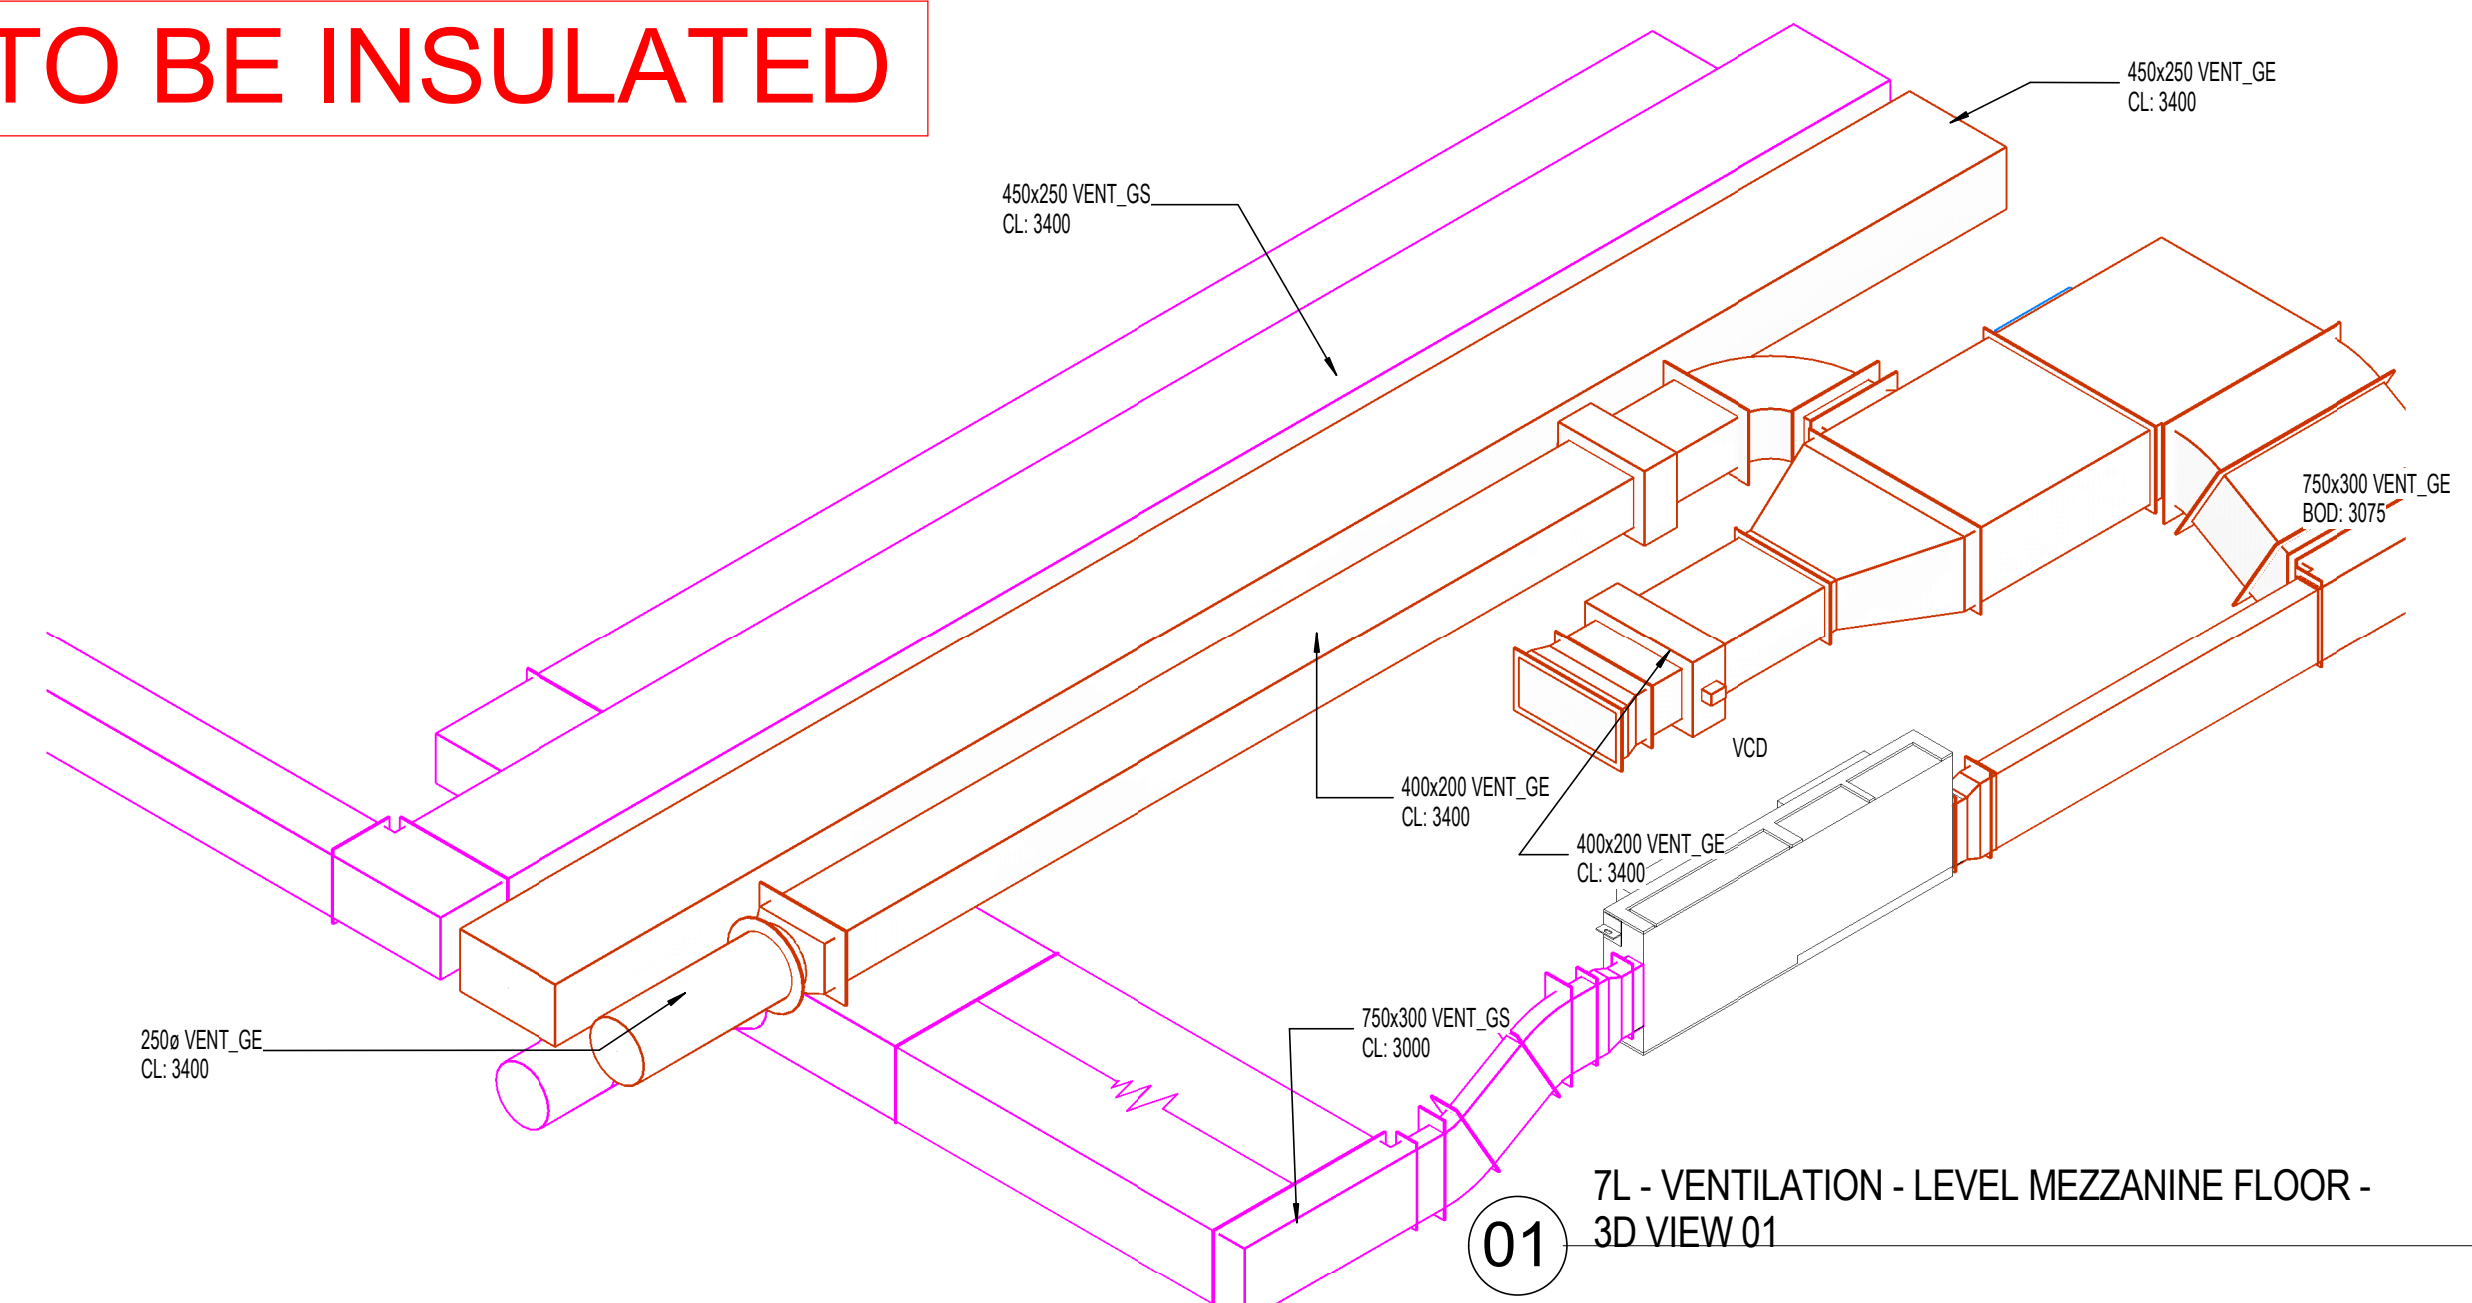

7L - VENTILATION - LEVEL MEZZANINE FLOOR - 3D VIEW 01

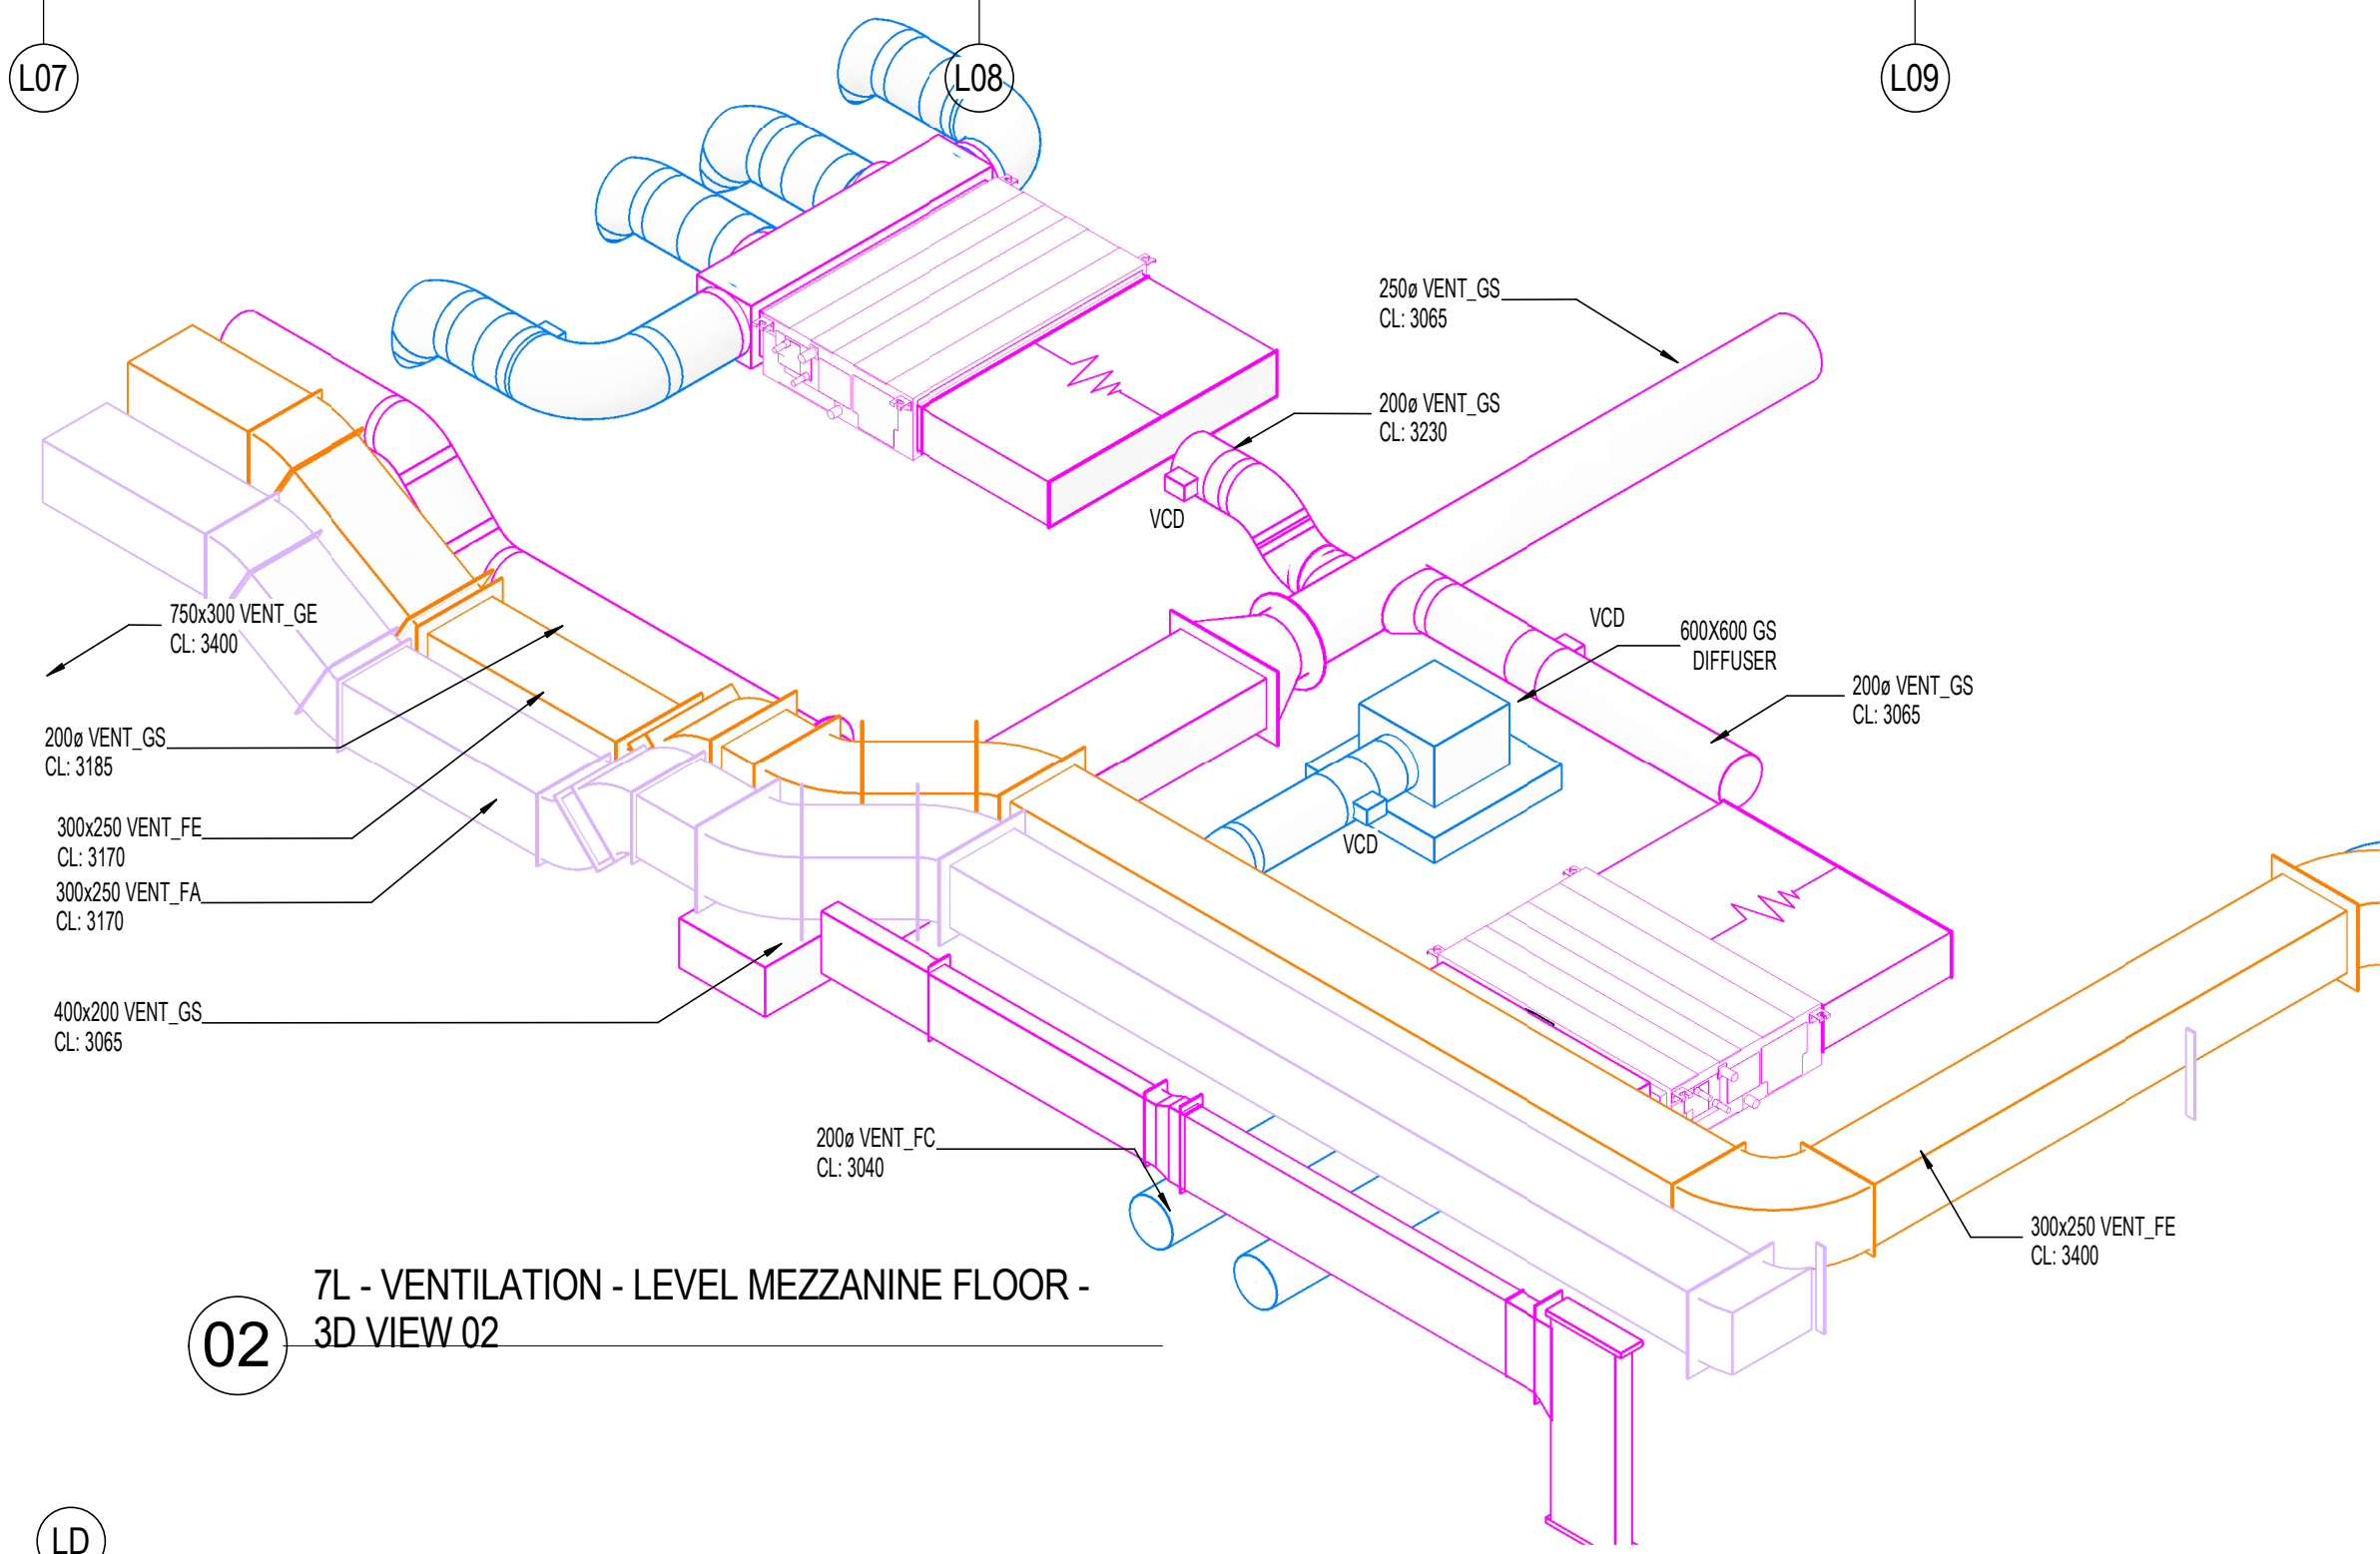


7L - VENTILATION - LEVEL MEZZANINE FLOOR - 3D VIEW 02

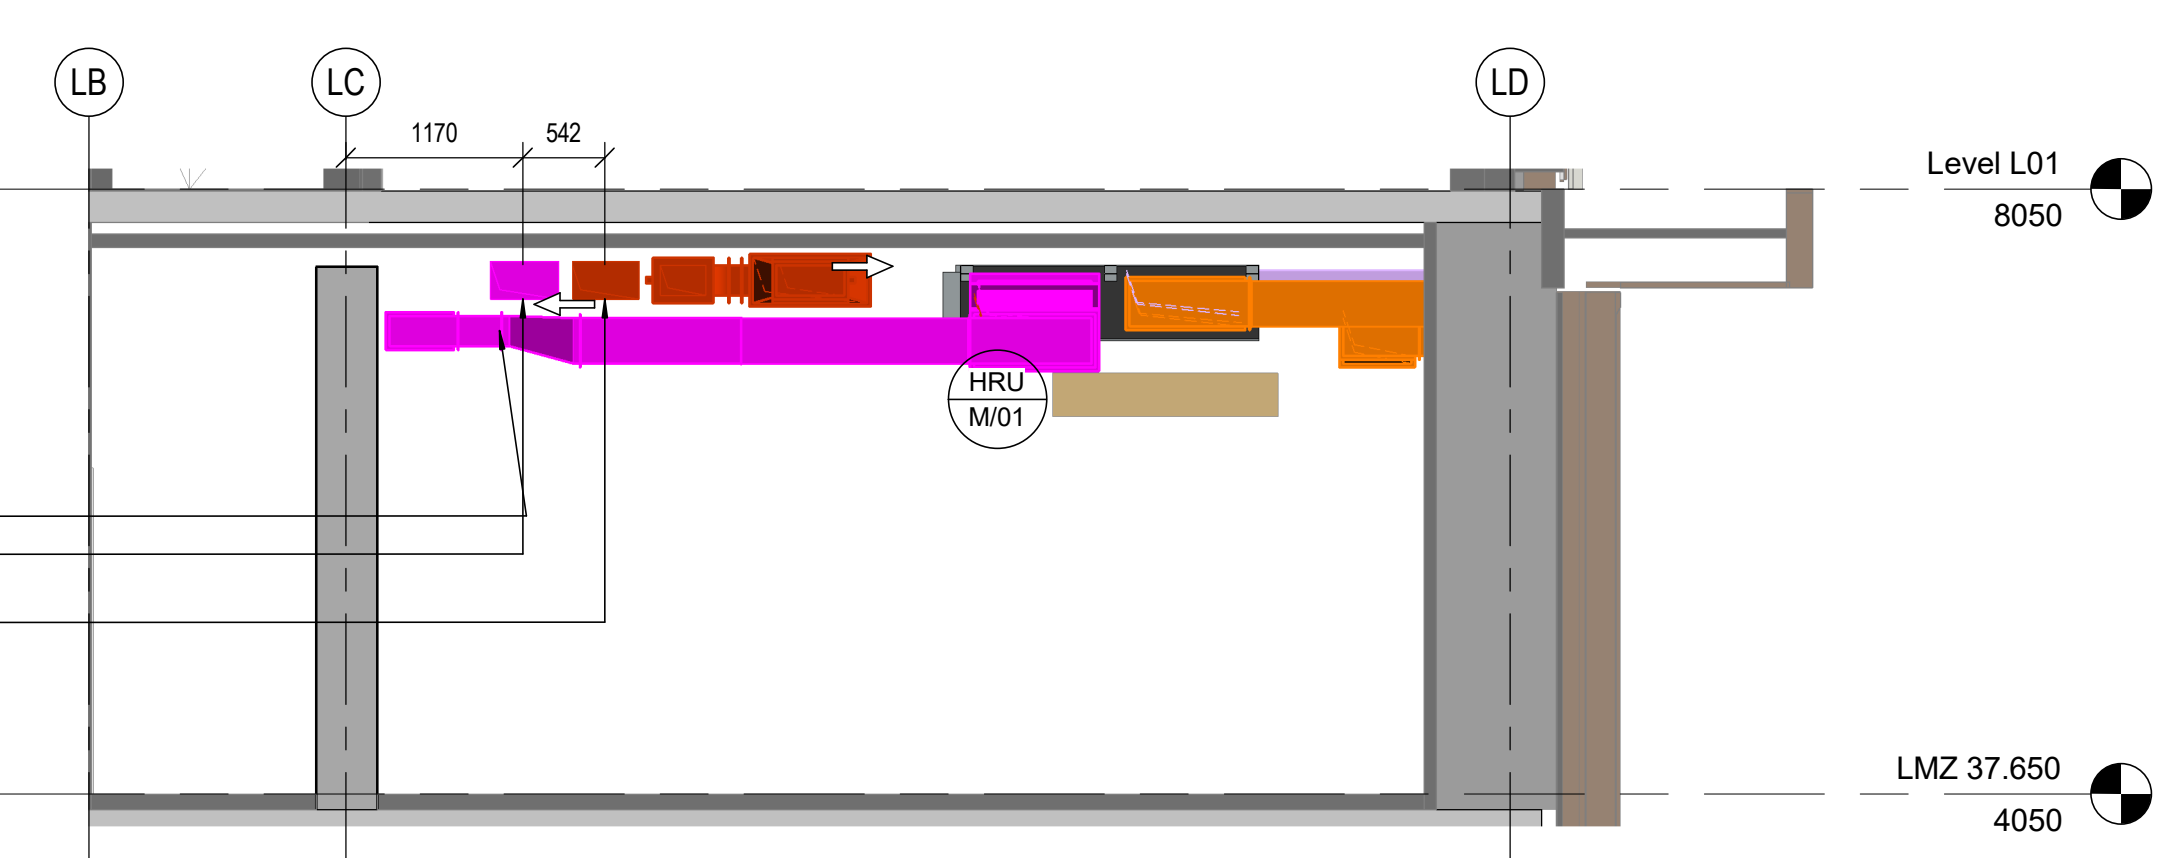

7L - VENTILATION - LEVEL MEZZANINE FLOOR - SECTION C
1:50

KEY PLAN:

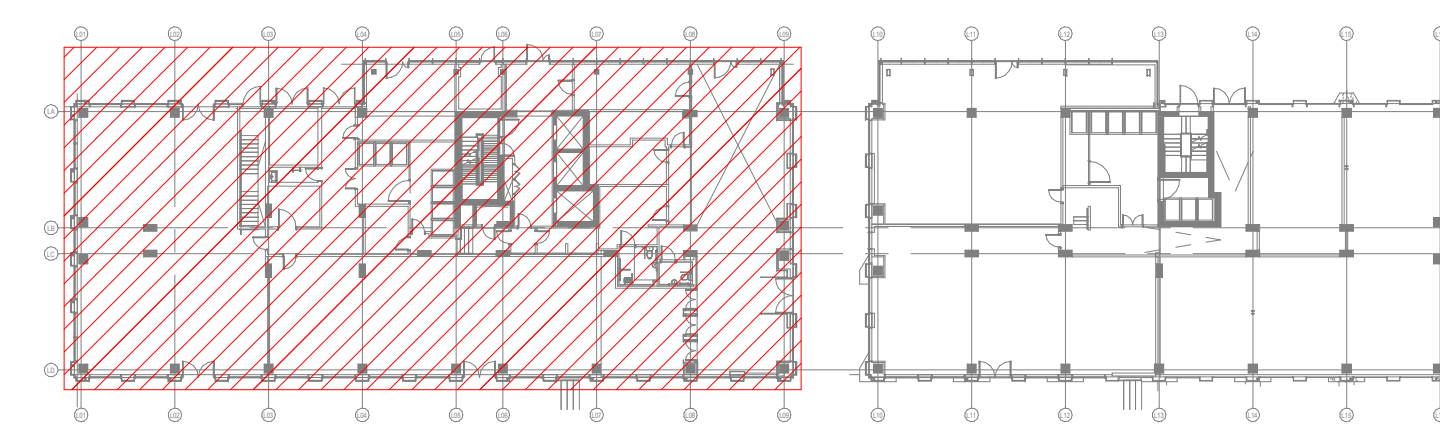

C06	ATTENUATOR UPDATES	GT	BH	24.06.20
C05	AMENITIES AREA UPDATE	BH	BW	23.04.20
C04	AMENITIES AREA UPDATE	BH	BW	13.03.20
C03	ITECH COMMENTS	MG	BH	06.12.19
C02	GRILLE REFERENCES ADDED	SW	IES	20.06.19
C01	CONTRACT ISSUE	SW	IES	31.01.19
Rev	Revision Description	DRN	CHK	Date
drawn by	drawn date	checked by	checked date	approved by
CWC	24.06.20	MM	24.08.18	MM
				24.08.18

CHECK PLOT	
UNCONTROLLED DRAWING	
A	OK
B	Minor Comments
C	Major Comments

Intech
Intech Engineering Services North
Culver House, St George's Park
Kirkham, Lancashire PR4 2DZ
T +44 (0)1772 471 111
www.intech.co.uk

client approval	A	Approved	client approval, initials and date
	B	Approved with Comments	
	C	Not Approved	
client/main contractor	SISK		
consultant/structural	CWC		
project	Circle Square Affinity Living		
drawing title	Zone: 7L Level: MZ Service: Mechanical Services - Ventilation Mezzanine Ground		
drawing date	31.03.20	drawing of date	31.03.20
scale	As indicated @ A0	project number	P0700090
drawing by	CWC	drawn by	MM
checked by	MM	approved by	MM

Contract Issue
CSAL-IES-7L-MZ-DR-M-57203
C06