



NOTES:
THIS DRAWING IS A COPYRIGHT OF WEBB GRAY LTD AND SHOULD NOT BE REPRODUCED WITHOUT PERMISSION.
ALL PROPOSALS ARE SUBJECT TO CONFIRMATION FOLLOWING DETAILED TOPOGRAPHICAL SURVEY AND GROUND INVESTIGATION WORK.
IT HAS BEEN ASSUMED THAT OTHER THAN WHERE SHOWN THE SITE IS LEVEL AND ALL PLANT WITH NO ELEMENTS TO ABOVE OR BELOW GROUND SERVICES.
ALL PROPOSALS ARE SUBJECT TO CONFIRMATION FOLLOWING LIAISONS WITH RELEVANT LOCAL AUTHORITIES.
THIS IS A PRELIMINARY INDICATIVE DRAWING ONLY MAY BE BASED UPON INFORMATION FROM VARIOUS SOURCES. THE ACCURACY OF WHICH CANNOT BE GUARANTEED.
WHERE BOUNDARIES ARE SHOWN THESE ARE AS ADVISED BY THE CLIENT AND ARE FOR GENERAL GUIDANCE ONLY. WHILST PLOTTED WITH REFERENCE TO LAND ON SITE WHERE POSSIBLE, THEY ARE NOT INTENDED TO REPRESENT DEFINITIVE SITE EXTENTS OR LEGAL OWNERSHIP.

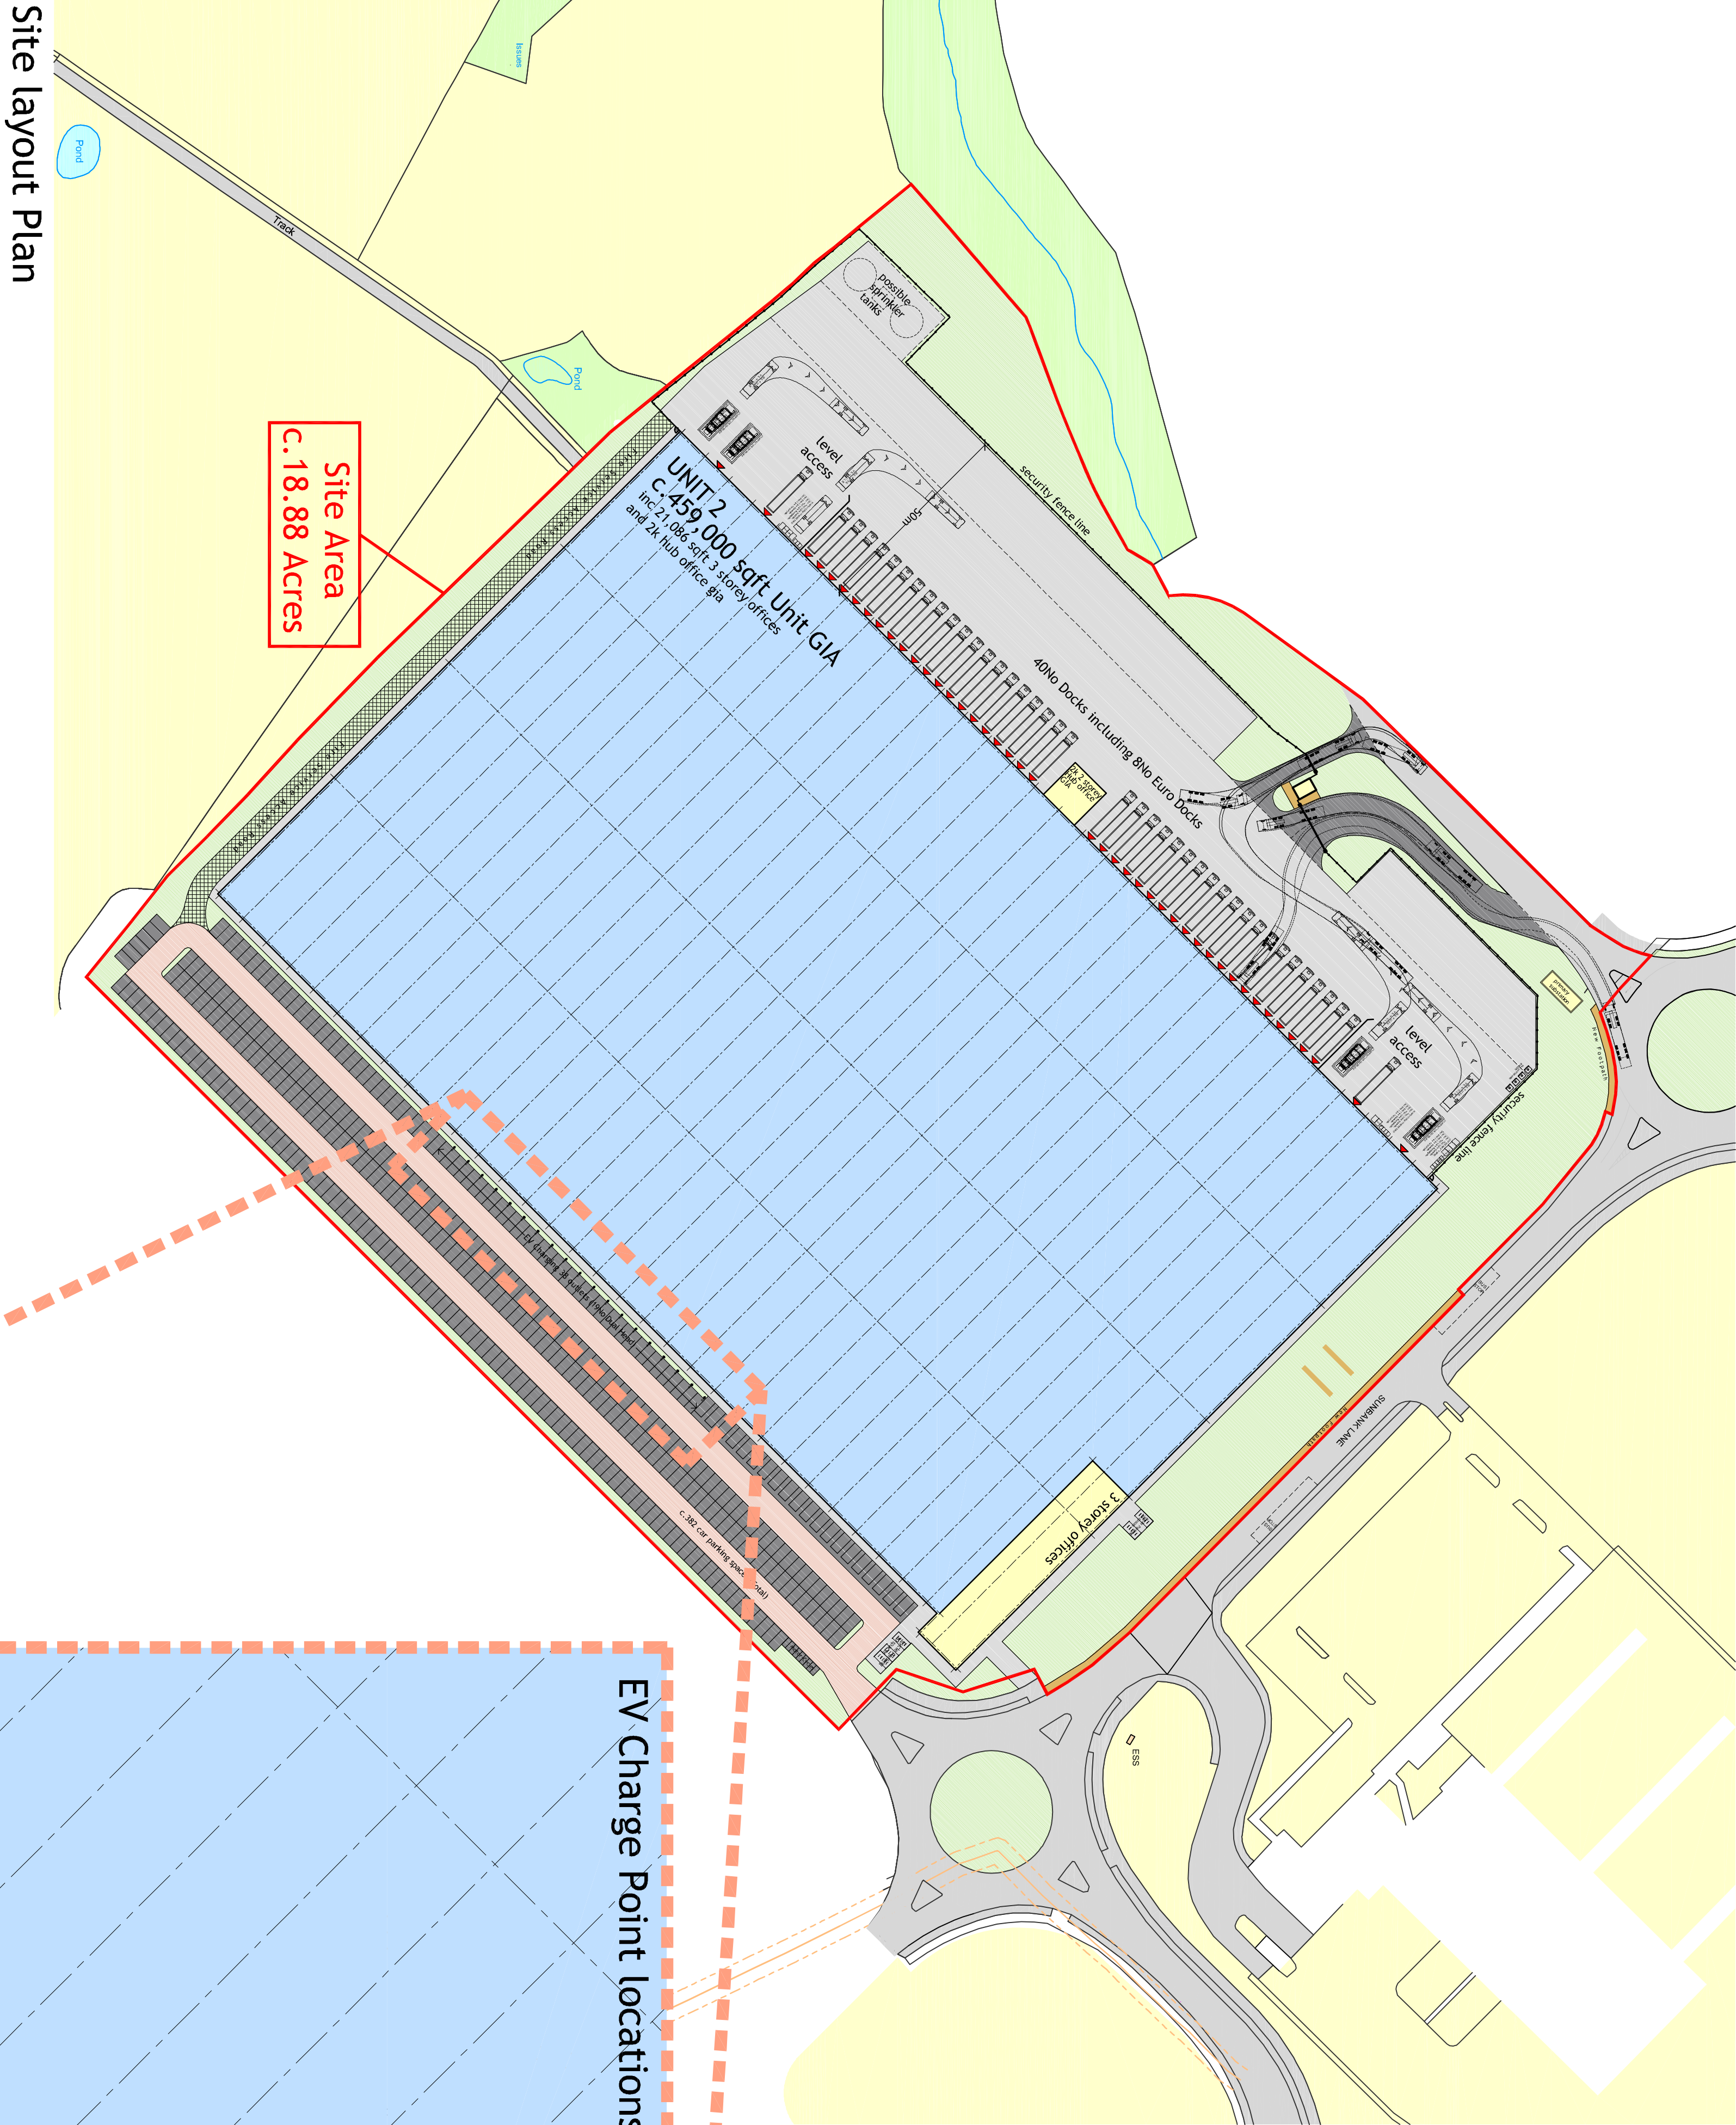

Site layout Plan

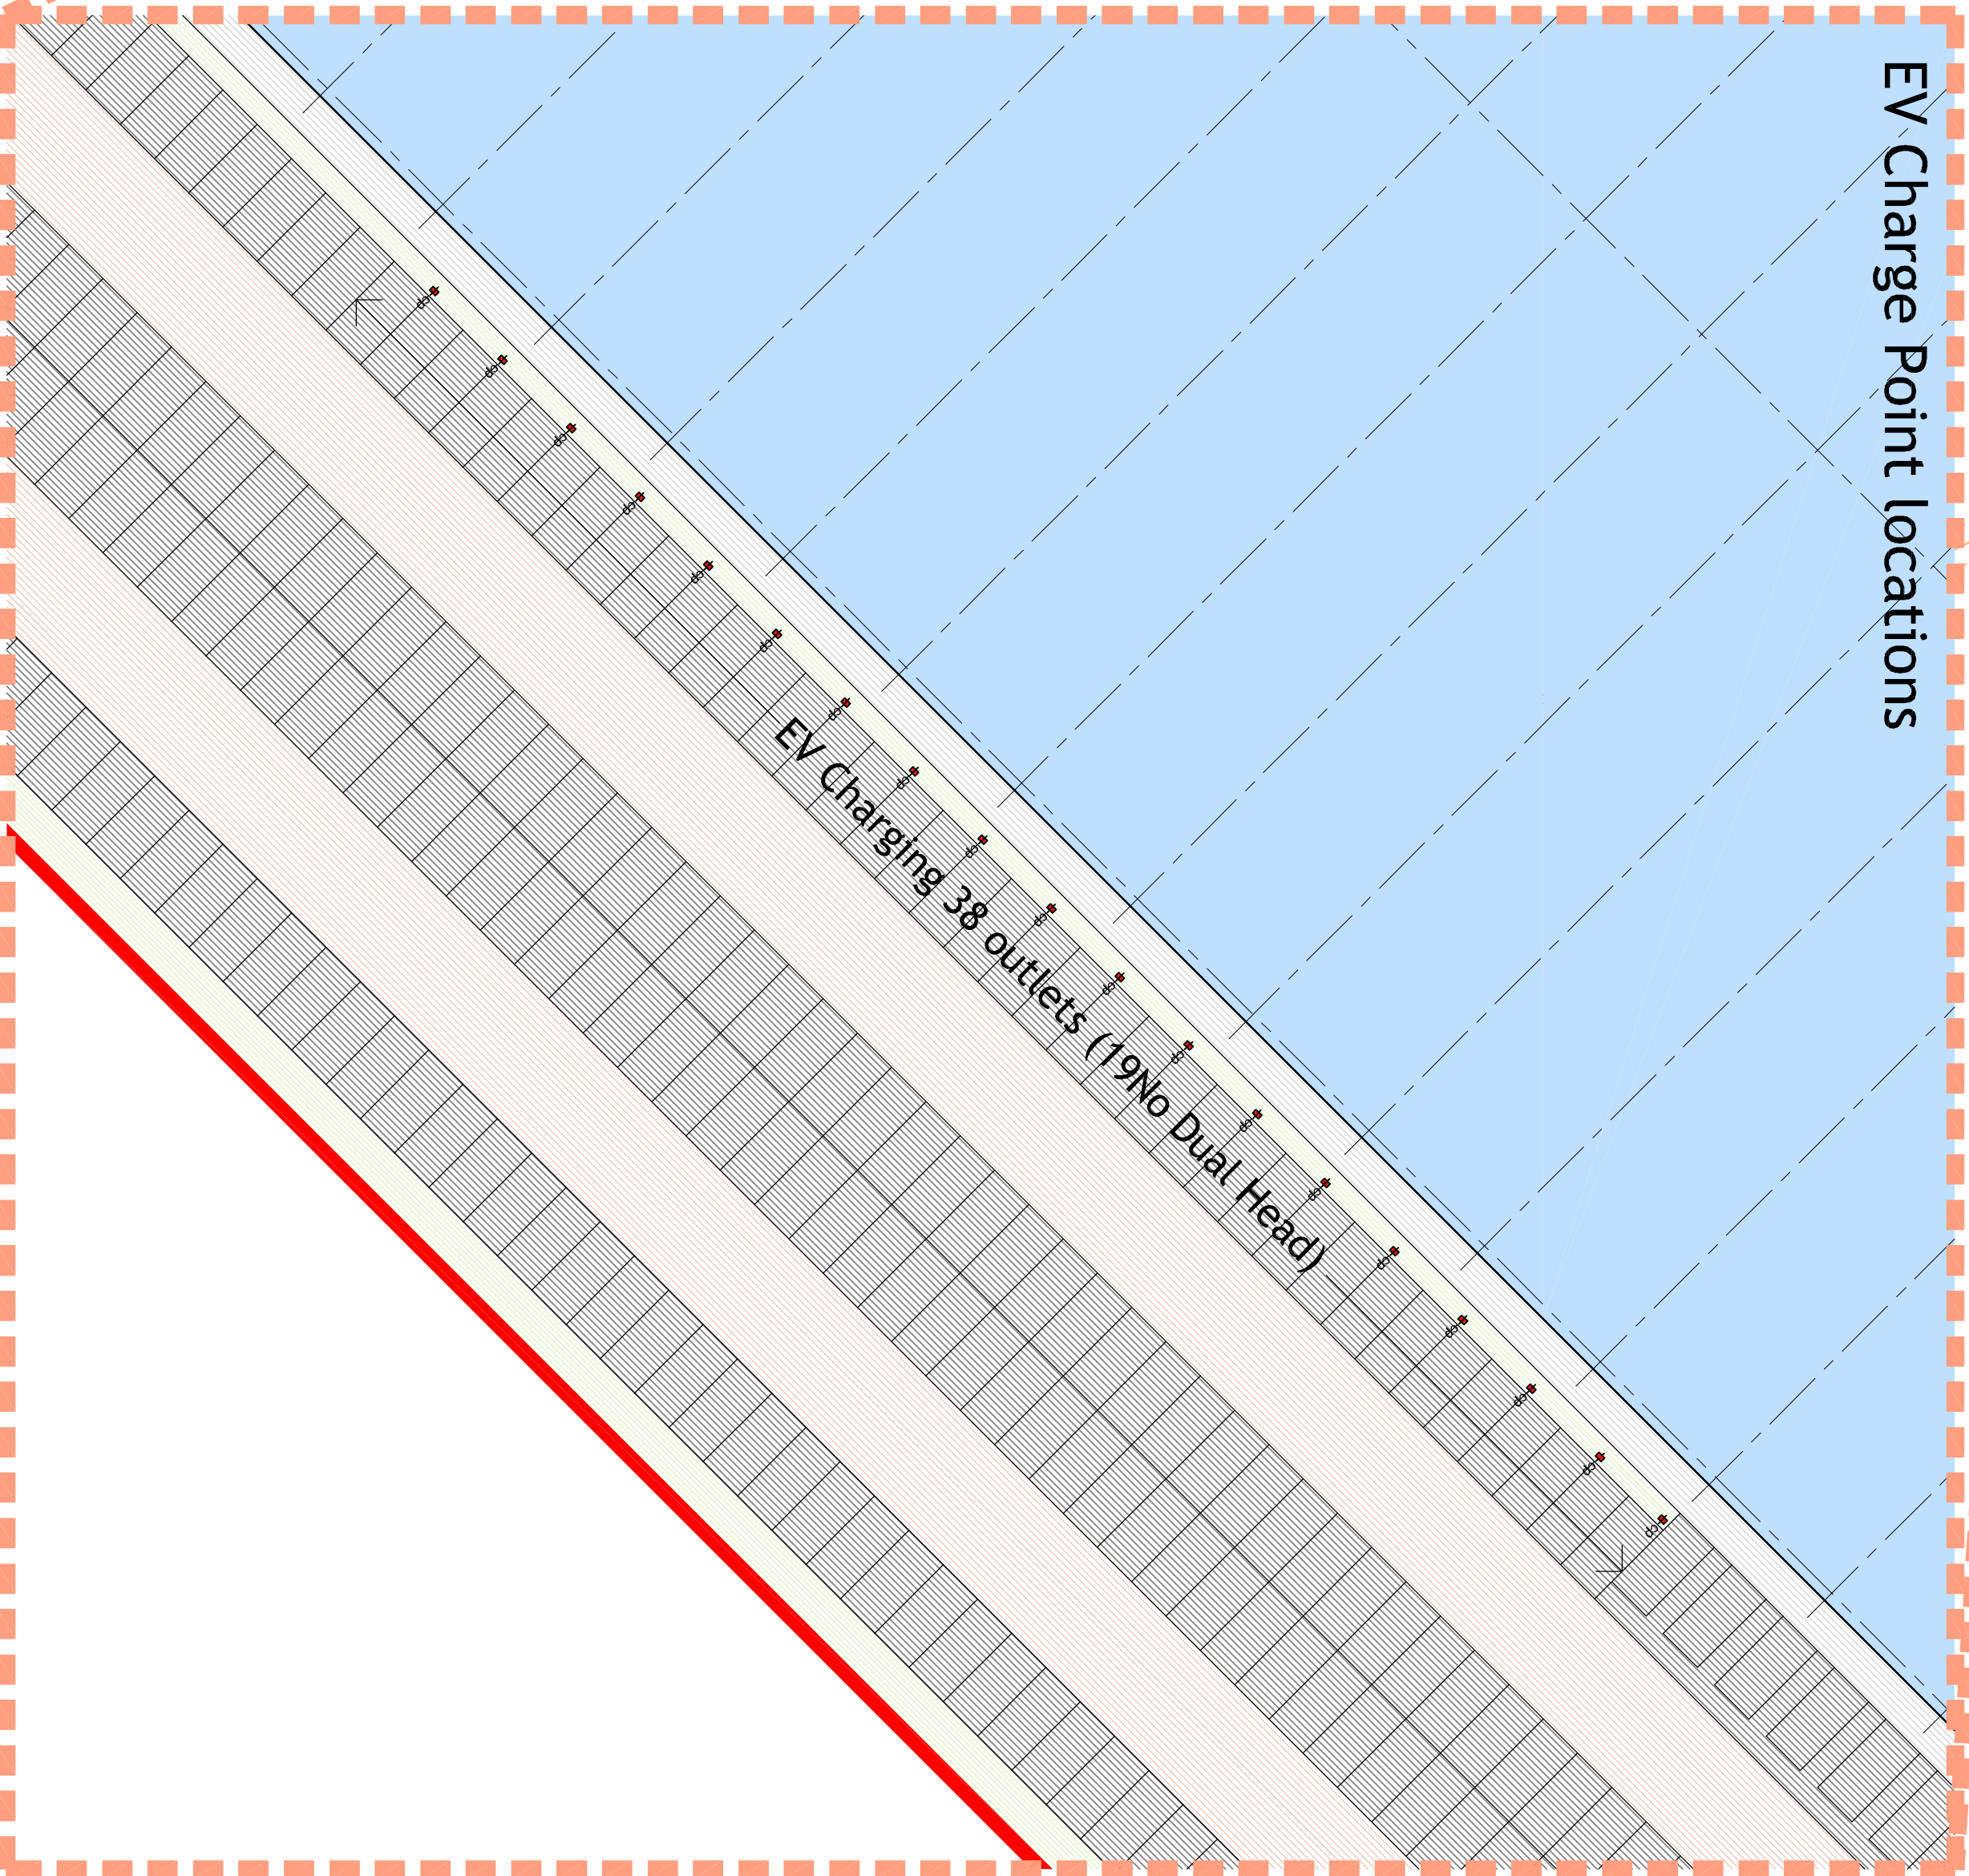

PLANNING

Revision:	Date:	By:
Client:		
Project:	ICON MANCHESTER AIRPORT	
Unit 2	Manchester	
Drawing Title:	EV Charge Point Locations	
Scale @ A1:	Date:	Designed:
1:1000	June 19	SJB
Job No:	Drawing No:	Revision:
8570	SK-11-06-20-01	-

Webb Gray Ltd
Chartered Architects
Birmingham B3 2JP
T: 0121 616 6039 F: 0121 616 6031
e: architecture@webbgray.co.uk
w: www.webbgray.co.uk