


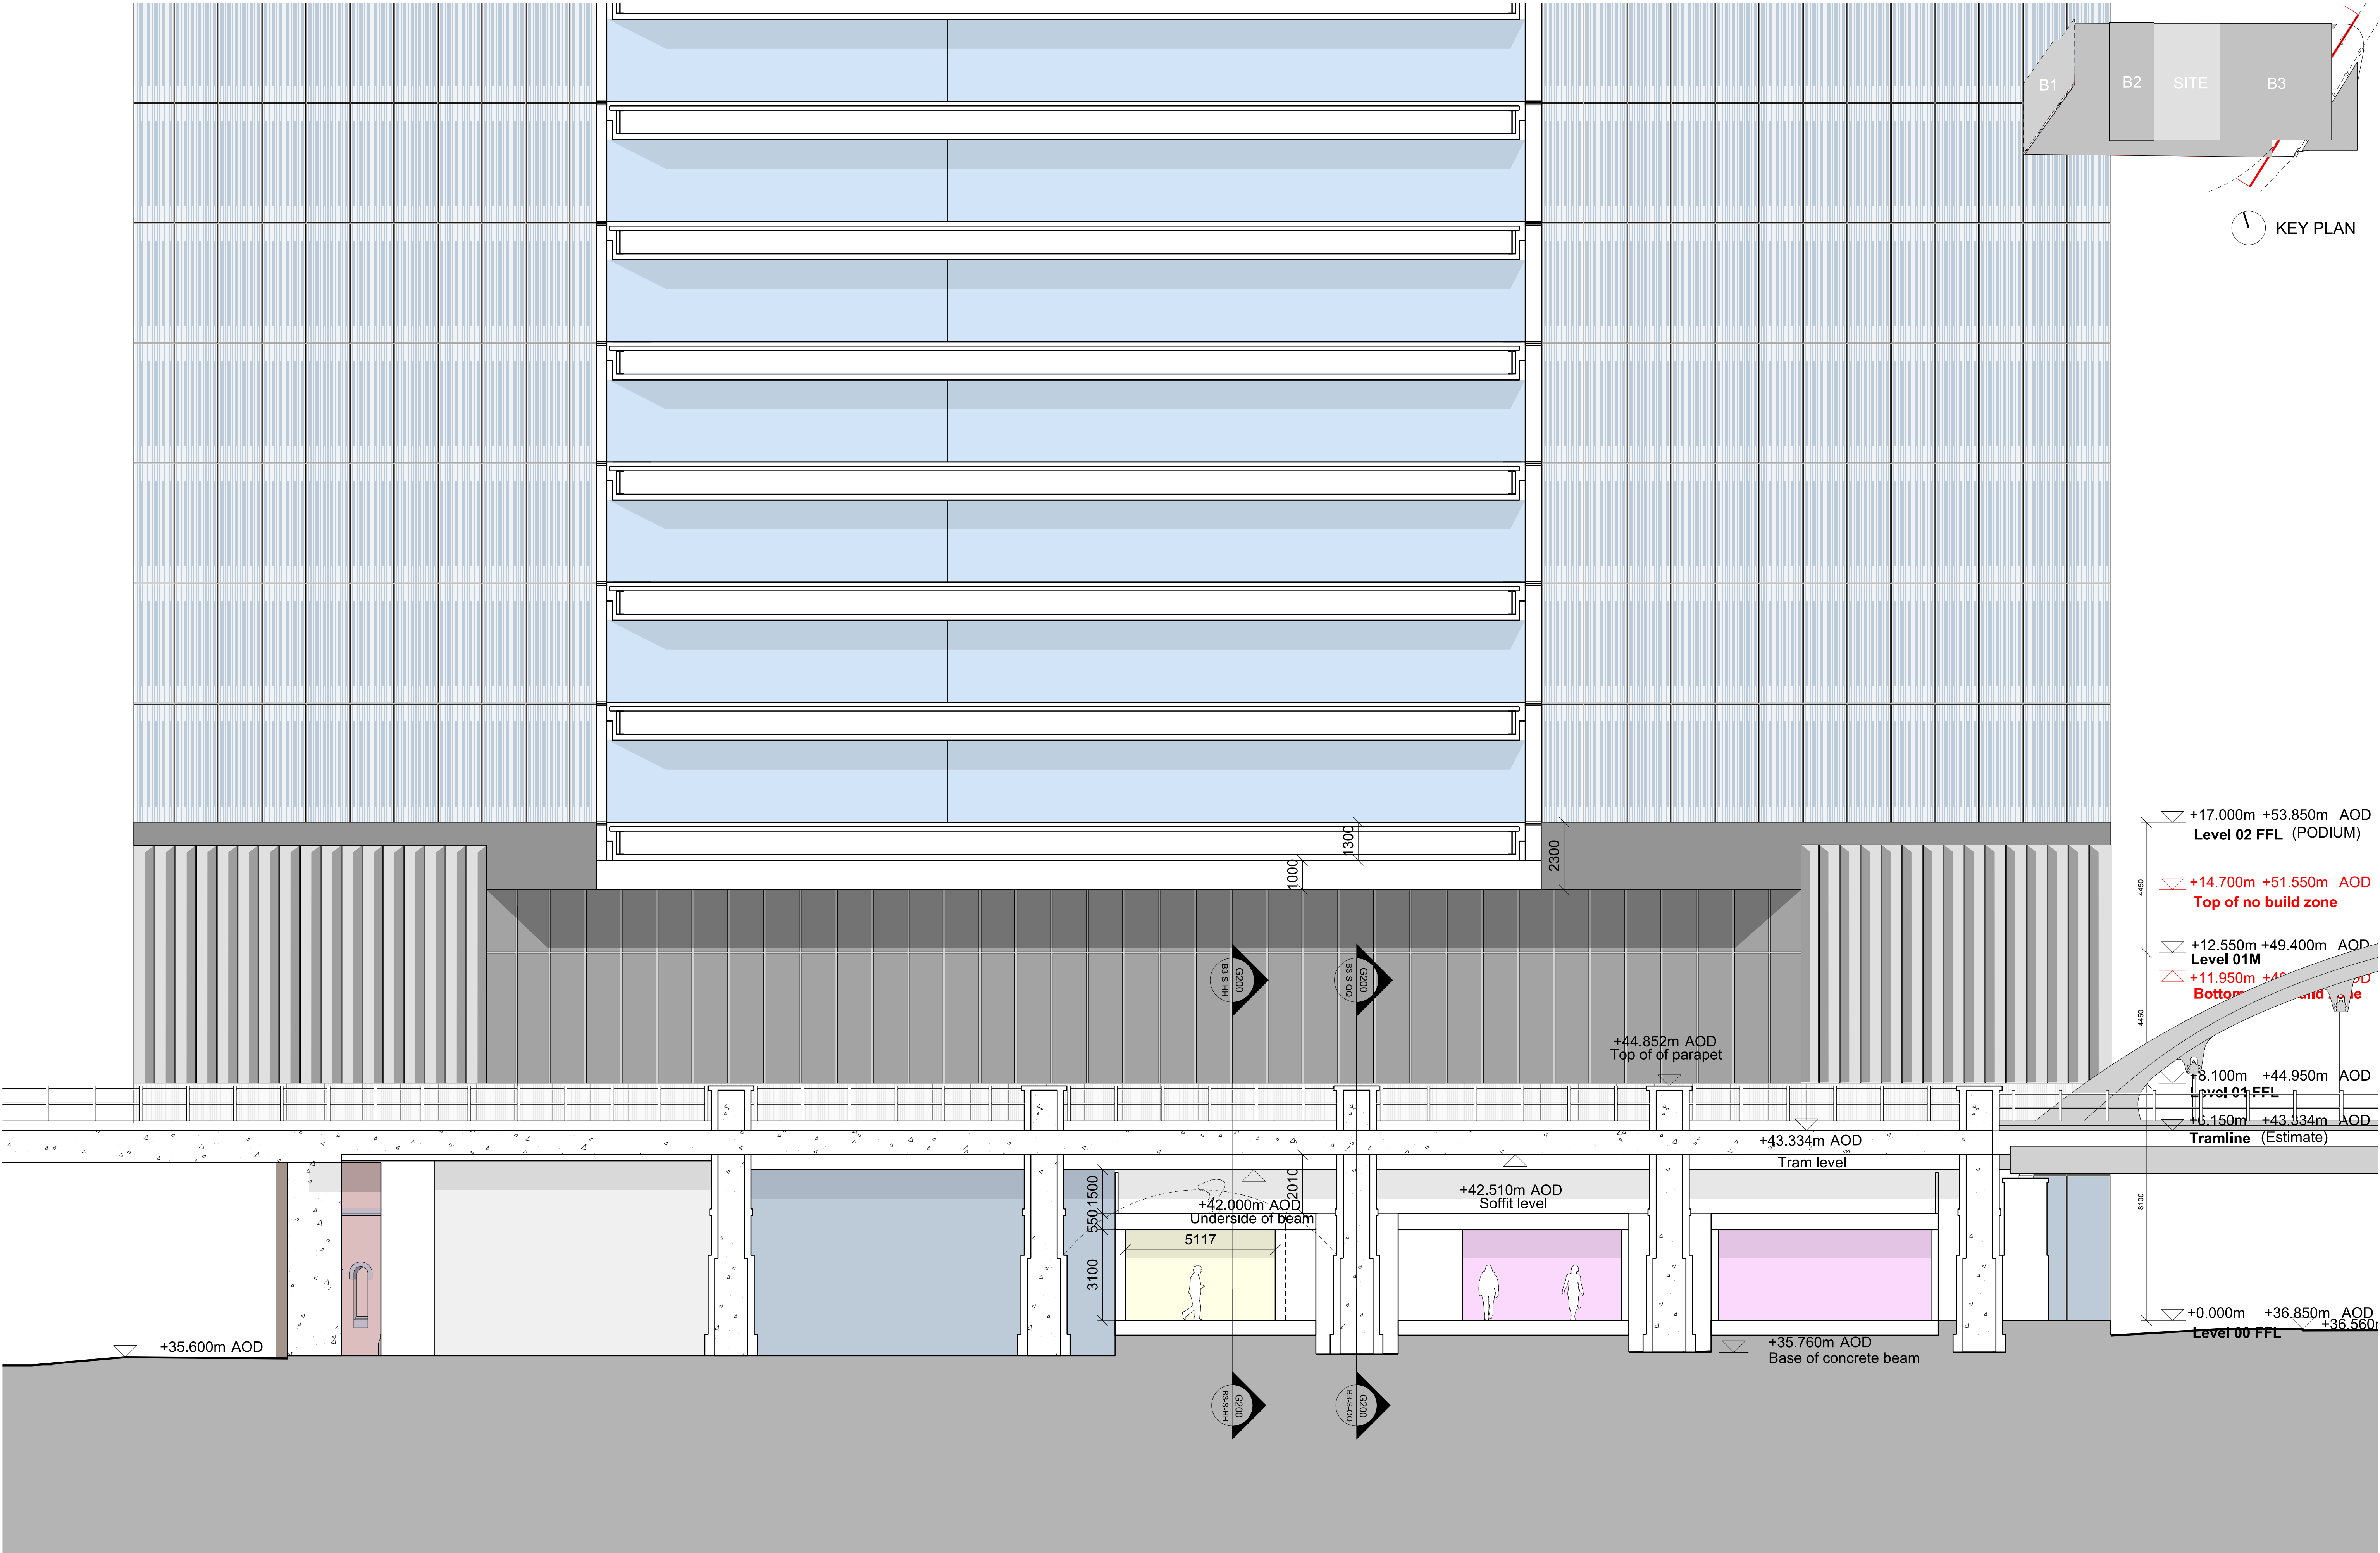

This drawing is copyright Do not scale off dimensions. All dimensions to be checked on site by contractor. Contractor to report any dimensional discrepancies, errors or omissions prior to commencing on site.	Rev/	Date	Description	Rev/	Date	Description	Rev/	Date	Description	North 	Project Title Former Bauer Millet Site Drawing Title Building 3 - Section PP	Status		Planning		 MANCHESTER Riverside, 4 Commercial St Manchester M15 4RD +44 (0)161 835 2345 www.simpsonhaugh.com LONDON 5-8 Roberts Place London EC1R 8BB +44 (0)20 7549 4000 mail@simpsonhaugh.com		
	00	17-03-2017	Planning Issue									Scale	1:200 @ A3	1:100 @ A1	Date		March 2017	
	01	30-04-2020	Minor Material Amendment Application									Job No	10053	Drawing No	10053-B3-A-B5D9-G200-S-PP-001		Revision	01