


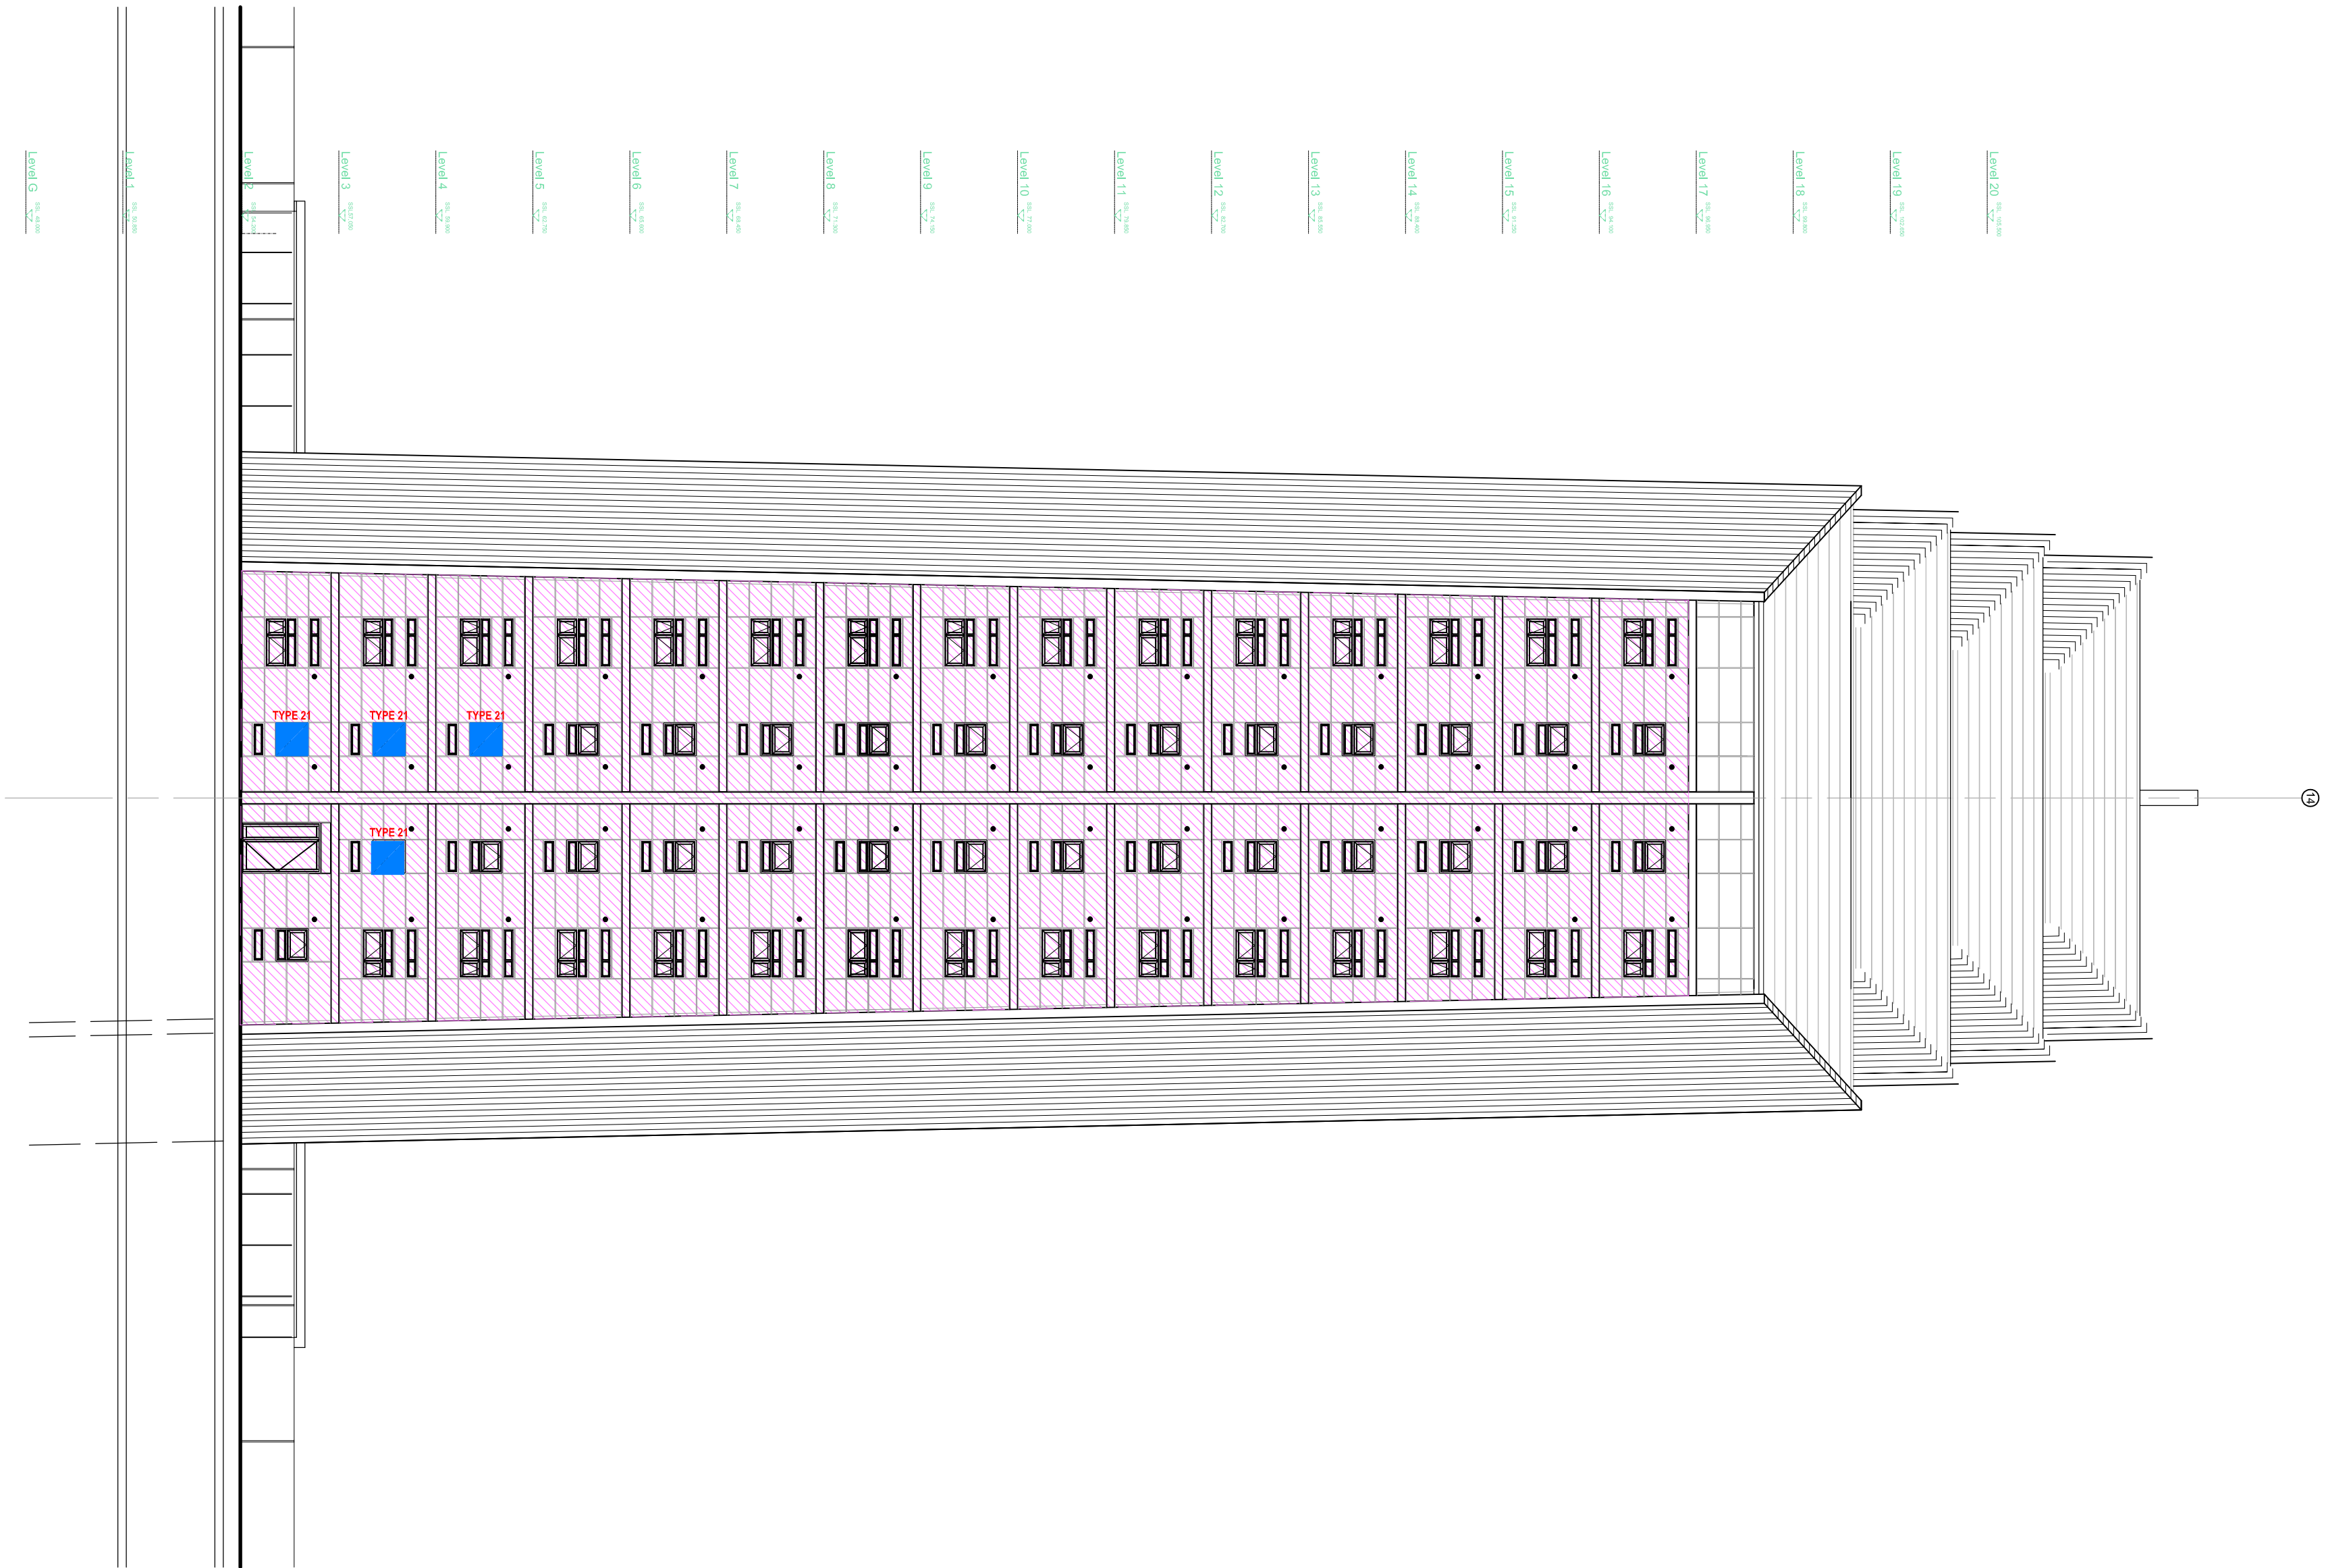

BLOCK B - Elevation B Reference Elevation

COLOUR KEY

- Existing section of glazing replaced with new, single opening light to double opening light
- Apartment requiring additional mechanical extract ventilation to give 4 ACHr




Scope of works:

New opening windows to be manufactured off site to match existing. All double glazed units to new windows to insited externally with 30l F-Prestige 40 lpm to match treatment to existing double glazed units. (new windows indicated in dark blue on reference elevation)


Application of solar control film externally to existing windows (indicated in light blue on reference elevation). Beading to be removed and re-instated once film is applied to full extent of double glazed unit. Any damaged elements in the course of the above to be replaced with new.

Type 21 window modification (4No.) - Replace existing windows with new 2 no. stacked opening lights.

GLAZING ALTERATION TYPE 21

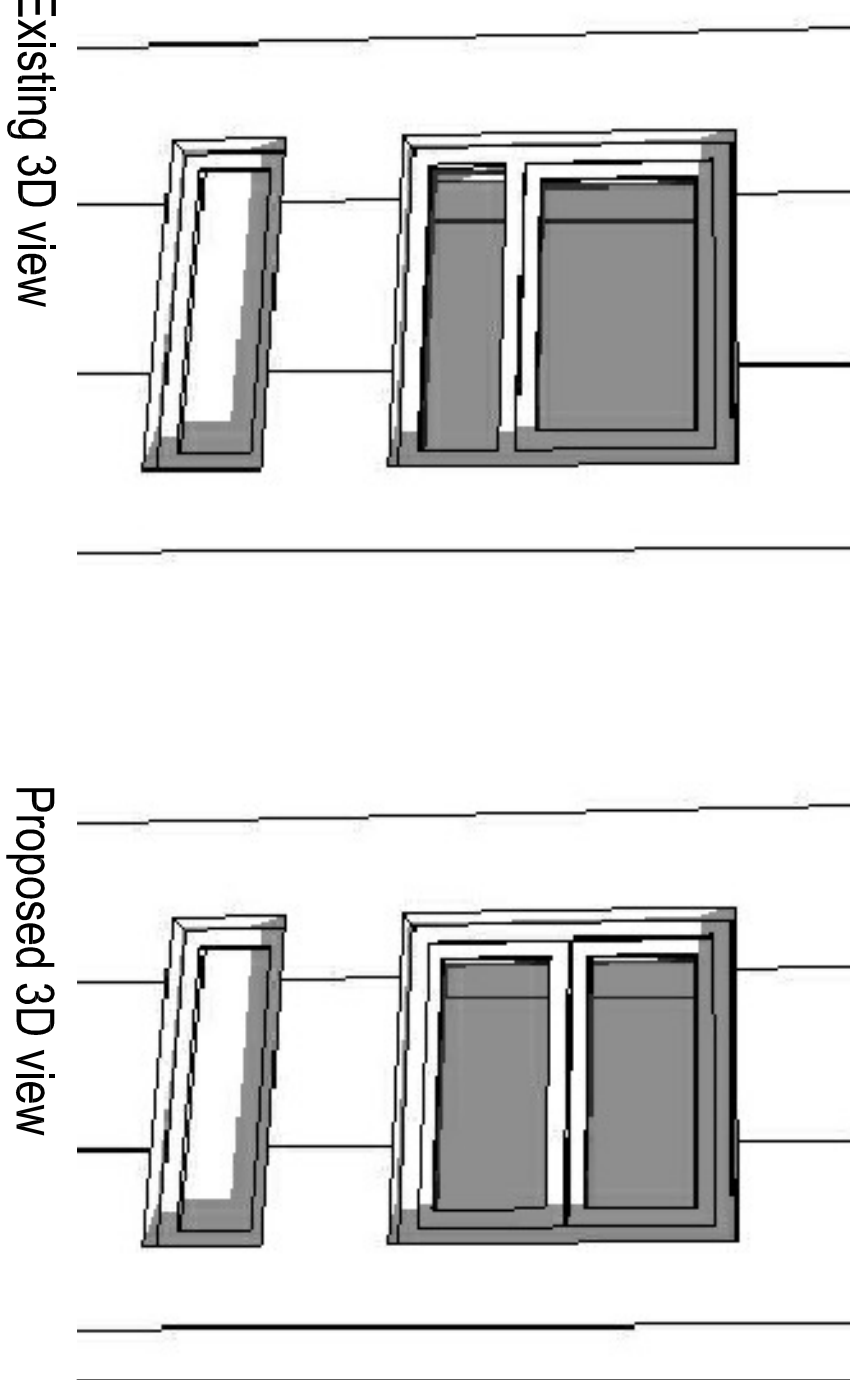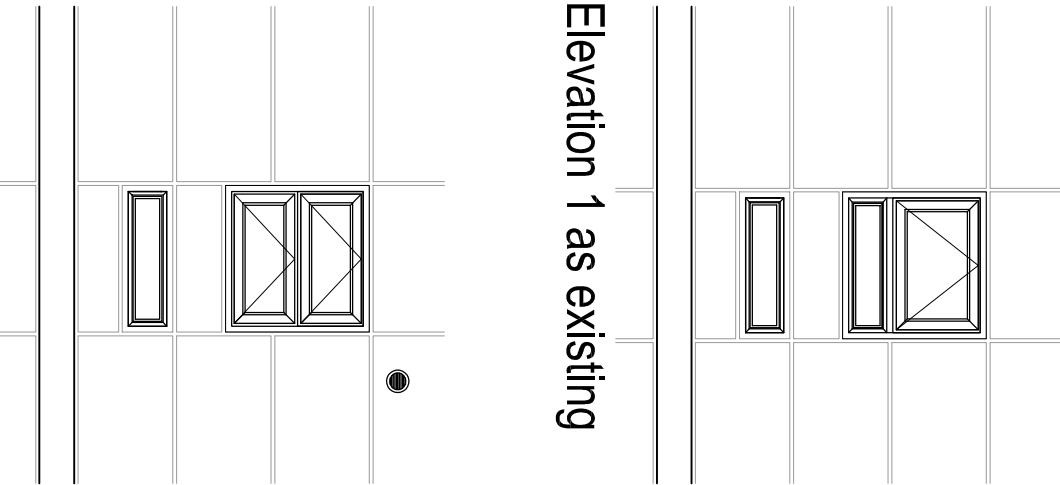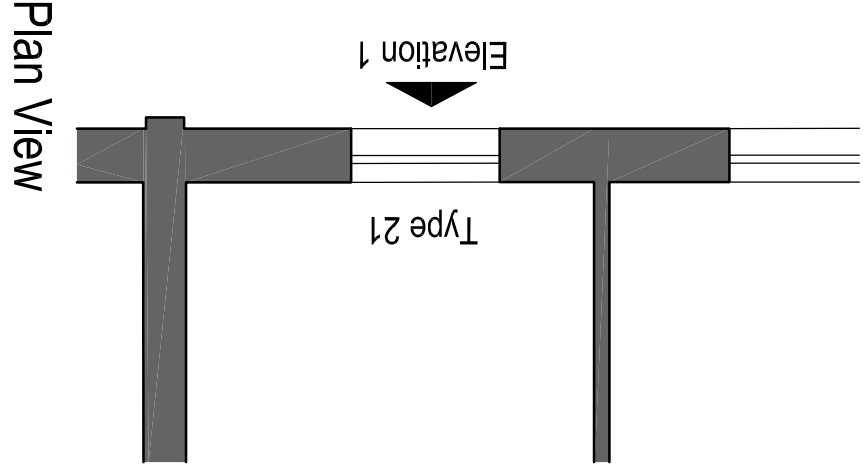

Type 21 window modification (4No.) - Replace existing windows with new 2 no. stacked opening lights.

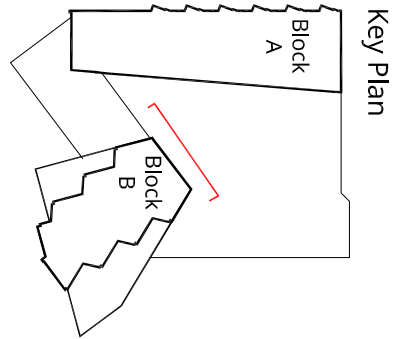

6	10/06/20	PLANNING REVIEW	14	14
5	10/06/20	PLANNING REVIEW	13	13
4	10/06/20	PLANNING REVIEW	12	12
3	10/06/20	PLANNING REVIEW	11	11
2	10/06/20	PLANNING REVIEW	10	10
1	10/06/20	PLANNING REVIEW	9	9
REV	DATE	REVISION NOTE	REV	DATE

6	10/06/20	PLANNING REVIEW	14	14
5	10/06/20	PLANNING REVIEW	13	13
4	10/06/20	PLANNING REVIEW	12	12
3	10/06/20	PLANNING REVIEW	11	11
2	10/06/20	PLANNING REVIEW	10	10
1	10/06/20	PLANNING REVIEW	9	9
REV	DATE	REVISION NOTE	REV	DATE