


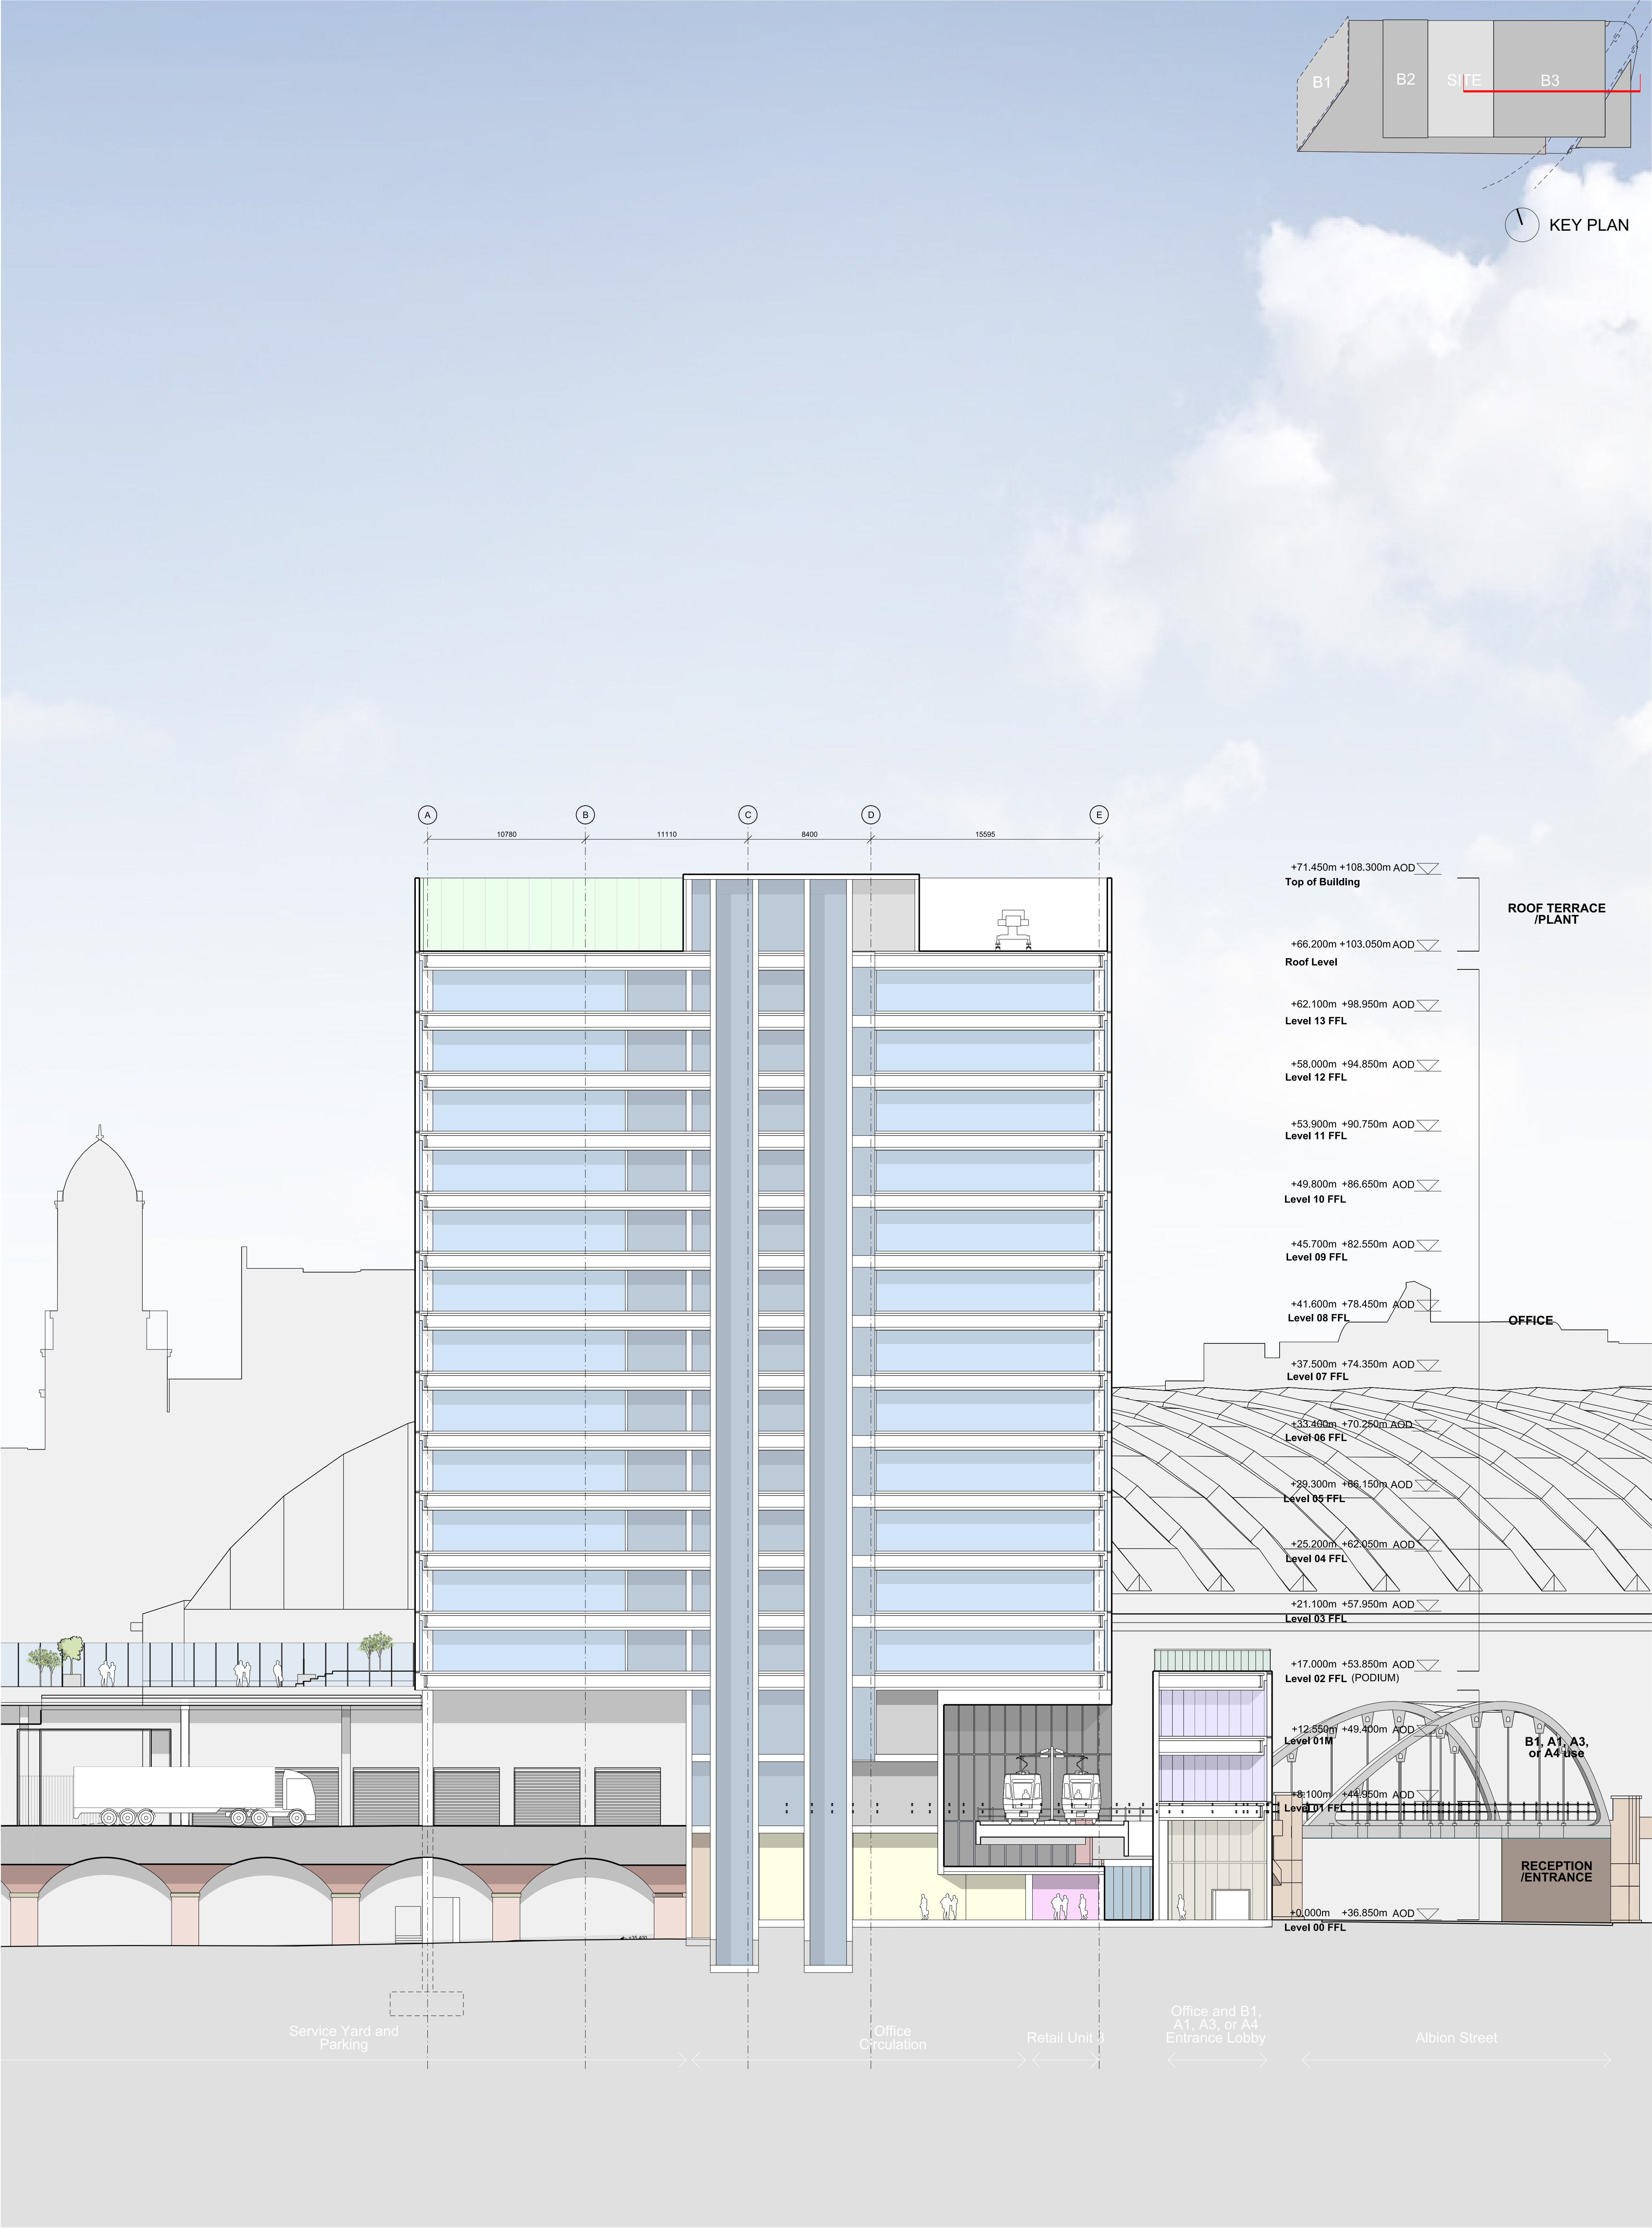

This drawing is copyright. Do not scale off dimensions. All dimensions to be checked on site by contractor. Contractor to report any dimensional discrepancies, errors or omissions prior to commencing on site.	NOTE:	NORTH	Rev	Date	Description	Project Title Former Bauer Millett Site	Drawing Title Building 3 - Section AA			 MANCHESTER Riverside, 4 Commercial St Manchester M15 4RG +44 (0)161 835 2345 www.simpsonhaugh.com LONDON 5-6 Roberts Place London EC1R 0BB +44 (0)20 7549 4000 mail@simpsonhaugh.com		
			00	17-03-2017	Planning Issue		Job No	Scale	Date			
			01	13-07-2017	Change of Use		10053	1:200 @ A1 1:400 @ A3	March 2017			
			02	30-04-2020	Minor Material Amendment Application		Drawing No	Revision				
			03	29-05-2020	Minor Material Amendment Application		10053-B3-A-B5D9-G200-S-AA-001	03				
							Status		Planning			