
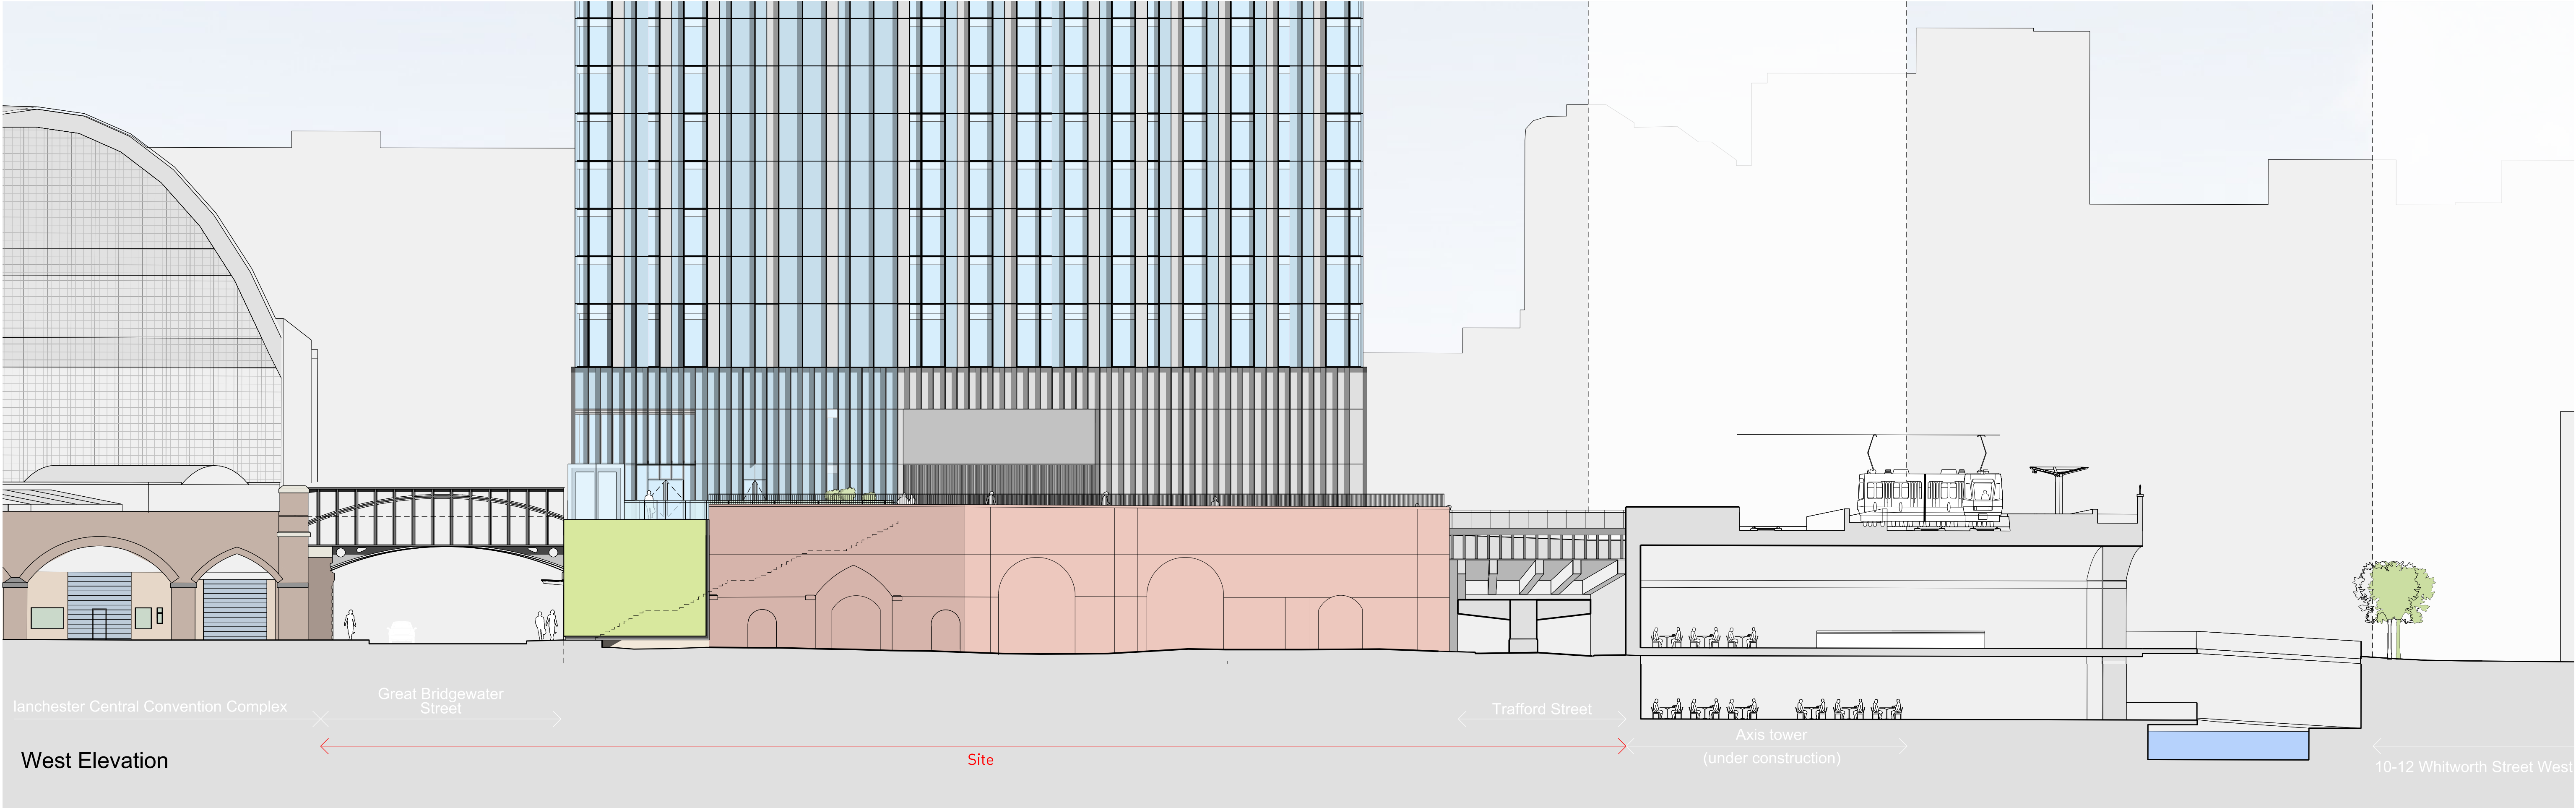


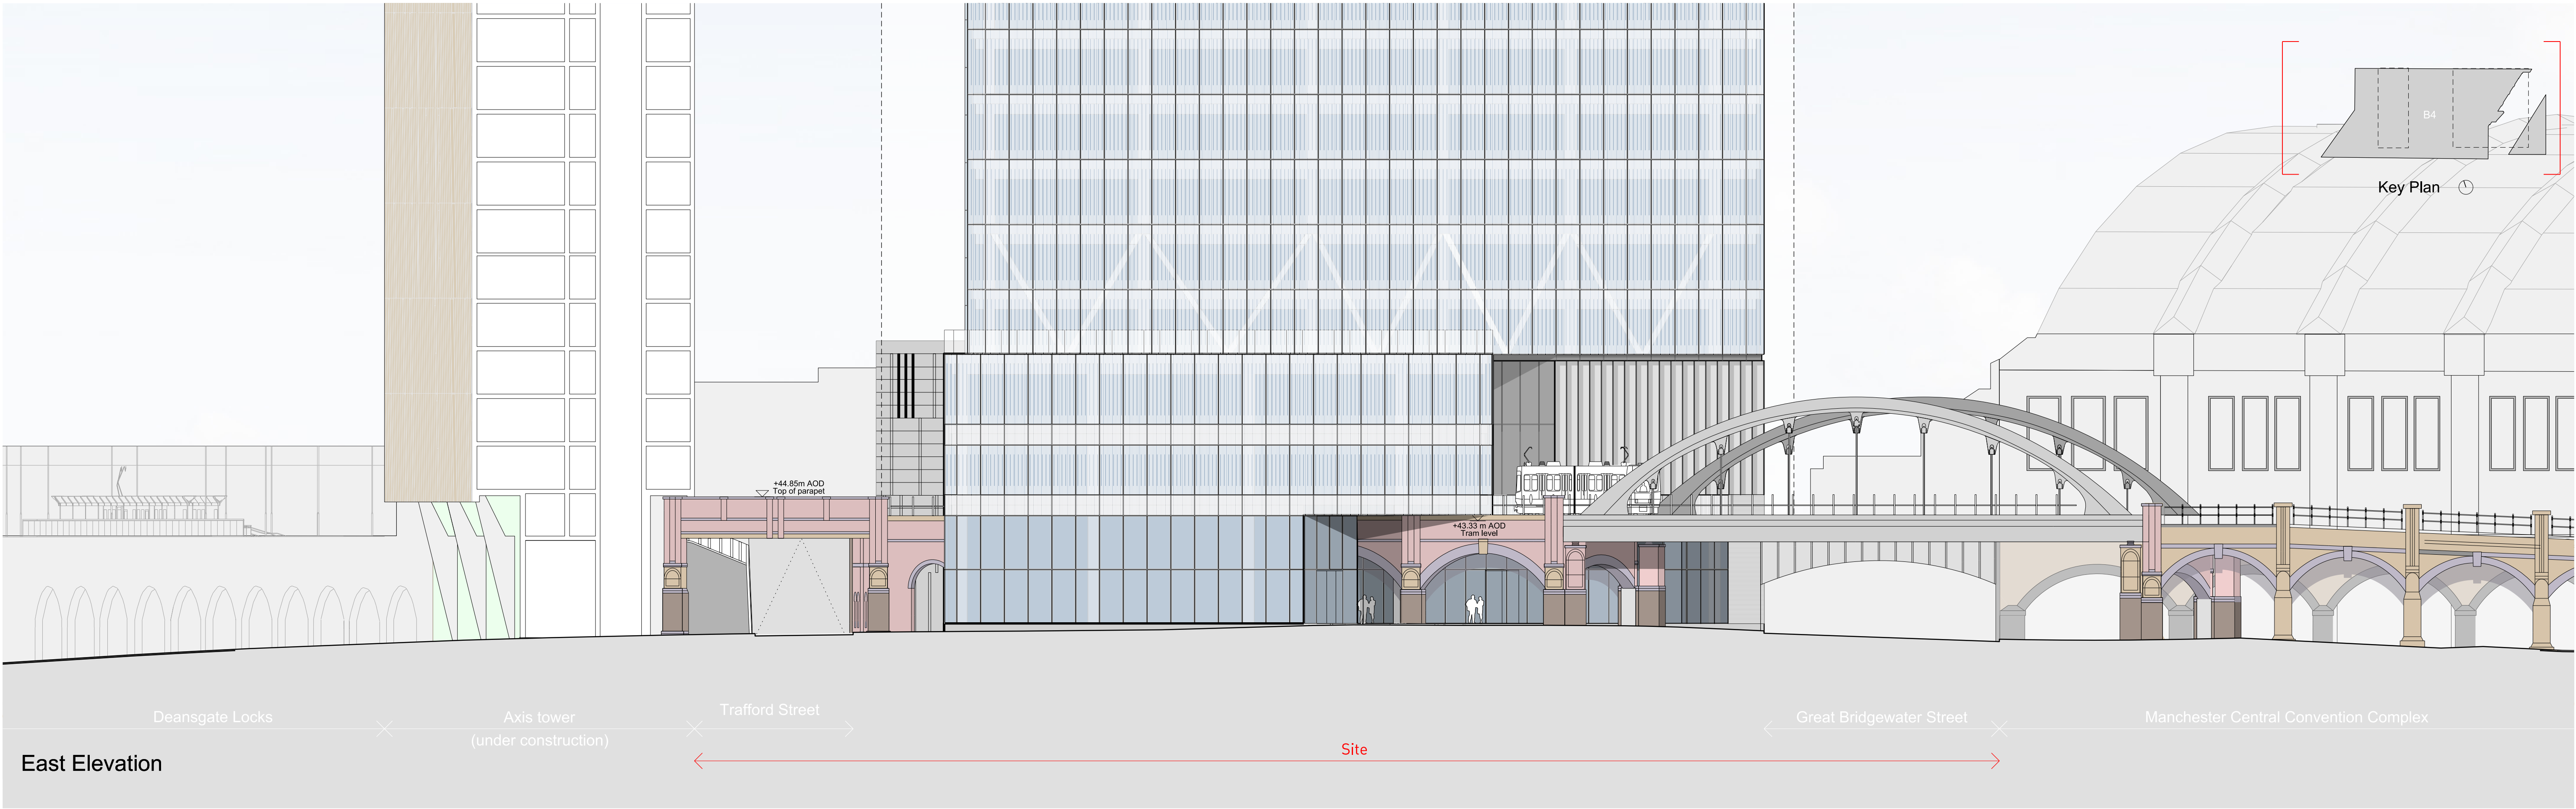

This drawing is copyright Do not scale off dimensions. All dimensions to be checked on site by contractor. Contractor to report any dimensional discrepancies, errors or omissions prior to commencing on site.	Rev/	Date	Description	Rev/	Date	Description	Rev/	Date	Description	North	Project Title Former Bauer Millet Site	Status		MANCHESTER Riverside, 4 Commercial St Manchester M16 4RD +44 (0)161 855 2345 www.simpsonhaugh.com LONDON 244 Roberts Place London EC1R 6BB +44 (0)20 7549 4900 mail@simpsonhaugh.com	
	00	17-03-2017	Planning Issue									Planning			
	01	30-04-2020	Minor Material Amendment Application									Scale	1:400 @ A3 / 1:200 @ A1	Date	March 2017
	02	29-05-2020	Minor Material Amendment Application									Job No	10053	Drawing No	10053-B4-A-B5D9-G200-E-EW-001
	03	12-06-2020	Minor Material Amendment Application									Revision	03		