

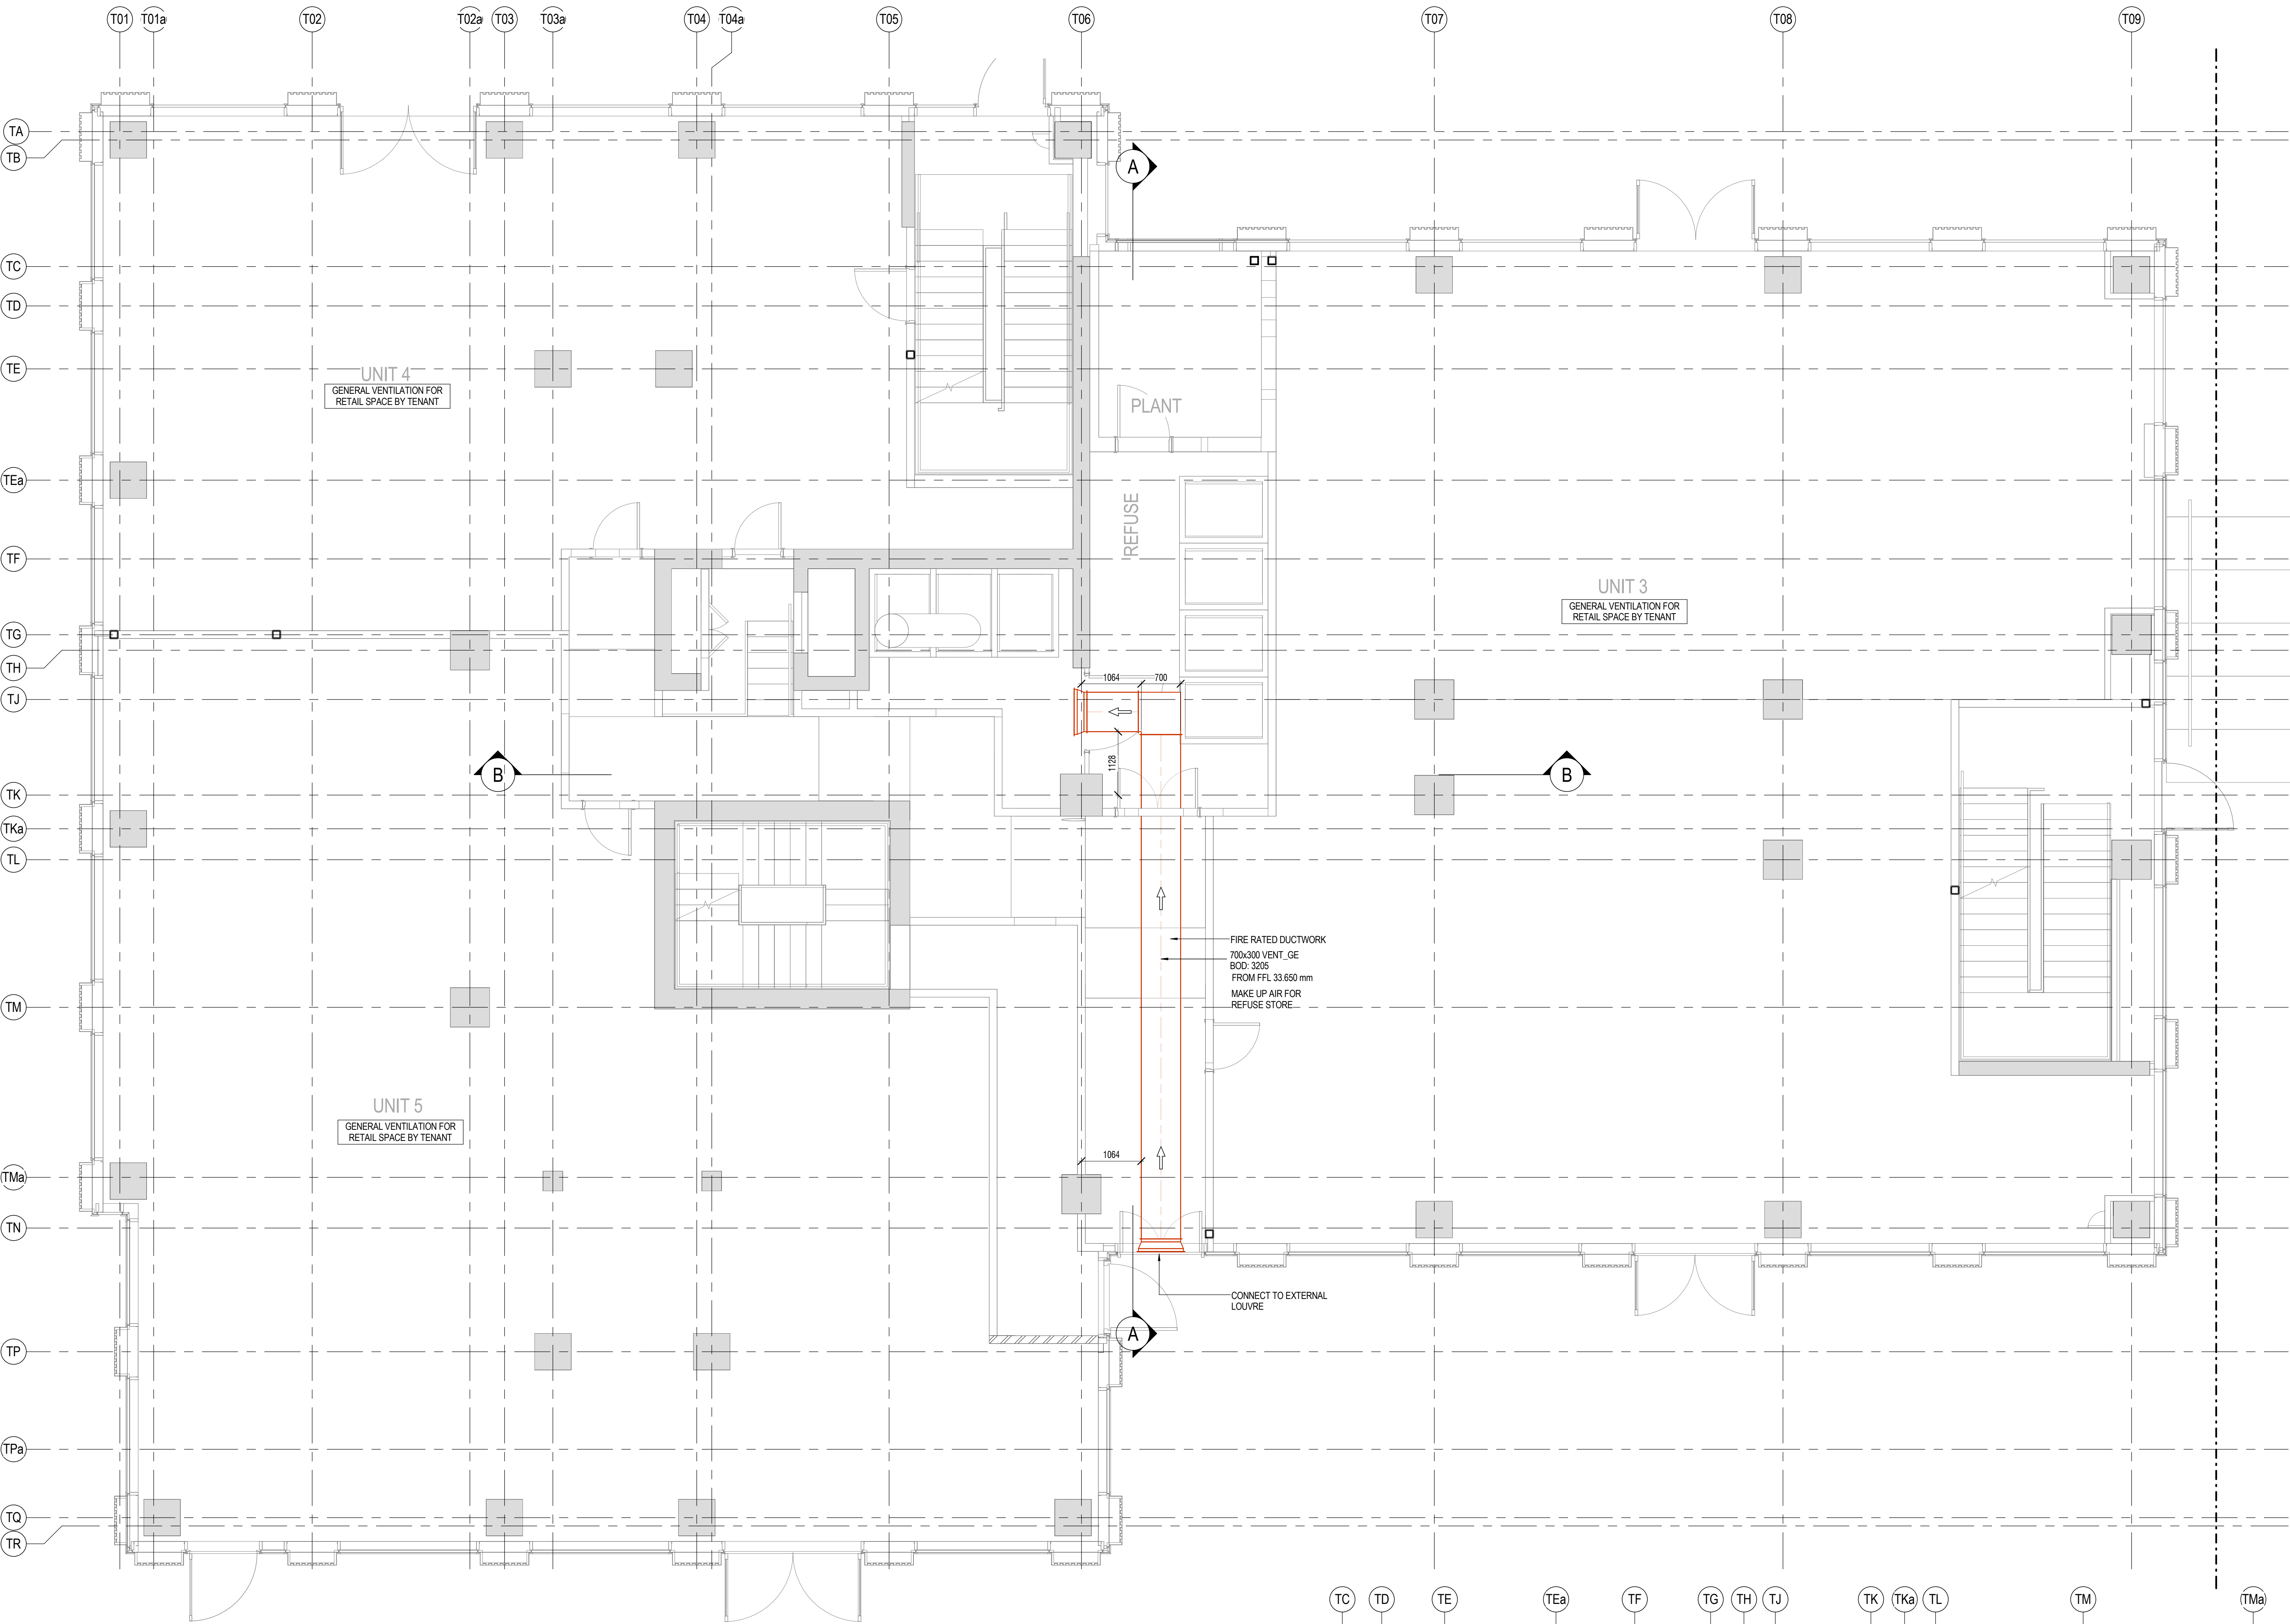
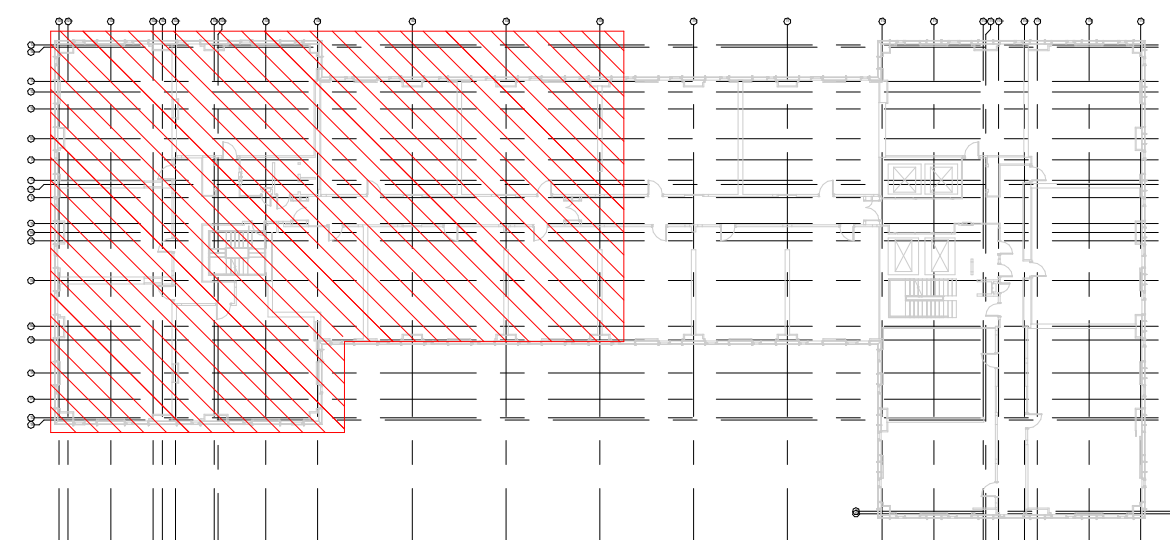


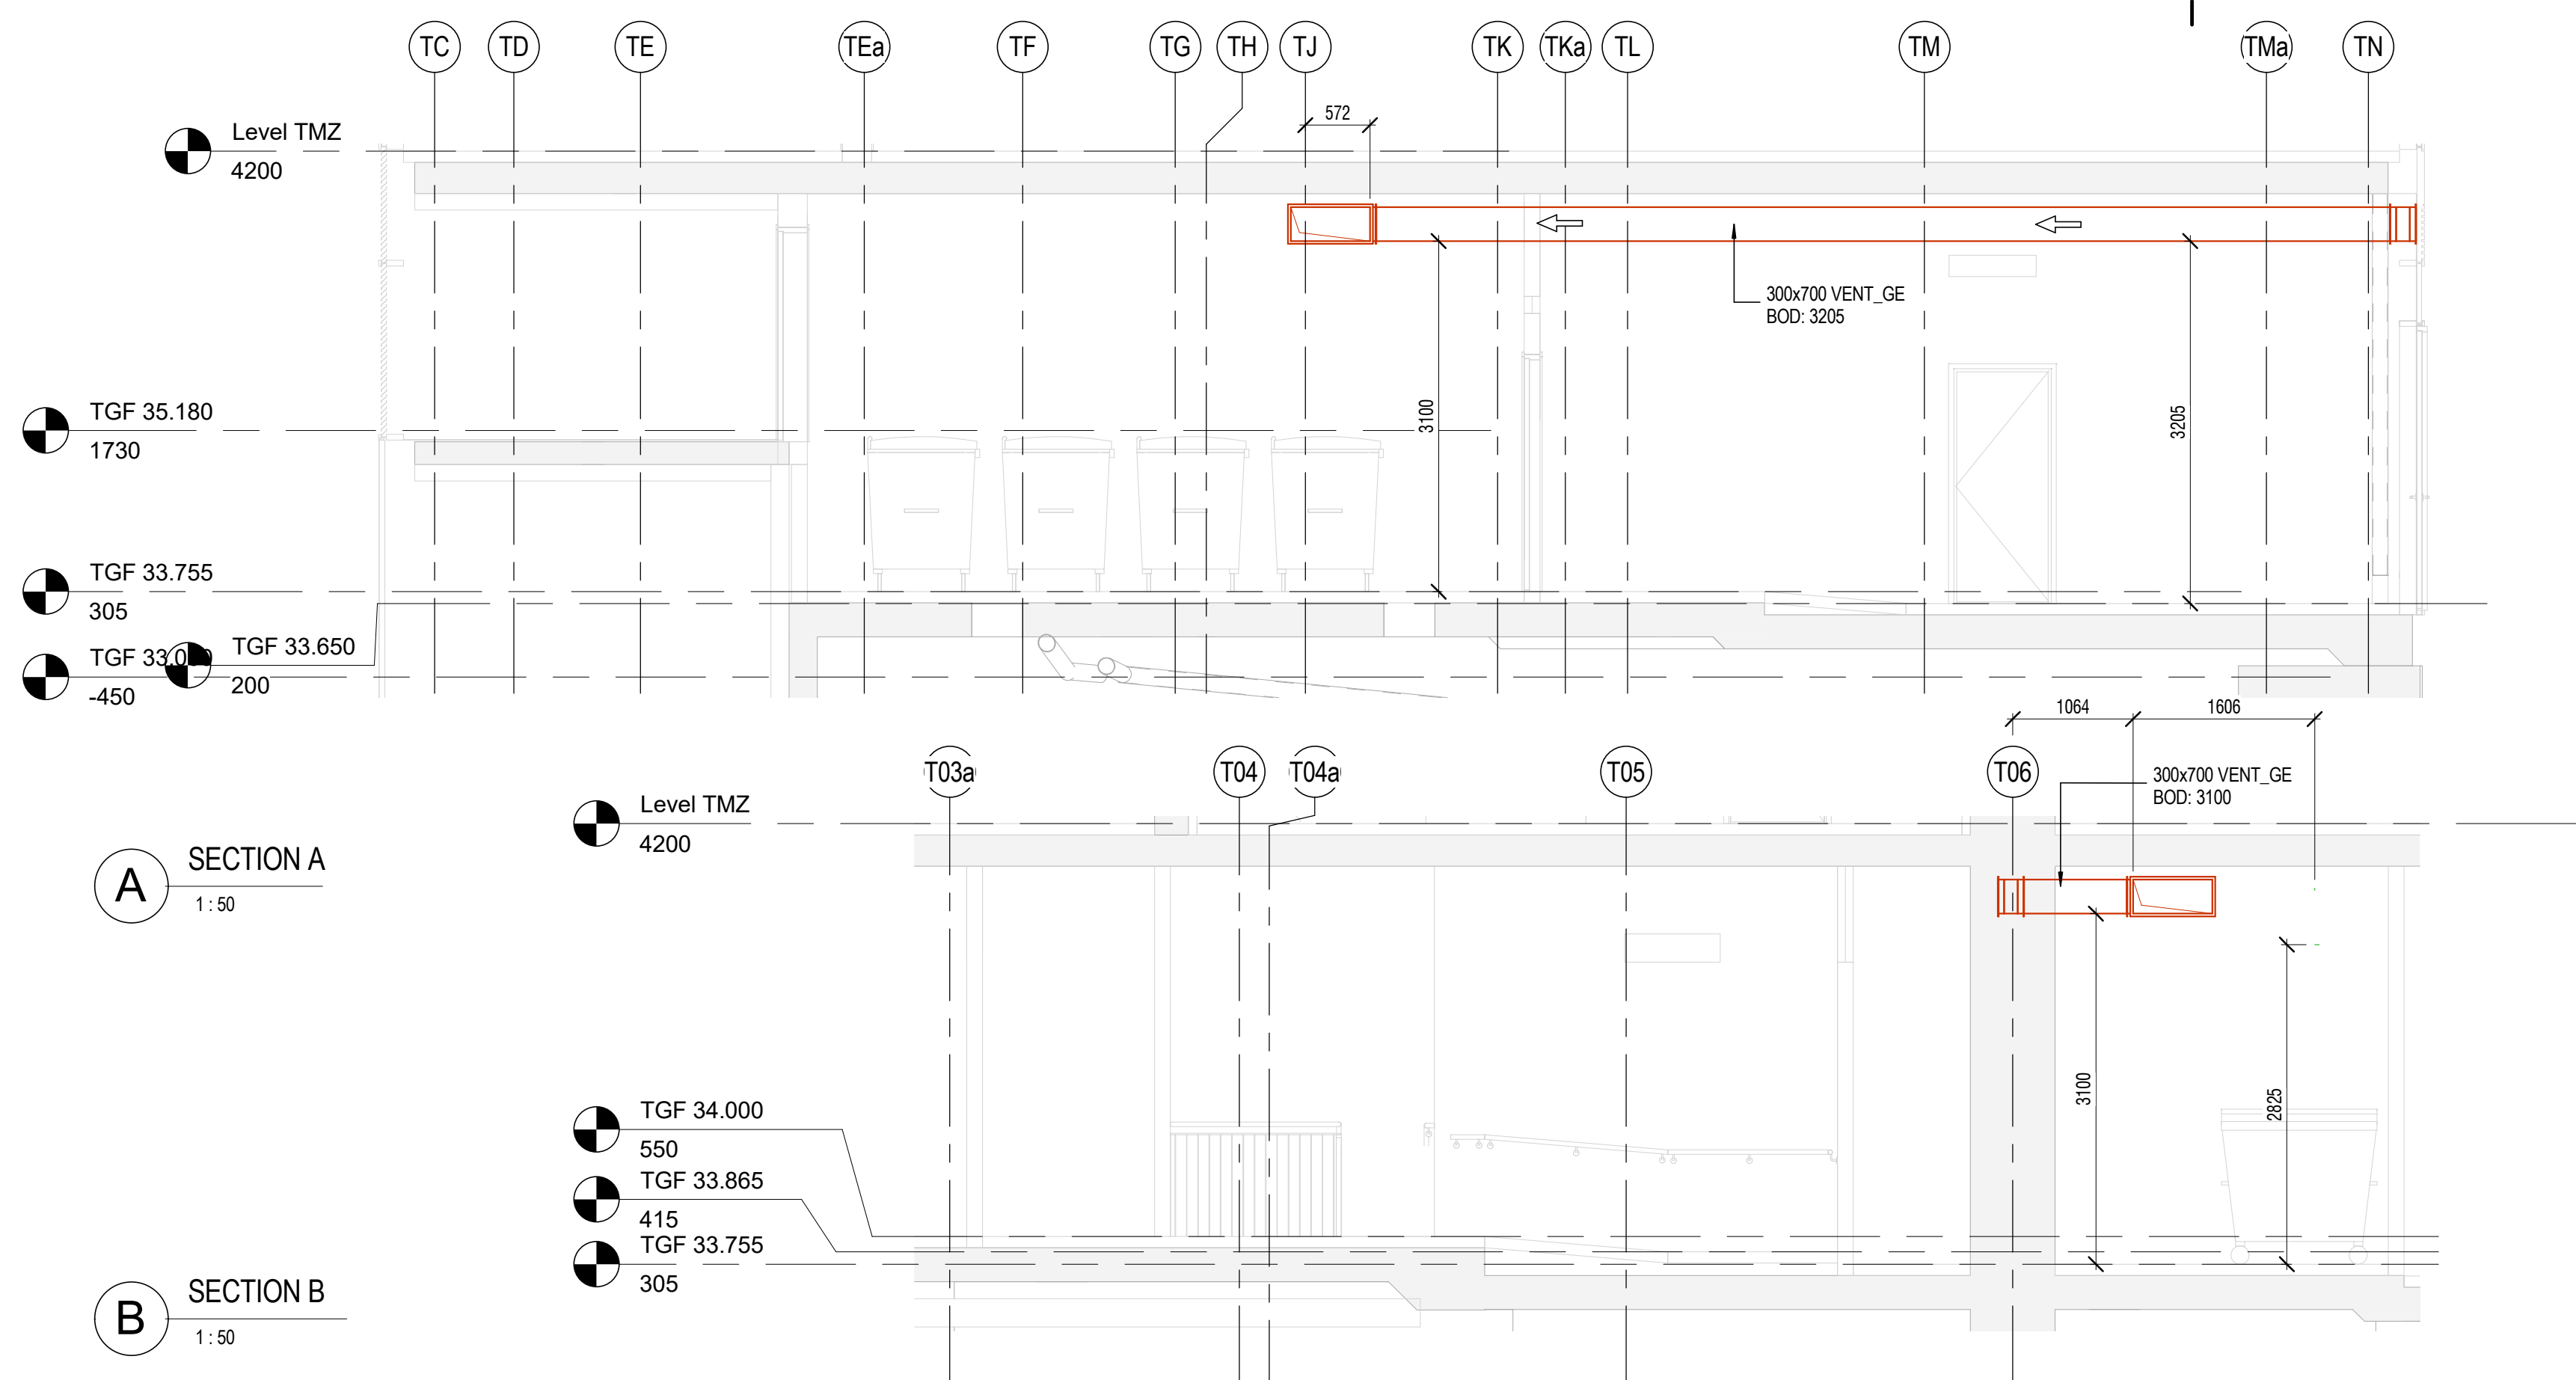

1 ST - VENTILATION - GROUND FLOOR
1:50

A1 AXONOMETRIC 3D VIEW

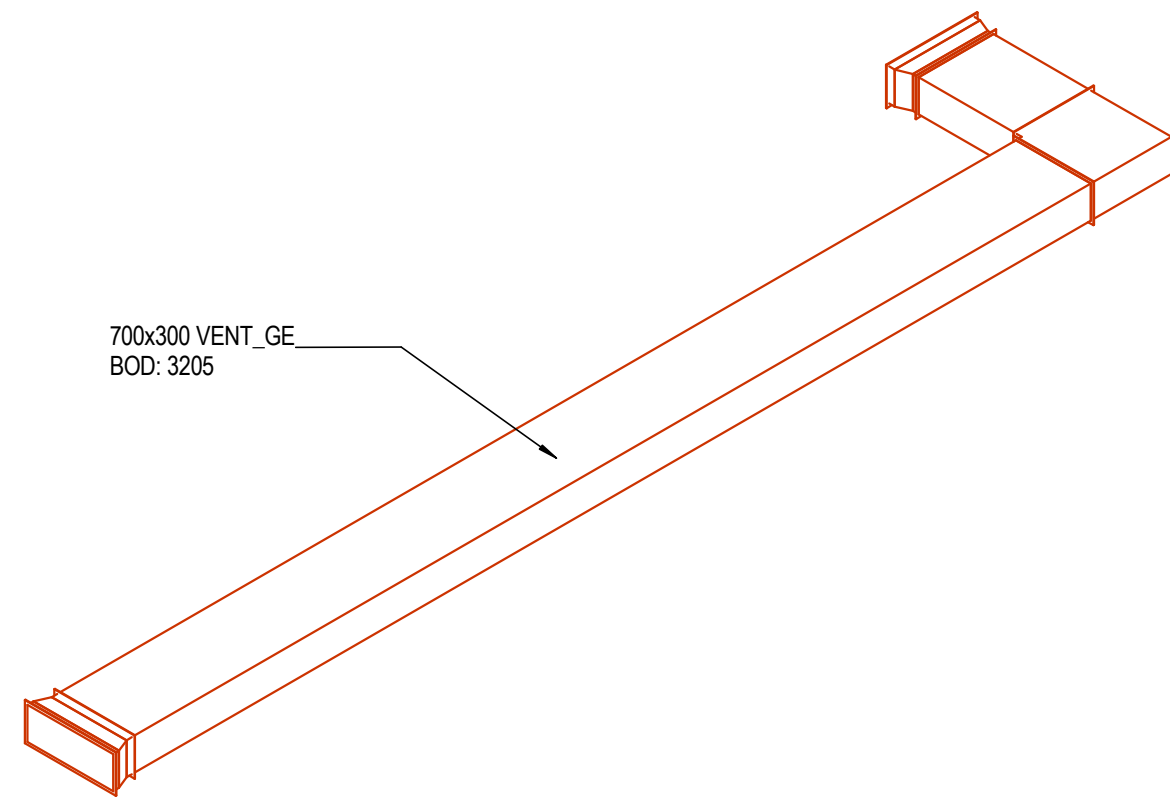

Contract Issue

REFERENCE DRAWINGS & MODELS		REV
ARCHITECTURAL	CSAL-FCBS-ZT-ZZ-M3-A-001 CSAL-FCBS-ZT-ZZ-M3-A-002 FACADE	P21 P05
STRUCTURAL	CSAL-CUR-ZT-XX-M3-S-0001	P26

GENERAL:	
FA	FROM ABOVE
TA	TO ABOVE
TB	TO BELOW
HL	HIGH LEVEL
LL	LOW LEVEL
ML	MID LEVEL
DTLL	DROP TO LOW LEVEL
RTLL	RISE TO HIGH LEVEL
SU	SET UP
SD	SET DOWN
FFL	FINISHED FLOOR LEVEL
SSL	STRUCTURAL SLAB LEVEL
AFFL	ABOVE FINISHED FLOOR LEVEL
IL	LEVEL TO UNDERSIDE FROM FFL
CL	LEVEL TO CENTRE FROM FFL
BOD	BOTTOM OF DUCT FROM FFL
VENTILATION:	
GS	GENERAL SUPPLY
GE	GENERAL EXTRACT
FA	FRESH AIR
FE	EXHAUST
SE	SMOKE EXTRACT
FC	FAN COIL
KE	KITCHEN EXTRACT
CECD	CIRCULAR CEILING EXTRACT DIFFUSER
CSEV	CEILING SUPPLY & EXTRACT VALVE
F	FILTER
ATT	ATTENUATOR
MOBD	MOTORISED OPPOSED BLADE DAMPER
VCD	VOLUME CONTROL DAMPER
MD	MOTORISED CONTROL DAMPER
SD	FIRE & SMOKE DAMPER
HC	HEAT COIL
FAN	FAN
CPEX	CROSS-FLOW PLATE HEAT EXCHANGER
<-->	DIRECTION OF FLOW
LSD	LINEAR SLOT DIFFUSER
CTA	CROSS TALK ATTENUATOR
EXLSD	PASSIVE LINEAR SLOT FOR RETURN AIR PATH
PLEASE REFER TO SMOKE VENTILATION DRAWINGS/LAYOUTS FOR ENVIRONMENTAL VENTILATION TO CORRIDORS AND AQS.	

C03	IMTECH COMMENTS	BW	BH	05.03.20
C02	IMTECH COMMENTS	MC	BH	03.12.19
C01	CONTRACT ISSUE	SW	IES	31.01.19
Rev	Revision Description	DRN	CHK	Date
drawn by	05.03.20	checked by	24.08.18	approved date
CWC	MM	MM	MM	24.08.18

CHECK PLOT	
UNCONTROLLED DRAWING	
A	OK ready for transmittal
B	Minor Comments needs to be actioned then ready for transmittal
C	Major Comments needs to be actioned then returned for checking
signed	
date	

Imtech Engineering Services North
Calder House, St George's Park
Kirkham, Lancashire PR4 2DZ
T +44 (0)1772 471 111
www.imtech.co.uk

client approval	A Approved B Approved with Comments C Not Approved	client approval, initials and date
client/main contractor		
consultant/structural		
project	Circle Square Affinity Living	
drawing title	Zone: ST Level: GF Service: Ventilation Ground Floor	
drawing status	For Comment	project number
scale @ paper size	As indicated @ A0	project number
drawing no.		drawing no.
CSAL-IES-ST-GF-DR-M-57003		C03