

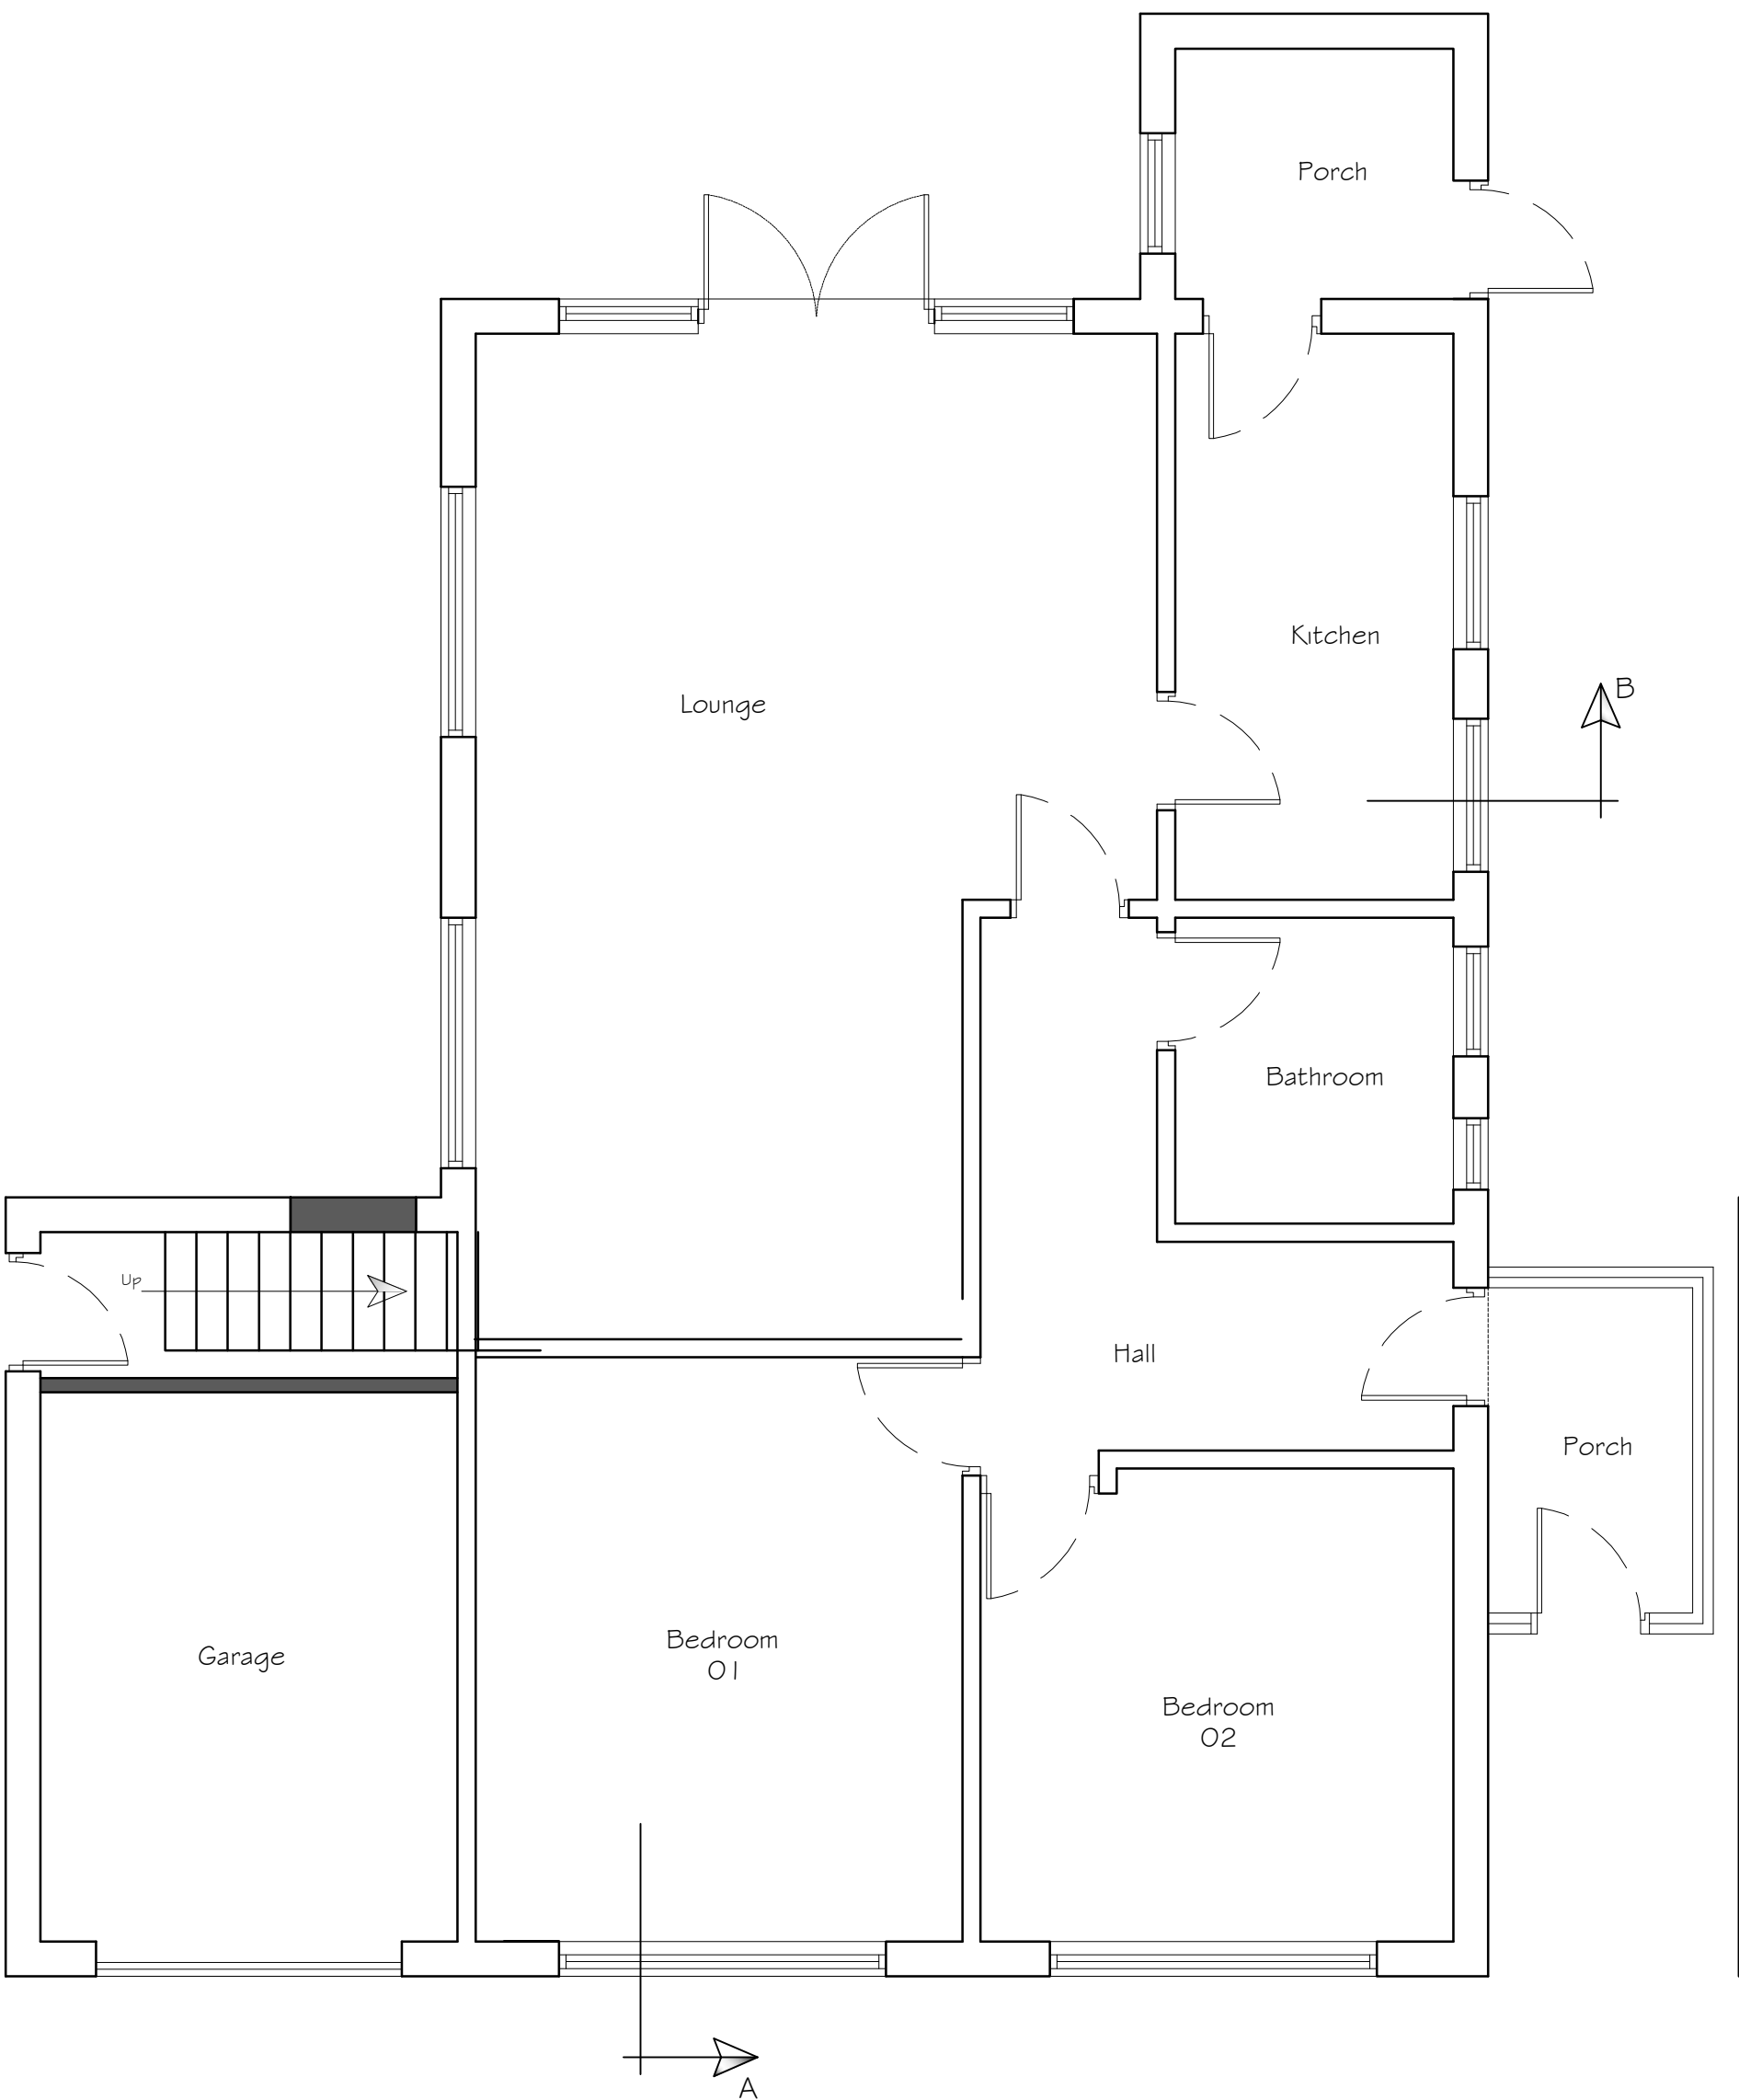
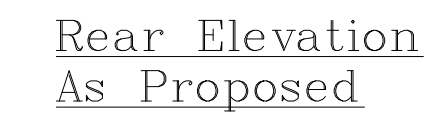


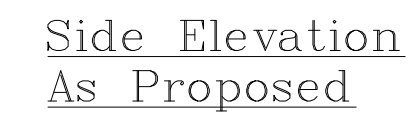

Ground Floor Plan
As Proposed

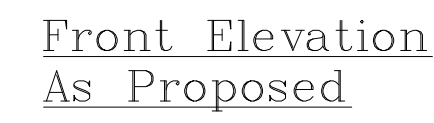