
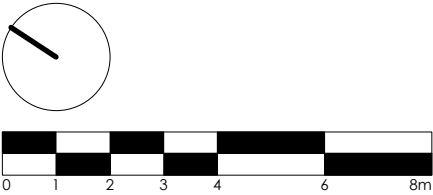


Copyright: All rights reserved. This drawing must not be reproduced without permission.
Only the original drawing should be relied upon. Contractors, subcontractors and suppliers must verify all dimensions on site before commencing any work or making any shop drawings.
All shop drawings to be submitted to the architect for comment prior to fabrication.
This drawing is to be read in conjunction with the Architect's specification, bills of quantities / schedules, structural, mechanical & electrical drawings and all discrepancies are to be reported to the architect.
Do not scale from this drawing. Dimensions are in millimetres unless otherwise stated.


revision / date / amendments

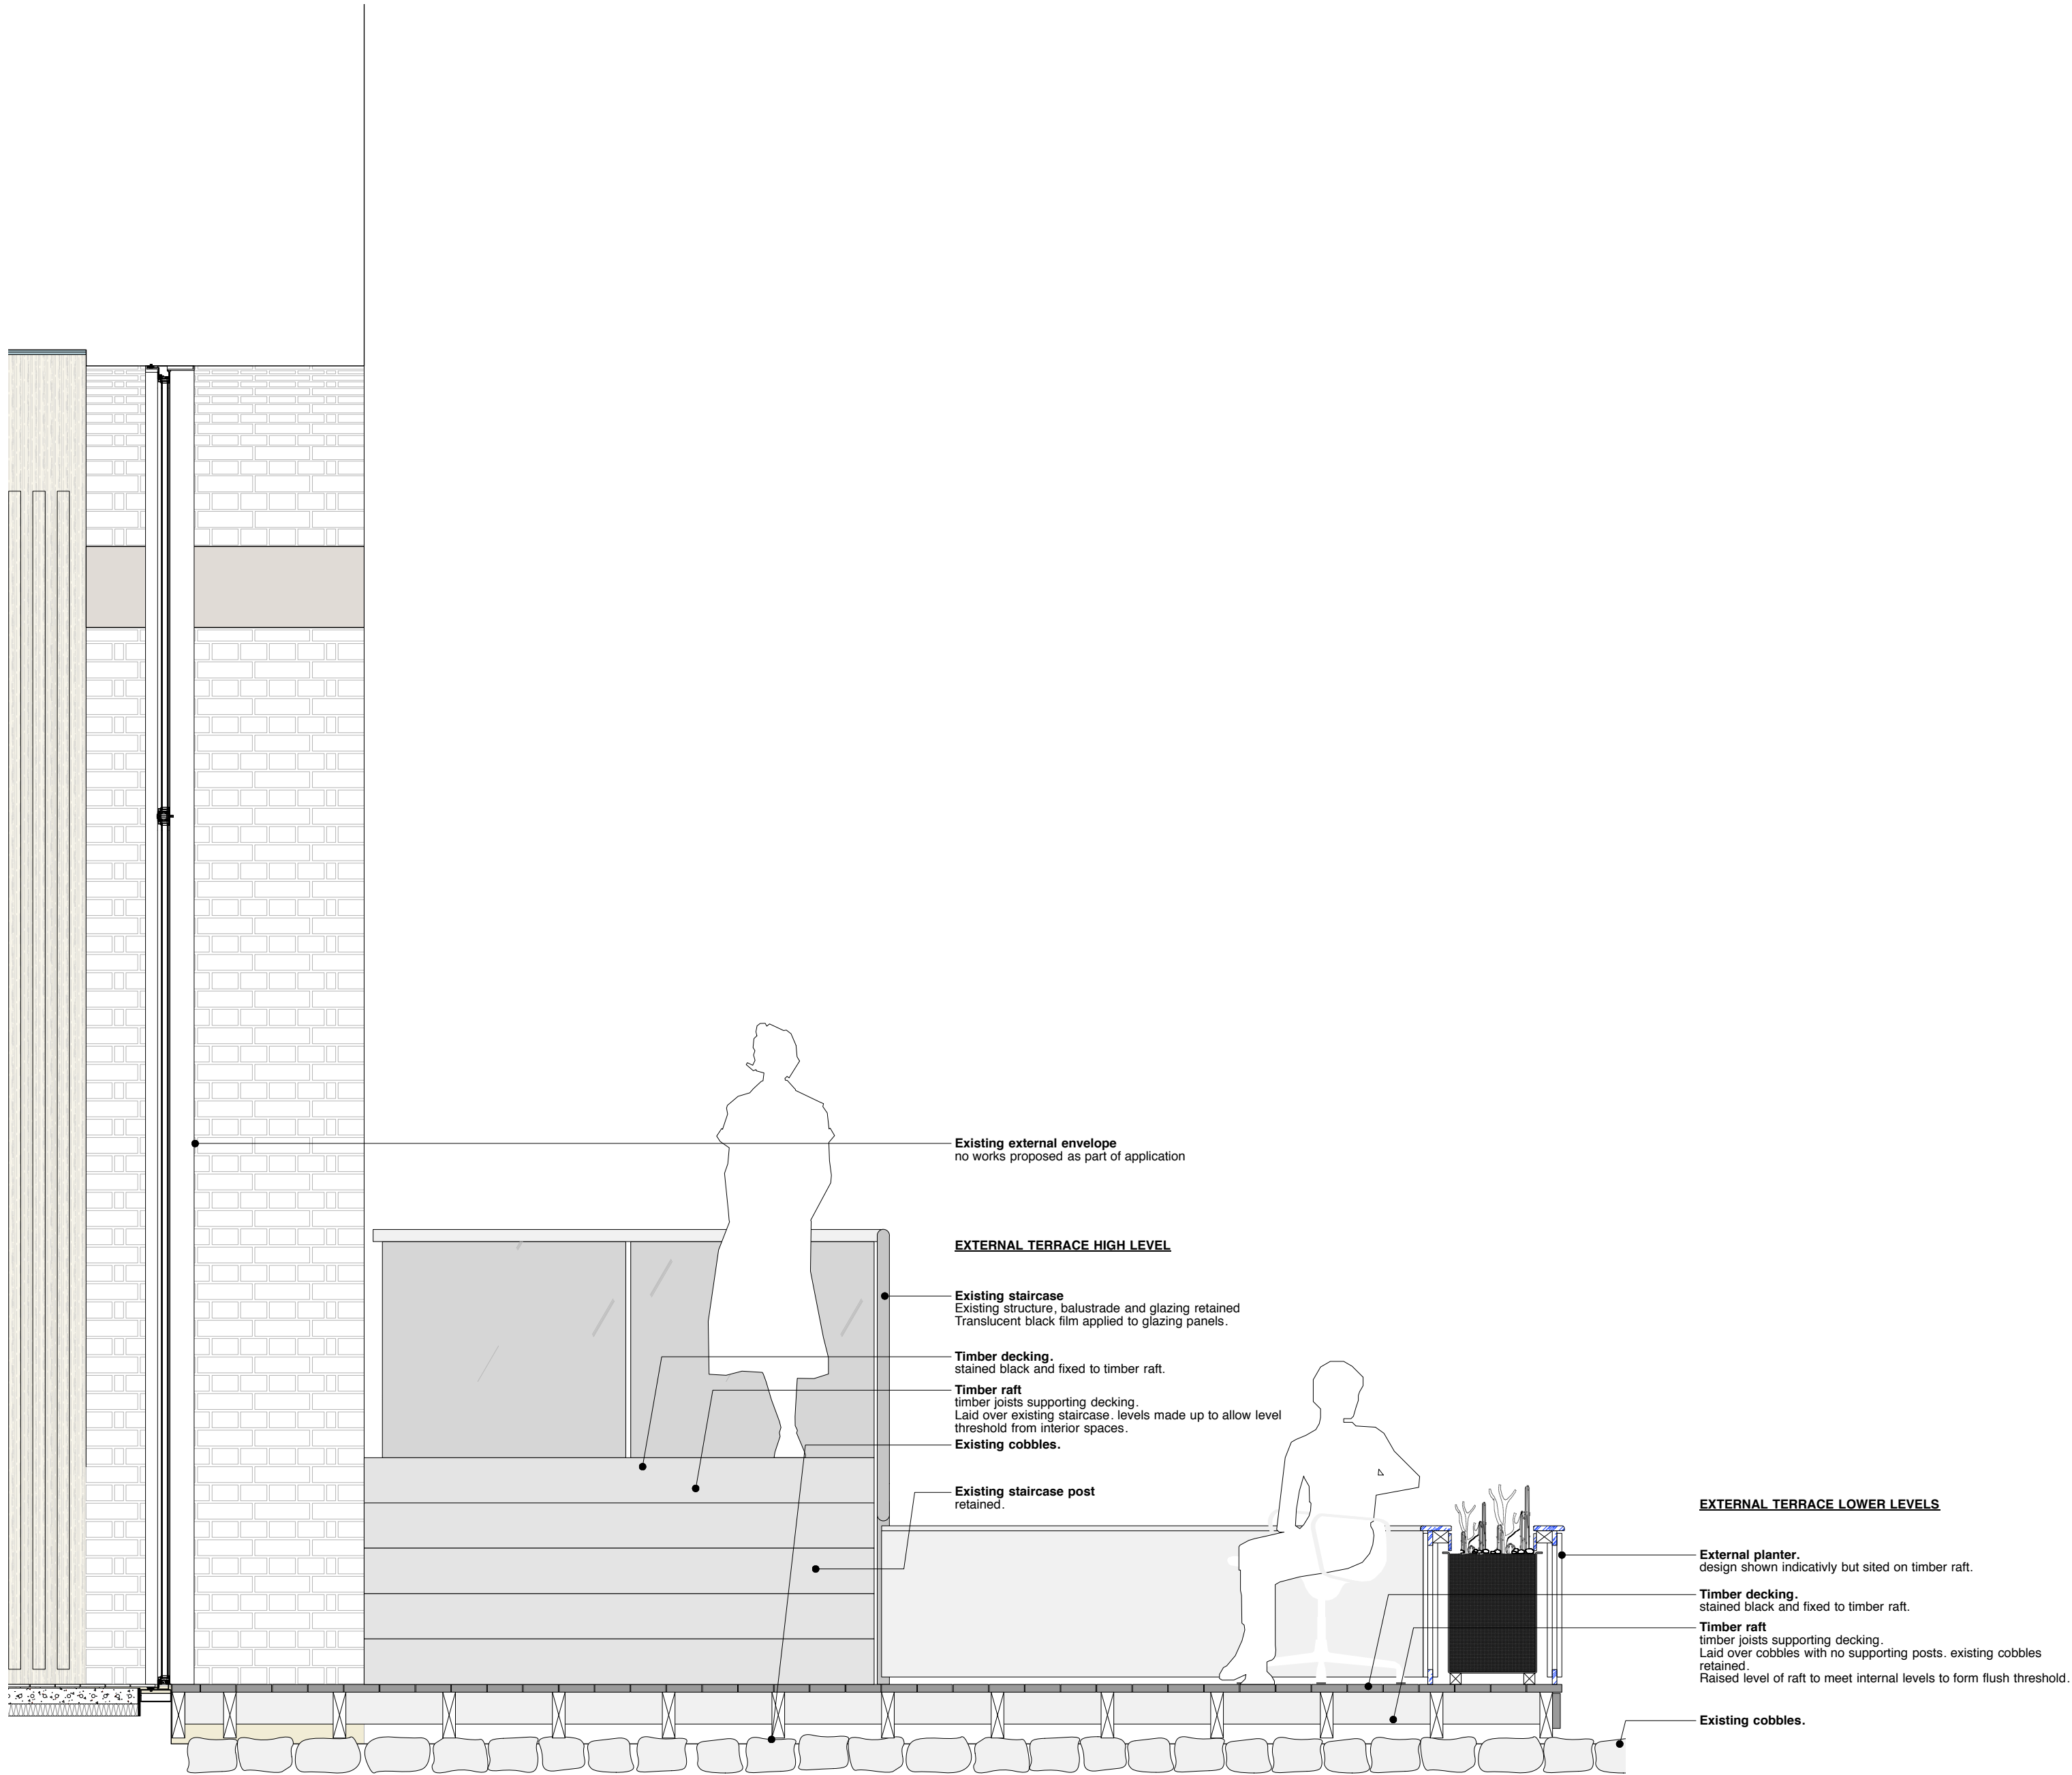

PLANNING & LBC
Archer Humphryes Architects

Basement
Central House
142 Central Street
London, United Kingdom
EC1V 6AR
T: +44 (0) 20 7251 8555

project title			
The Place Manchester - EXTERNAL TERRACES			
drawing title	scale	date	
Proposed Section B8 Detail	1:15 A4	drawn	checked
		DA	DA
drawing number	revision		
AHA/PLC/GS/002	P1		

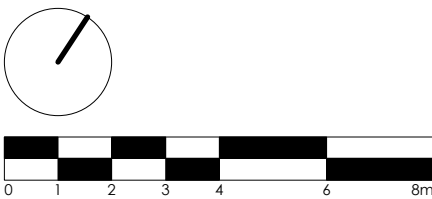

PLANNING & LBC
Archer Humphryes Architects

Basement
Central House
142 Central Street
London, United Kingdom
EC1V 6AR
T: +44 (0) 20 7251 8555

project title			
The Place Manchester - Ground Floor			
drawing title	scale	date	
Proposed Section B8 Detail	20: A4	drawn	checked
		DA	DA
drawing number	revision		
AHA/PLC/GS/902	P1		