



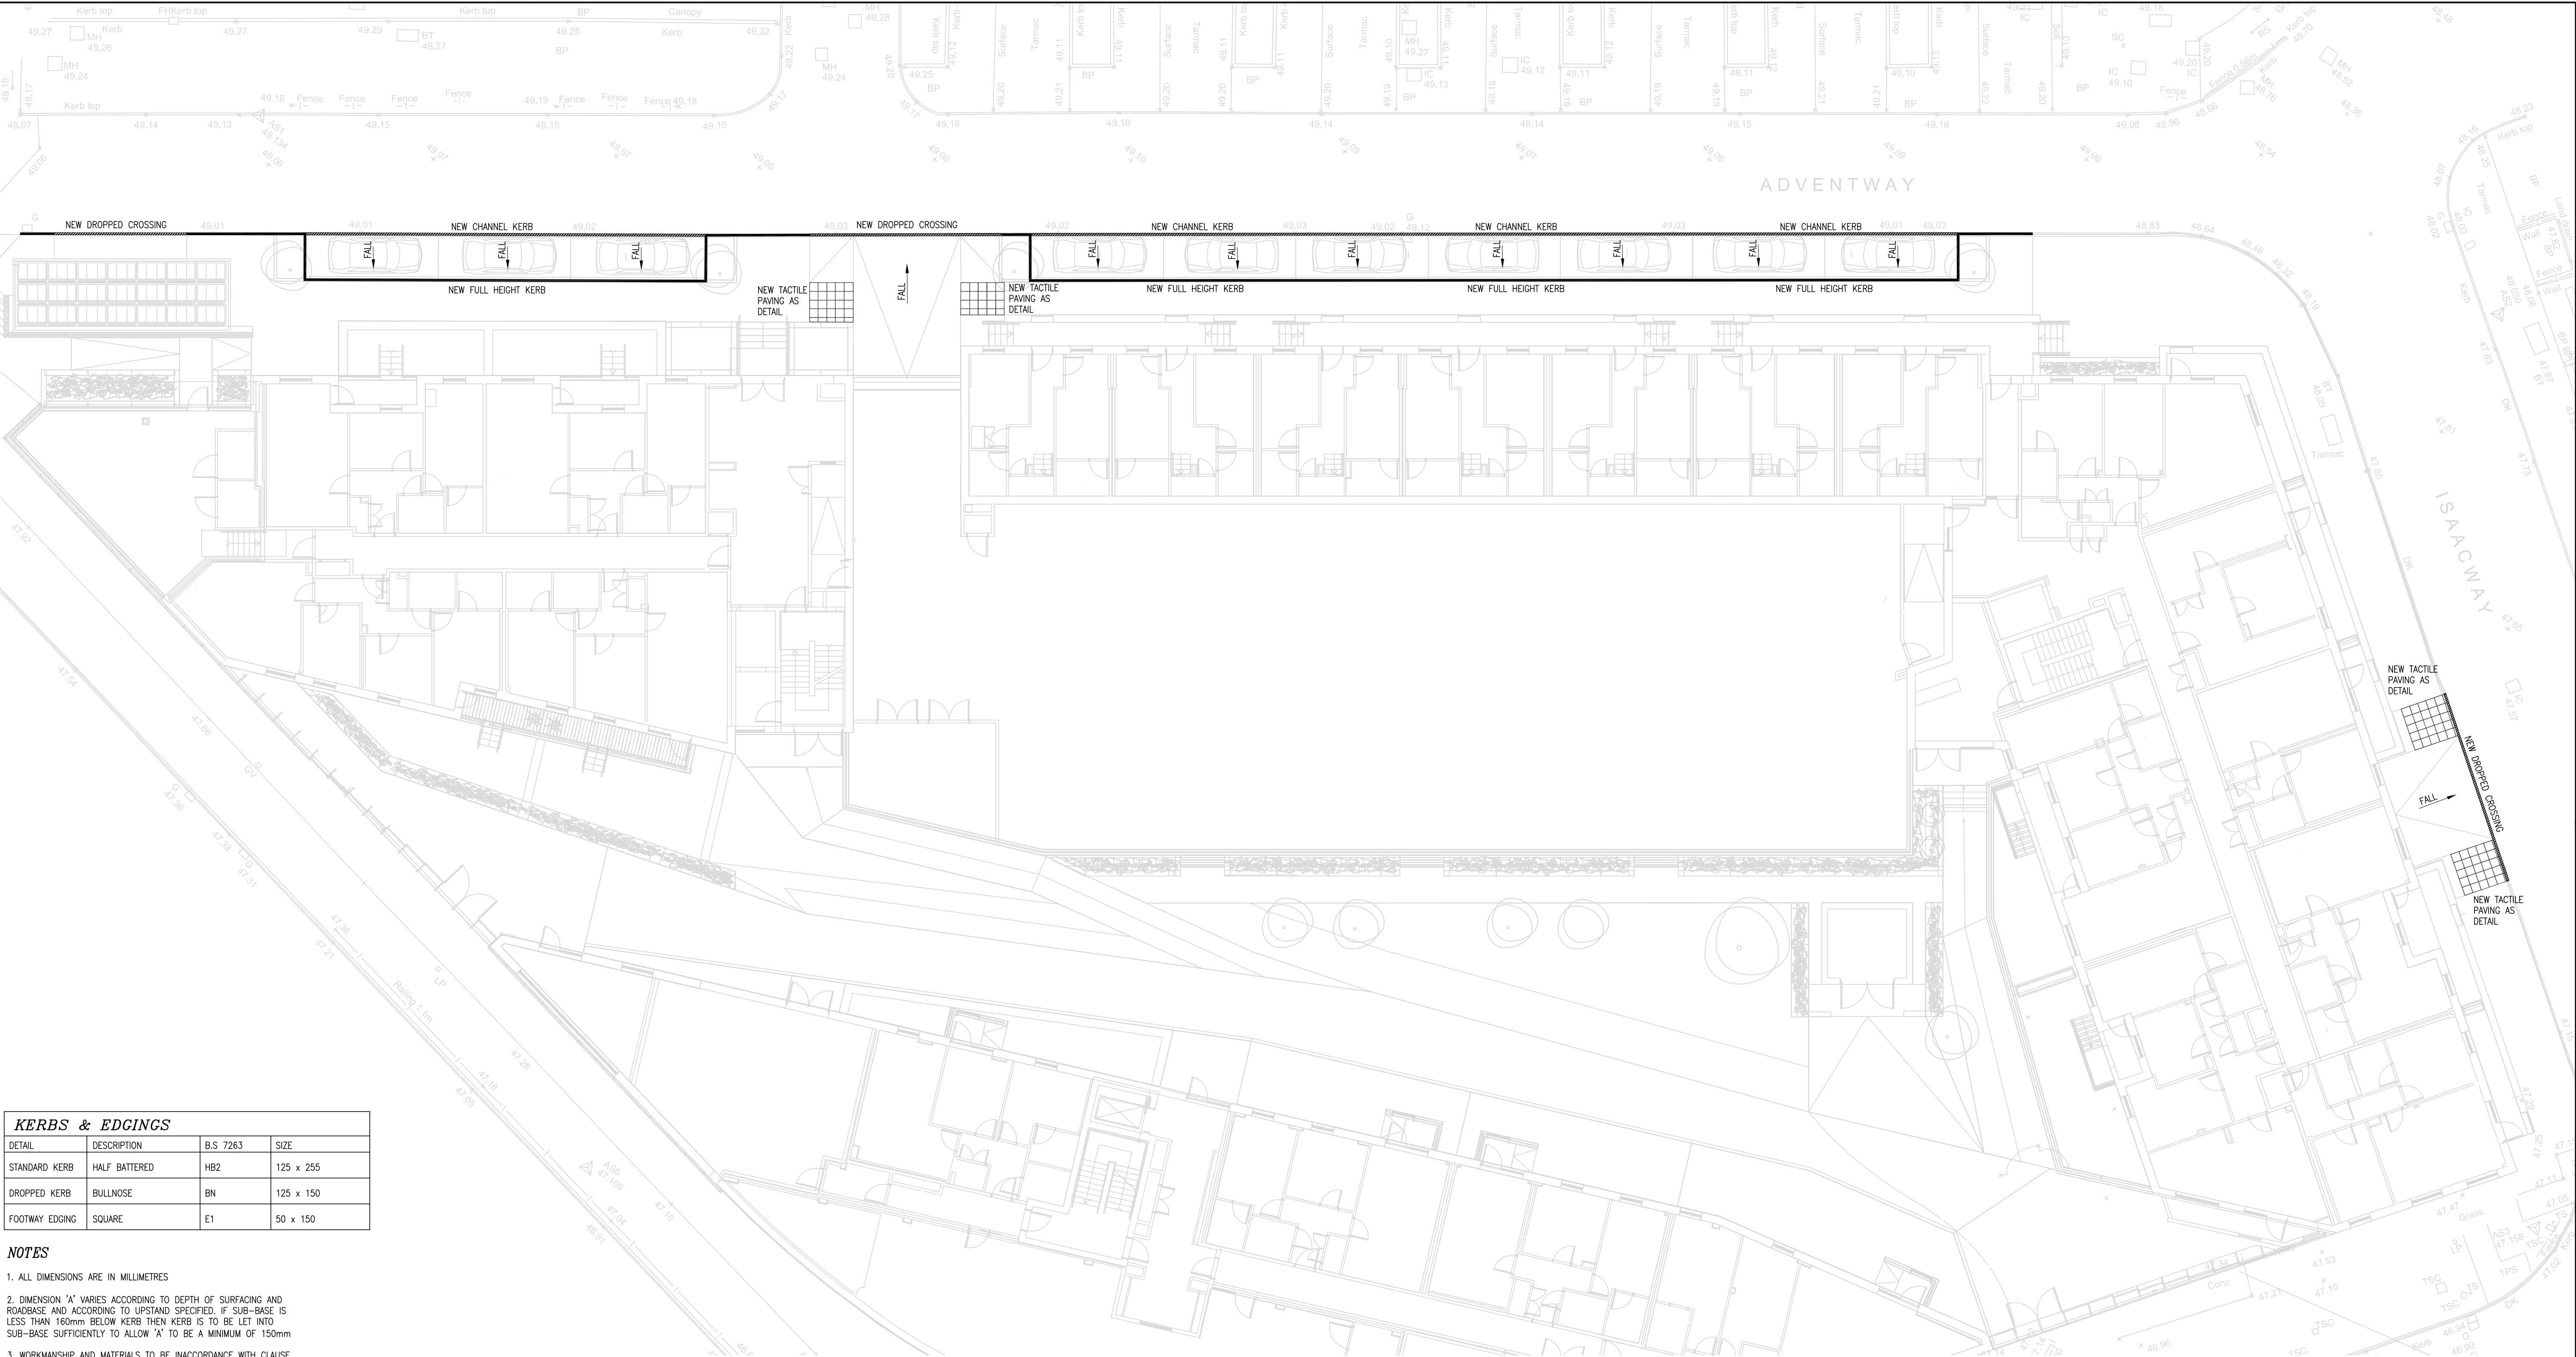


KERBS & EDGINGS			
DETAIL	DESCRIPTION	B.S 7263	SIZE
STANDARD KERB	HALF BATTERED	HB2	125 x 255
DROPPED KERB	BULLNOSE	BN	125 x 150
FOOTWAY EDGING	SQUARE	E1	50 x 150

NOTES


- ALL DIMENSIONS ARE IN MILLIMETRES
- DIMENSION 'A' VARIES ACCORDING TO DEPTH OF SURFACING AND ROADBASE AND ACCORDING TO UPSTAND SPECIFIED. IF SUB-BASE IS LESS THAN 160mm BELOW KERB THEN KERB IS TO BE LET INTO SUB-BASE SUFFICIENTLY TO ALLOW 'A' TO BE A MINIMUM OF 150mm
- WORKMANSHIP AND MATERIALS TO BE INACCORDANCE WITH CLAUSE 1101
- DIMENSION 'B', THE WIDTH OF CHANNEL BASE IS TO BE THE SAME AS THE WIDTH OF THE CHANNEL USED
- ADDITIONAL BED AND HAUNCH [CONCRETE GRADE ST4] IS TO BE PROVIDED WHERE CHANNEL ADJOINS VERGE
- JOINT BETWEEN KERB AND EXISTING CARRIAGEWAY TO BE FILLED WITH APPROVED SEALANT.
- ALL KERBS IN TABLES 1 ARE TO BE TRANSPORTED AND POSITIONED BY MECHANICAL MEANS

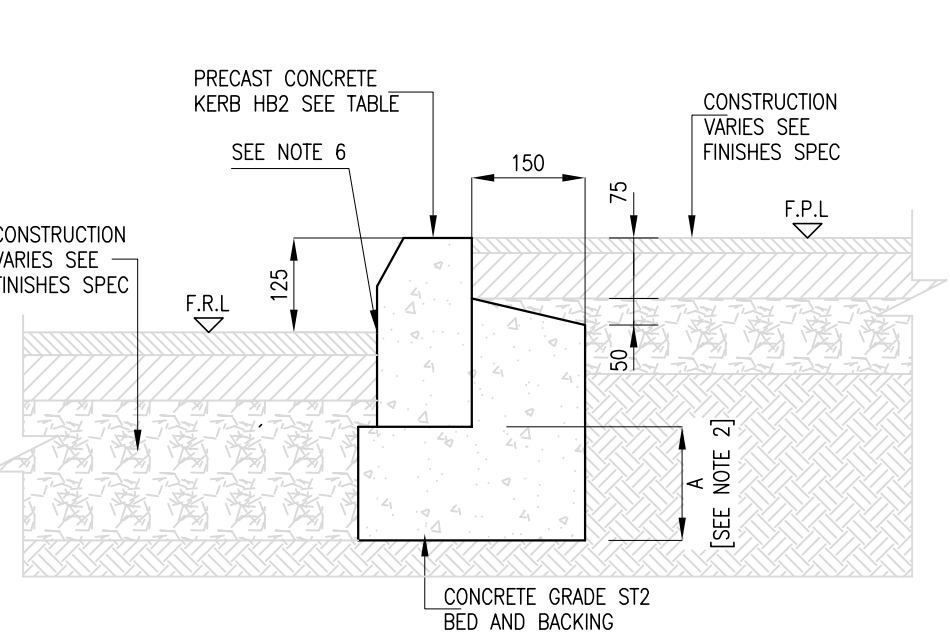

STANDARD KERB DETAIL

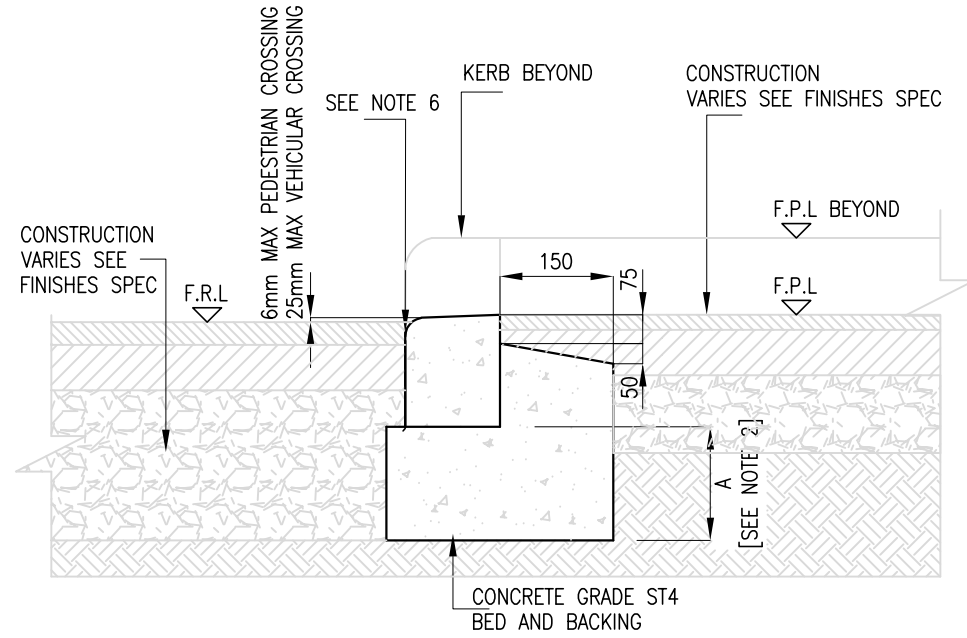

DROP KERB DETAIL

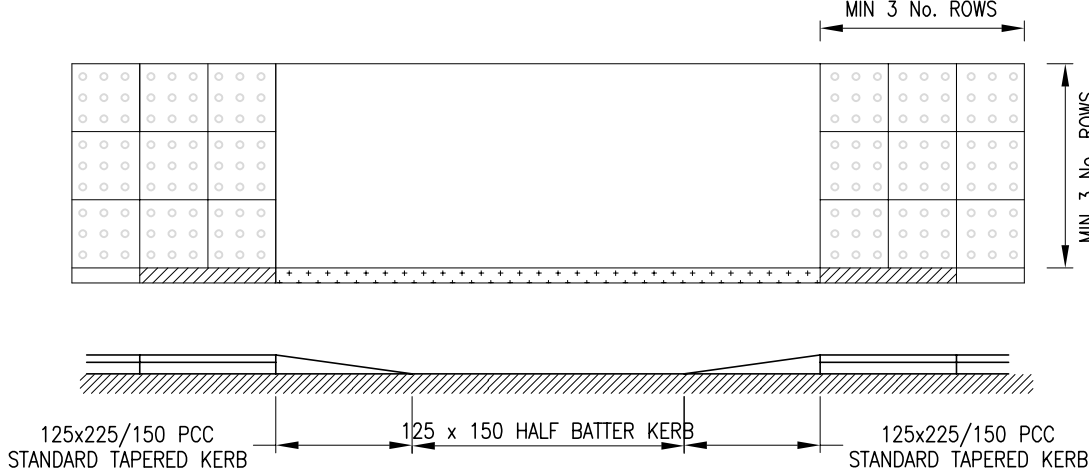

DROP KERB ELEVATION

- KEY
- 70mm Th BUFF TACTILE PAVING FLAGS
 - TAPERED KERBS
 - BULL NOSED KERBS

NOTES

- ALL DIMENSIONS TO BE IN MILLIMETRES
- ALL TACTILE BLISTER PAVING TO BE 450mm x 450mm x 70mm UNLESS INSTRUCTED OTHERWISE
- TACTILE BLISTER PAVING TO COMPLY WITH CLAUSE 1104 OF THE SPECIFICATION FOR HIGHWAY WORKS
- TACTILE BLISTER PAVING AS MANUFACTURED BY MARSHALLS MONO LTD (OR SIMILAR APPROVED)
- RAMP GRADIENT NOT TO EXCEED 1:12 GRADIENT (MAX)
- TACTILE BLISTER PAVING TO BE RED IN COLOUR AT CONTROLLED CROSSING POINTS AND BUFF IN COLOUR AT UNCONTROLLED CROSSINGS. (REFER TO THE CONTRACT)
- TACTILE PAVING SHALL NOT BE CUT DIAGONALLY TO FORM VARYING GRADIENTS UNLESS AGREED BY OVERSEEING ORGANISATION
- SE BS7533 PART 4 TABLE 4 FOR GRADING OF SAND TO BE USED IN JOINT CONSTRUCTION

REV	DATE	DESCRIPTION	BY
Status			
DRAWING TITLE		PROJECT TITLE	
EXTERNAL WORKS DETAILS		X1 EASTBANK PHASE 2	
ARCHITECT		CLIENT	
DK ARCHITECTS		FORREST CONSTRUCTION	
DATE	DRAWN BY	CHECKED BY	
SEP 18	SAC	SJM	
SCALE	JOB No	DRG. No	REV
1:150 AT A1	15-063	EW01	-
MDA Consulting Civil & Structural Engineers Egerton house 2 Tower Road Birkenhead CH41 1FN tel 0151 650 6905 fax 0151 650 6951			