




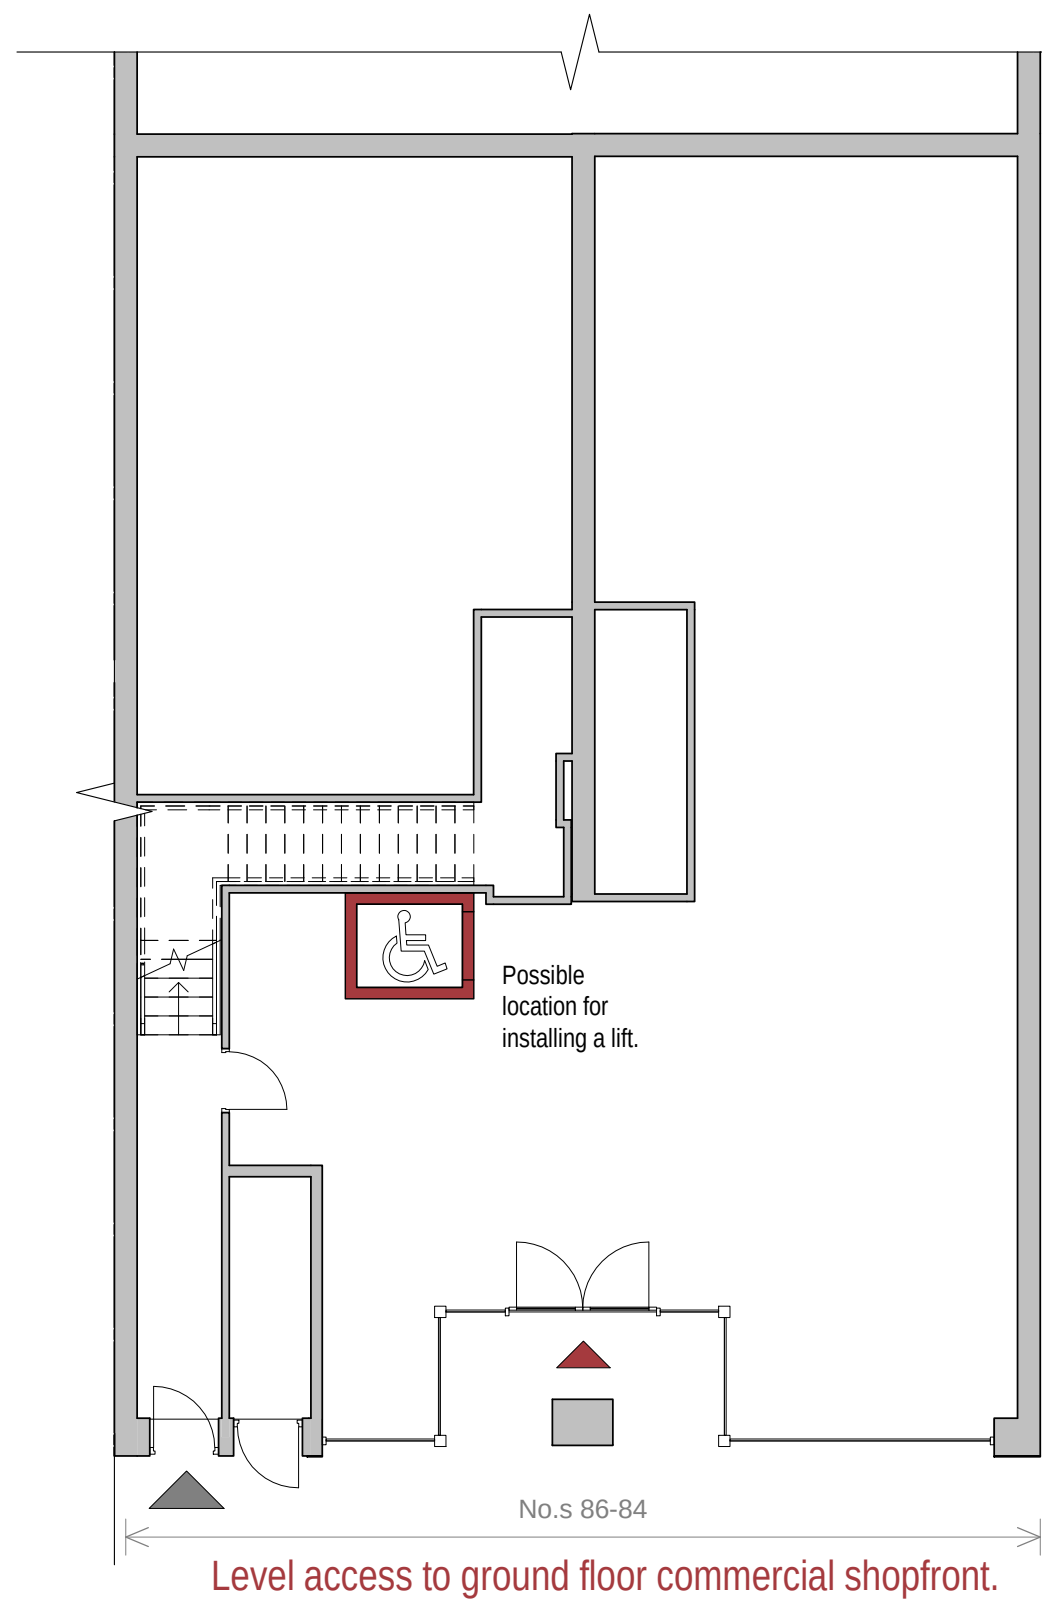


1. Level 0 - Disabled Access
1 : 100

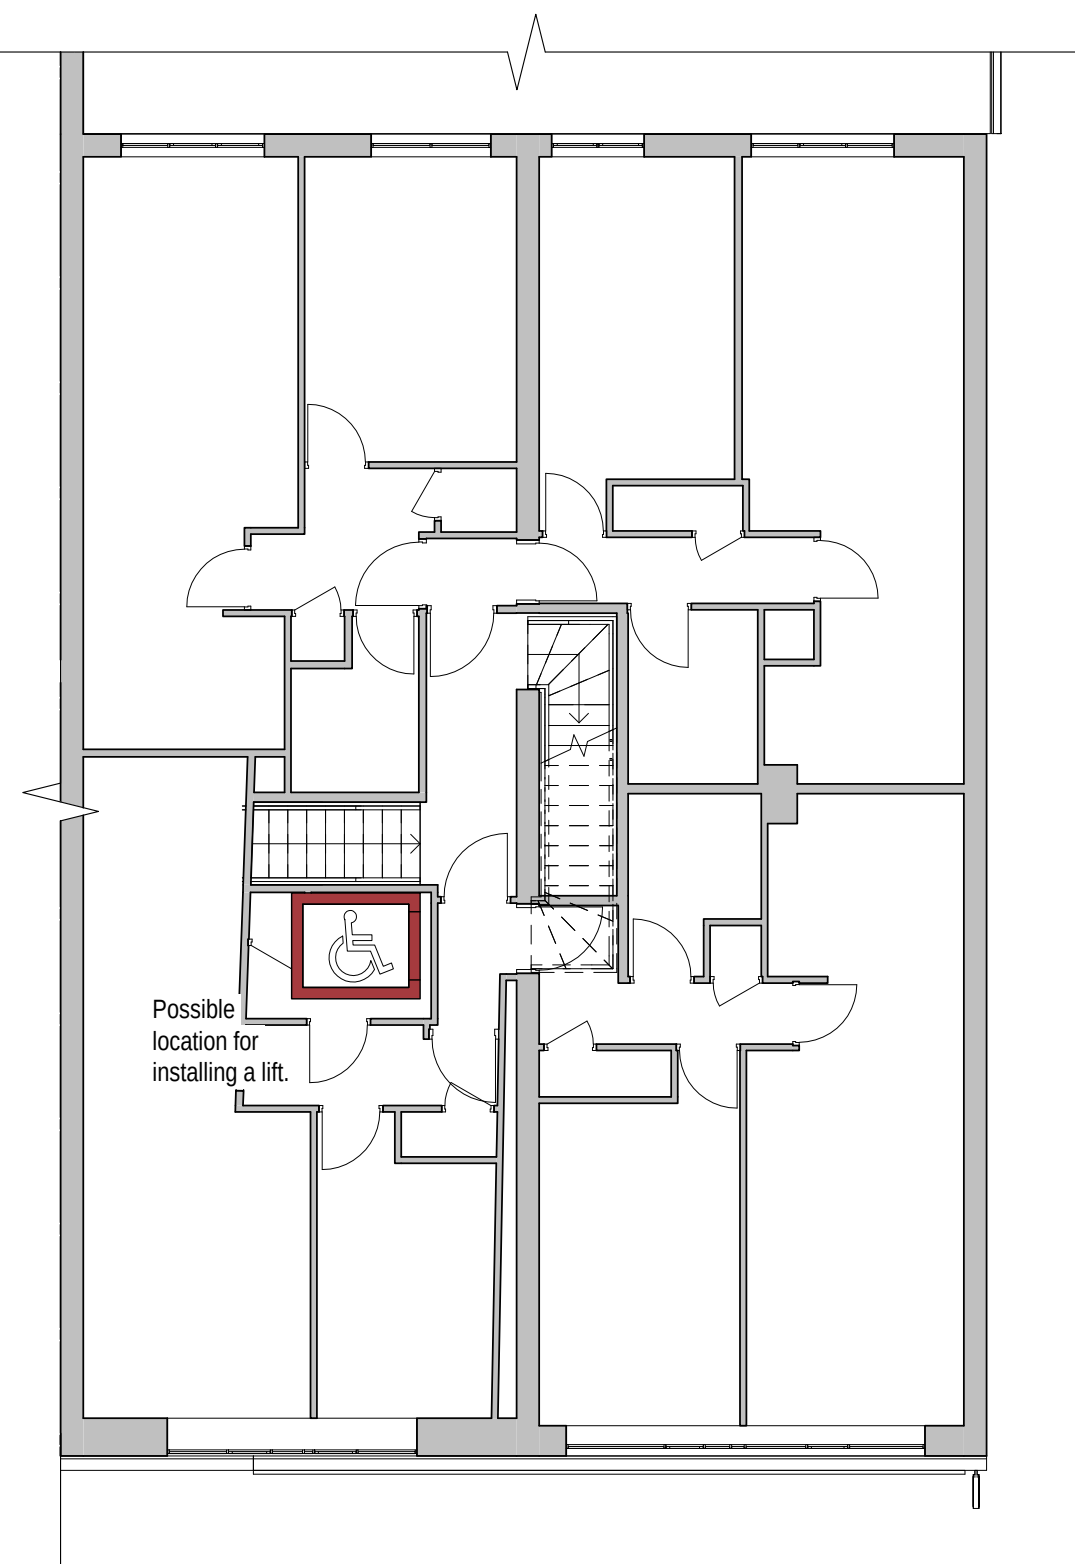


2. Level 1 - Disabled Access
1 : 100

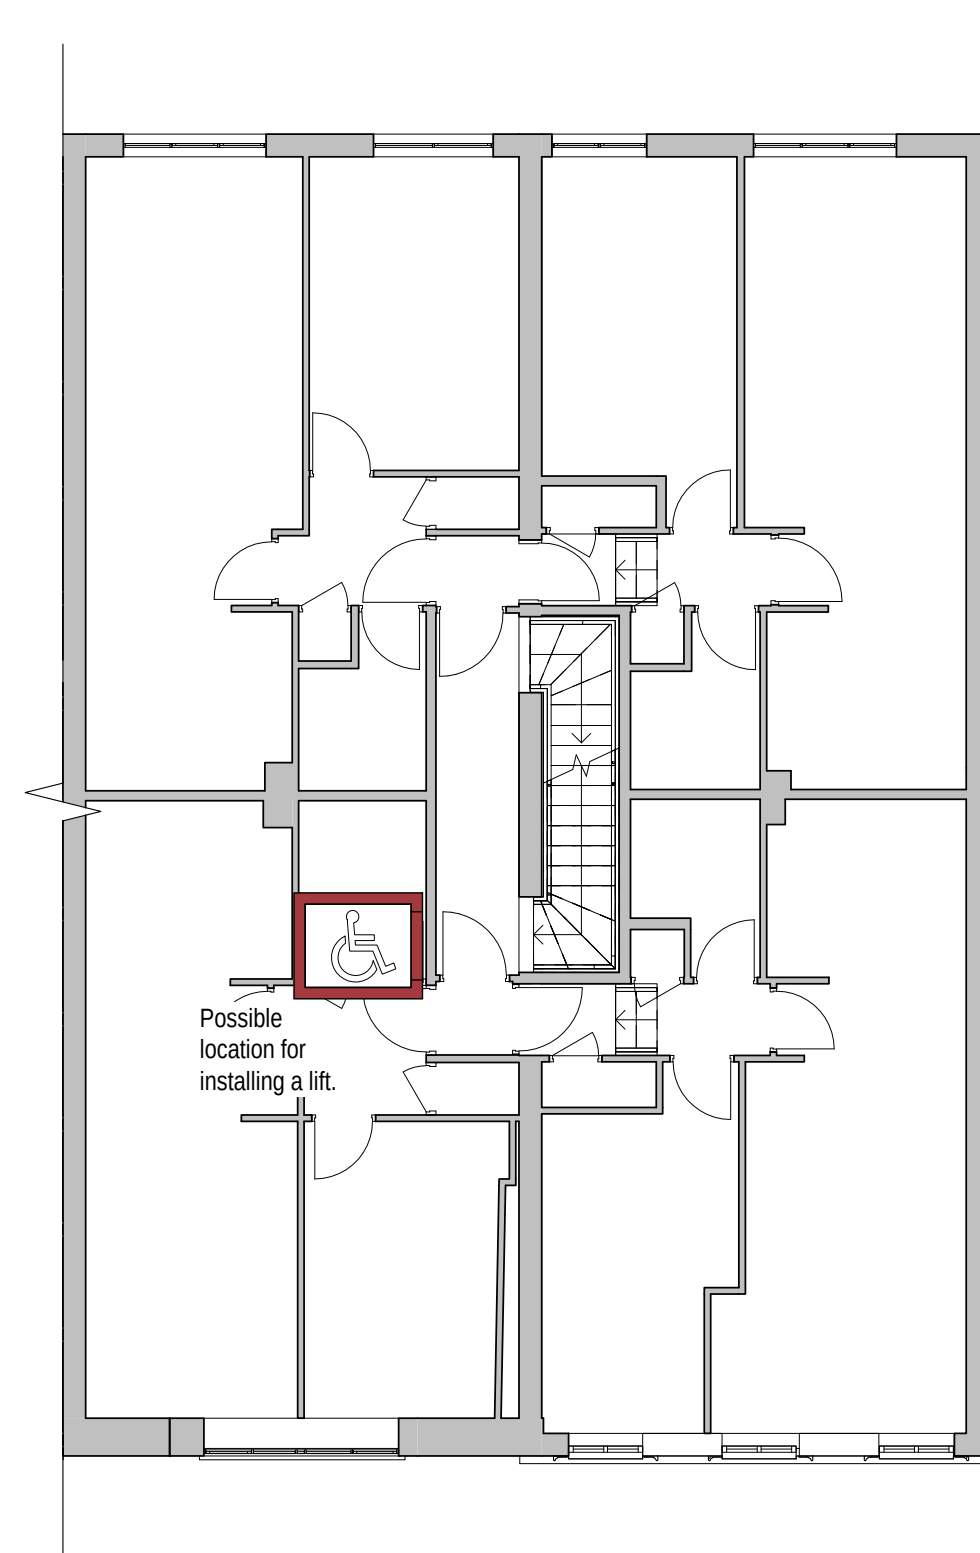

3. Level 2 - Disabled Access
1 : 100

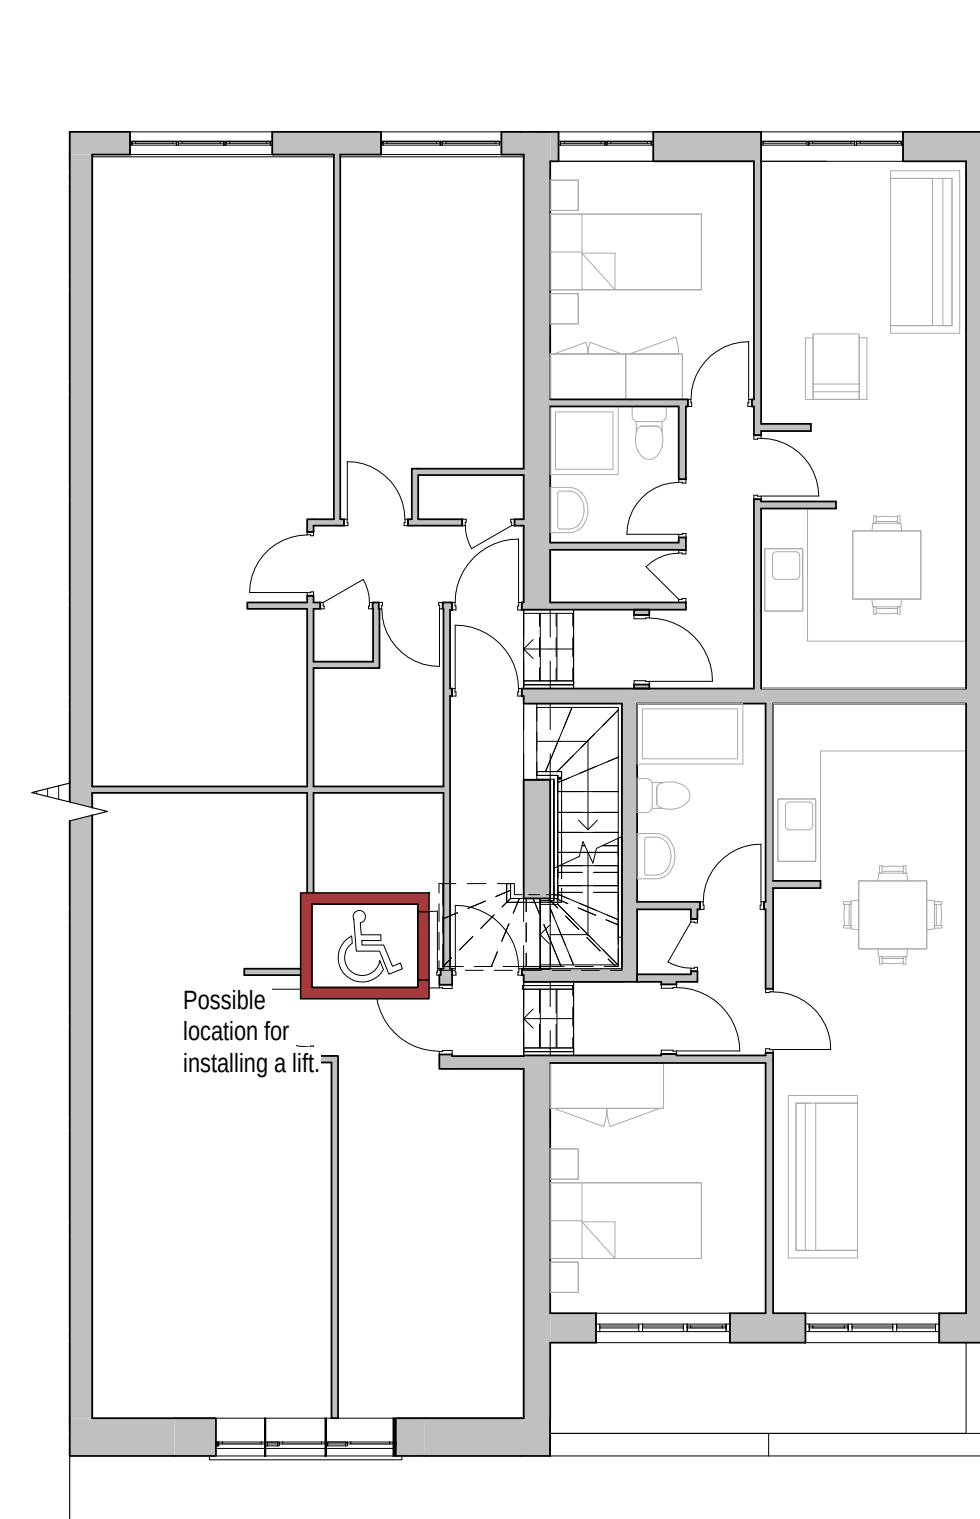

4. Level 3 - Disabled Access
1 : 100

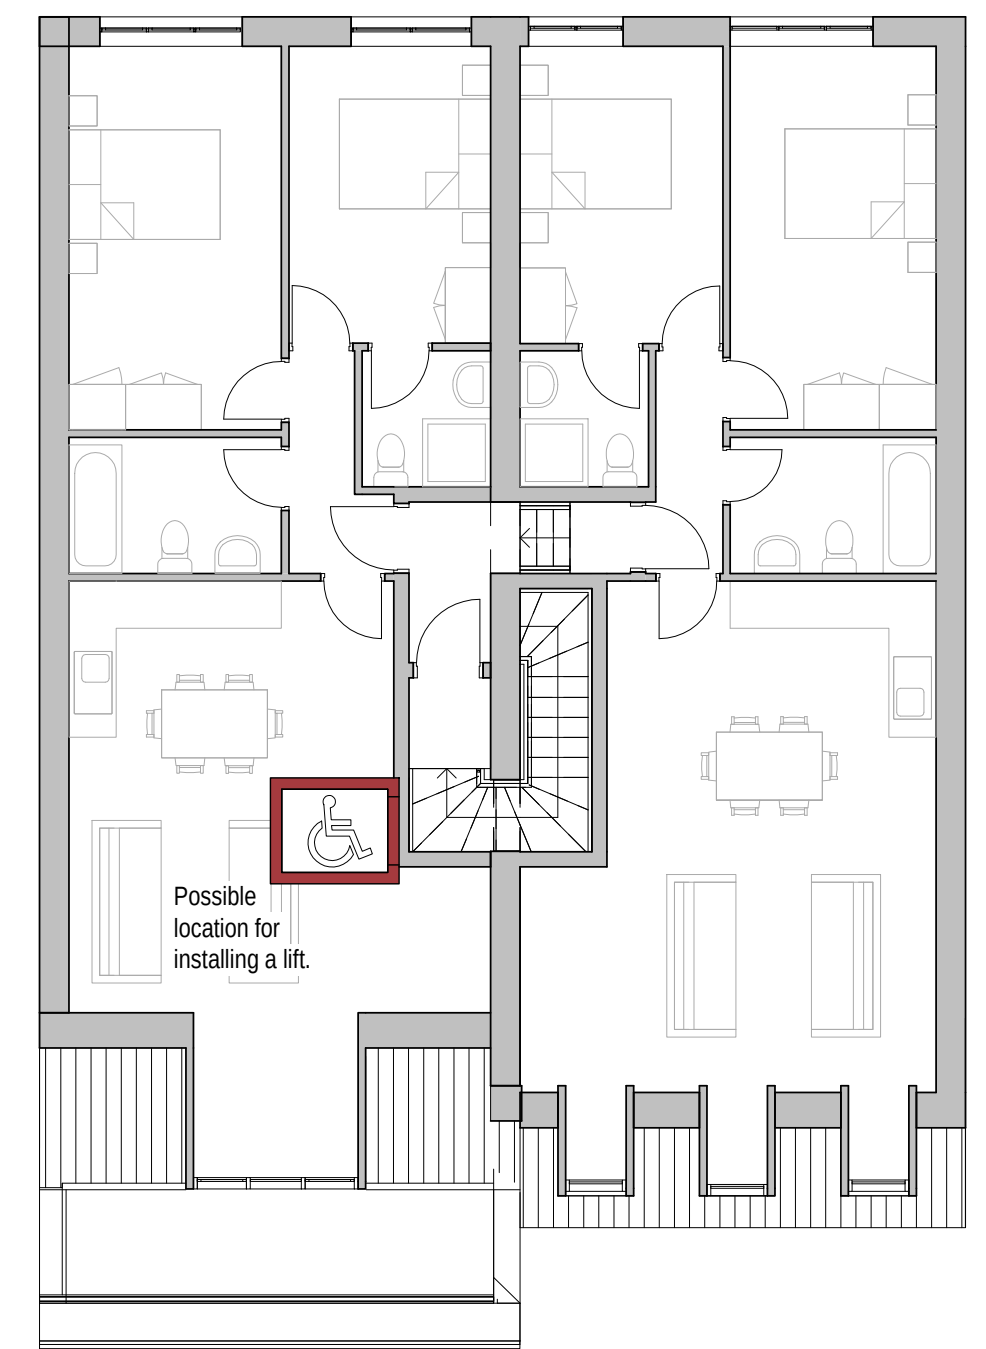

5. Level 4 - Disabled Access
1 : 100

1 0 1 2 3 4 5
SCALE 1:100 m

PROJECT	84-86 Oldham Street
CLIENT	Millerbrook Properties
TITLE	MCC - Disabled Access
DATE	22 June 2020
STATUS	PLANNING
PROJECT NO.	DA18078.6.
DRAWING NO.	403.
REV	

REV	DESCRIPTION	BY	DATE

DA DEBTAL | ARCHITECTURE
77 BURY NEW ROAD, MANCHESTER, M20 2JH
T: +44 (0)161 773 1850 E: OFFICE@DEBTAL.CO.UK W: WWW.DEBTAL.CO.UK

THIS DRAWING MAY NOT BE REPRODUCED WITHOUT WRITTEN CONSENT.
ALL DIMENSIONS AND CONSTRUCTION SHALL BE TO THE DIMENSIONS AND CONSTRUCTION OF THE DRAWING.
