



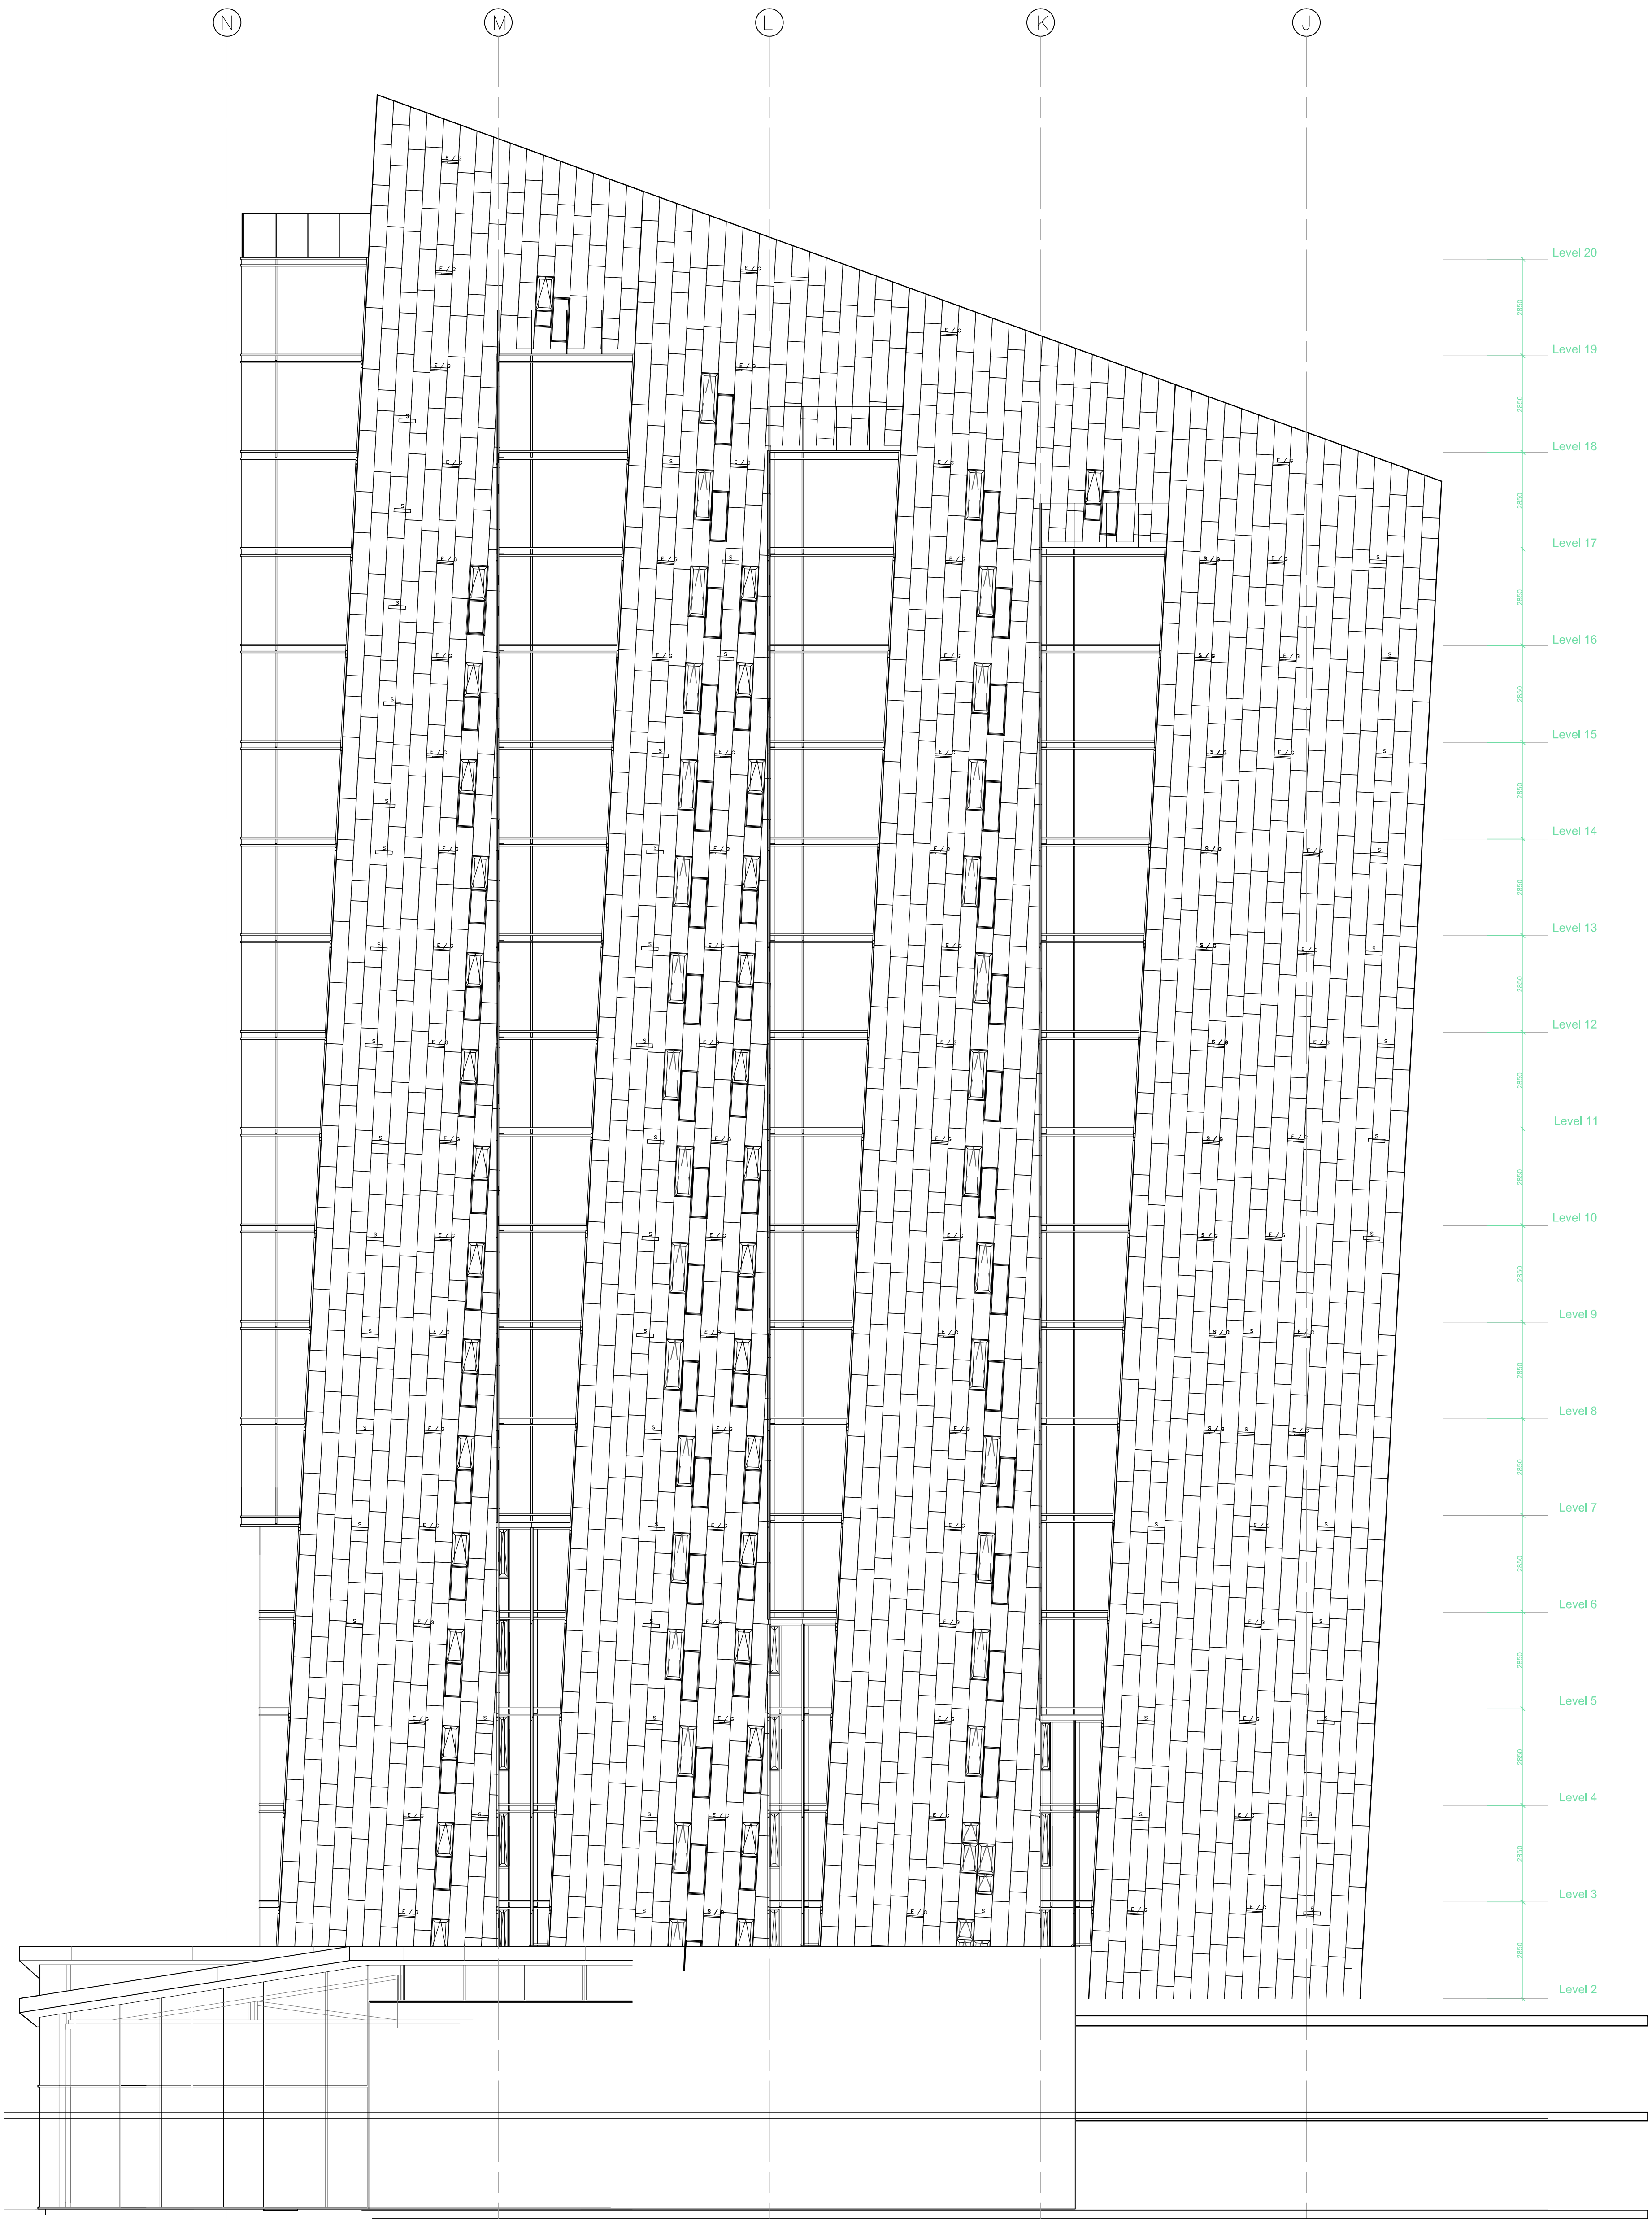

BLOCK B - Elevation C as proposed

SCALE 1:1000
0 1 2 3 4 5 6 7 8 9 10

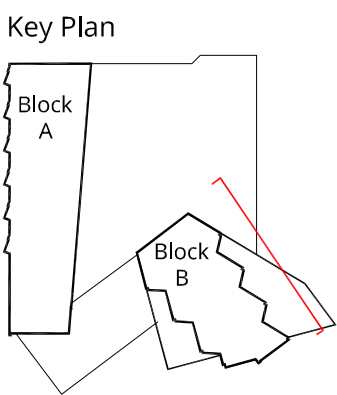

B	16.06.20	PLANNING ISSUE	JH	NA
A	09.06.20	Window openings updated to LOR comments	JH	NA
PD	27.05.20	First Issue	JH	NA