



FOR CONTINUATION PLEASE REFER TO SHEET NO. CSAL-IES-7L-15-DR-M-57218

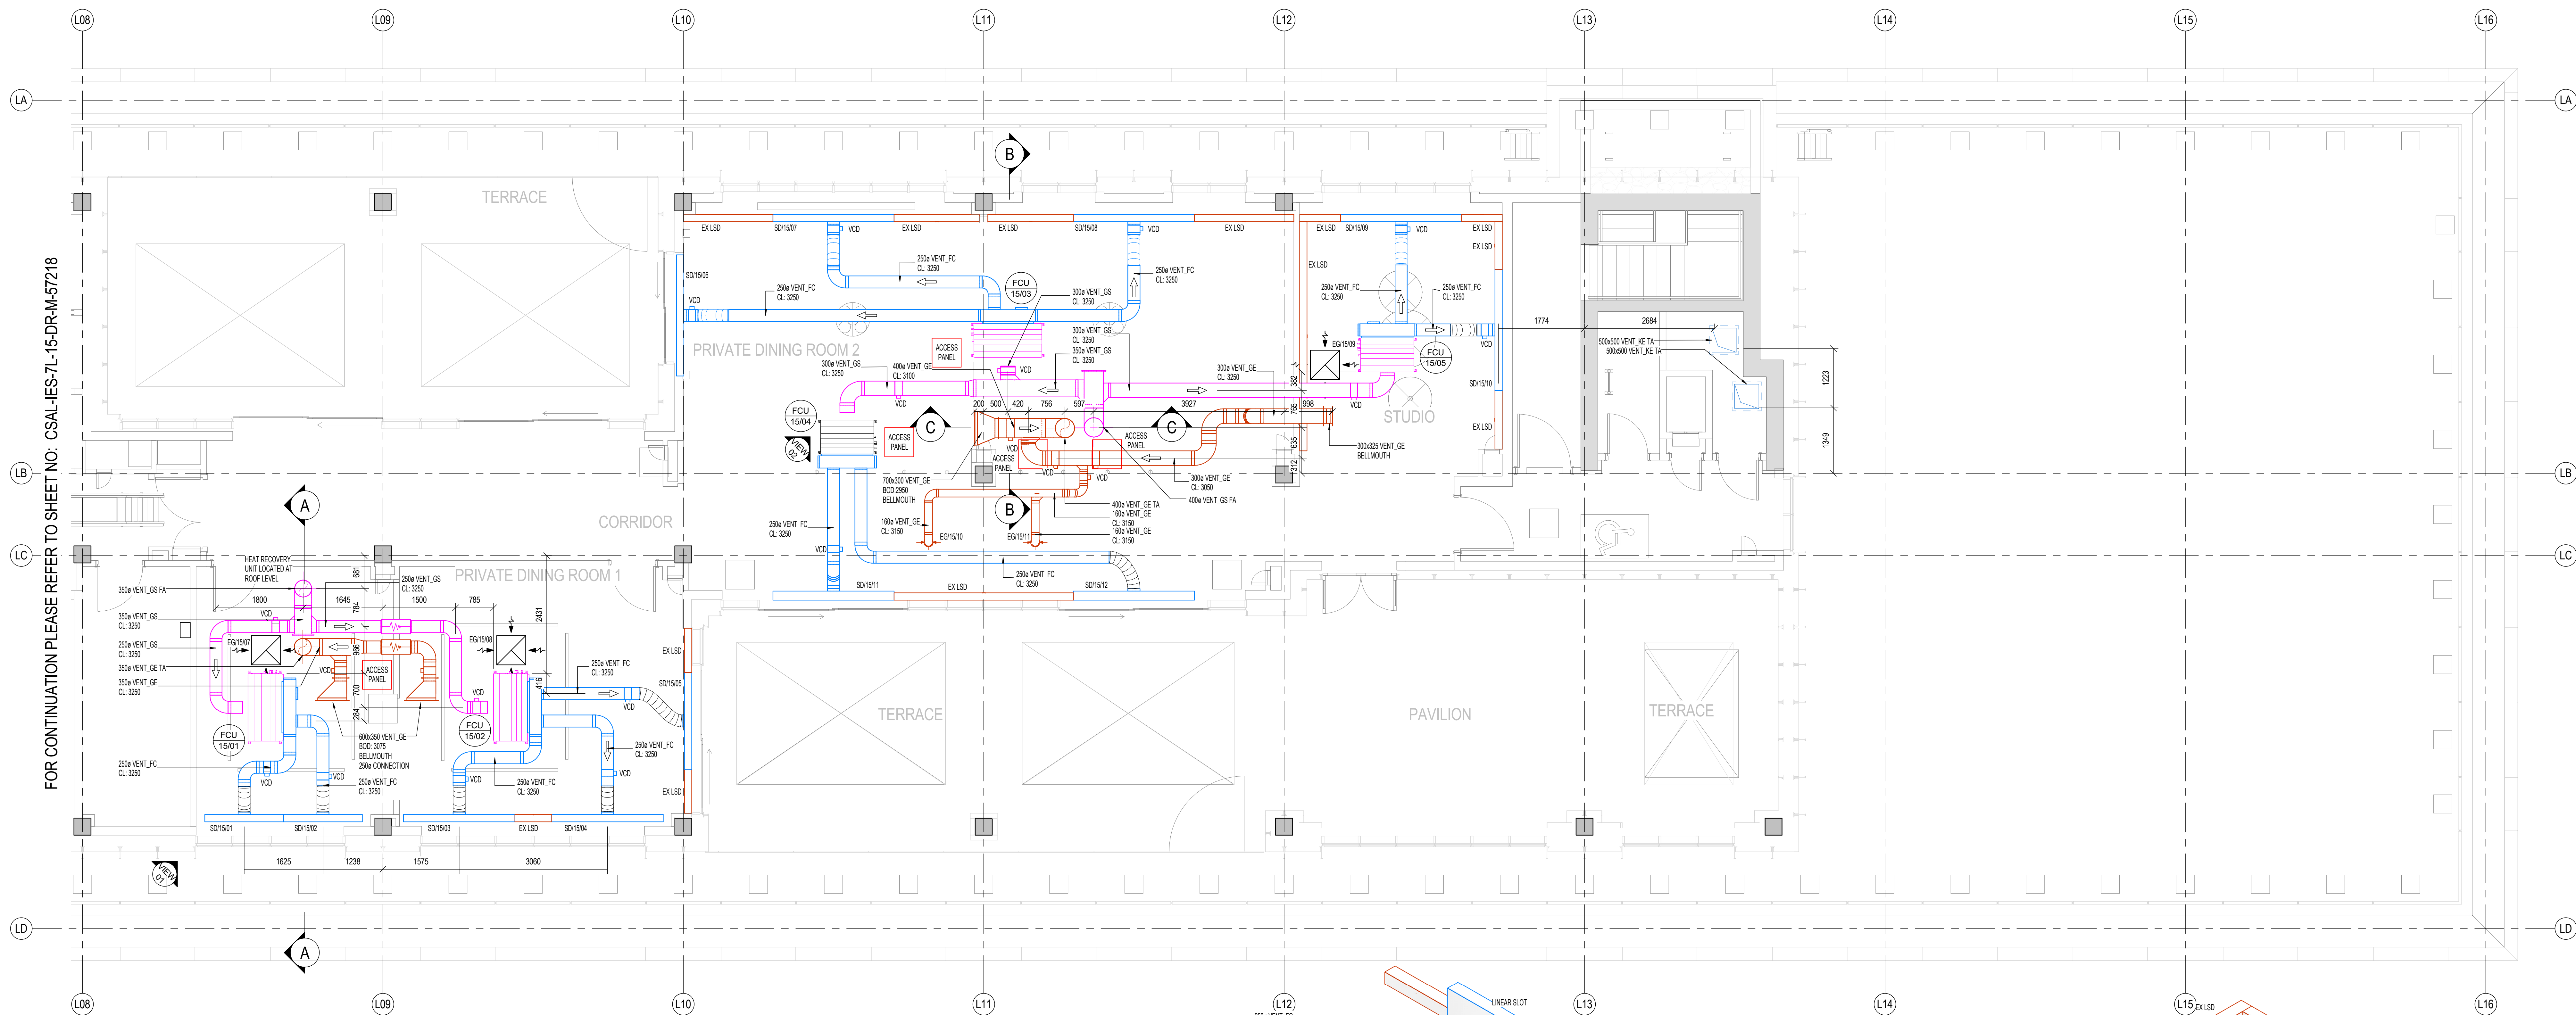


FCU SECONDARY DUCTWORK TO BE INSULATED


15 8L - VENTILATION - LEVEL 15
1:50

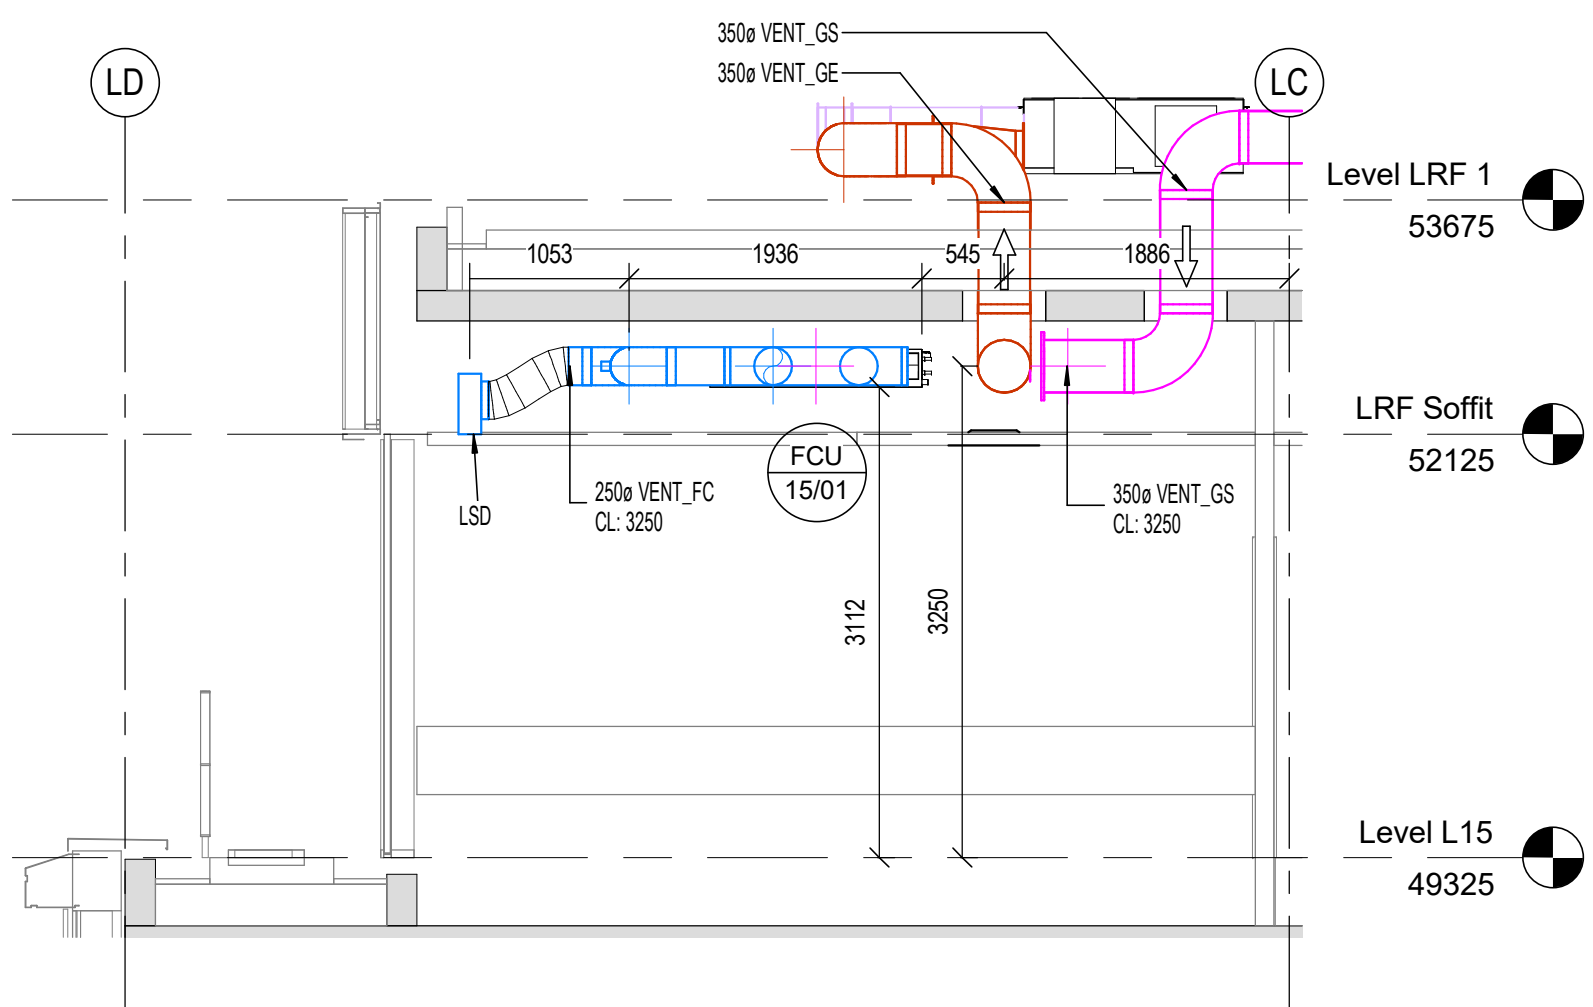


A 8L - VENTILATION - LEVEL 15 - SECTION A
1:50

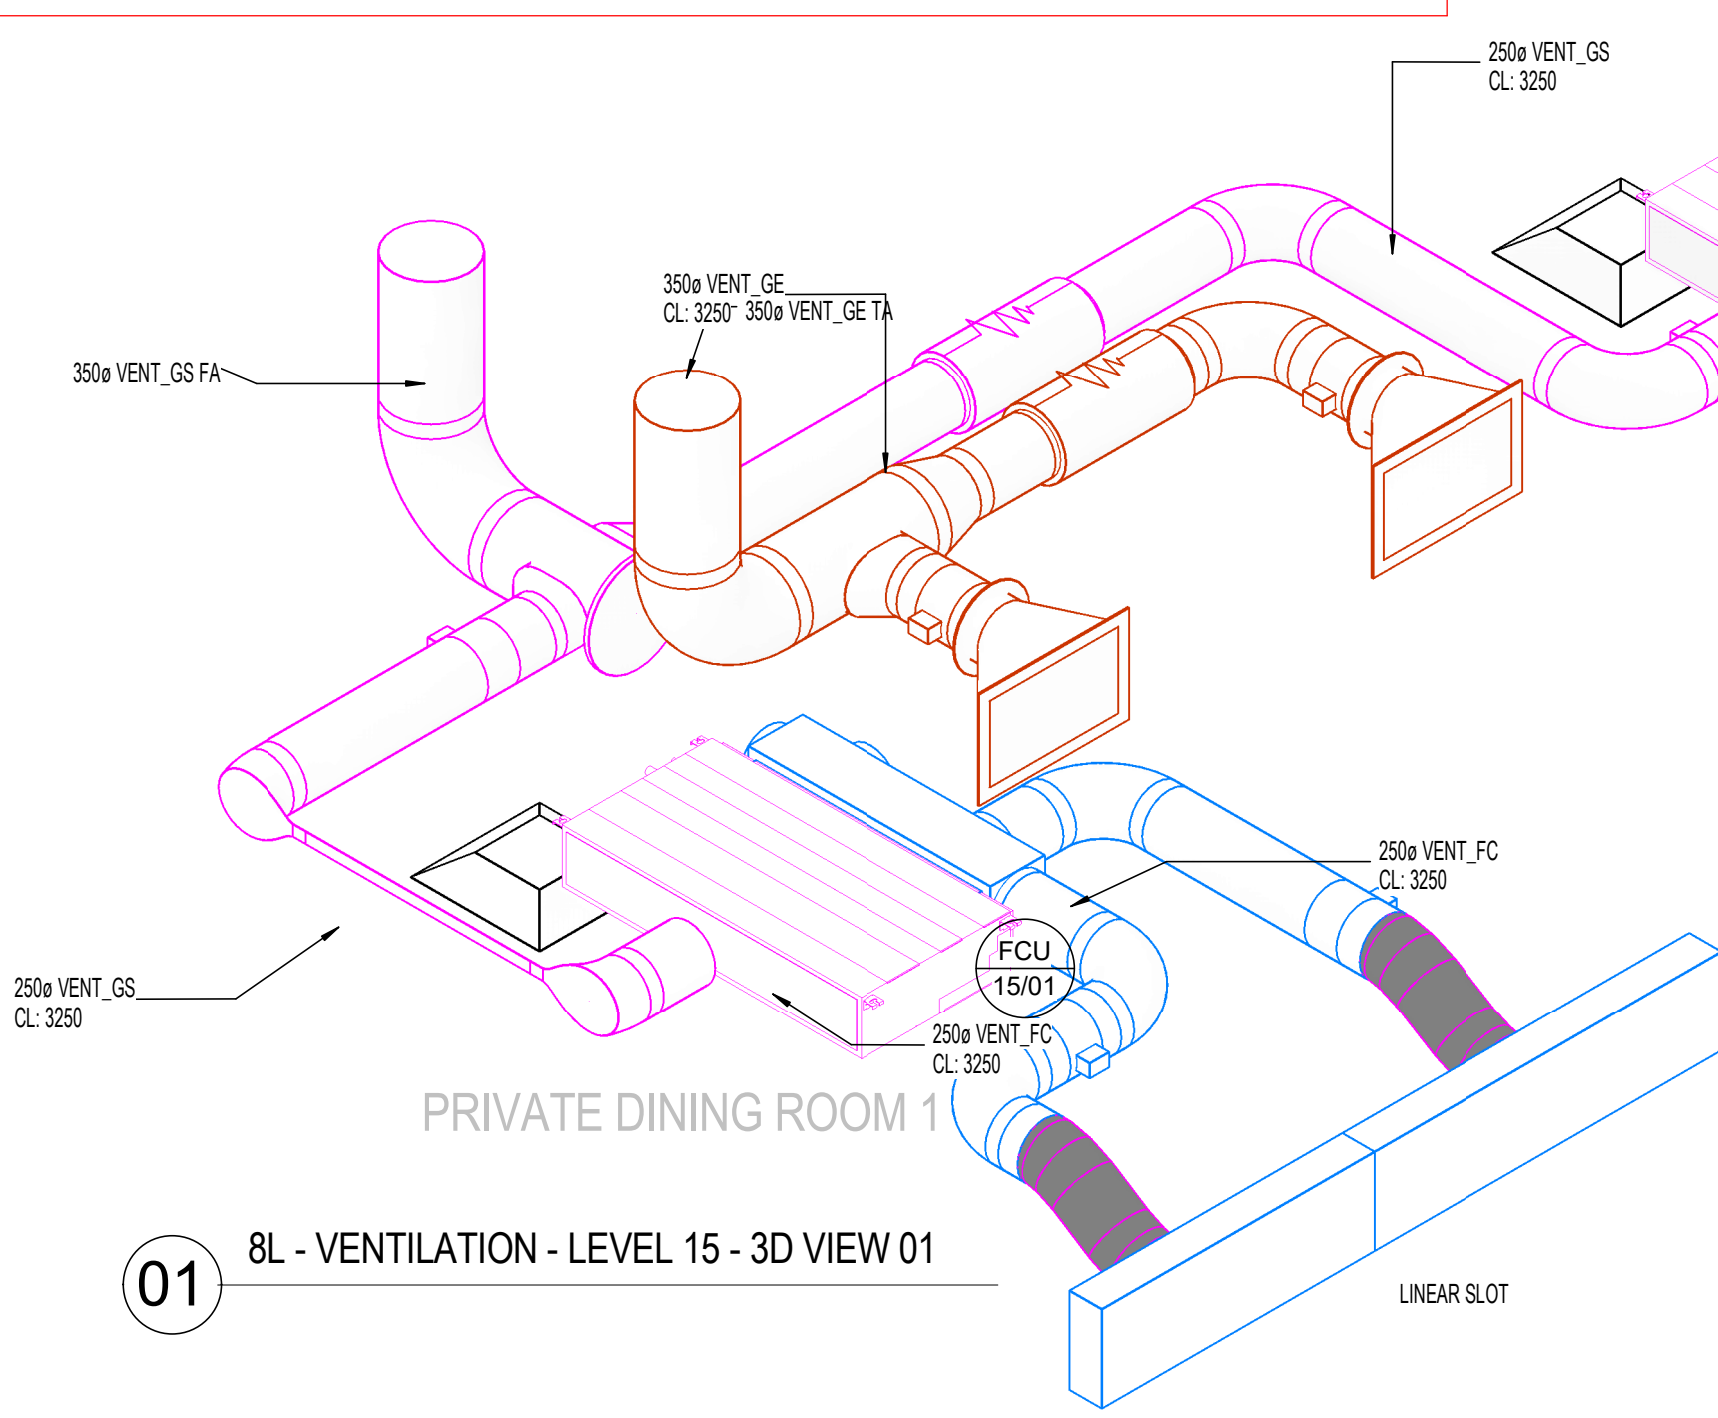

01 8L - VENTILATION - LEVEL 15 - 3D VIEW 01

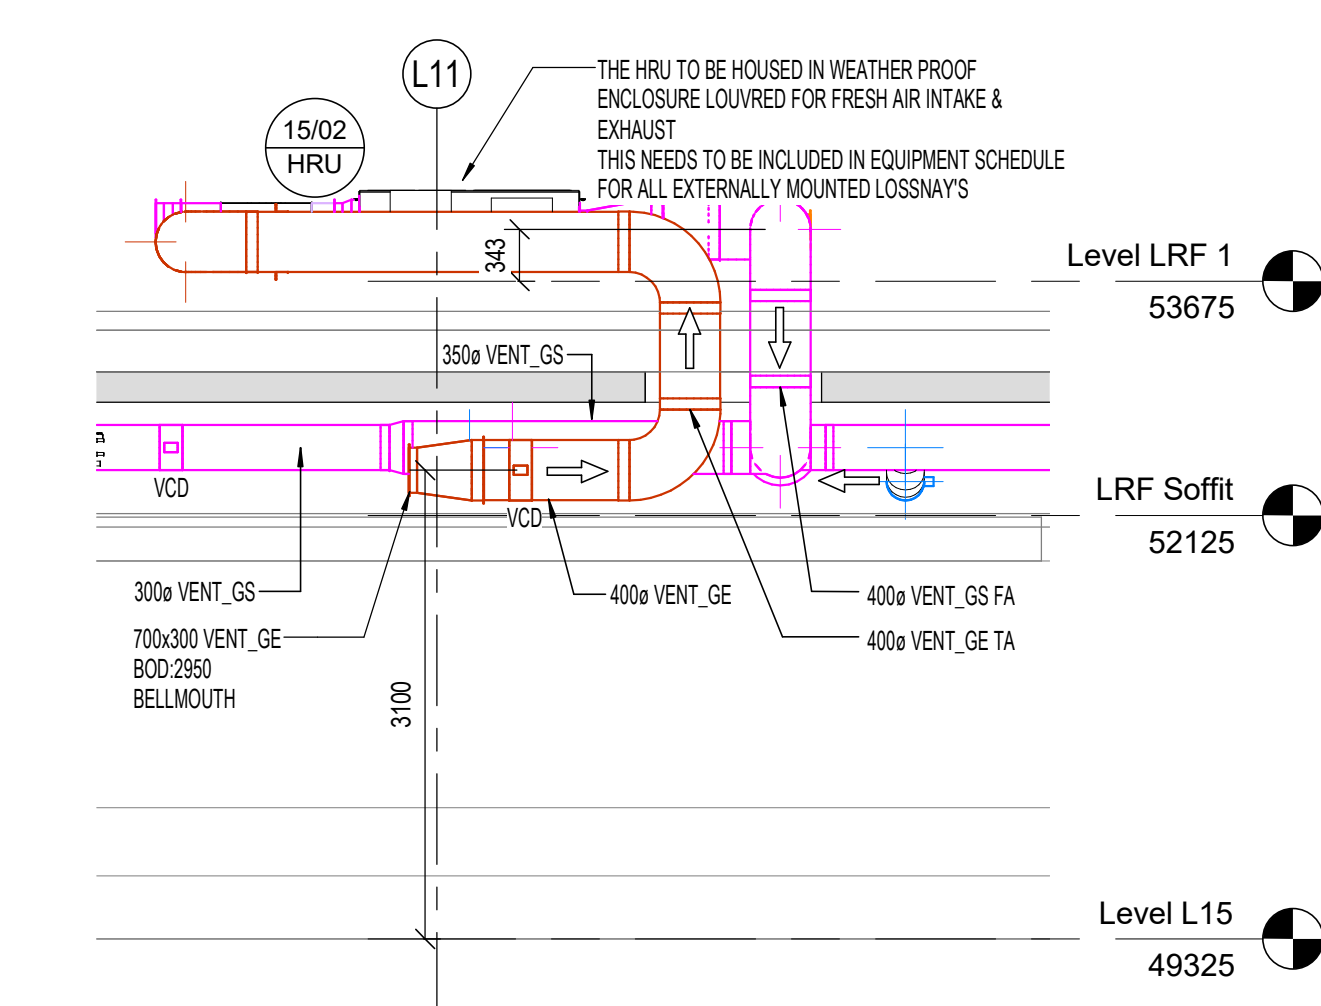


C 8L - VENTILATION - LEVEL 15 - SECTION C
1:50

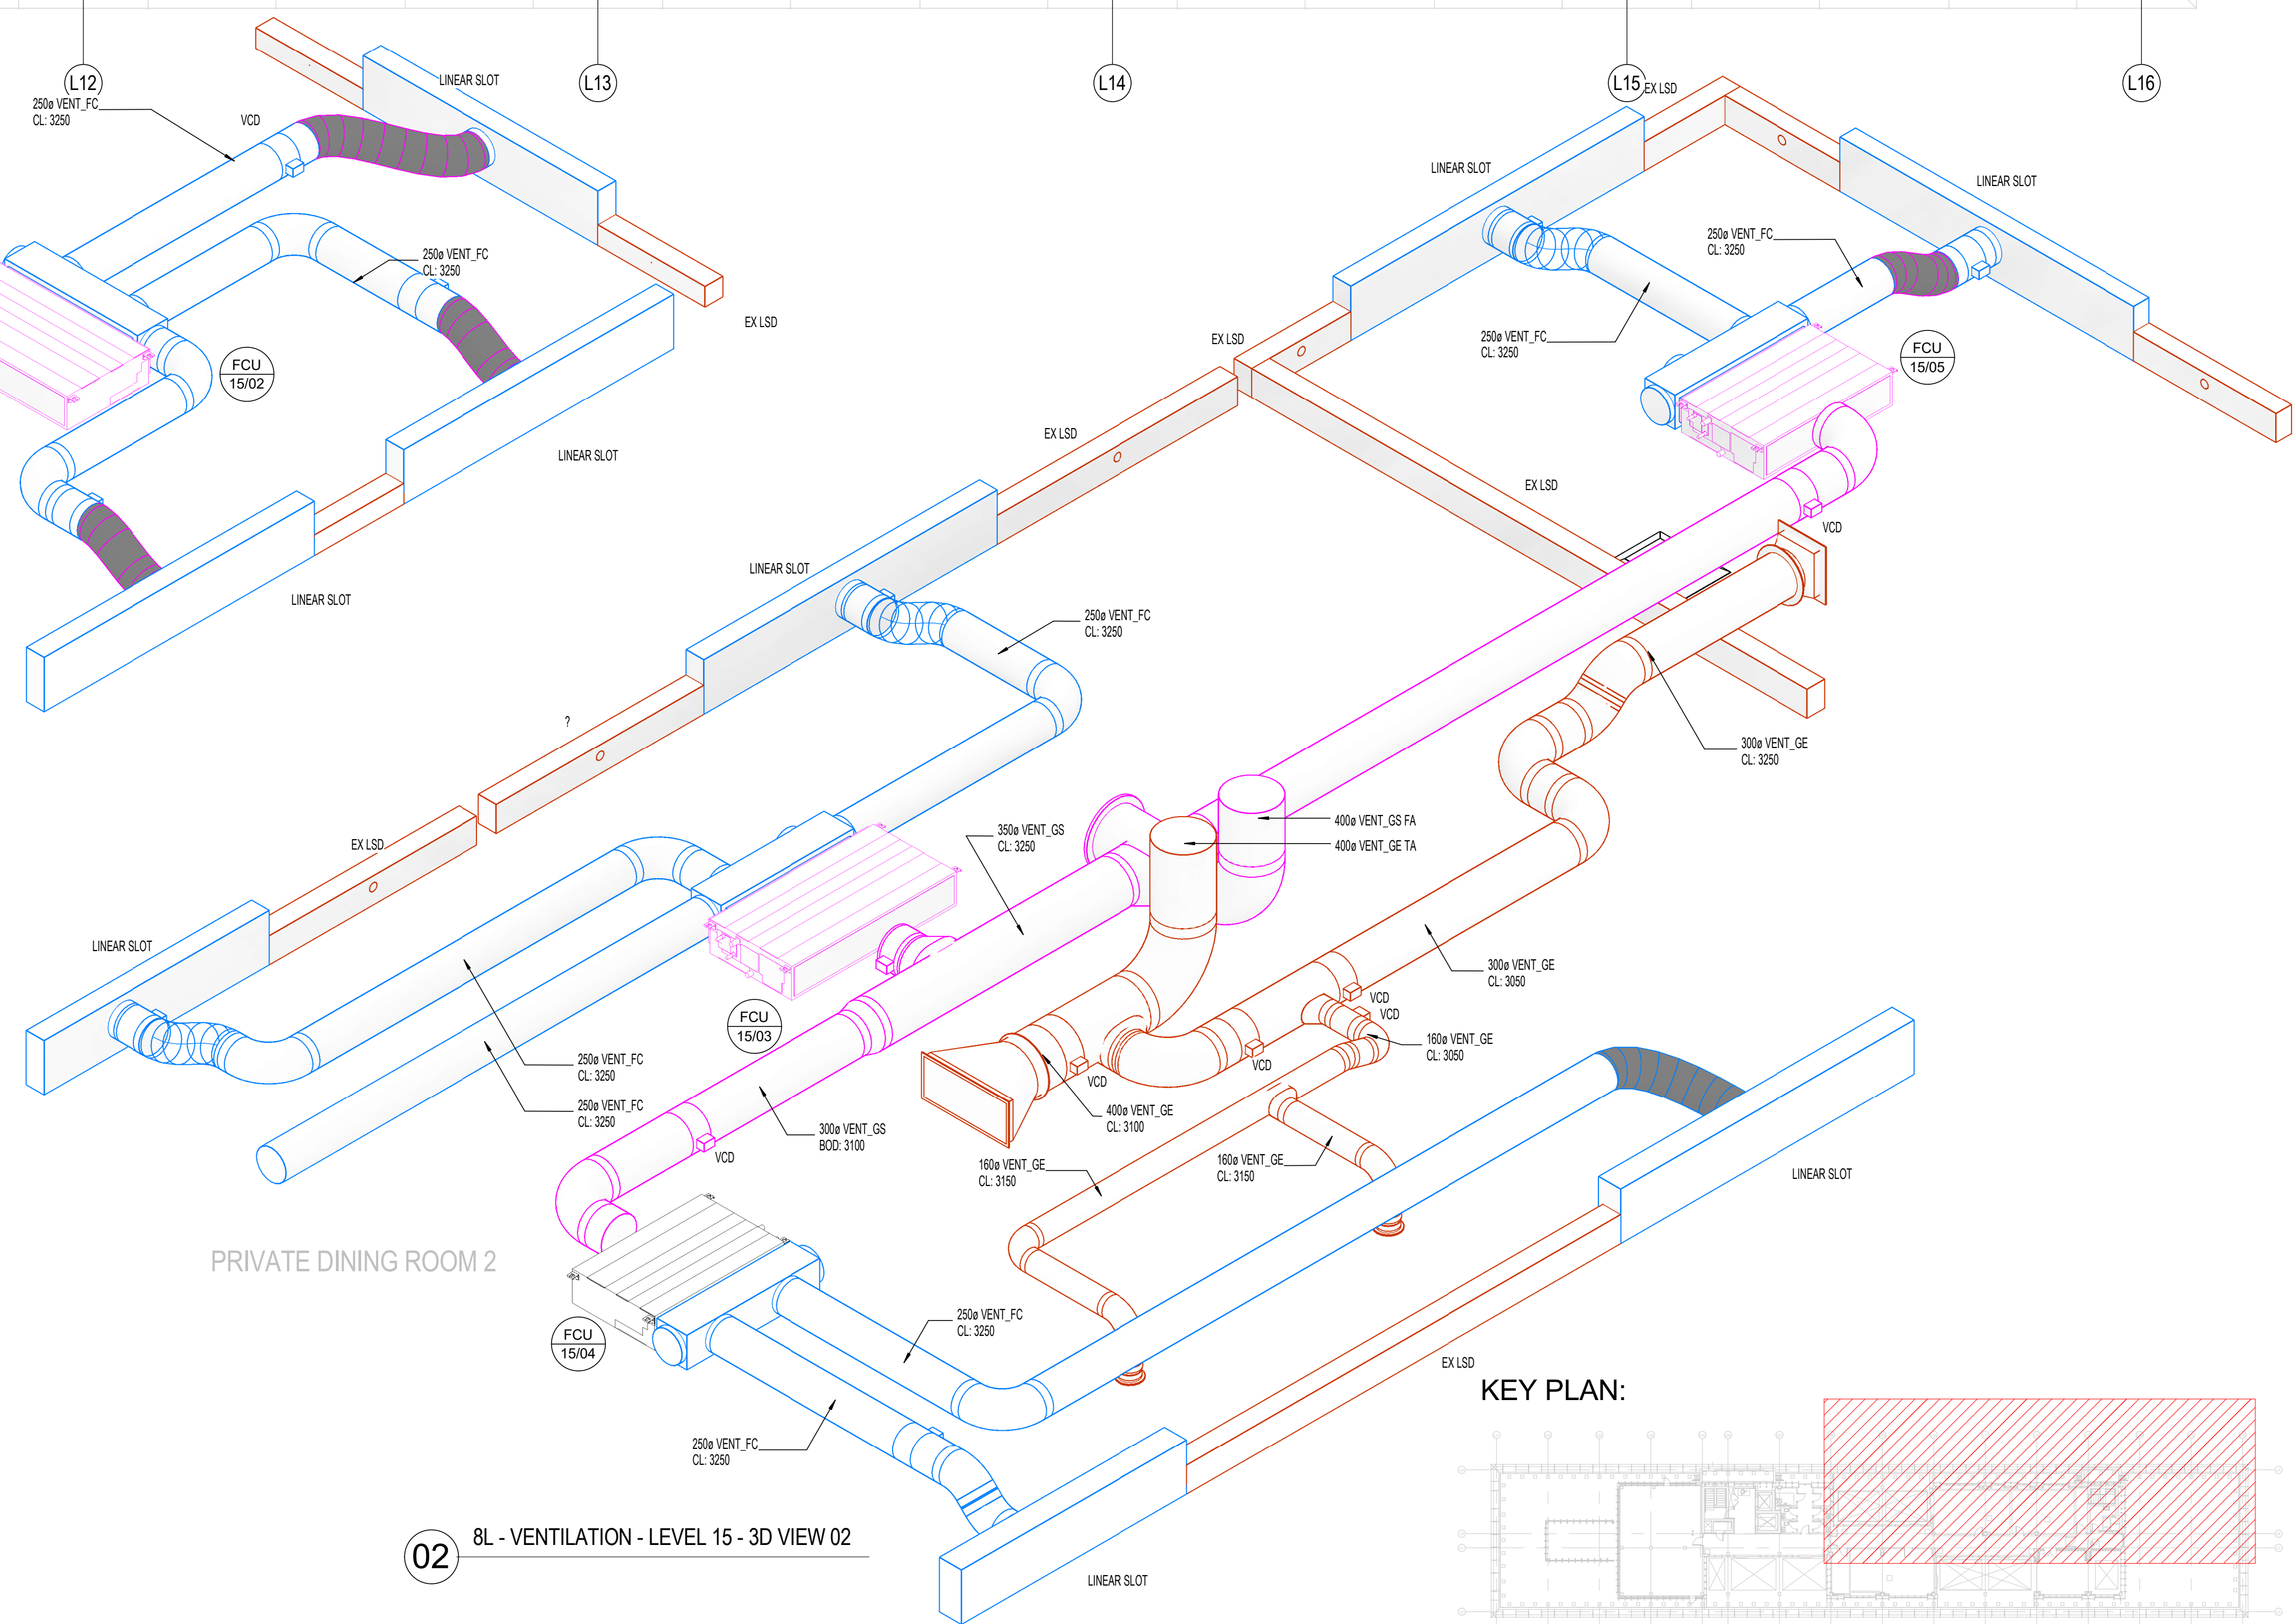

02 8L - VENTILATION - LEVEL 15 - 3D VIEW 02

KEY PLAN:

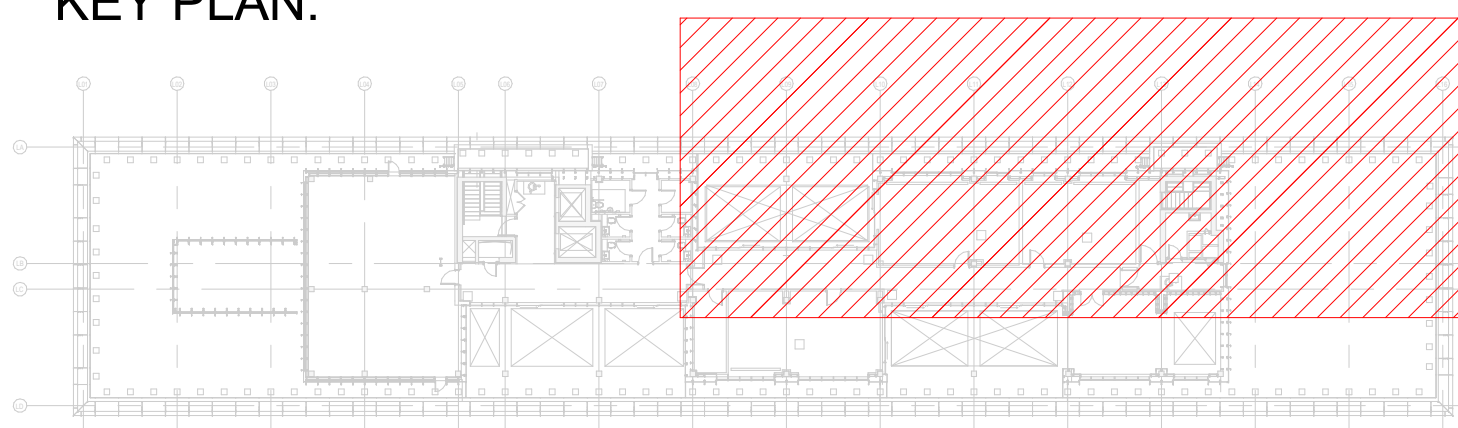

REFERENCE DRAWINGS & MODELS		REV
ARCHITECTURAL	CSAL-IES-7L-15-DR-M-57218	P22
STRUCTURAL	CSAL-IES-7L-15-DR-M-57218	P28

GENERAL:	
FA	FROM ABOVE
TA	TO ABOVE
FB	FROM BELOW
TB	TO BELOW
HL	HIGH LEVEL
LL	LOW LEVEL
ML	MID LEVEL
DTLL	DROP FOLLOW LEVEL
RTHL	RISE TO HIGH LEVEL
SU	SET UP
SD	SET DOWN
FFL	FINISHED FLOOR LEVEL
SFL	STRUCTURAL FLOOR LEVEL
APFL	ABOVE FINISHED FLOOR LEVEL
CL	LEVEL TO UNDERSIDE FROM FFL
CL	LEVEL TO EXISTENCE FROM FFL
BOO	BOTTOM OF DUCT FROM FFL
BOO	BOTTOM OF CONTAMINANT FROM FFL
VENTILATION:	
GS	GENERAL SUPPLY
GE	GENERAL EXTRACT
FA	FRESH AIR
FE	EXHAUST
SE	SMOKE EXTRACT
KE	KITCHEN EXTRACT
COED	CIRCULAR CEILING EXTRACT DIFFUSER
COEV	CIRCULAR CEILING EXTRACT VALVE
F	FILTER
ATT	ATTENUATOR
MED	MOTORIZED OPPOSED BLADE DAMPER
VCD	VOLUME CONTROL DAMPER
MD	MOTORIZED CONTROL DAMPER
SD	FIRE & SMOKE DAMPER
HC	HEAT COIL
FAH	FAN
CPEX	CROSS-FLOW PLATE HEAT EXCHANGER
LSO	DIRECTION OF FLOW
LSO	LINEAR SLOT DIFFUSER
CTA	CROSS TALK ATTENUATOR
EX LSO	PASSIVE LINEAR SLOT FOR RETURN AIR PATH

C04	AMENITIES AREA UPDATE		BH	BW	23.04.20
C03	LEVEL 15 AMENITIES UPDATE		BW	BH	03.04.20
C02	INTERCOM COMMENTS		MG	BH	06.12.19
C01	CONTRACT ISSUE		SW	IES	31.01.19
Rev	Revision Description		DRN	CHK	Date
drawn by	drawn date	checked by	checked date	approved by	approved date
CWC	23.04.20	MM	24.08.18	MM	24.08.18

CHECK PLOT
UNCONTROLLED DRAWING

A	OK	ready for transmission
B	Minor Comments	ready to be actioned then ready for transmission
C	Major Comments	ready to be actioned then returned for checking

Intech
Intech Engineering Services North
Caldor House, St George's Park
Kirkham, Lancashire PR26 2DZ
T +44 (0)1772 471 111
www.intech.co.uk

client approval	A Approved	client approval, initials and date
	B Approved with Comments	
	C Not Approved	

client/main contractor	SISK
consultant/structural	CWC

project
Circle Square
Affinity Living
drawing title
Zone: 8L Level: 15
Service: Mechanical Services - Ventilation
Level 15

drawing date	revision of issue	drawn by	chk
As indicated @ A0	S3	CWC	08.05.18
drawing title	project number	revision	
CSAL-IES-8L-15-DR-M-57318	P0700090		

Contract Issue

C04