


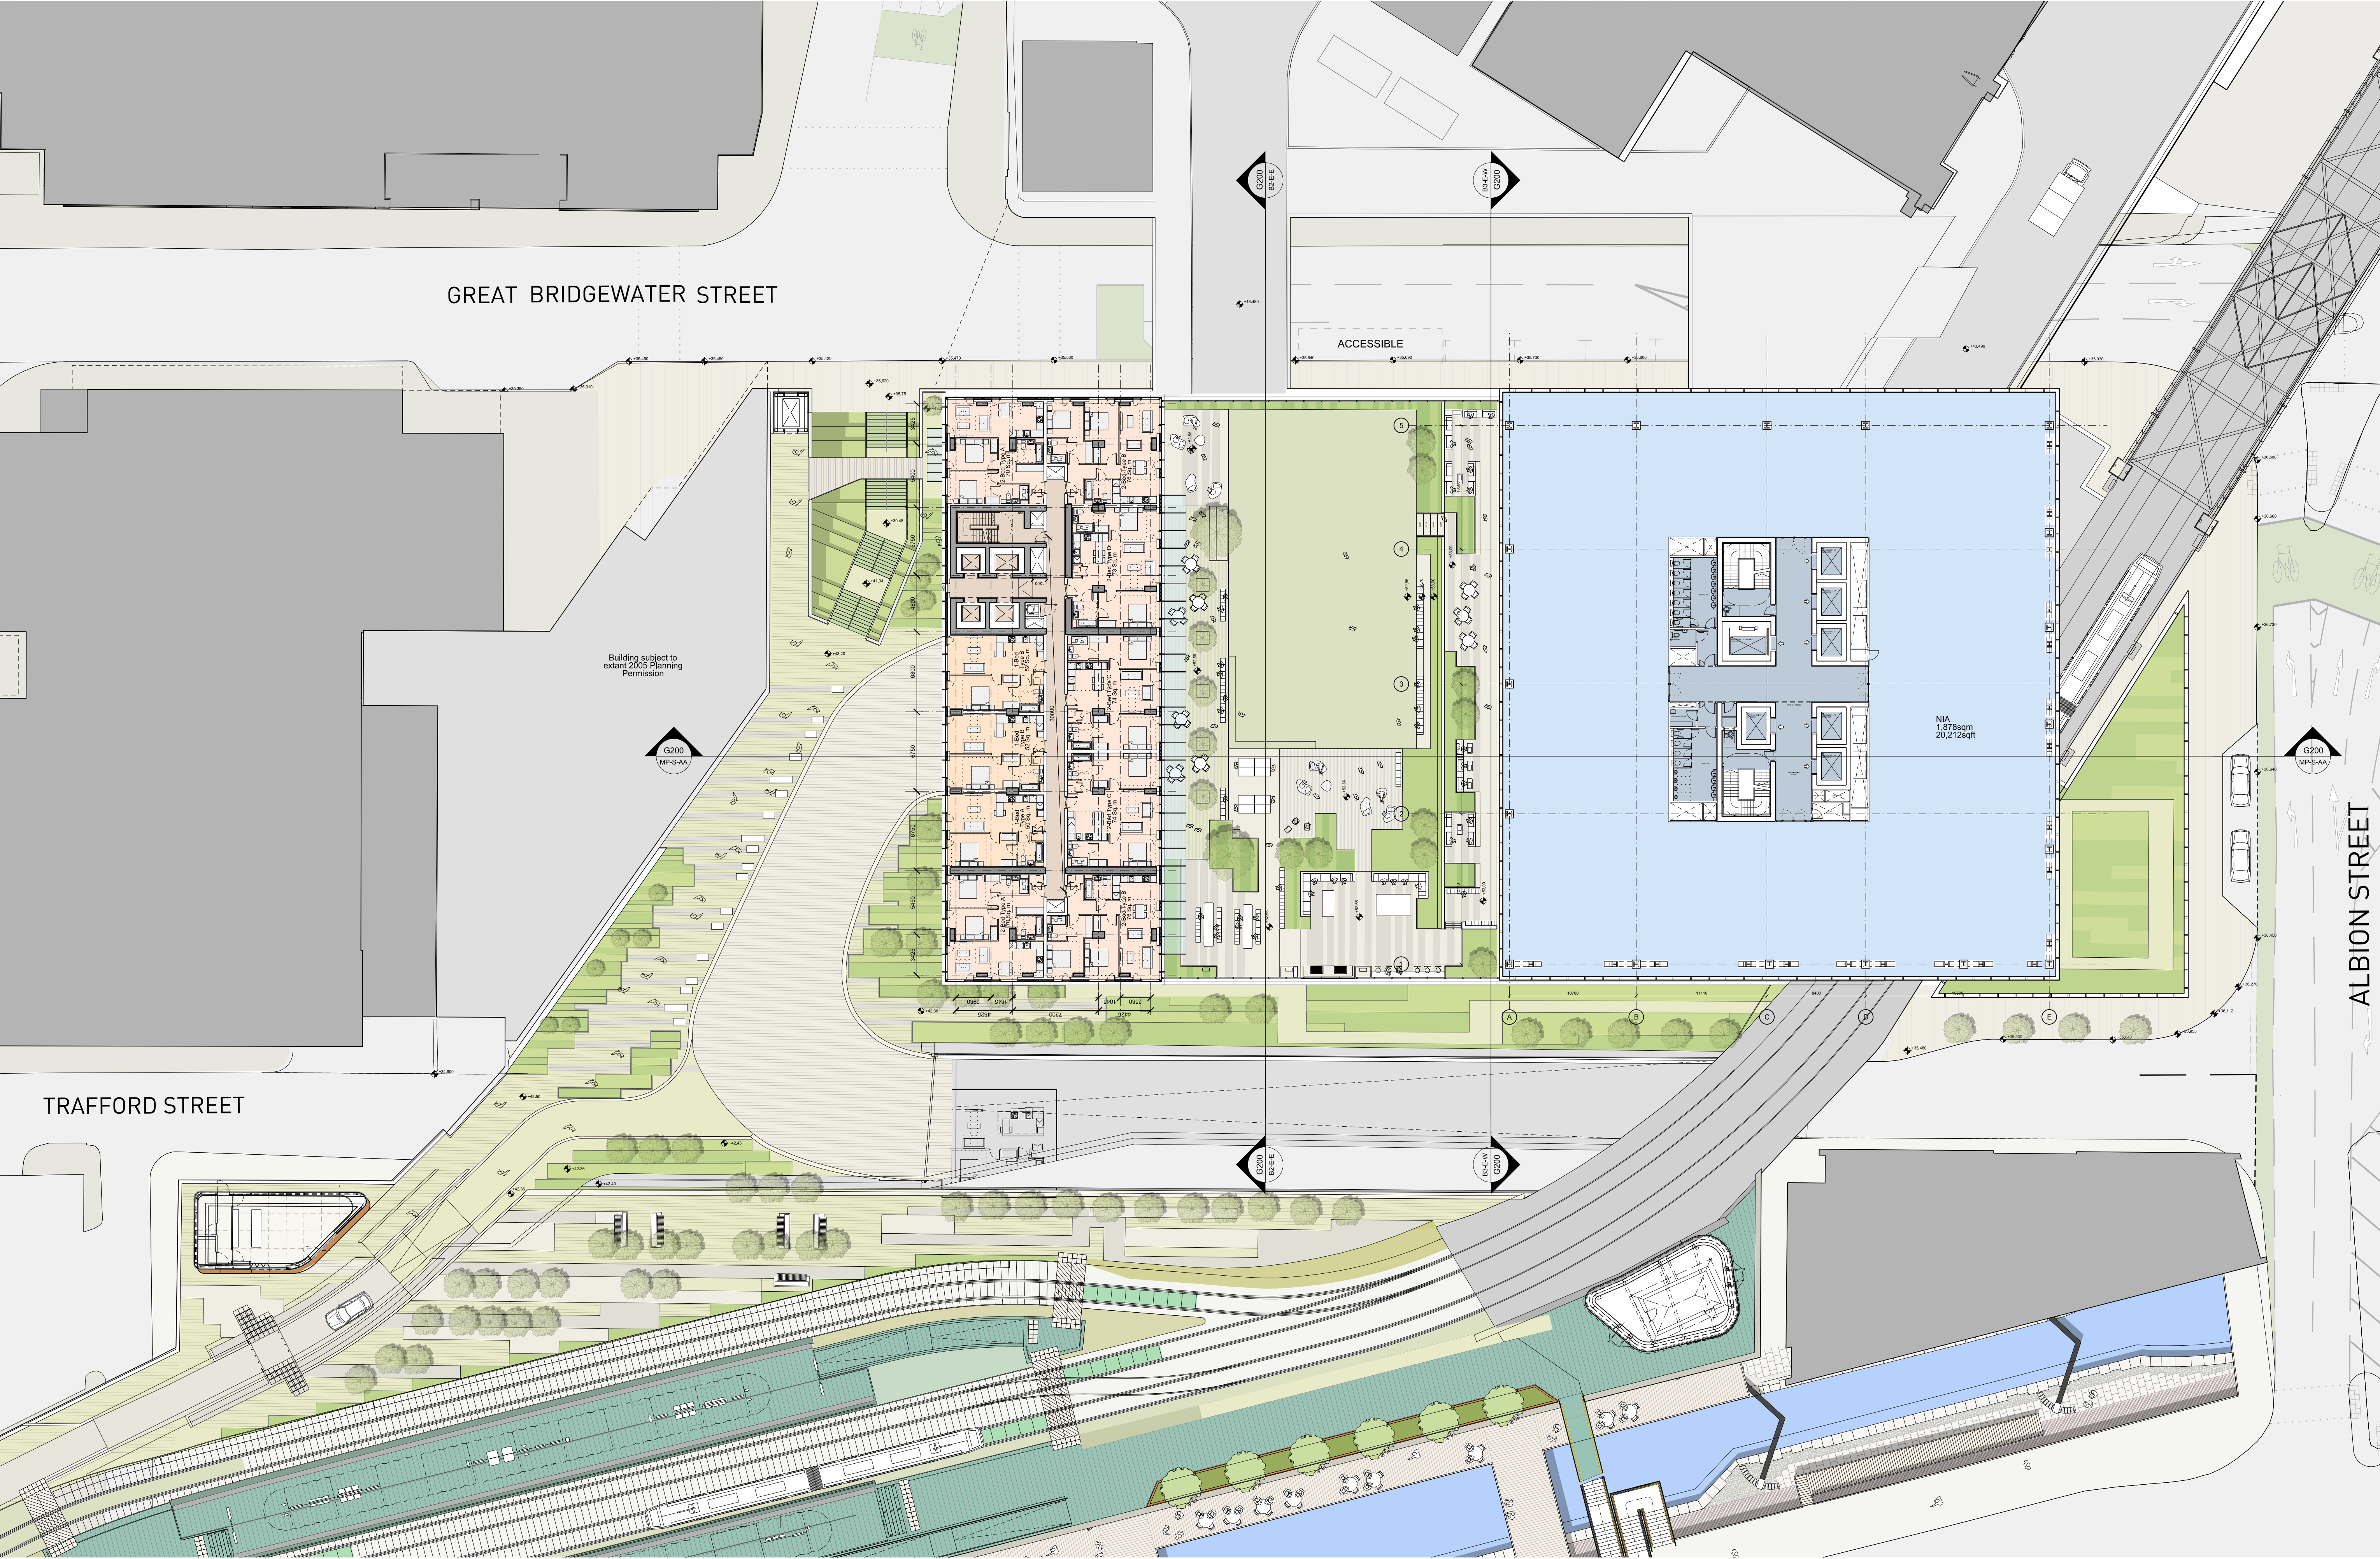

This drawing is copyright
Do not scale off dimensions.
All dimensions to be checked on site by contractor.
Contractor to report any dimensional discrepancies,
errors or omissions prior to commencing on site.

0m 2.5m 5m 10m

Rev	Date	Description	Rev	Date	Description	Rev	Date	Description
00	17-03-2017	Planning Issue						
01	30-04-2020	Minor Material Amendment Application						
02	29-05-2020	Minor Material Amendment Application						

North

Project Title
Former Bauer Millet Site

Drawing Title
Masterplan- Proposed Plan- Podium Level 03

Status Planning	Scale 1:500@ A3 / 1:250@ A1	Date March 2017
Job No 10053	Drawing No 10053-MP-A-B5D9-G100-P-03-001	Revision 02

simpsonhaugh

MANCHESTER
Riverside & Commercial St
Manchester M1 6 8DQ
+44 (0)161 835 2342
www.simpsonhaugh.com

LONDON
340 Rotherhithe Place
London EC1R 8BB
+44 (0)20 7549 4900
mail@simpsonhaugh.com

© SimpsonHaugh 2017