



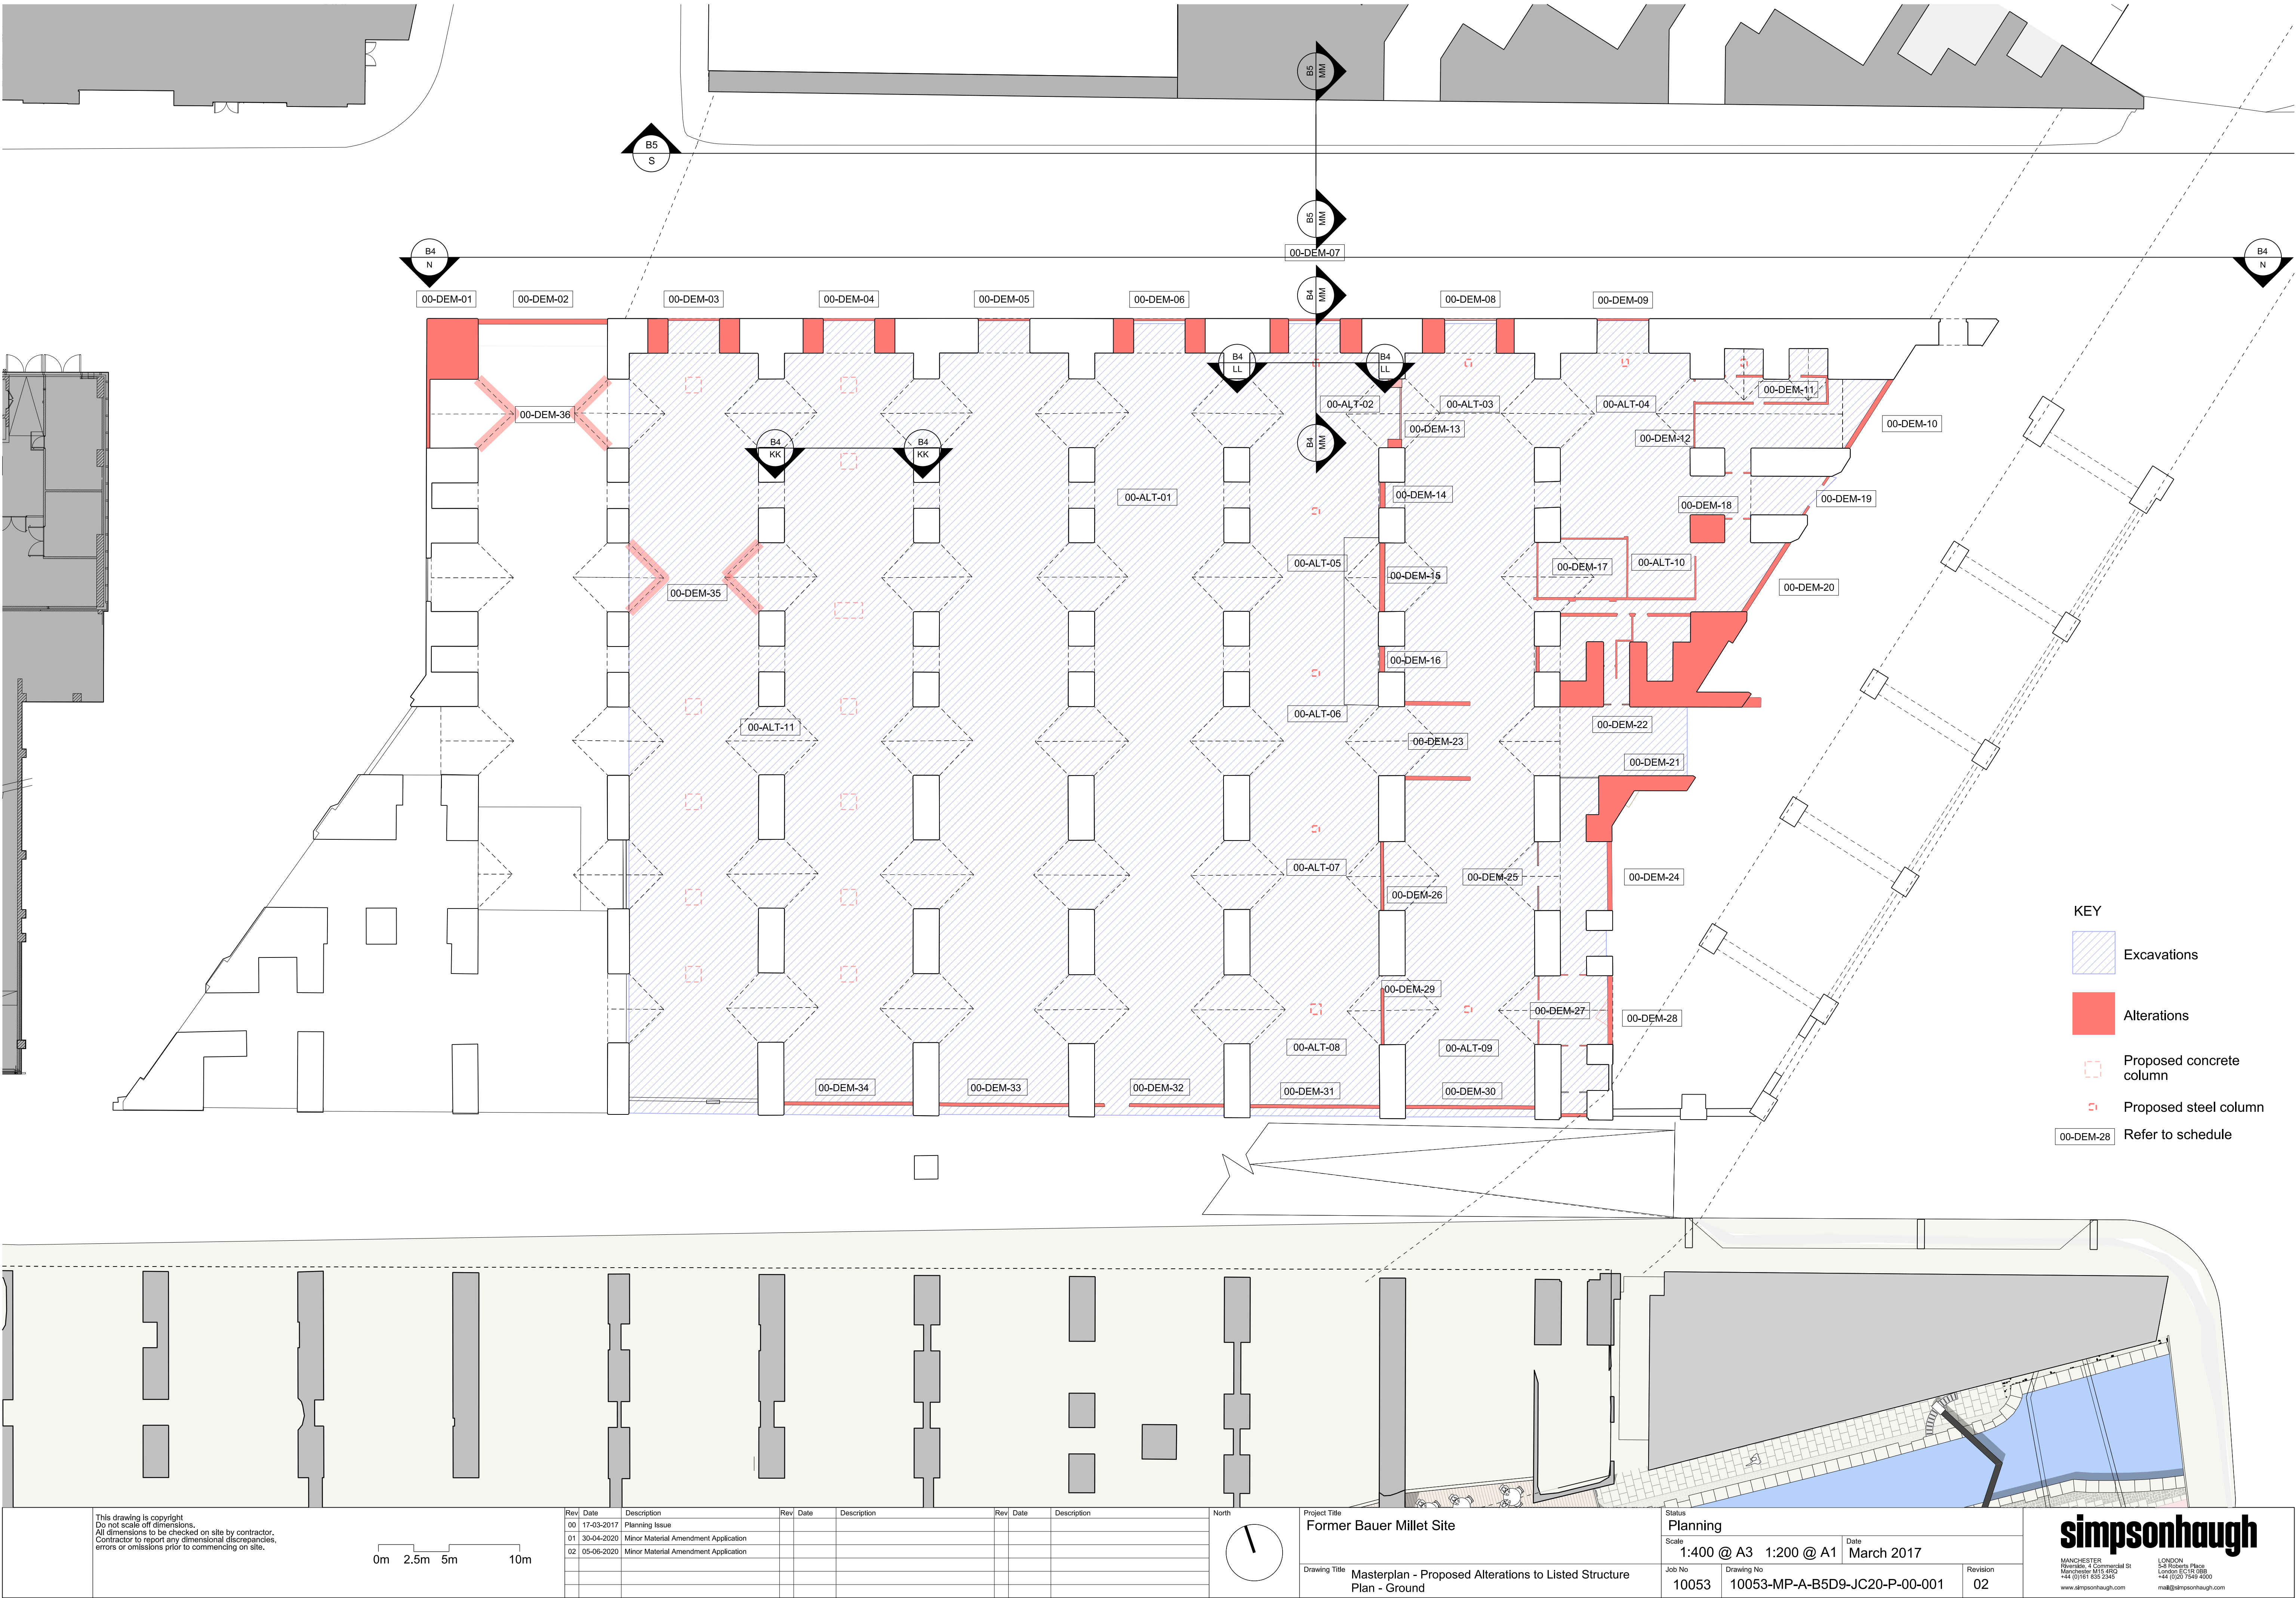

This drawing is copyright
Do not scale off dimensions.
All dimensions to be checked on site by contractor.
Contractor to report any dimensional discrepancies,
errors or omissions prior to commencing on site.

0m 2.5m 5m 10m

Rev	Date	Description	Rev	Date	Description	Rev	Date	Description
00	17-03-2017	Planning Issue						
01	30-04-2020	Minor Material Amendment Application						
02	05-06-2020	Minor Material Amendment Application						

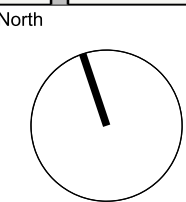

Project Title	Former Bauer Millet Site		
Drawing Title	Masterplan - Proposed Alterations to Listed Structure Plan - Ground		

Status	Planning		
Scale	1:400 @ A3	1:200 @ A1	Date March 2017
Job No	10053	Drawing No	10053-MP-A-B5D9-JC20-P-00-001
		Revision	02

simpsonhaugh
MANCHESTER
Riverside, 4 Commercial St
Manchester M16 4RD
+44 (0)161 835 2342
www.simpsonhaugh.com
LONDON
8-11 Roper Place
London EC1R 6BB
+44 (0)20 7549 4900
mail@simpsonhaugh.com