



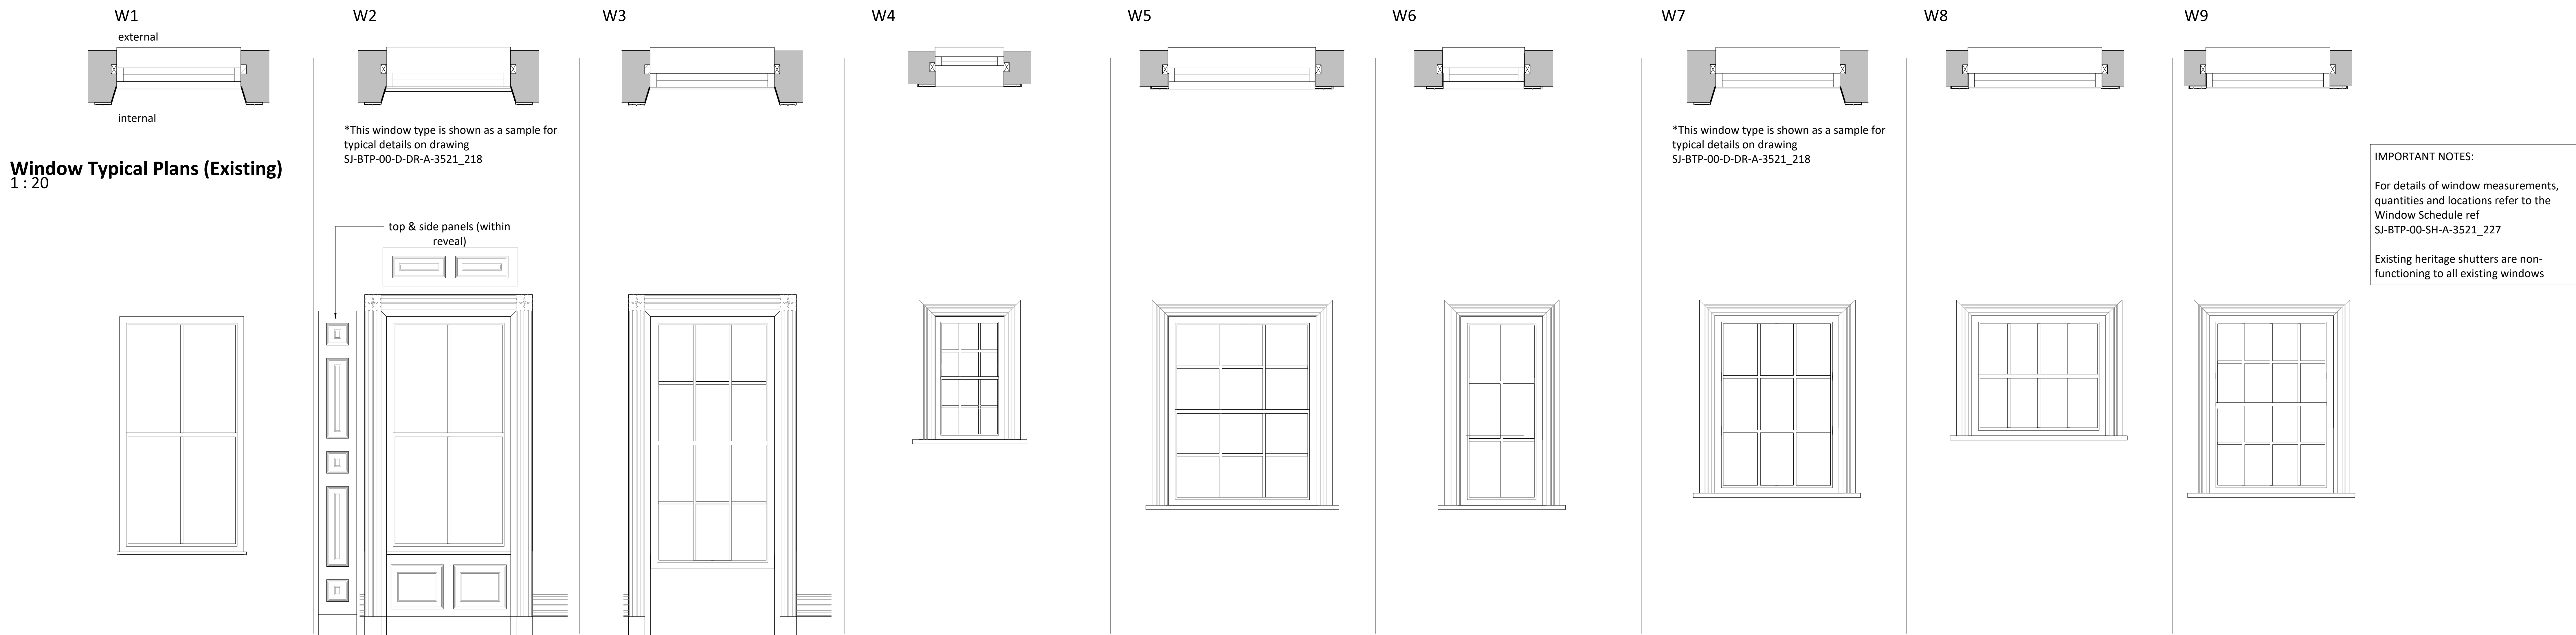

Window Typical Internal Elevation Patterns (Existing)

1 : 20

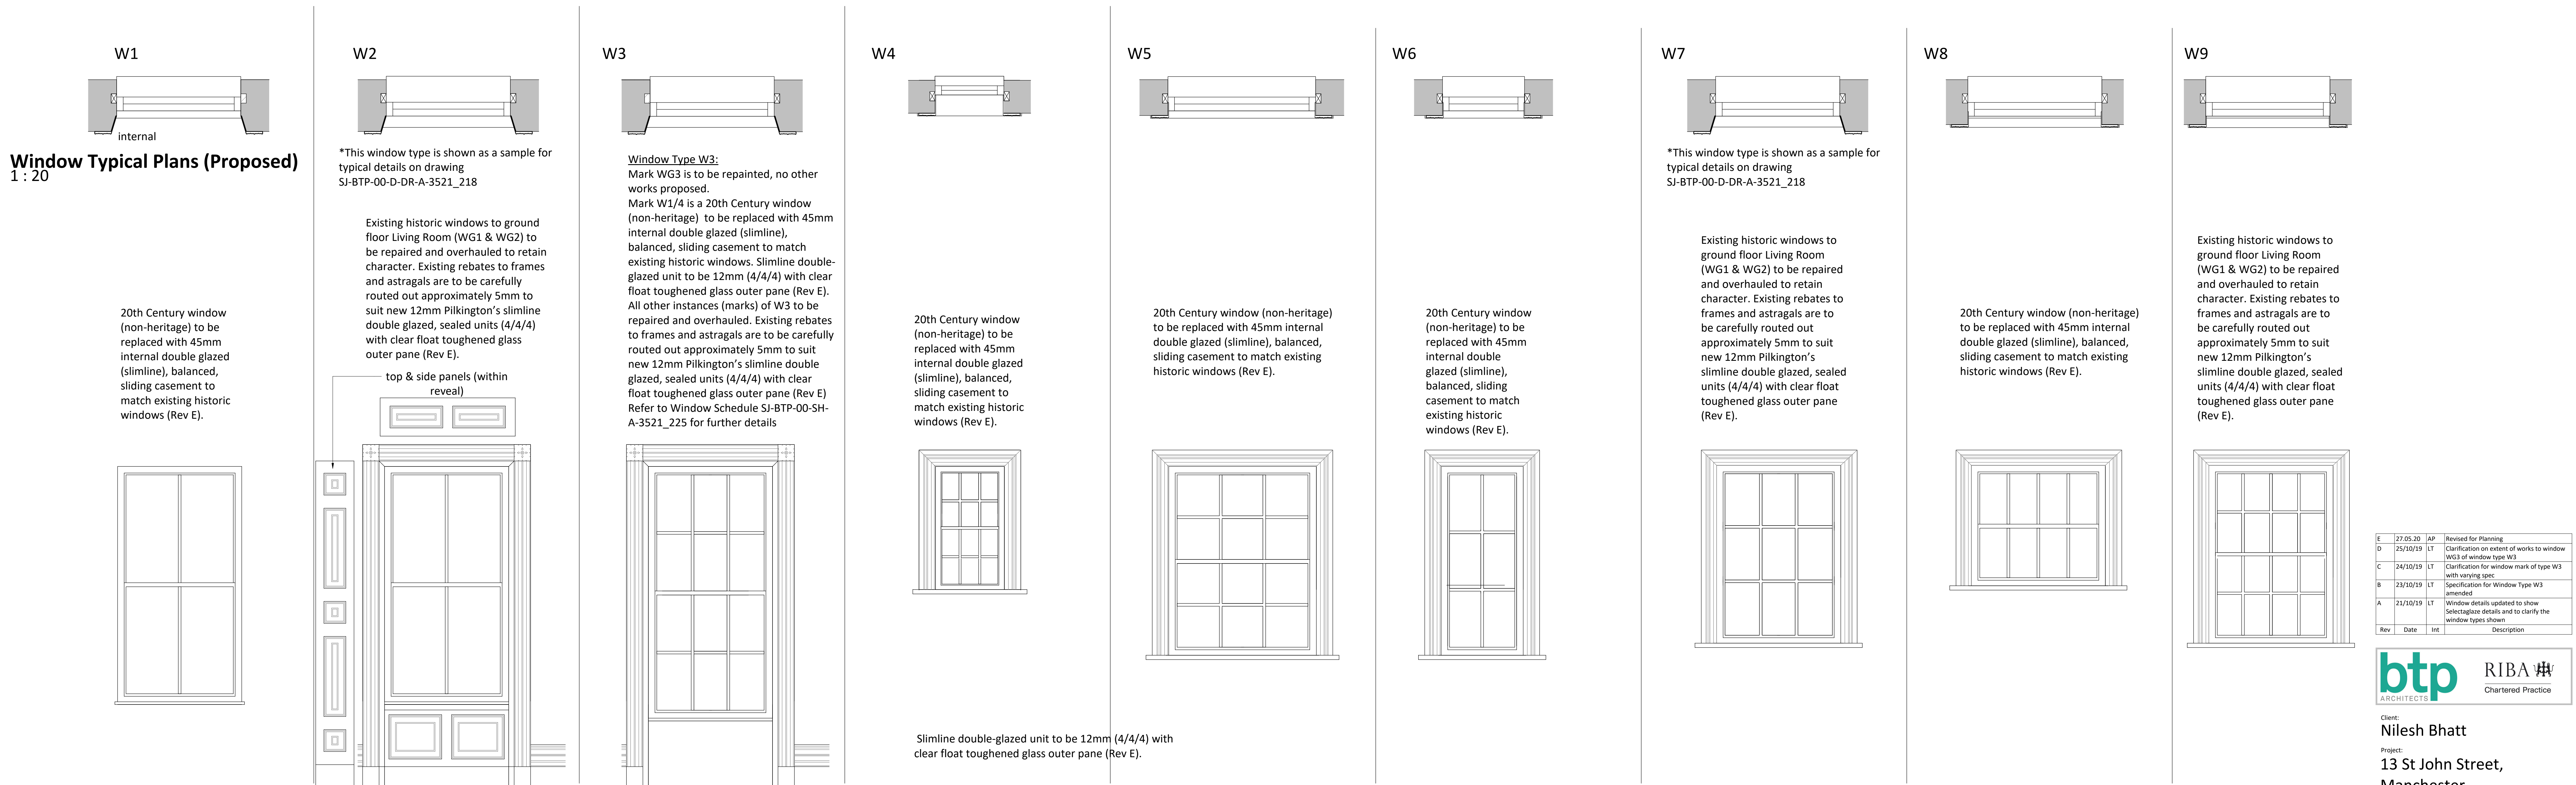

Window Typical Internal Elevation Patterns (Proposed Slimline Double Glazed Units)

1 : 20

	27.05.20	AP	Revised for Planning
D	25/10/19	LT	Clarification on extent of works to window W/3 of window type W3
C	24/10/19	LT	Clarification for window mark of type W3 with varying spec
B	23/10/19	LT	Specification for Window Type W3 amended
A	21/10/19	LT	Window details updated to show Selectaglaze details and to clarify the window types shown
Rev	Date	Int	Description

Client: **Nilesh Bhatt**

Project:
13 St John Street,
Manchester

Description:
Window Refurbishment
Details

Purpose of Issue:

Drawn By: LT Checked By: VS Date: 16/10/19 Scale @ A1: 1 : 20

Job No:	Status Code:	Drawing No:	Rev:
3521	S2	225	E

File Identifier:
SJ-BTP-00-D-DR-A-3521_225.E

