


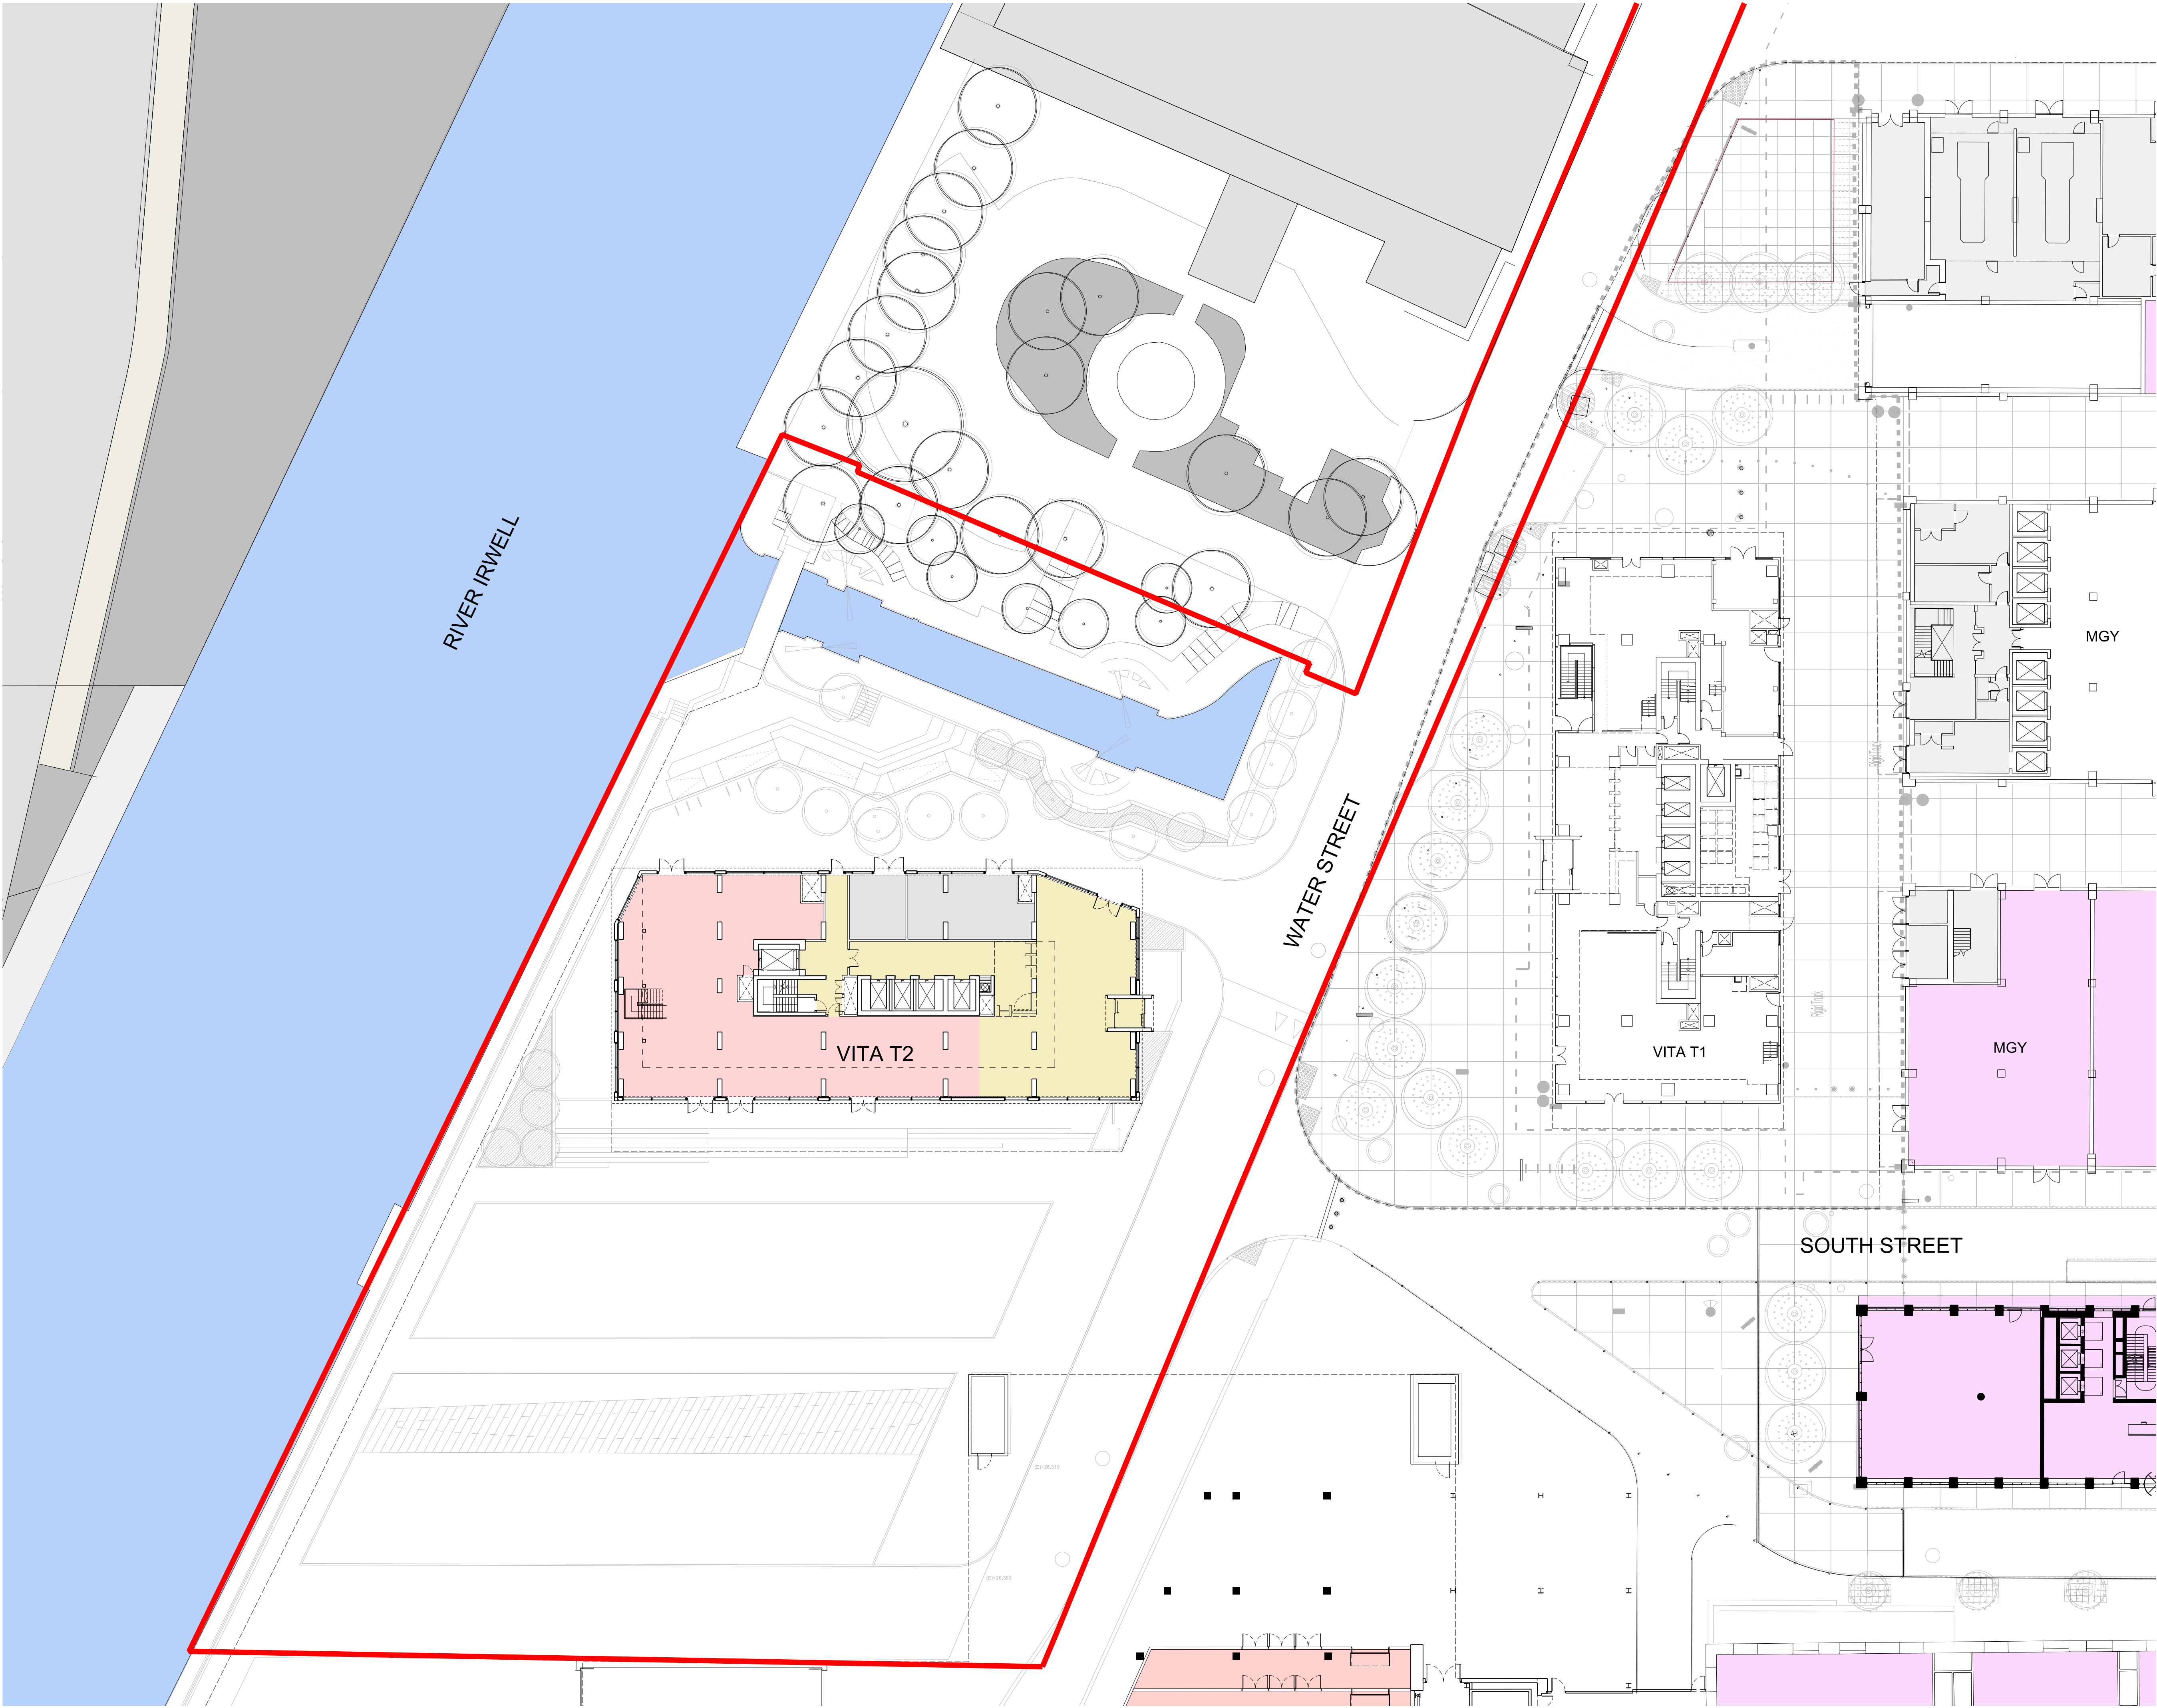

General Notes  
Do not scale from drawing. Use marked dimensions.  
To be read in conjunction with all other Consultant's drawings.  
The Architect to be immediately notified of any discrepancies.  
Copyright on this drawing retained by the Architect.

PLANNING APPLICATION BOUNDARY

| B   | 20200327 | PT  | PT  | JR  | ISSUED FOR PLANNING          |
|-----|----------|-----|-----|-----|------------------------------|
| A   | 20200320 | PT  | PT  | JR  | First Issue                  |
|     |          |     |     |     | ISSUED FOR PLANNING          |
| No. | Date     | Dwn | Chk | App | Revision or reason for issue |

DENTON  
CORKER  
MARSHALL

Architect  
Denton Corker Marshall LLP  
4th Floor, 6 St Ann's Passage,  
Old Exchange Buildings, Manchester M2 6BE  
Telephone +44 (0) 207 123 4000 Facsimile +44 (0) 161 332 7718  
Email mail@dentoncorkermarshall.co.uk

Project Title  
**UNION, ST. JOHNS**

Client  
VITA  
The Box, Horseshoe Lane  
Alderley Edge, SK9 7QP  
Telephone +44 (0) 207 123 4000 Facsimile +44 (0) 161 332 7718  
Email info@selectproperty.com

Scale / North Point  
1:500 @ A3  
0 5 10 15 25m  
1:250 @ A1  
0 1 2 5 10m

Drawing Title  
**T2 SITE BOUNDARY PLAN**

Drawing Number  
**6555-P-B500-P-00-100**  
Drawing Status  
**PLANNING**

Revision  
**B**