



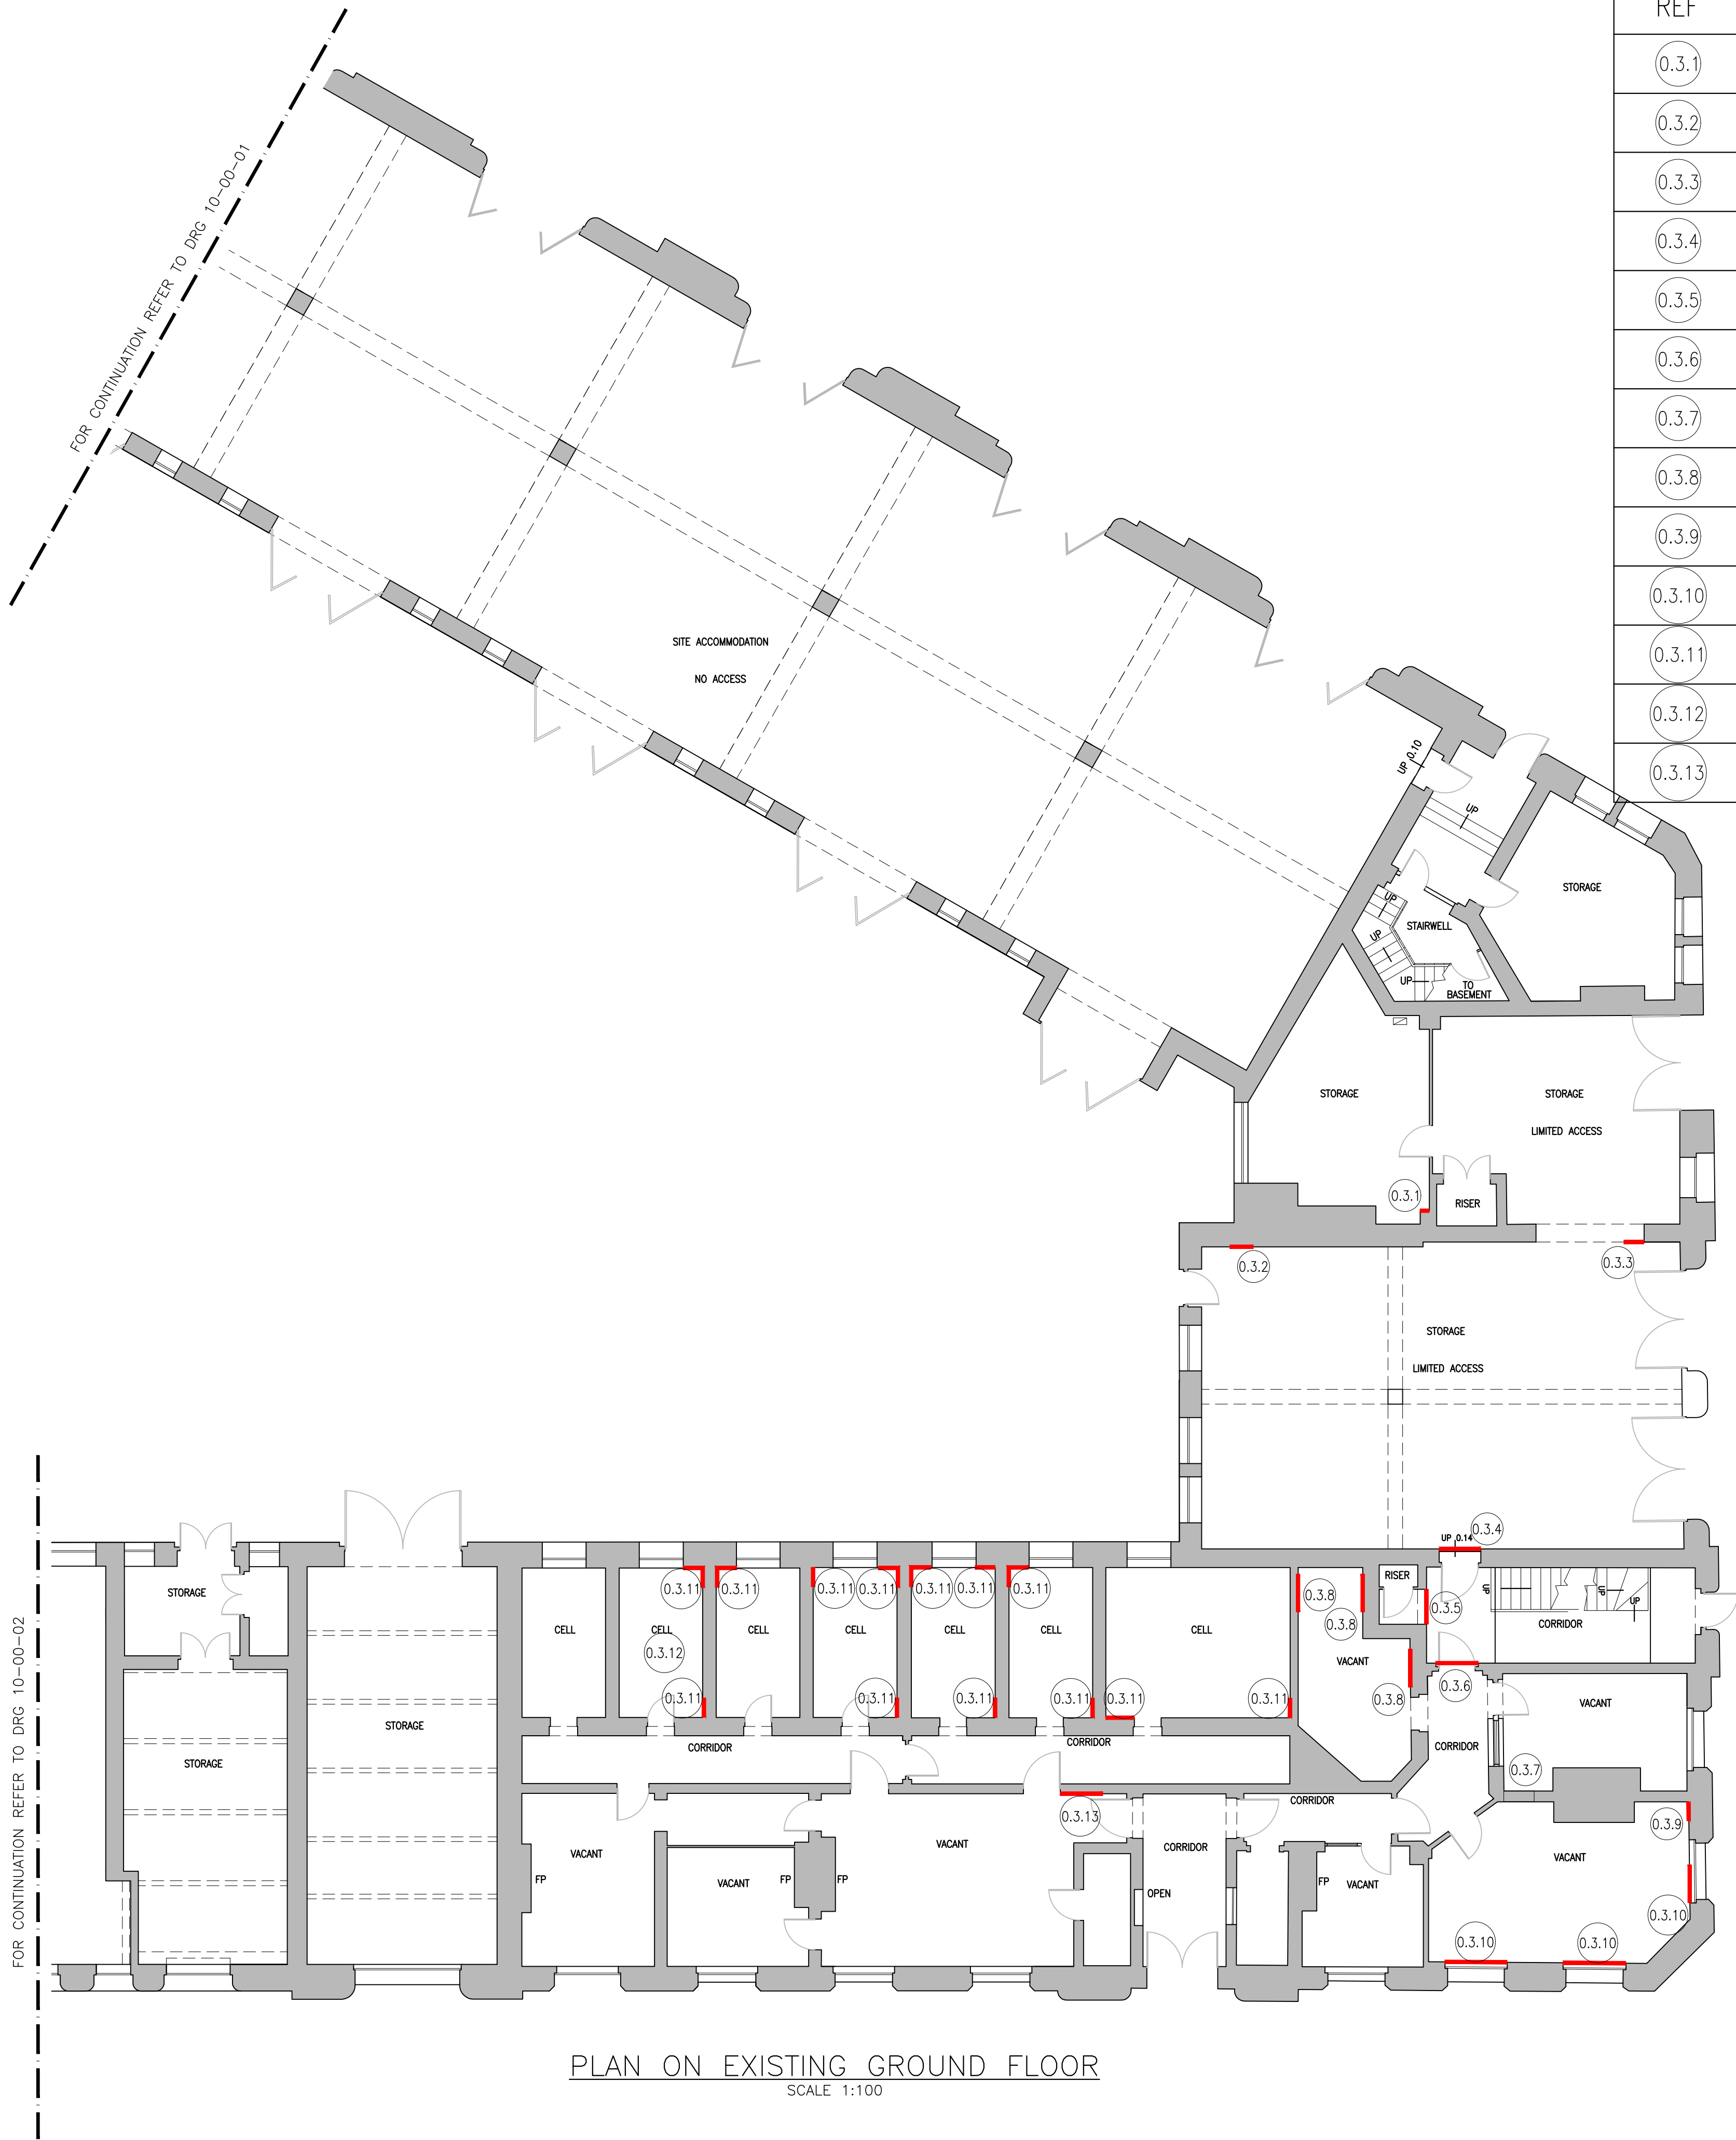

REF	OBSERVATION
0.3.1	CRACKING TO THE RETURN WALL
0.3.2	FULL HEIGHT CRACKING TO THE WALL
0.3.3	DIAGONAL CRACKING ALONG THE MORTAR JOINTS
0.3.4	DIAGONAL CRACKING ALONG THE MORTAR JOINTS EVIDENT ON BOTH SIDES
0.3.5	DIAGONAL CRACKING ALONG THE MORTAR JOINTS FROM THE SOFIT DOWN THE DOOR ARCH
0.3.6	DIAGONAL CRACKING TO THE WALL
0.3.7	DIAGONAL CRACKING TO THE WALL FINISHES EVIDENT ON BOTH SIDES
0.3.8	VARIOUS DIAGONAL CRACKING TO THE WALLS
0.3.9	DIAGONAL CRACKING TO THE WALL
0.3.10	DIAGONAL CRACKING ALONG THE MORTAR JOINTS UNDER THE WINDOW CILLS.
0.3.11	DIAGONAL CRACKING ALONG THE MORTAR JOINTS.
0.3.12	WATER LEAKING FROM THE CEILING
0.3.13	DIAGONAL CRACKING TO THE WALL

- NOTES:
1. THIS DRAWING IS TO BE READ IN CONJUNCTION WITH ALL RELEVANT ARCHITECTS AND ENGINEERS DRAWINGS AND SPECIFICATIONS.
 2. DO NOT SCALE THIS DRAWING.
 3. ALL DIMENSIONS ARE IN MILLIMETRES UNLESS NOTED OTHERWISE.
 4. DRAWING TO BE READ IN CONJUNCTION WITH DETAILED VISUAL SURVEY REPORT BY CURTINS CONSULTING.

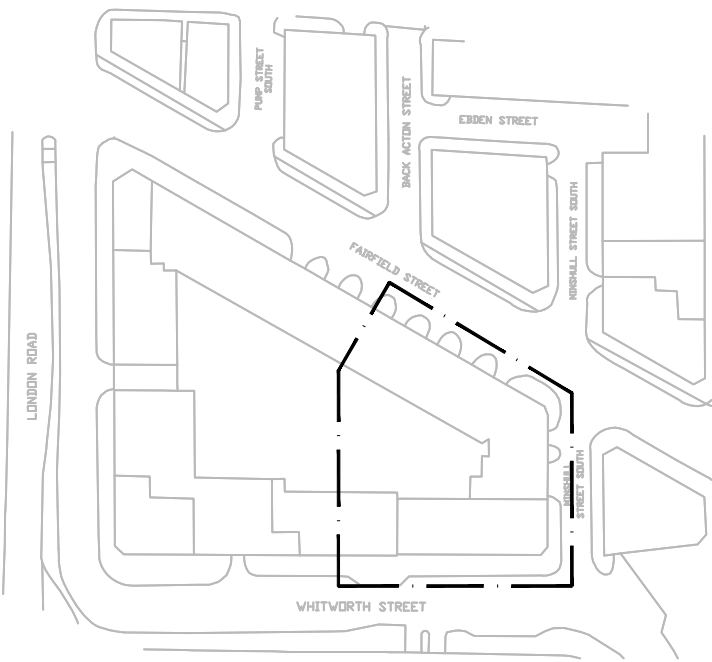

KEY
SCALE 1:1500

V01	INITIAL ISSUE	21/01/20	PC	DS
Rev:	Description:	Date:	By:	Chkd:



Curtins Consulting Ltd,
Merchant Exchange, 17-19 Whitworth Street West, M1 5WG
t: 0161 236 2394
e: manchester@curtins.com
www.curtins.com

Structures • Civils • Environmental • Infrastructure • Transport Planning • Sustainability • Expert Advisory Services
Birmingham • Bristol • Cardiff • Douglas • Edinburgh • Kentish • Leeds • Liverpool • London • Manchester • Nottingham

Status:	INFORMATION
---------	-------------

Project:	LONDON ROAD FIRE STATION
----------	--------------------------

Drg Title:	GROUND FLOOR OBSERVATIONS SHEET 3 OF 3
------------	---

Scale:	Size:	First Issue:	Drawn:	Checked:
AS SHOWN	A1	01.04.16	CH	PB

Drg No:	060270 / 10-00-03	Rev:	V01
---------	-------------------	------	-----