



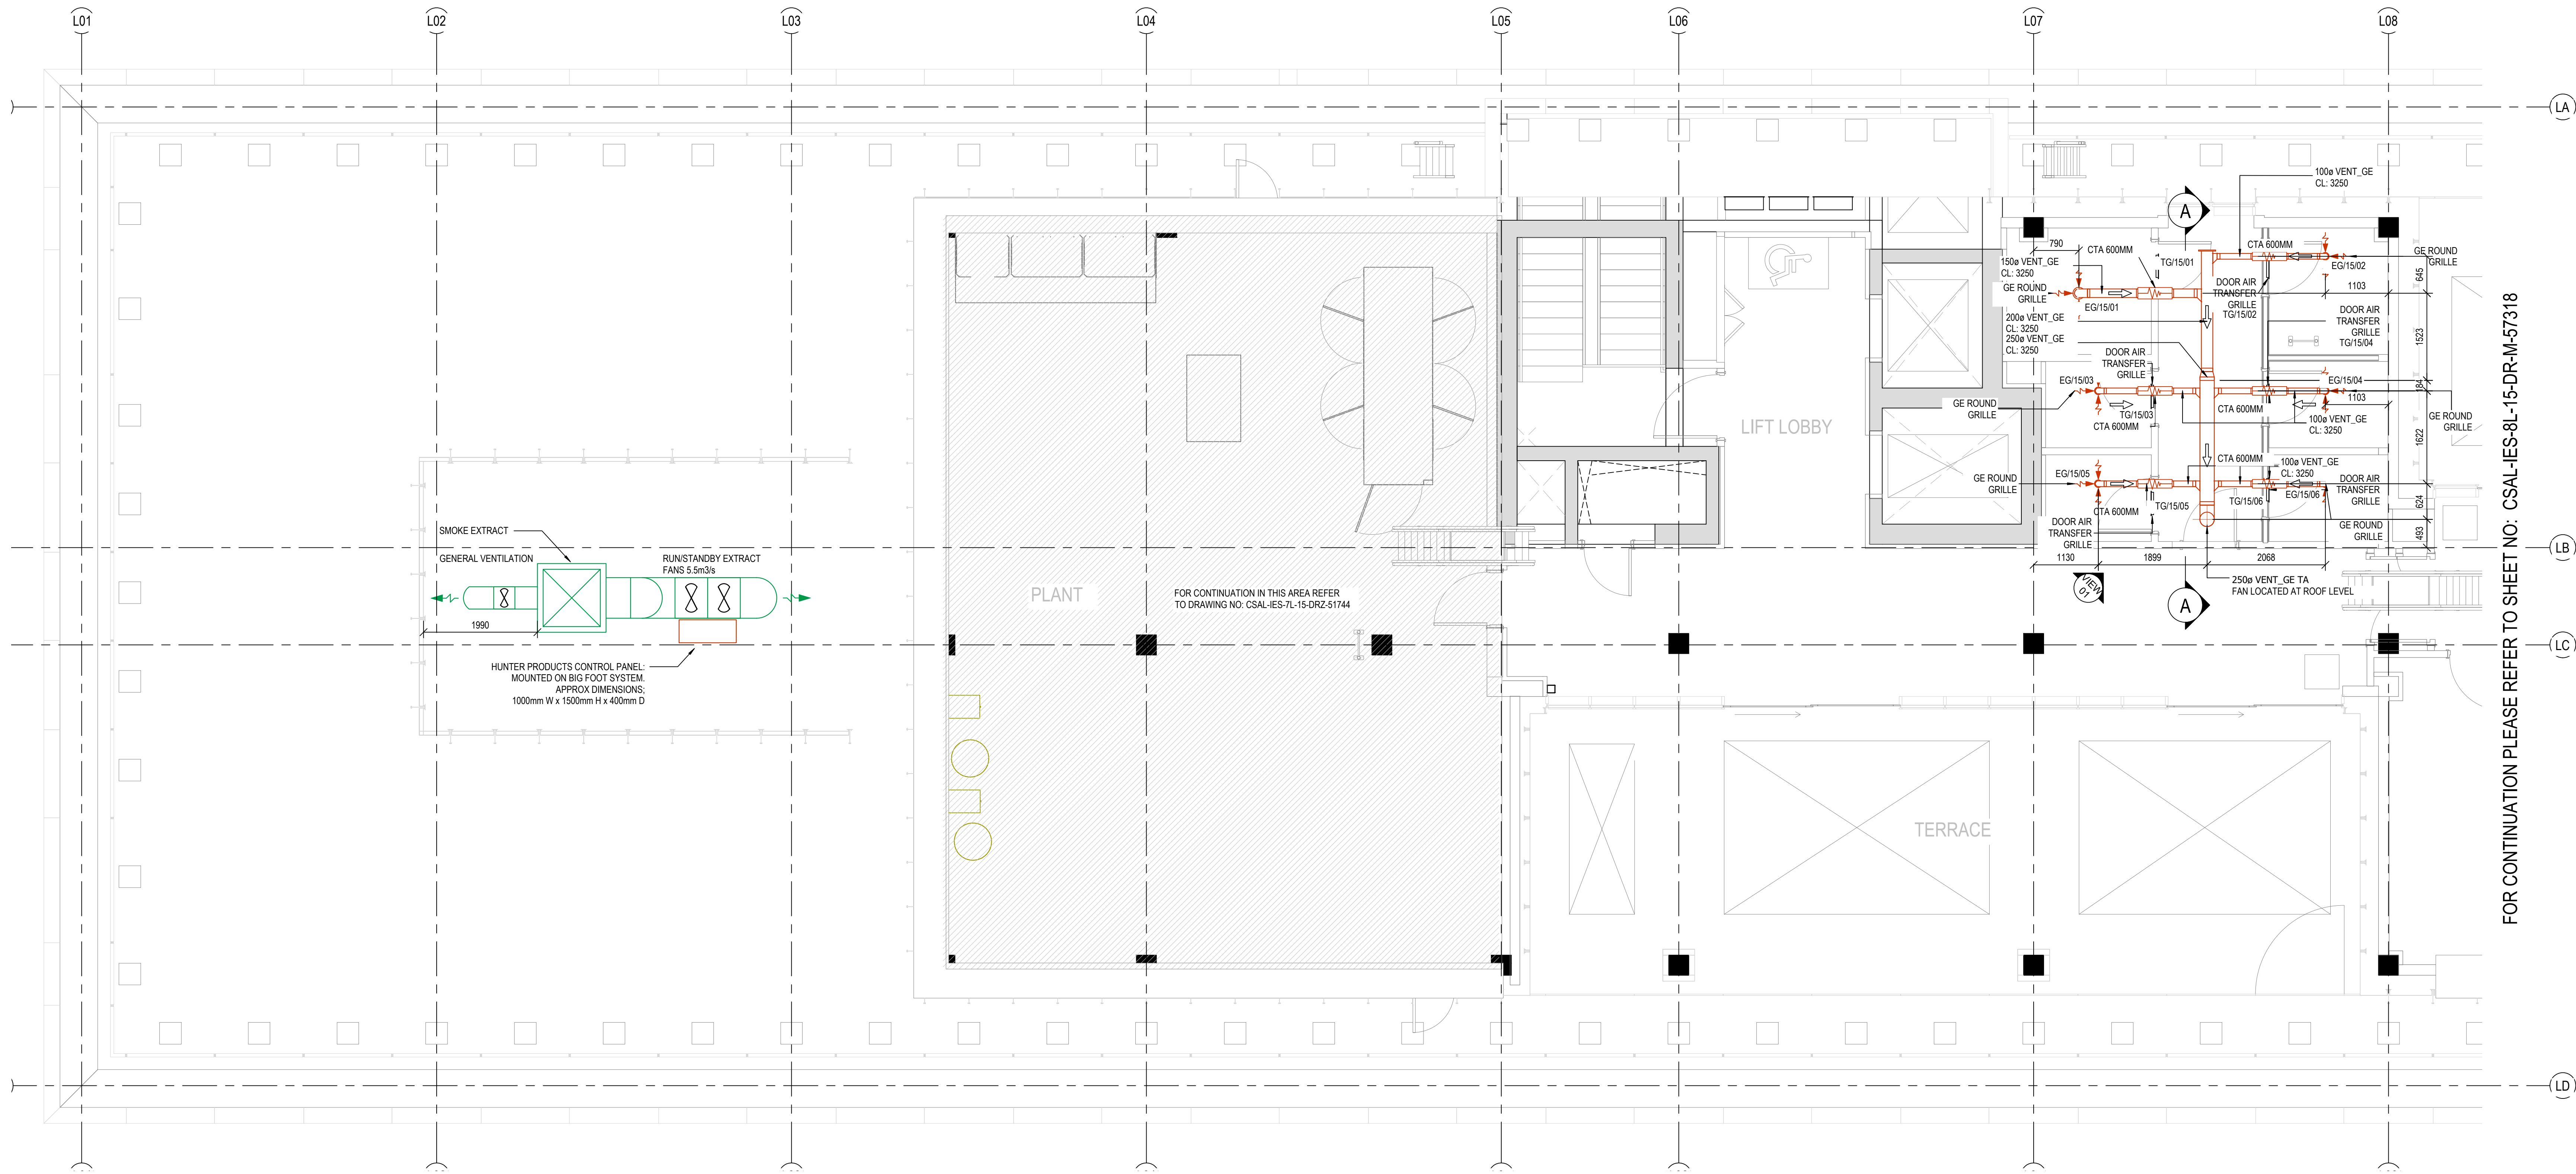


FOR CONTINUATION PLEASE REFER TO SHEET NO: CSAL-IES-8L-15-DR-M-57318

15 7L - VENTILATION - LEVEL 15
1:50

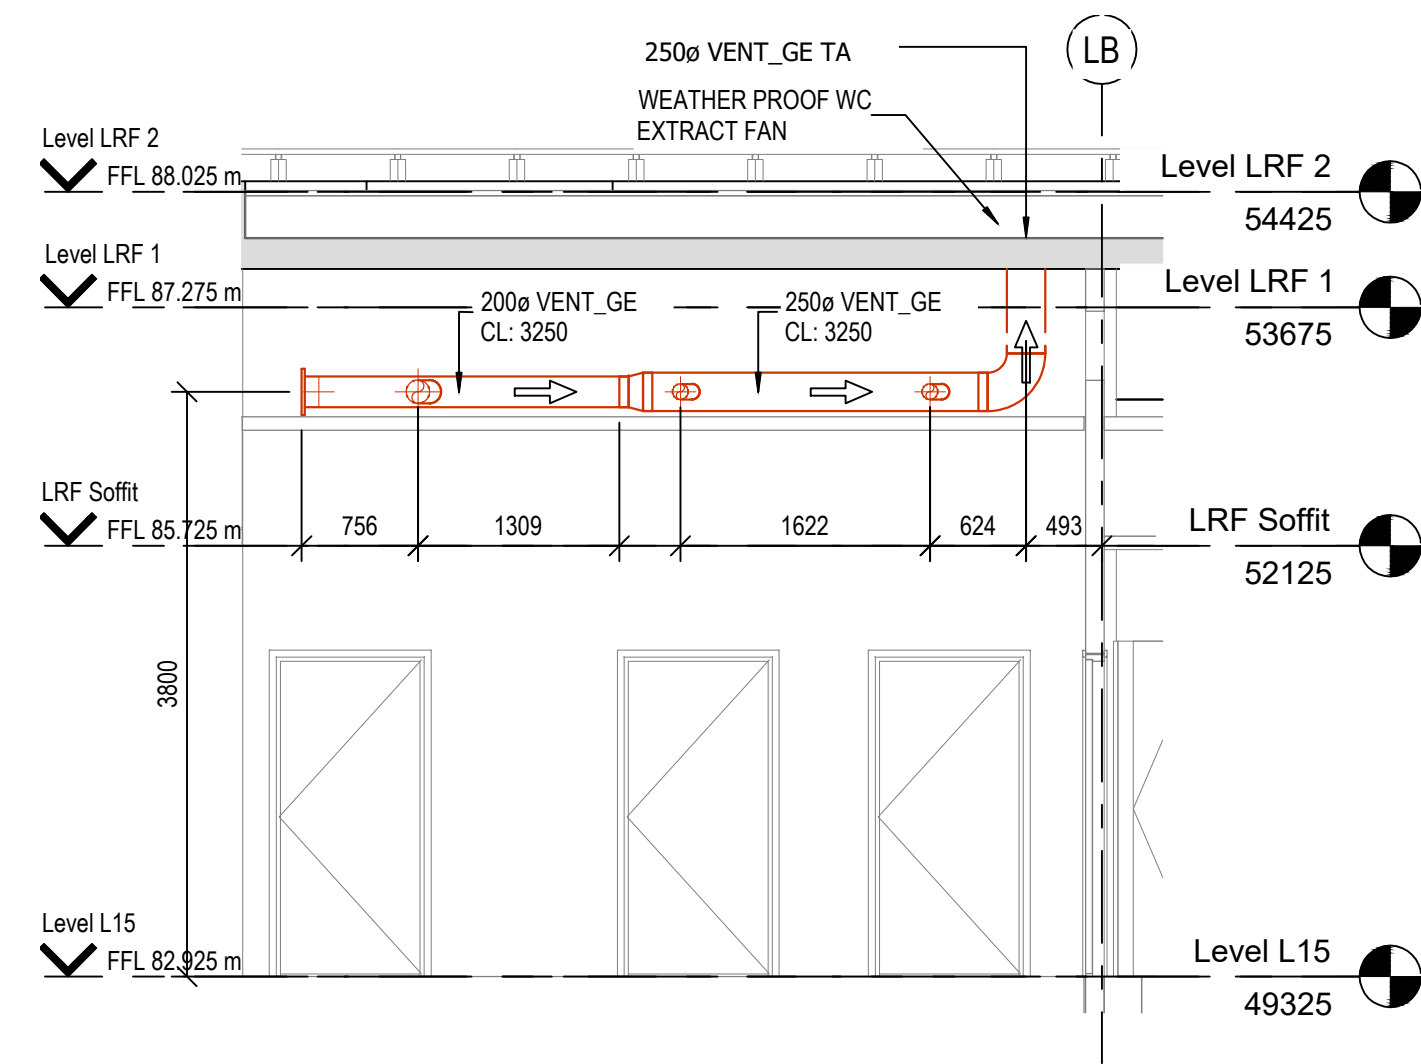


A 7L - VENTILATION - LEVEL 15 - SECTION A
1:50

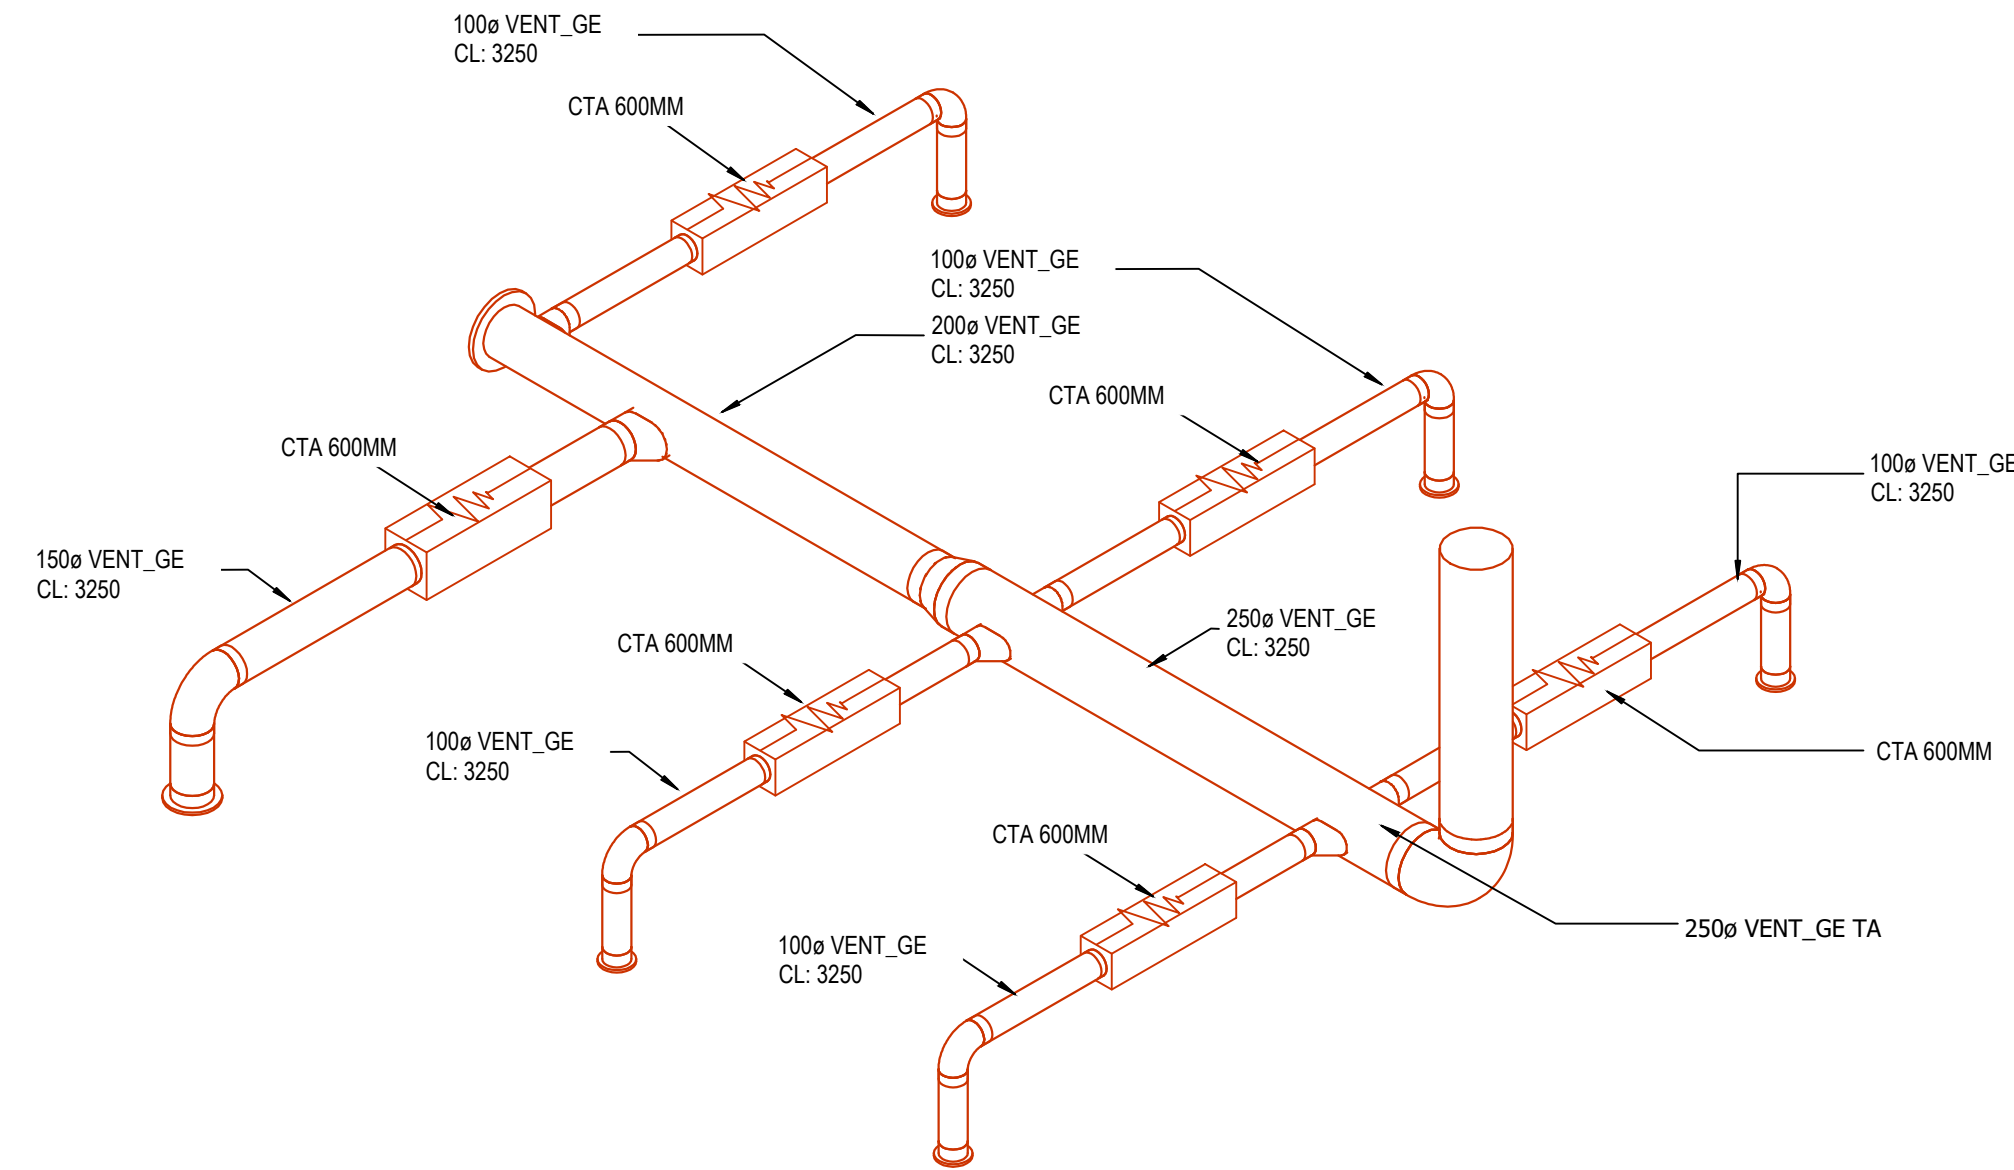

01 7L - VENTILATION - LEVEL 15 - 3D VIEW 01

KEY PLAN:

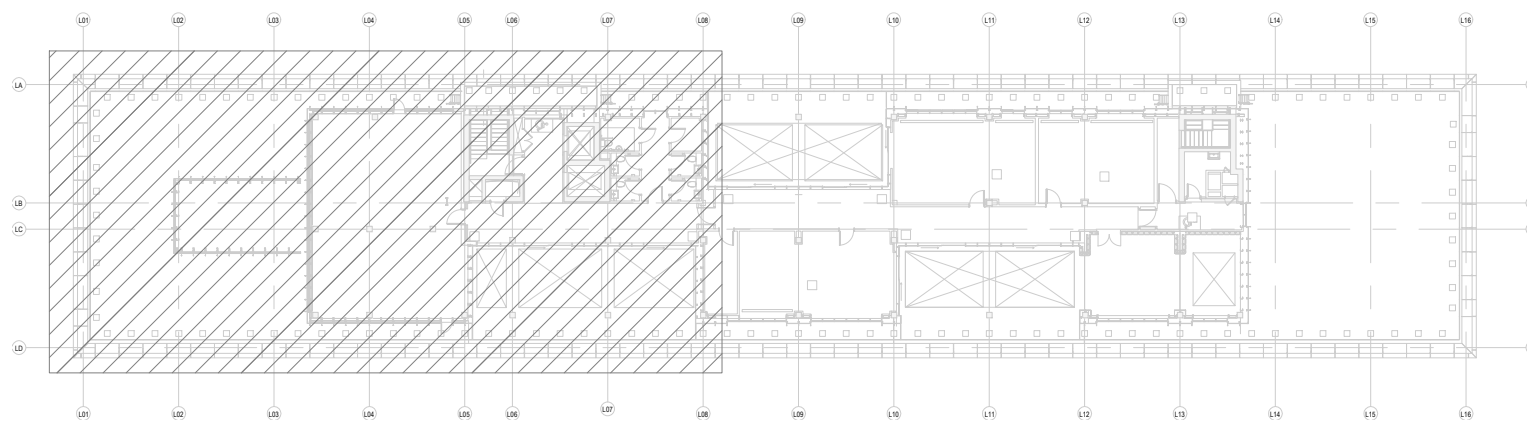

REFERENCE DRAWINGS & MODELS		REV
ARCHITECTURAL	CSAL-FCBS-2T-ZZ-M3-A-1 DETACHED CSAL-FCBS-2F-ZZ-M3-A-1 FACADE	P12 P02
STRUCTURAL	049239-CUR-76-ZZ-M3-S-XX-S1	P08
MECHANICAL	CSAL-IES-ZL-XX-DR-M-50037 1266-M101 1266-M103 1266-M109 1266-M105 1266-M303	P00 P00 T3 T4 T3 T3

GENERAL

FA	FROM ABOVE
TA	TO ABOVE
FB	FROM BELOW
TB	TO BELOW
HL	HIGH LEVEL
LL	LOW LEVEL
ML	MID LEVEL
DTLL	DROP TO LOW LEVEL
RTLL	RISE TO HIGH LEVEL
SU	SET UP
SD	SET DOWN
FFL	FINISHED FLOOR LEVEL
SSL	STRUCTURAL SLAB LEVEL
ATFL	ABOVE FINISHED FLOOR LEVEL
IL	LEVEL TO UNDERSIDE FROM FFL
CL	LEVEL TO CENTRE FROM FFL
BOD	BOTTOM OF DUCT FROM FFL
BOCT	BOTTOM OF CONTAINMENT FROM FFL

VENTILATION

GS	GENERAL SUPPLY
GE	GENERAL EXTRACT
FA	FRESH AIR
FE	EXHAUST
SE	SMOKE EXTRACT
FC	FAN COIL
KE	KITCHEN EXTRACT
CECD	CIRCULAR CEILING EXTRACT DIFFUSER
CSEV	CEILING SUPPLY & EXTRACT VALVE
F	FILTER
ATT	ATTENUATOR
MOBD	MOTORISED OPPOSED BLADE DAMPER
VCD	VOLUME CONTROL DAMPER
MD	MOTORISED CONTROL DAMPER
SD	FIRE & SMOKE DAMPER
HC	HEAT COIL
FAN	FAN
CPHX	CROSS FLOW PLATE HEAT EXCHANGER
DF	DIRECTION OF FLOW
LSD	LINEAR SLOT DIFFUSER
CTA	CROSS TALK ATTENUATOR
EX LSD	PASSIVE LINEAR SLOT FOR RETURN AIR PATH

CONTRACTOR INSTALL

TENANT INSTALL

C04	IMTECH COMMENTS		BW	BH	05.03.20
C03	IMTECH COMMENTS		MG	BH	06.12.19
C02	GRILLE REFERENCES ADDED		SW	IES	20.06.19
C01	CONTRACT ISSUE		SW	IES	31.01.19
Rev	Revision Description		DRN	CHK	Date
drawn by	drawn date	checked by	checked date	approved by	approved date
CWC	20.06.19	MM	24.08.18	MM	24.08.18

CHECK PLOT

UNCONTROLLED DRAWING		Return to
A	OK	ready for transmission
B	Minor Comments	needs to be actioned then ready for transmission
C	Major Comments	needs to be actioned then returned for checking
signed		
date		



Imtech Engineering Services North
Calder House, St George's Park
Kirkham, Lancashire PR4 202
T +44 (0)1772 471 111
www.imtech.co.uk

client approval	A Approved	client approval, initials and date
	B Approved with Comments	
	C Not Approved	

client/main contractor



consultant/structural



project

Circle Square

Affinity Living

drawing title

Zone: 7L

Level: 15

Service: Mechanical Services - Ventilation

Level 15

revision status

For Comment

project number

P0700090

drawn by

CWC

date

08.05.18

checked by

CSAL-IES-7L-15-DR-M-57218

revision

C04

Contract Issue