




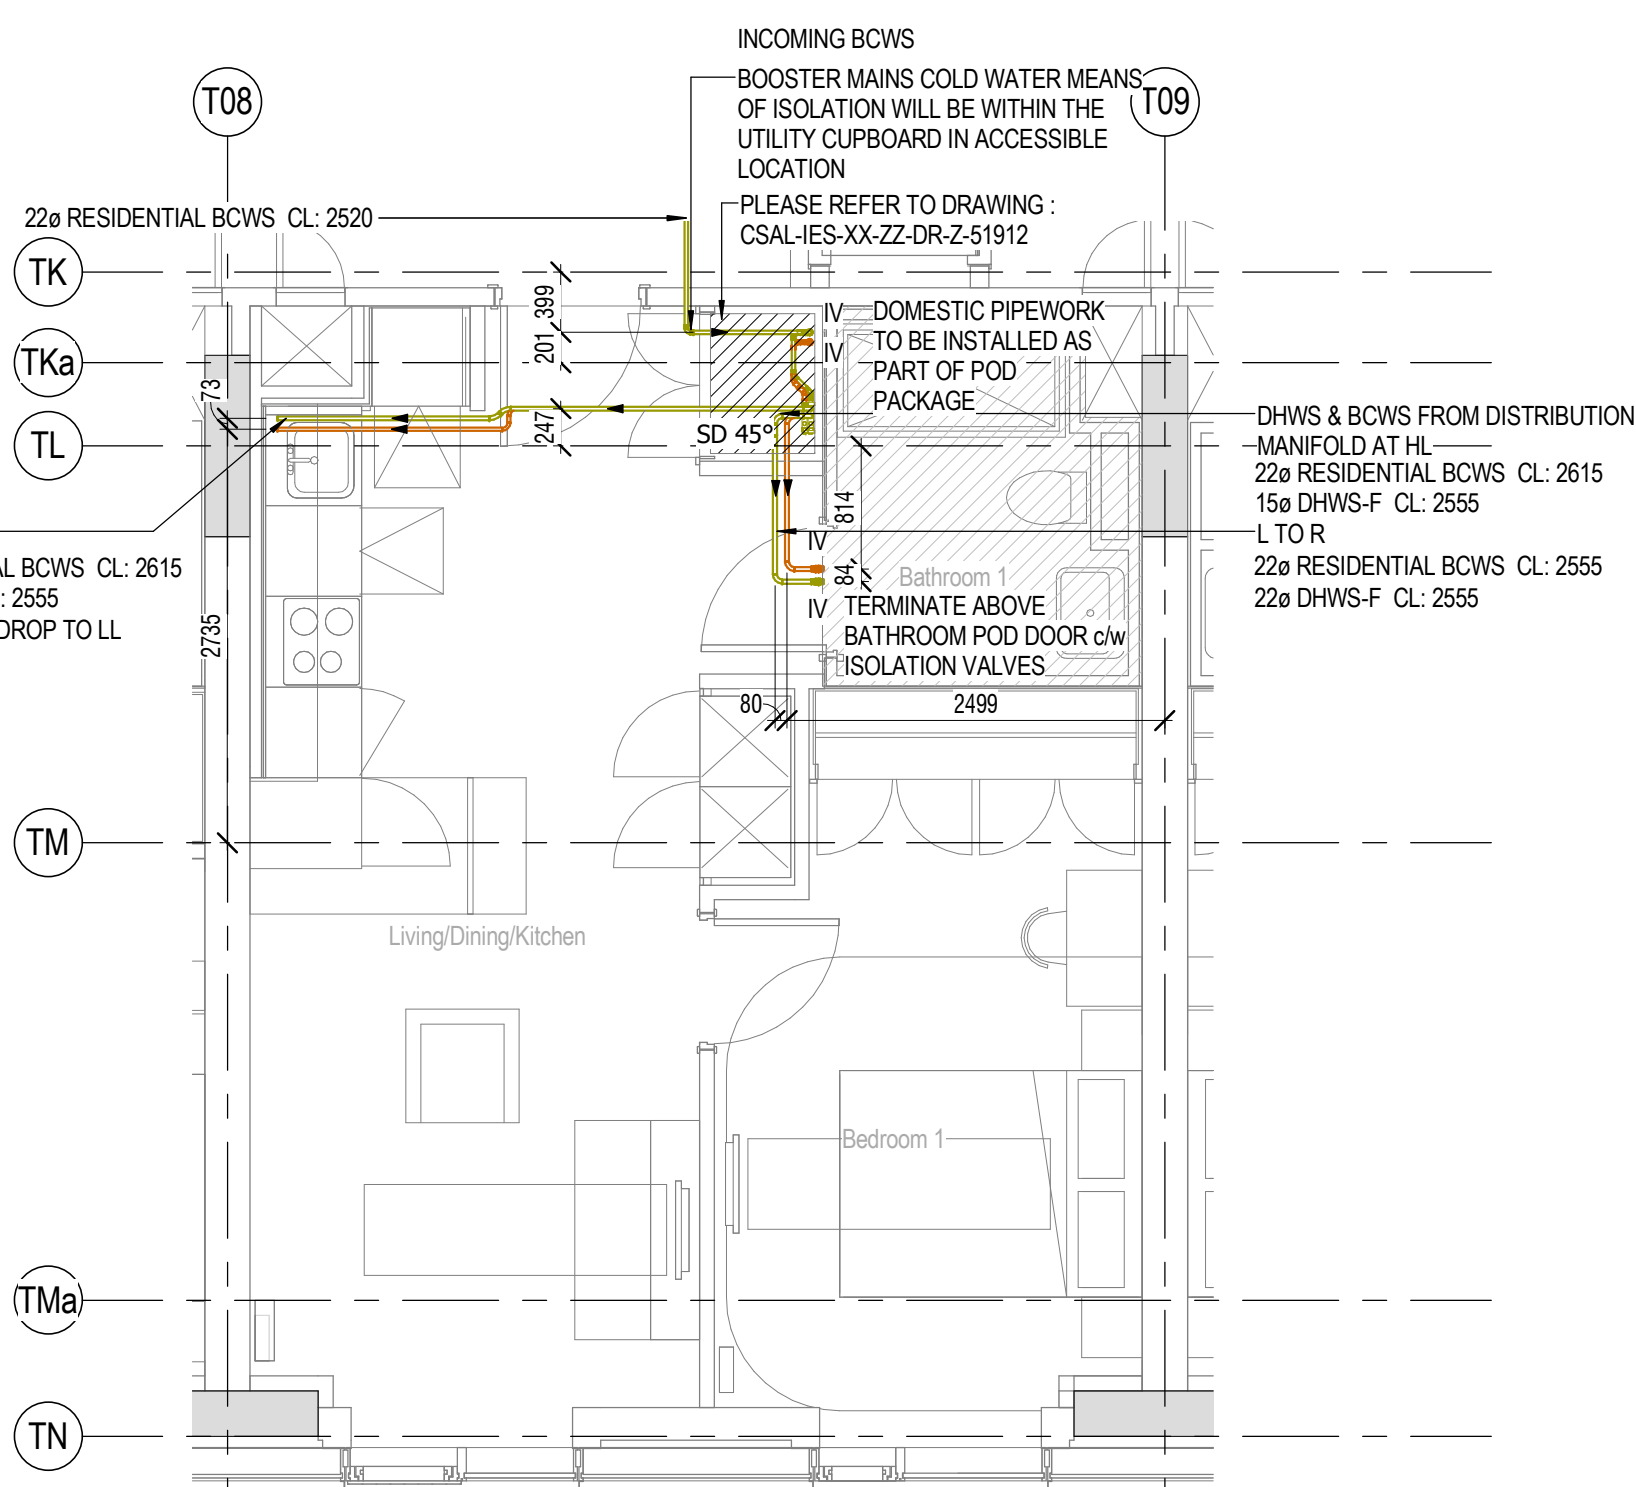


1 TL - DOMESTIC WATER SERVICES - TYPICAL 1 BED LEVEL 1 - APARTMENT 1B-TL

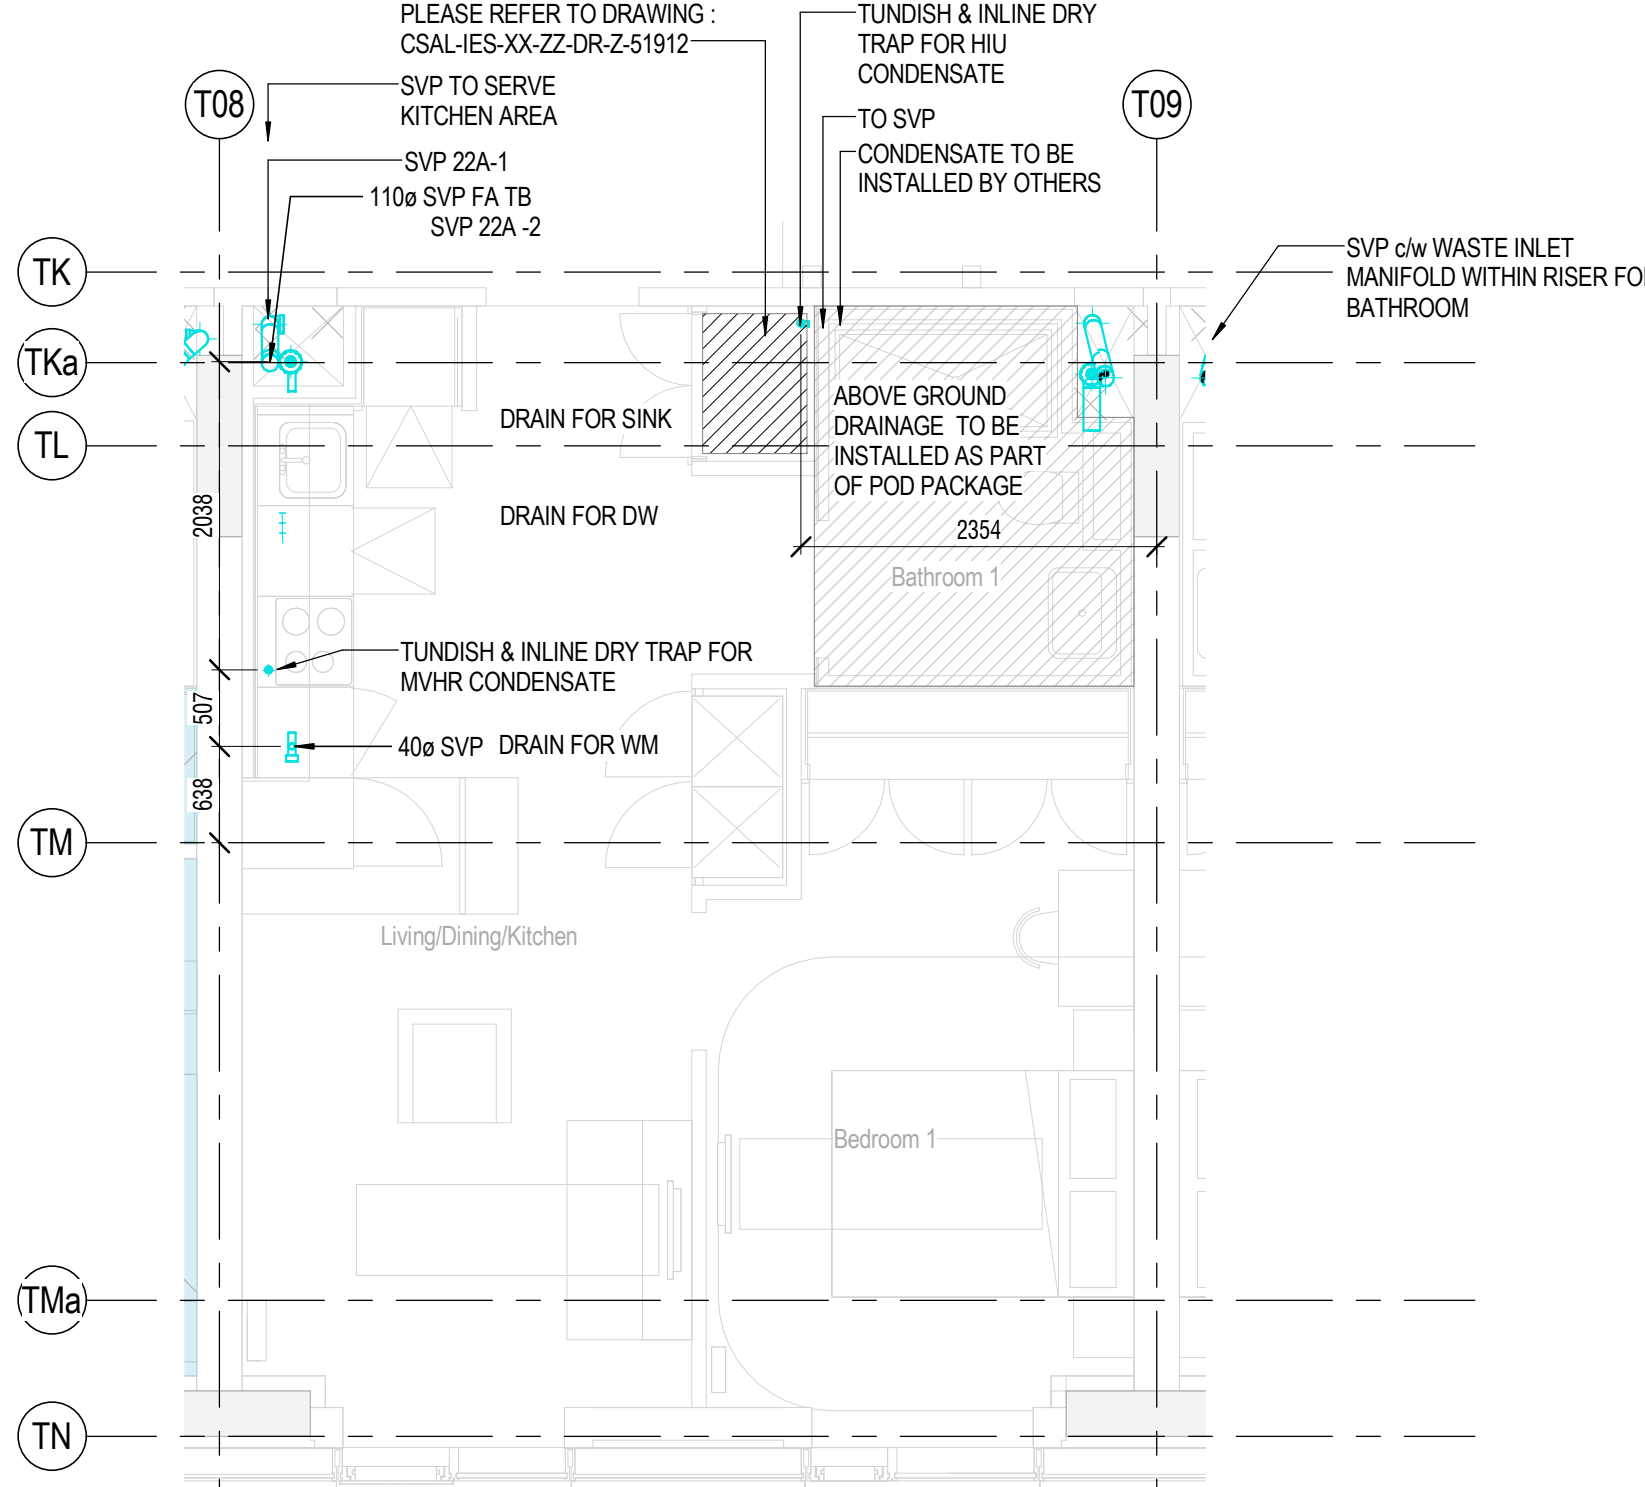


2 TL - ABOVE GROUND DRAINAGE - TYPICAL 1 BED LEVEL 1 - APARTMENT 1B-TL

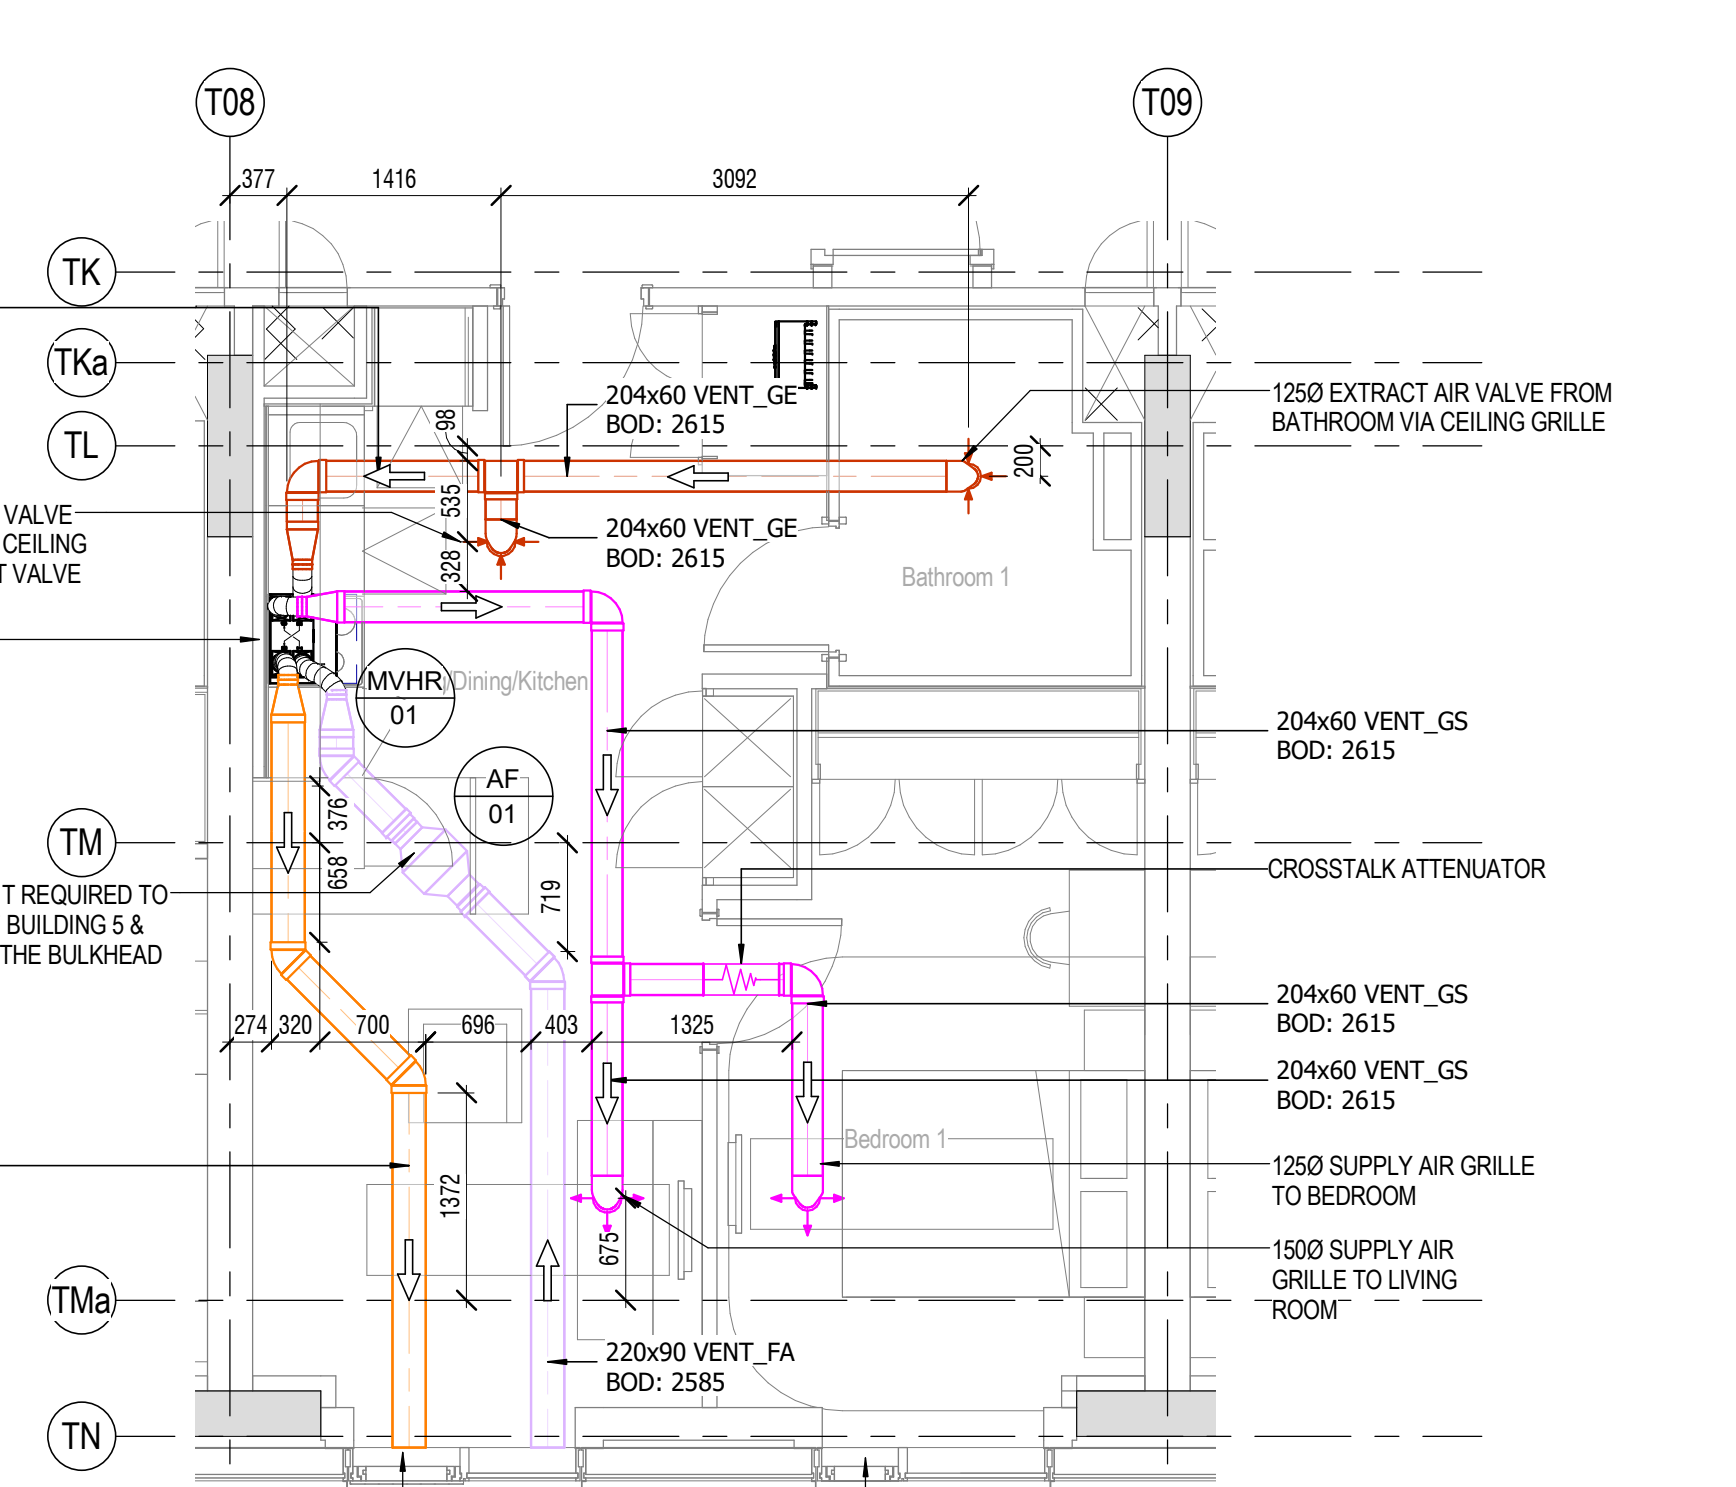


3 TL - VENTILATION - TYPICAL 1 BED LEVEL 1 - APARTMENT 1B-TL

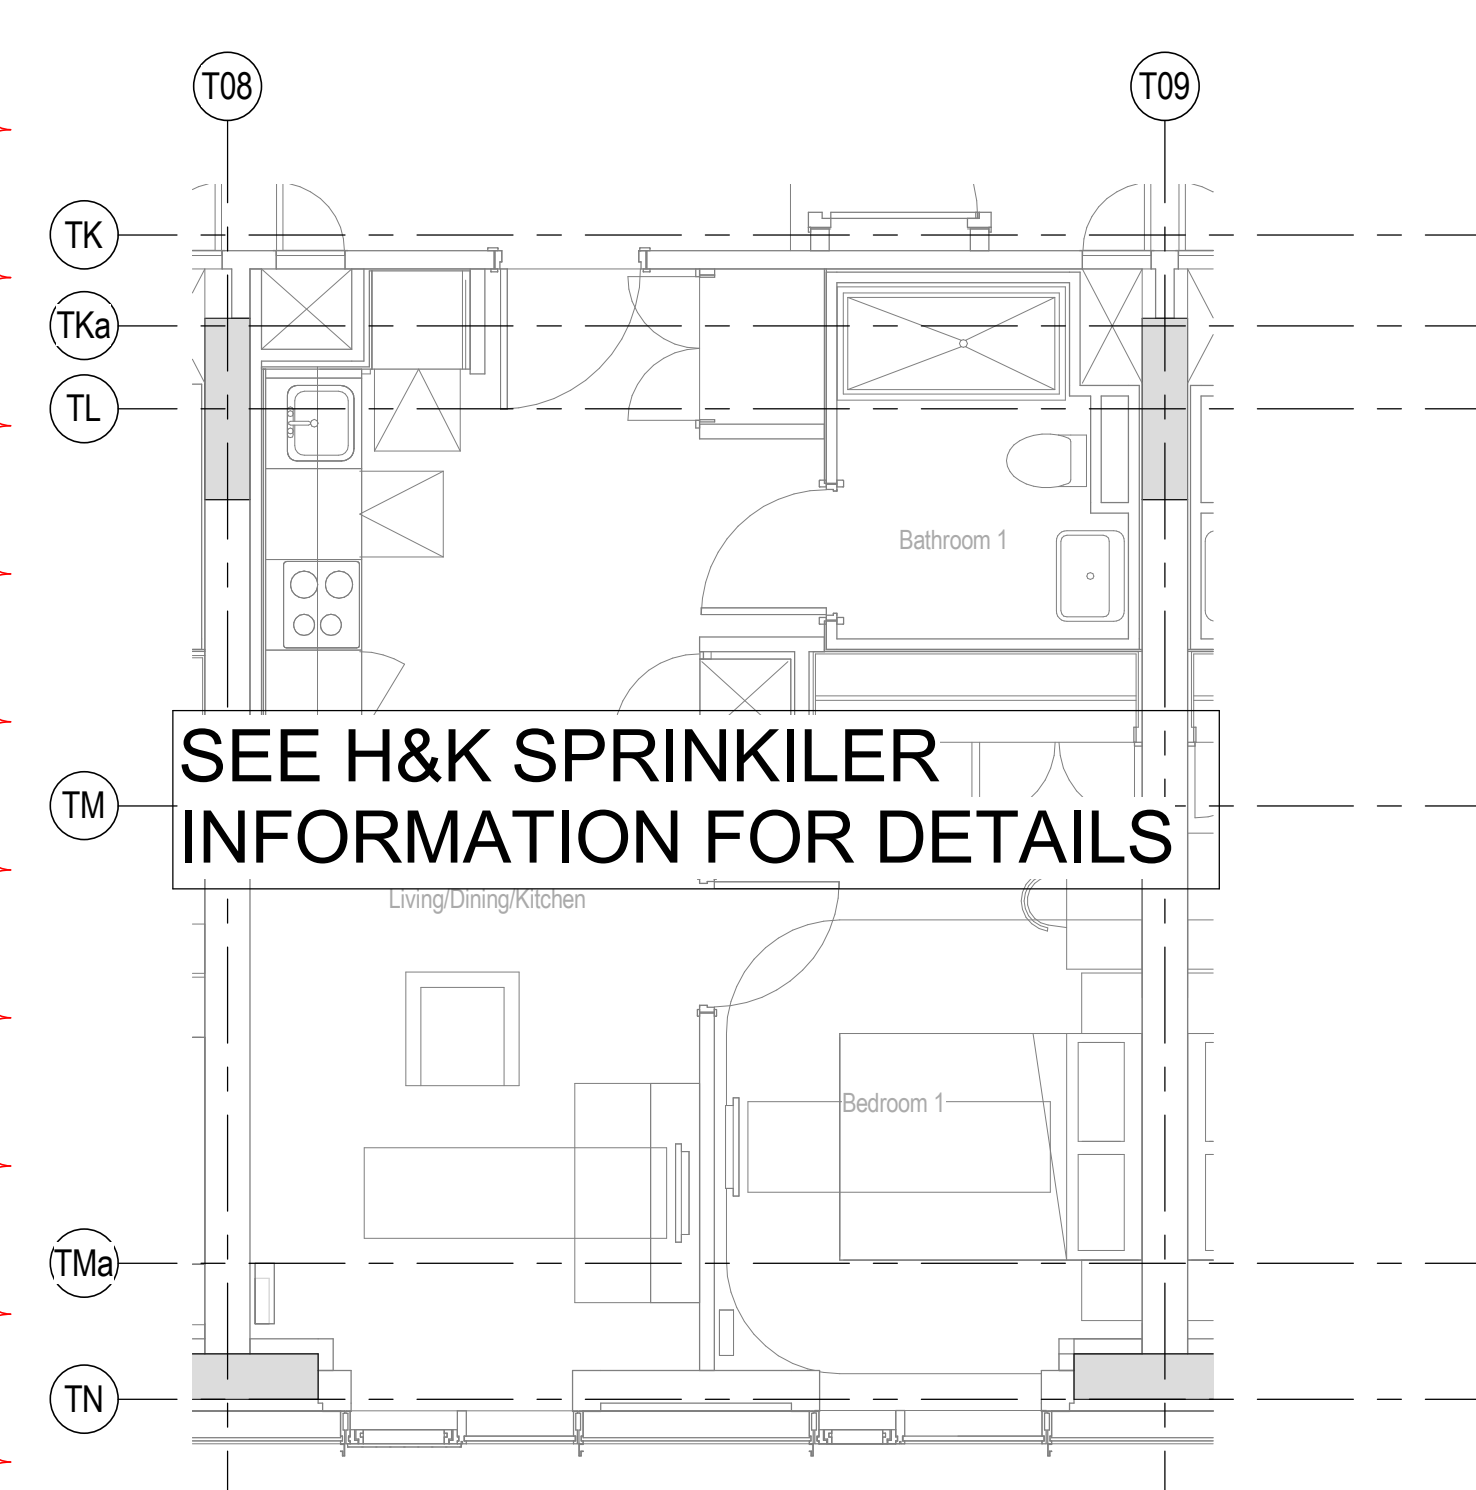

4 TL - SPRINKLER - TYPICAL 1 BED LEVEL 1 - APARTMENT 1B-TL

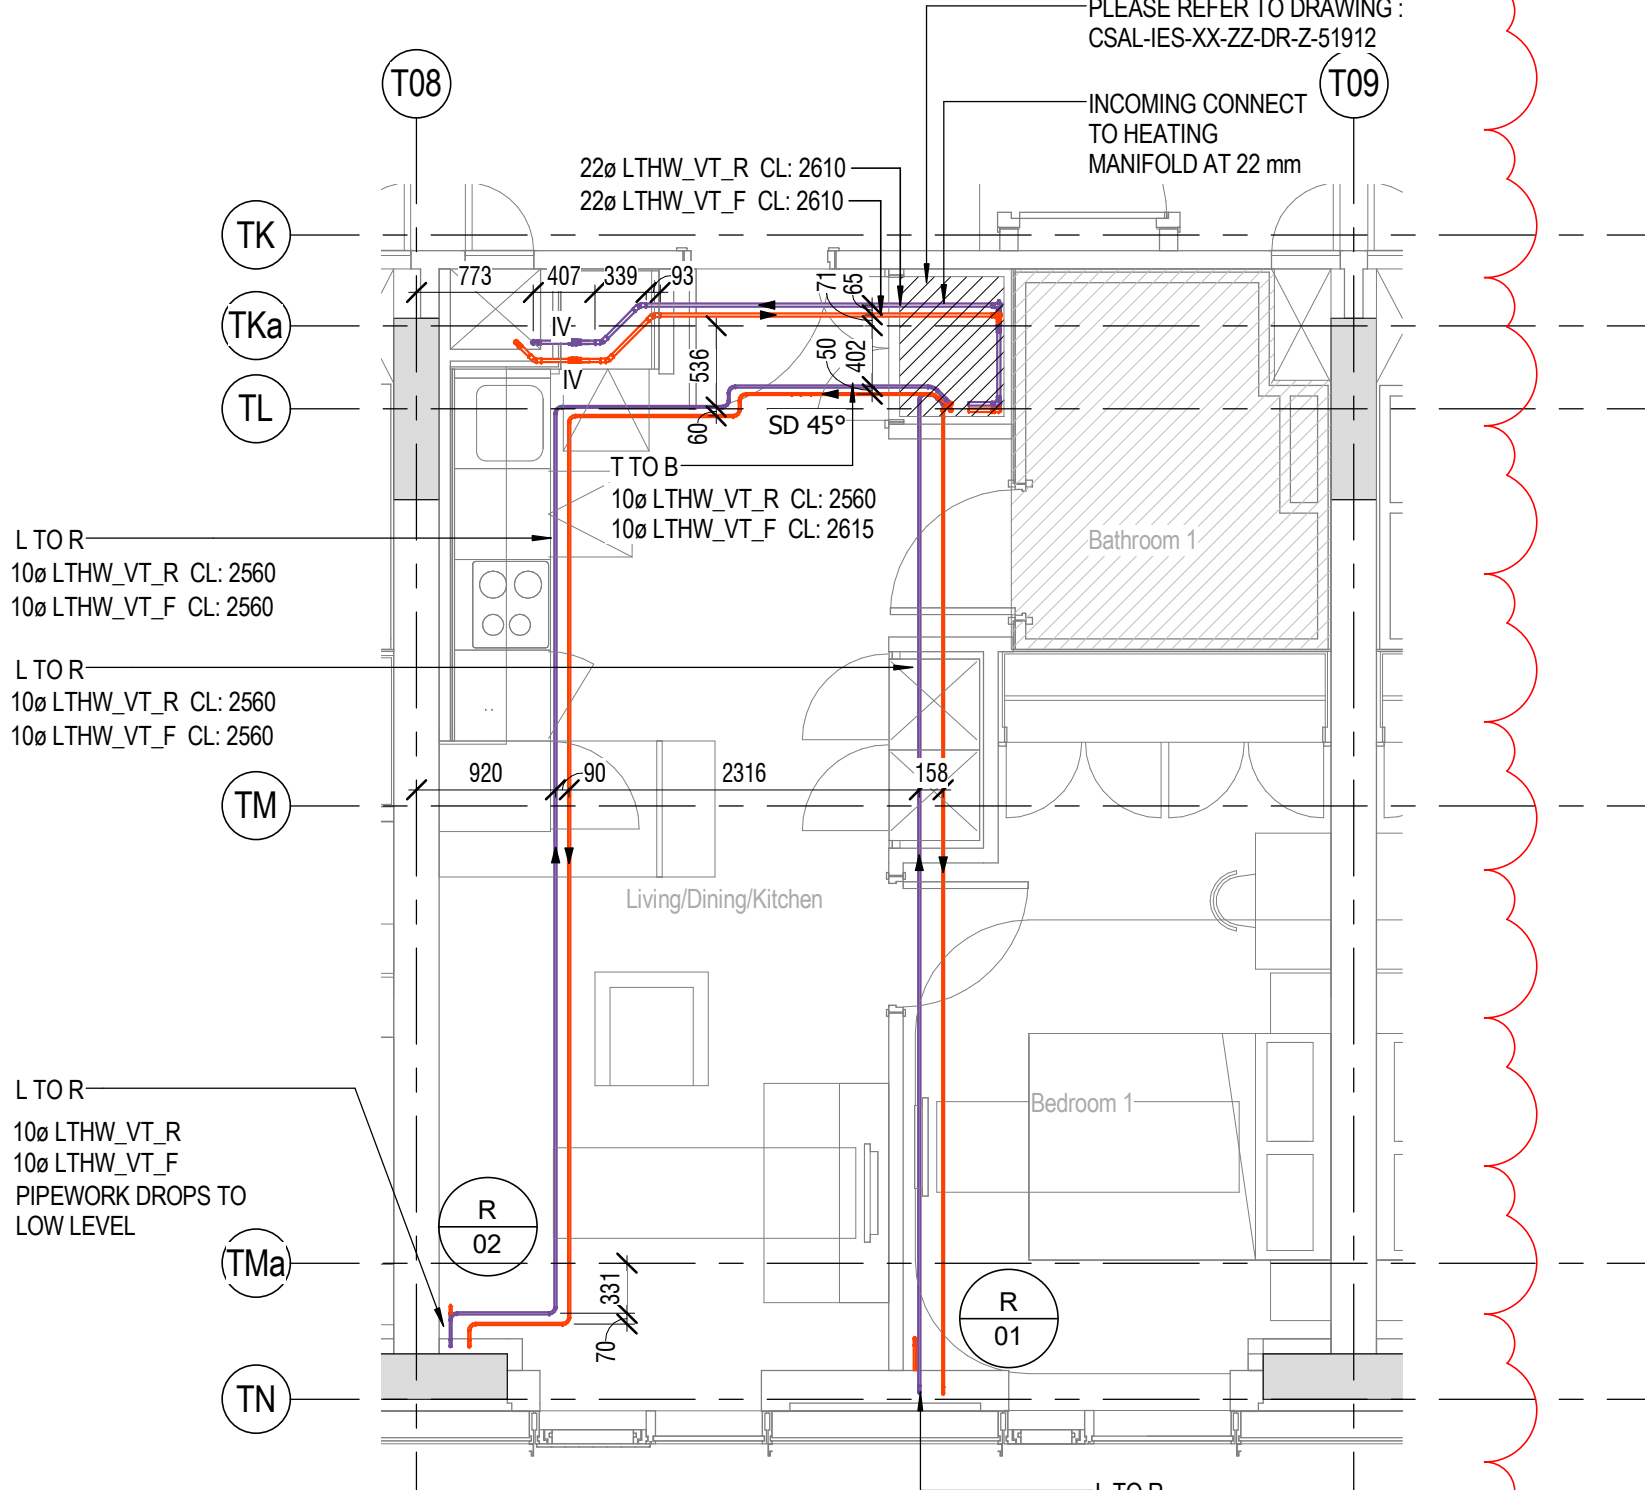

5 TL - HEATING - TYPICAL 1 BED LEVEL 1 - APARTMENT 1B-TL

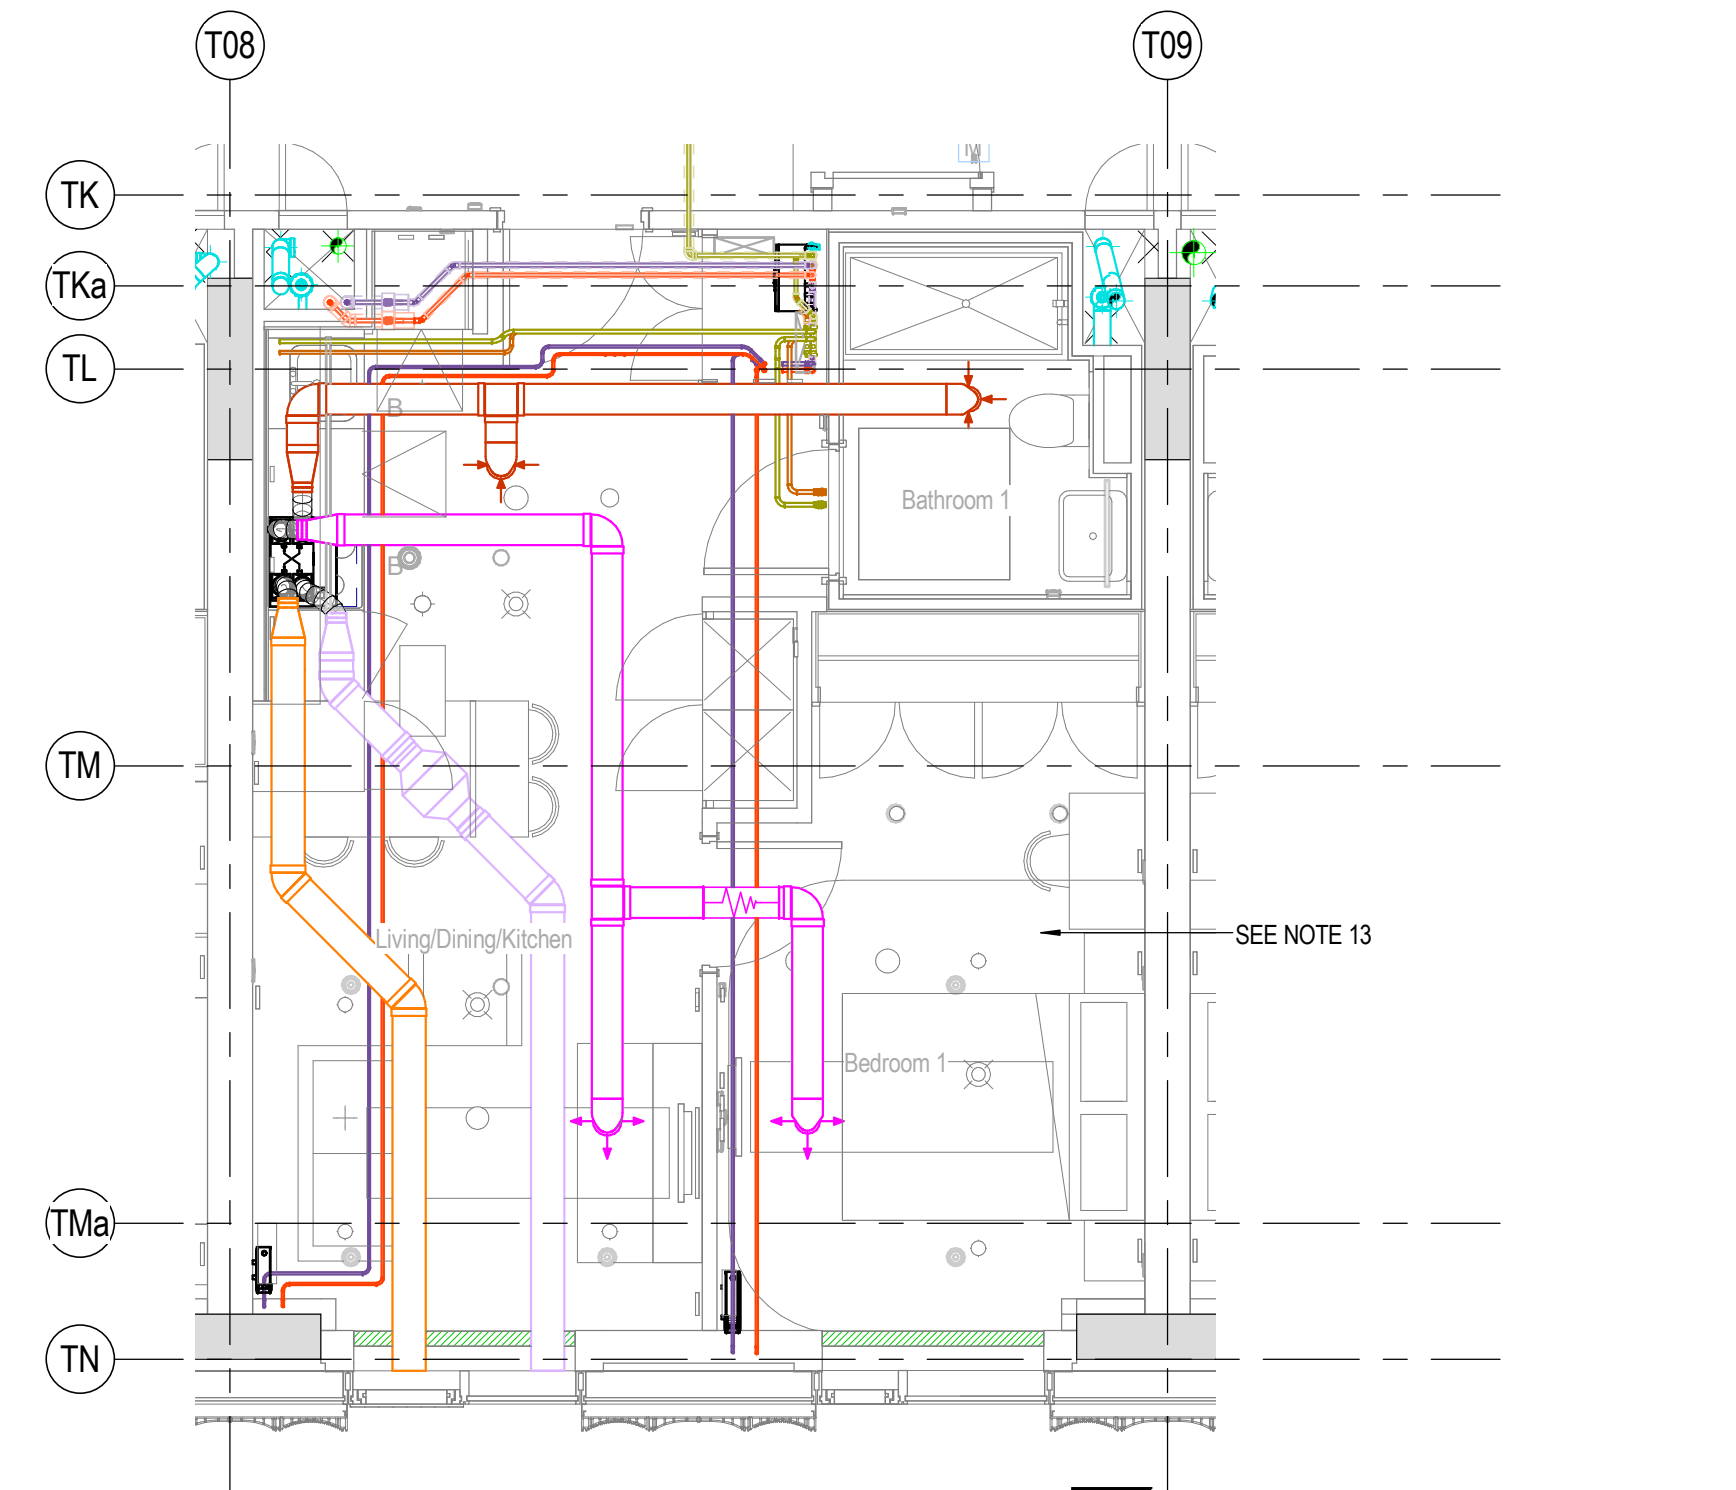

6 TL - COORDINATED SERVICES - TYPICAL 1 BED LEVEL 1 - APARTMENT 1B-TL

7 TL - COORDINATED SERVICES - TYPICAL 1 BED LEVEL 1 - APARTMENT 1B-TL

