


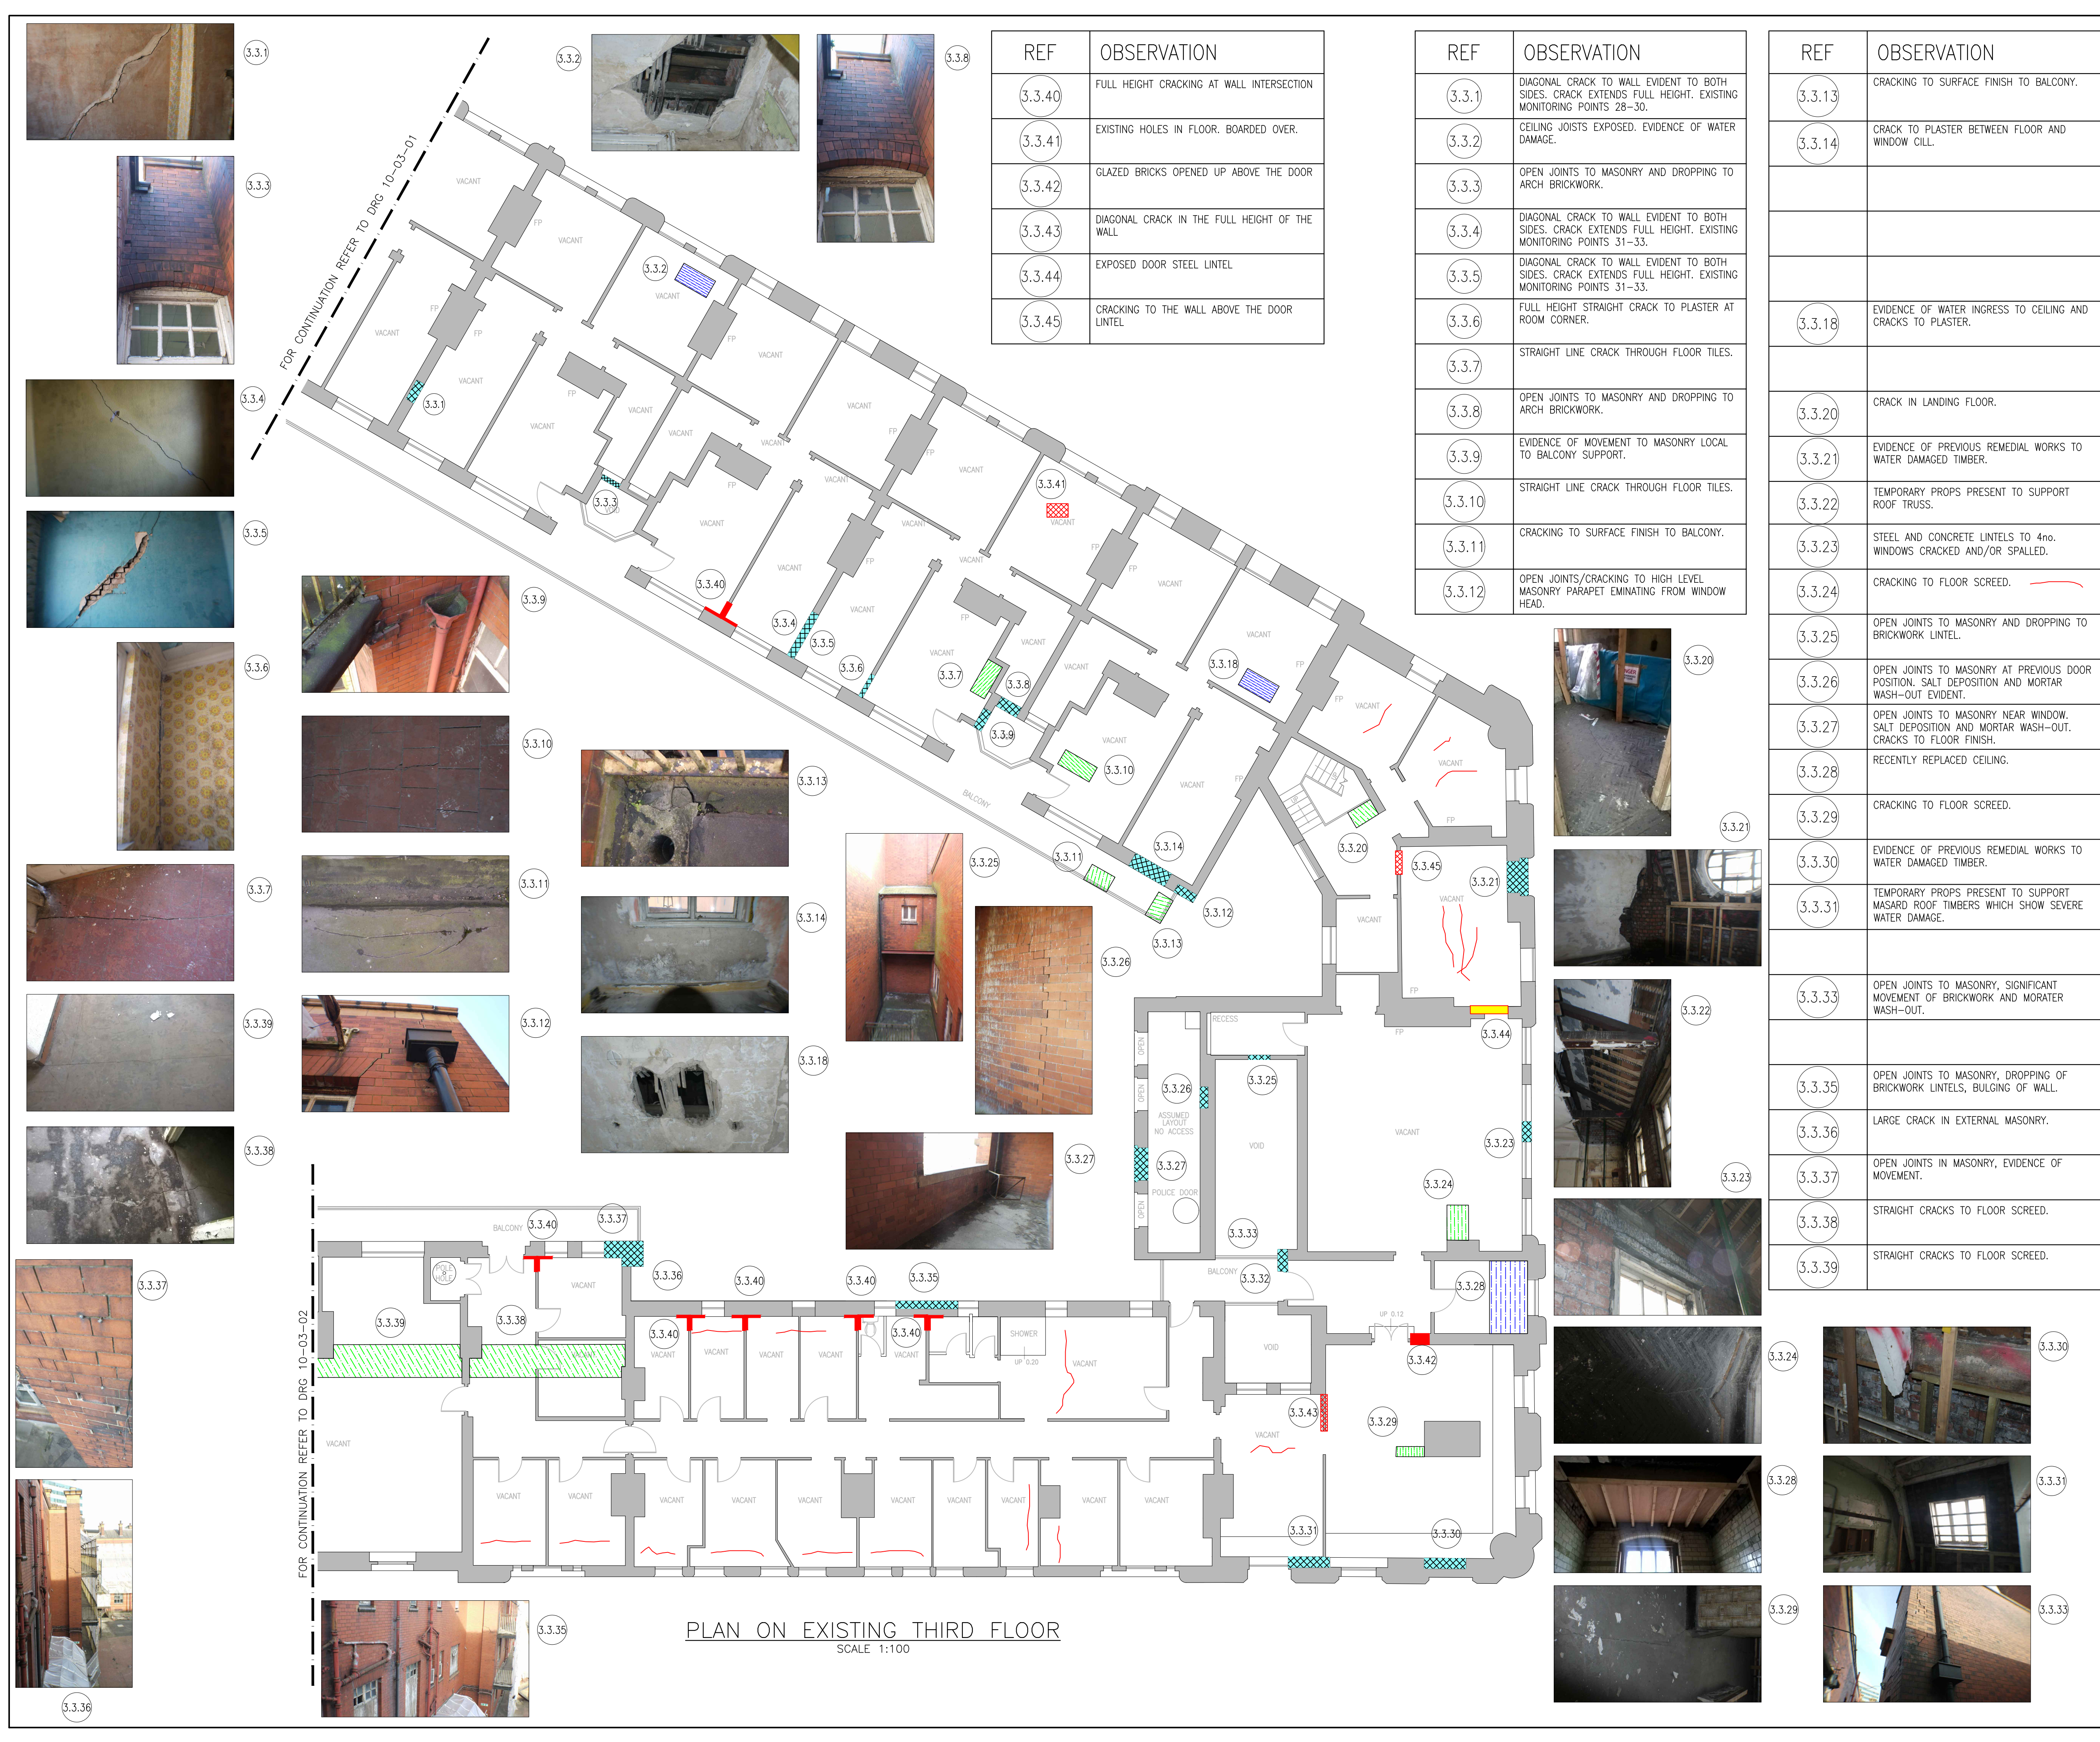

REF	OBSERVATION
3.3.40	FULL HEIGHT CRACKING AT WALL INTERSECTION
3.3.41	EXISTING HOLES IN FLOOR, BOARDED OVER.
3.3.42	GLAZED BRICKS OPENED UP ABOVE THE DOOR
3.3.43	DIAGONAL CRACK IN THE FULL HEIGHT OF THE WALL
3.3.44	EXPOSED DOOR STEEL LINTEL
3.3.45	CRACKING TO THE WALL ABOVE THE DOOR LINTEL

REF	OBSERVATION
3.3.1	DIAGONAL CRACK TO WALL EVIDENT TO BOTH SIDES. CRACK EXTENDS FULL HEIGHT. EXISTING MONITORING POINTS 28-30.
3.3.2	CEILING JOISTS EXPOSED. EVIDENCE OF WATER DAMAGE.
3.3.3	OPEN JOINTS TO MASONRY AND DROPPING TO ARCH BRICKWORK.
3.3.4	DIAGONAL CRACK TO WALL EVIDENT TO BOTH SIDES. CRACK EXTENDS FULL HEIGHT. EXISTING MONITORING POINTS 31-33.
3.3.5	DIAGONAL CRACK TO WALL EVIDENT TO BOTH SIDES. CRACK EXTENDS FULL HEIGHT. EXISTING MONITORING POINTS 31-33.
3.3.6	FULL HEIGHT STRAIGHT CRACK TO PLASTER AT ROOM CORNER.
3.3.7	STRAIGHT LINE CRACK THROUGH FLOOR TILES.
3.3.8	OPEN JOINTS TO MASONRY AND DROPPING TO ARCH BRICKWORK.
3.3.9	EVIDENCE OF MOVEMENT TO MASONRY LOCAL TO BALCONY SUPPORT.
3.3.10	STRAIGHT LINE CRACK THROUGH FLOOR TILES.
3.3.11	CRACKING TO SURFACE FINISH TO BALCONY.
3.3.12	OPEN JOINTS/CRACKING TO HIGH LEVEL MASONRY PARAPET EMINATING FROM WINDOW HEAD.

REF	OBSERVATION
3.3.13	CRACKING TO SURFACE FINISH TO BALCONY.
3.3.14	CRACK TO PLASTER BETWEEN FLOOR AND WINDOW CILL.
3.3.18	EVIDENCE OF WATER INGRESS TO CEILING AND CRACKS TO PLASTER.
3.3.20	CRACK IN LANDING FLOOR.
3.3.21	EVIDENCE OF PREVIOUS REMEDIAL WORKS TO WATER DAMAGED TIMBER.
3.3.22	TEMPORARY PROPS PRESENT TO SUPPORT ROOF TRUSS.
3.3.23	STEEL AND CONCRETE LINTELS TO 4no. WINDOWS CRACKED AND/OR SPALLED.
3.3.24	CRACKING TO FLOOR SCREED.
3.3.25	OPEN JOINTS TO MASONRY AND DROPPING TO BRICKWORK LINTEL.
3.3.26	OPEN JOINTS TO MASONRY AT PREVIOUS DOOR POSITION. SALT DEPOSITION AND MORTAR WASH-OUT EVIDENT.
3.3.27	OPEN JOINTS TO MASONRY NEAR WINDOW. SALT DEPOSITION AND MORTAR WASH-OUT. CRACKS TO FLOOR FINISH.
3.3.28	RECENTLY REPLACED CEILING.
3.3.29	CRACKING TO FLOOR SCREED.
3.3.30	EVIDENCE OF PREVIOUS REMEDIAL WORKS TO WATER DAMAGED TIMBER.
3.3.31	TEMPORARY PROPS PRESENT TO SUPPORT MASARD ROOF TIMBERS WHICH SHOW SEVERE WATER DAMAGE.
3.3.33	OPEN JOINTS TO MASONRY, SIGNIFICANT MOVEMENT OF BRICKWORK AND MORATER WASH-OUT.
3.3.35	OPEN JOINTS TO MASONRY, DROPPING OF BRICKWORK LINTELS, BULGING OF WALL.
3.3.36	LARGE CRACK IN EXTERNAL MASONRY.
3.3.37	OPEN JOINTS IN MASONRY, EVIDENCE OF MOVEMENT.
3.3.38	STRAIGHT CRACKS TO FLOOR SCREED.
3.3.39	STRAIGHT CRACKS TO FLOOR SCREED.

NOTES:

1. THIS DRAWING IS TO BE READ IN CONJUNCTION WITH ALL RELEVANT ARCHITECTS AND ENGINEERS DRAWINGS AND SPECIFICATIONS.
2. DO NOT SCALE THIS DRAWING.
3. ALL DIMENSIONS ARE IN MILLIMETRES UNLESS NOTED OTHERWISE.
4. DRAWING TO BE READ IN CONJUNCTION WITH DETAILED VISUAL SURVEY REPORT BY CURTINS CONSULTING.

KEY
SCALE 1:1500

V01	INITIAL ISSUE	21/01/20	PC	DS
Rev:	Description:	Date:	By:	Chkd:

Curtins Consulting Ltd.
Merchant Exchange, 17-19 Whitworth Street West, M1 5WG
t: 0161 236 2394
e: manchester@curtins.com
www.curtins.com

Structures • Civil • Environmental • Infrastructure • Transport Planning • Sustainability • Expert Advisory Services
Birmingham • Bristol • Cardiff • Douglas • Edinburgh • Kentish • Leeds • Liverpool • London • Manchester • Nottingham

Status:

INFORMATION

Project:

LONDON ROAD FIRE STATION

Drg Title:

**THIRD FLOOR OBSERVATIONS
SHEET 3 OF 3**

Scale:	Size:	First Issue:	Drawn:	Checked:
AS SHOWN	A1	05.04.16	CH	PB

Drg No:

060270 / 10-03-03

Rev:

V01

© This drawing is the copyright of Curtins Consulting Ltd