


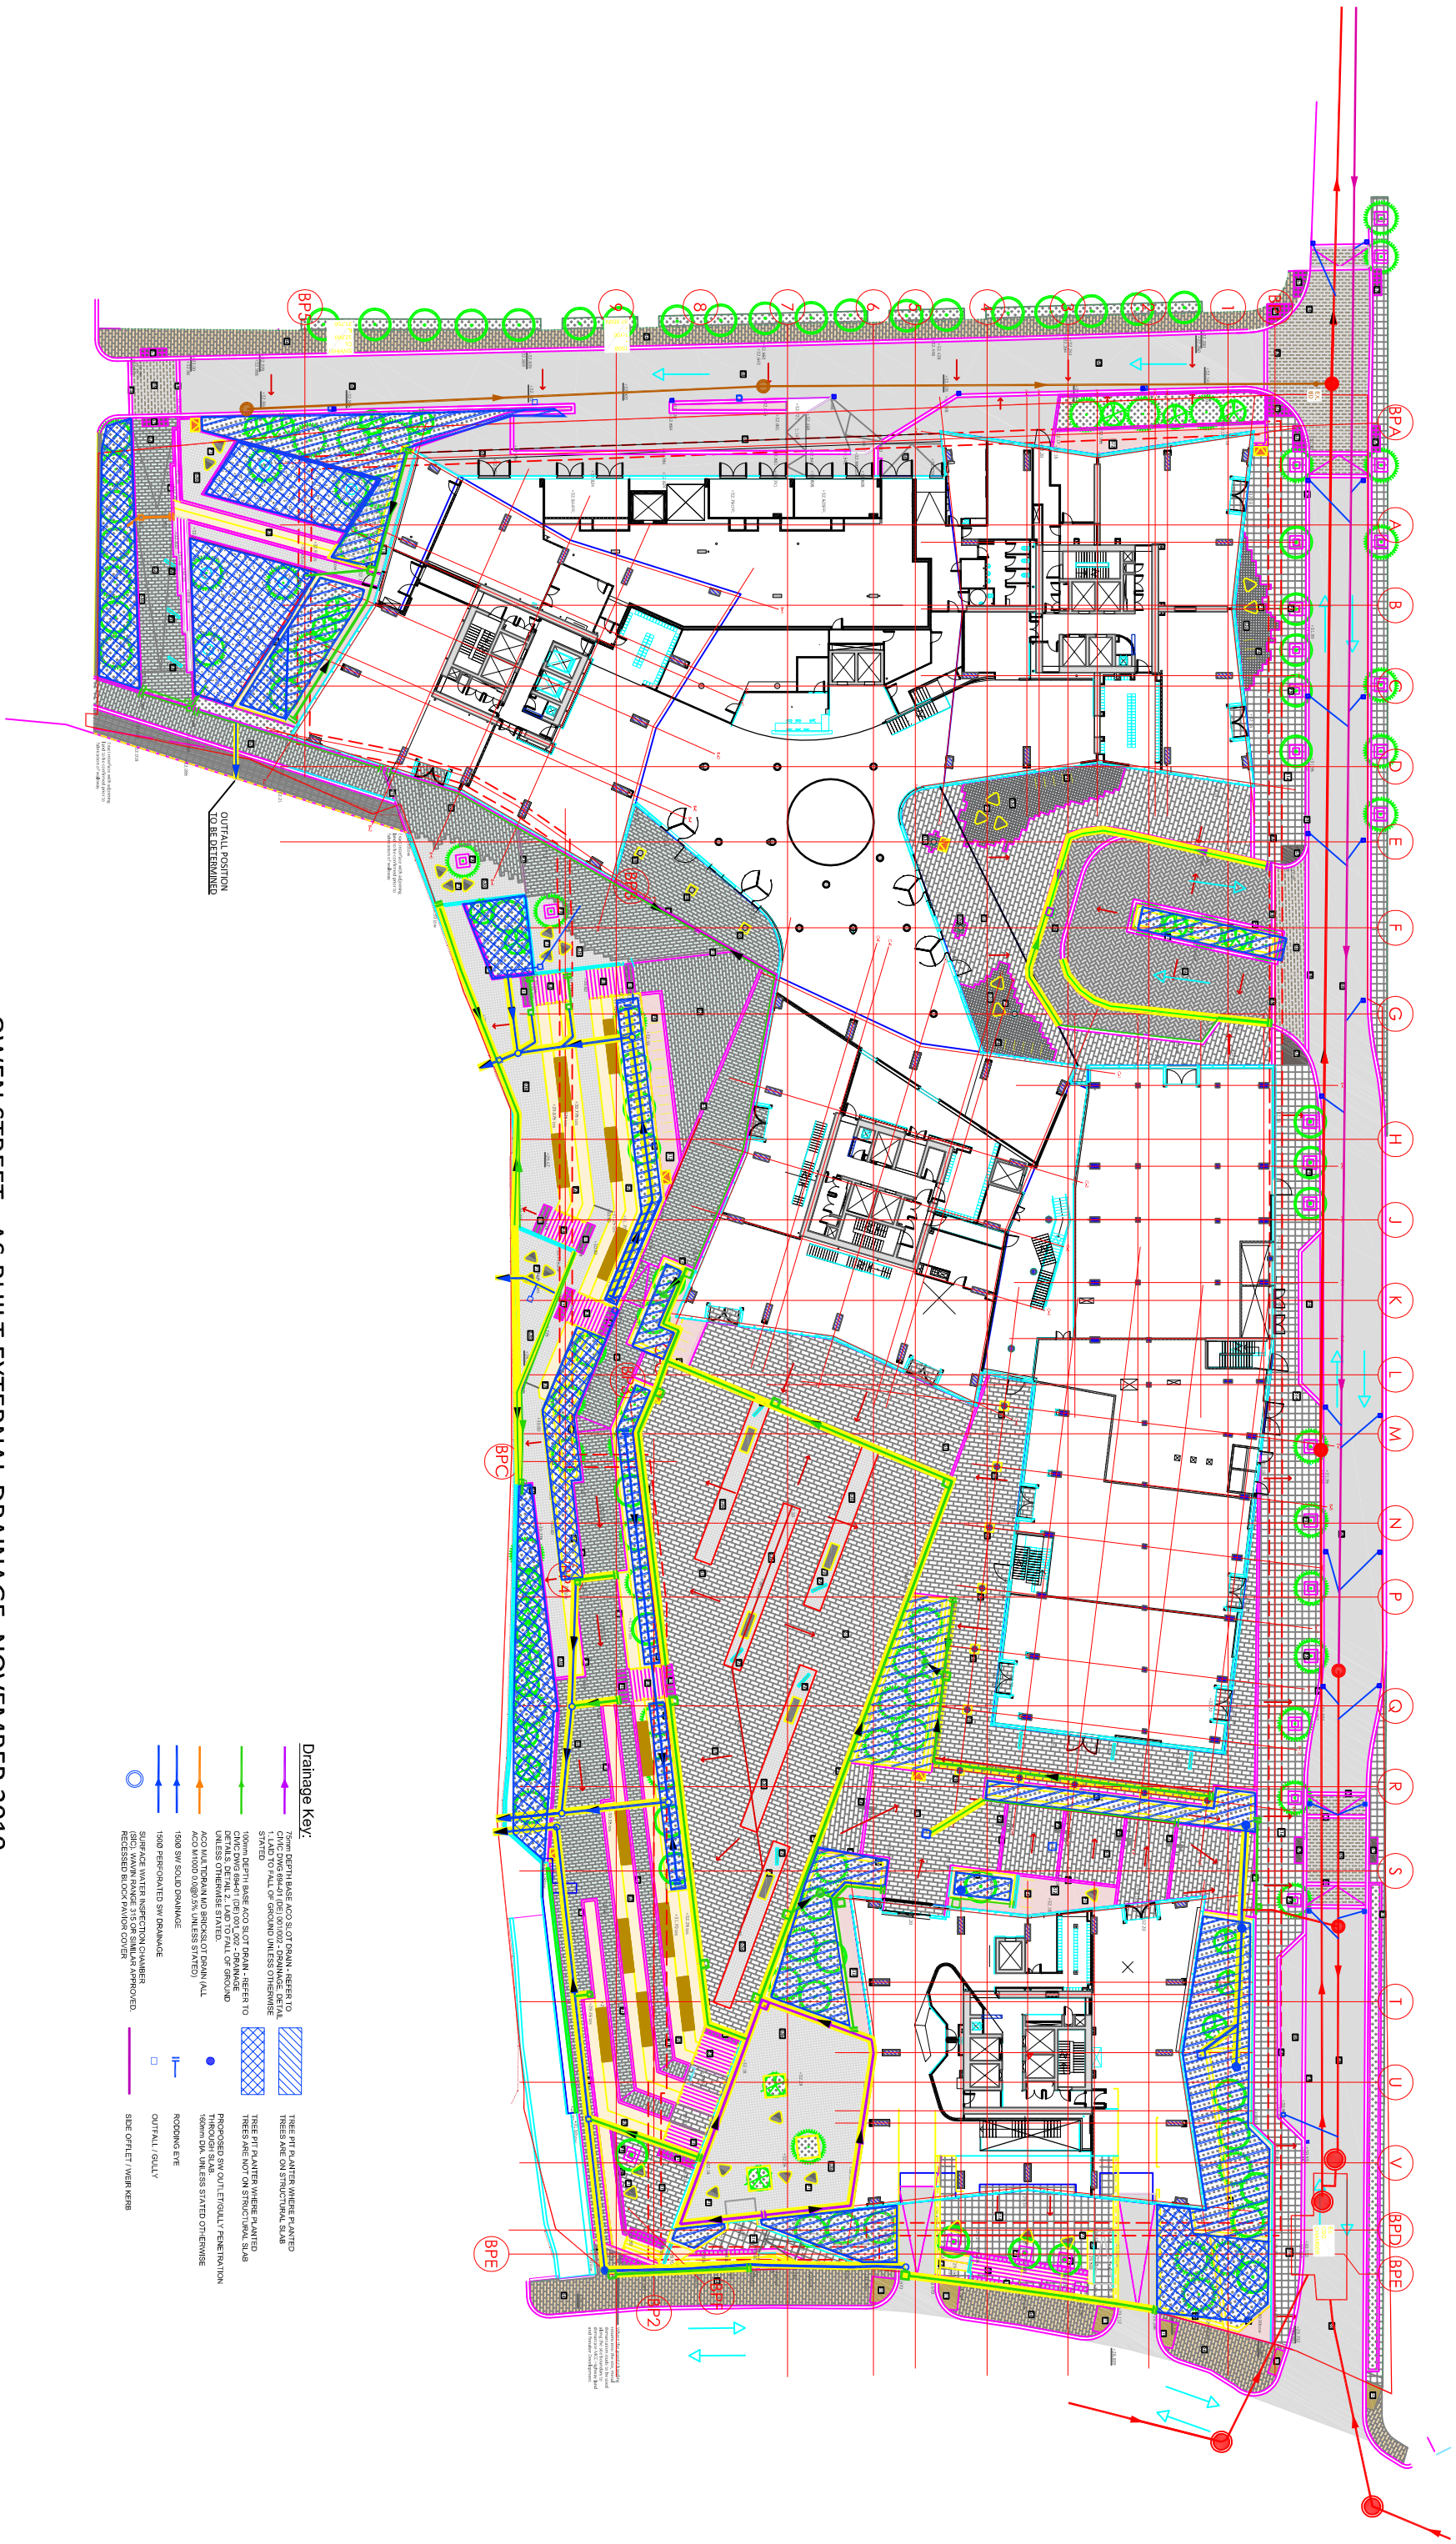

OWEN STREET - AS BUILT EXTERNAL DRAINAGE, NOVEMBER 2019