

MANCHESTER 2
TOWN HALL
CITY ARCHITECT
BY MR. ELLIS
SC. RESANT ROBERTS DRAWING NO.
IN W. 74. 2. 2.
SCALE: 1/8" TO 1'-0"
DATE: 2-17-23
PLAN.
DRAWN BY: B. B. B.
NEW TOWN HALL
CITY OF MANCHESTER
WORKING DRAWING.


KEY DATE BY

REVISIONS

NOTES

HEATING & VENTILATION WORK

PLAN

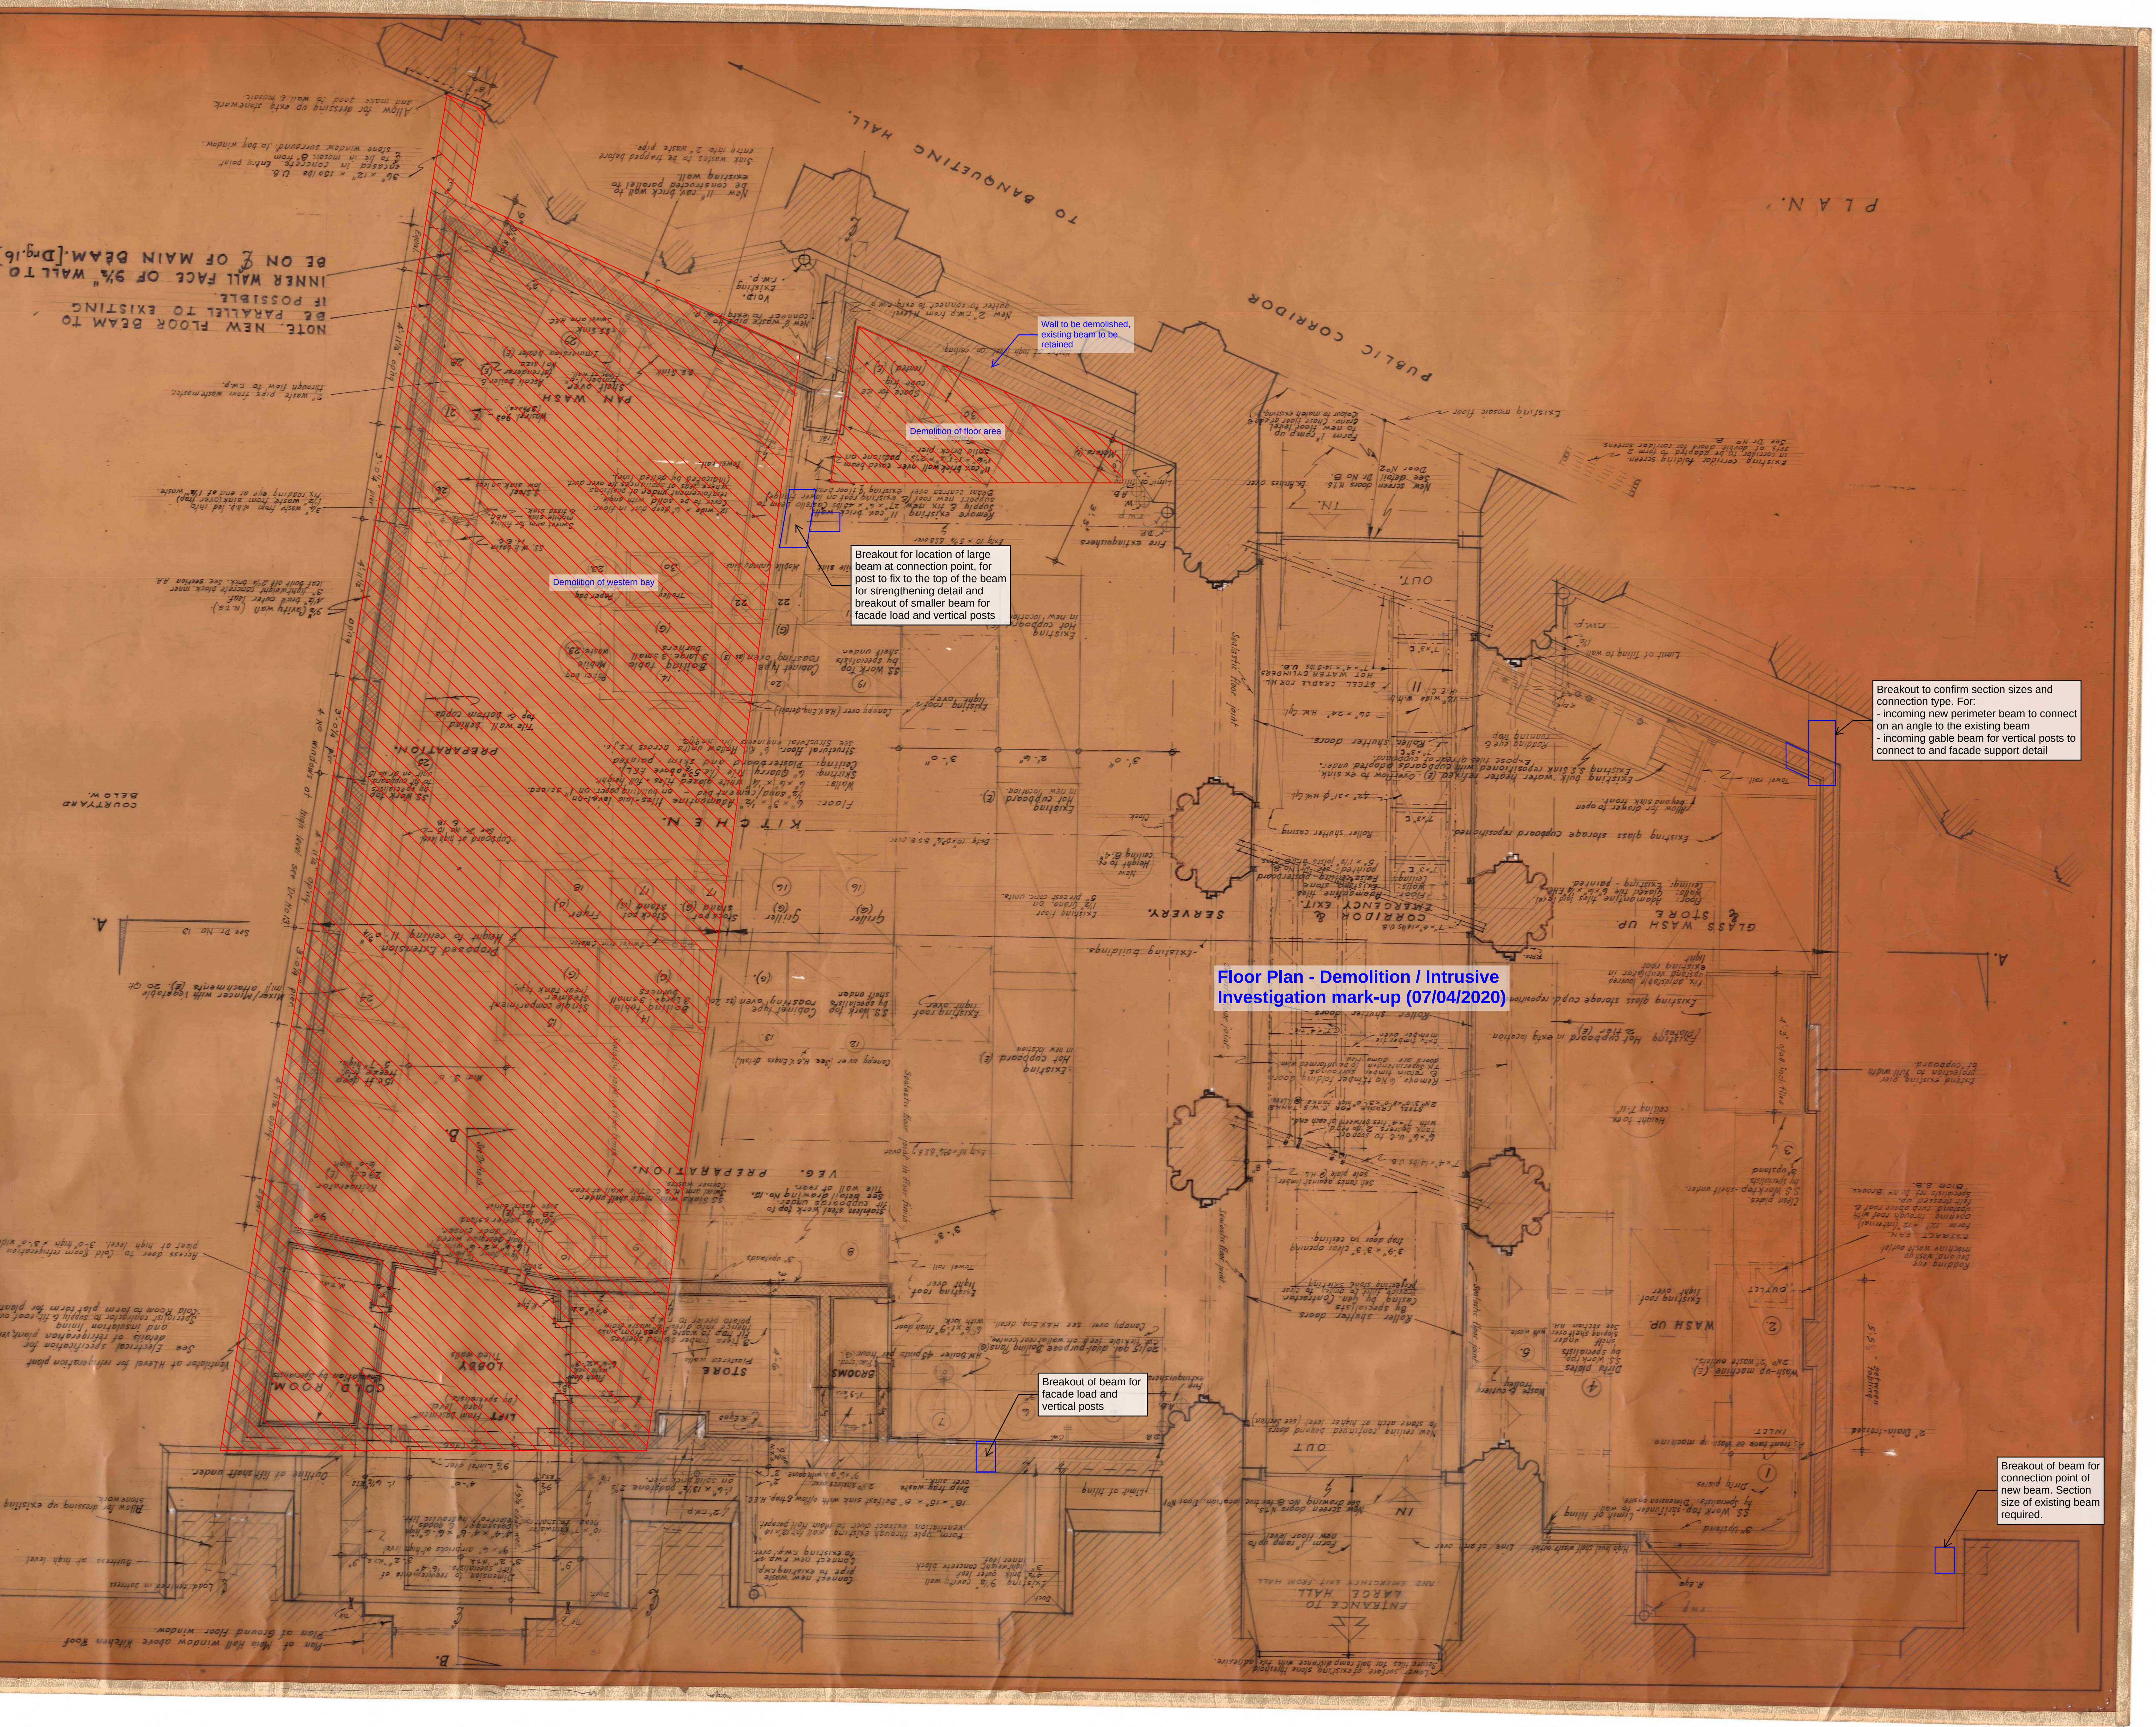

NOTES

HEATING & VENTILATION WORK

PLAN

