

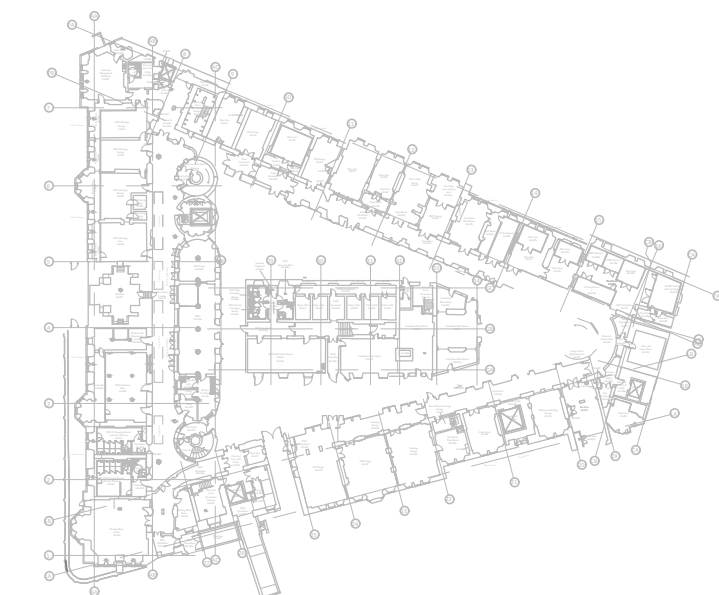


VDI: P2_V13 Plotted By: Rob Greenwood on 22/04/2020 at 6:05 PM


THIS DRAWING REMAINS THE PROPERTY OF VITAL ENERGI AND MUST NOT BE REPRODUCED, COPIED, OR HANDED OVER TO A THIRD PARTY WITHOUT PRIOR WRITTEN CONSENT. UNCONTROLLED COPY IF PRINTED

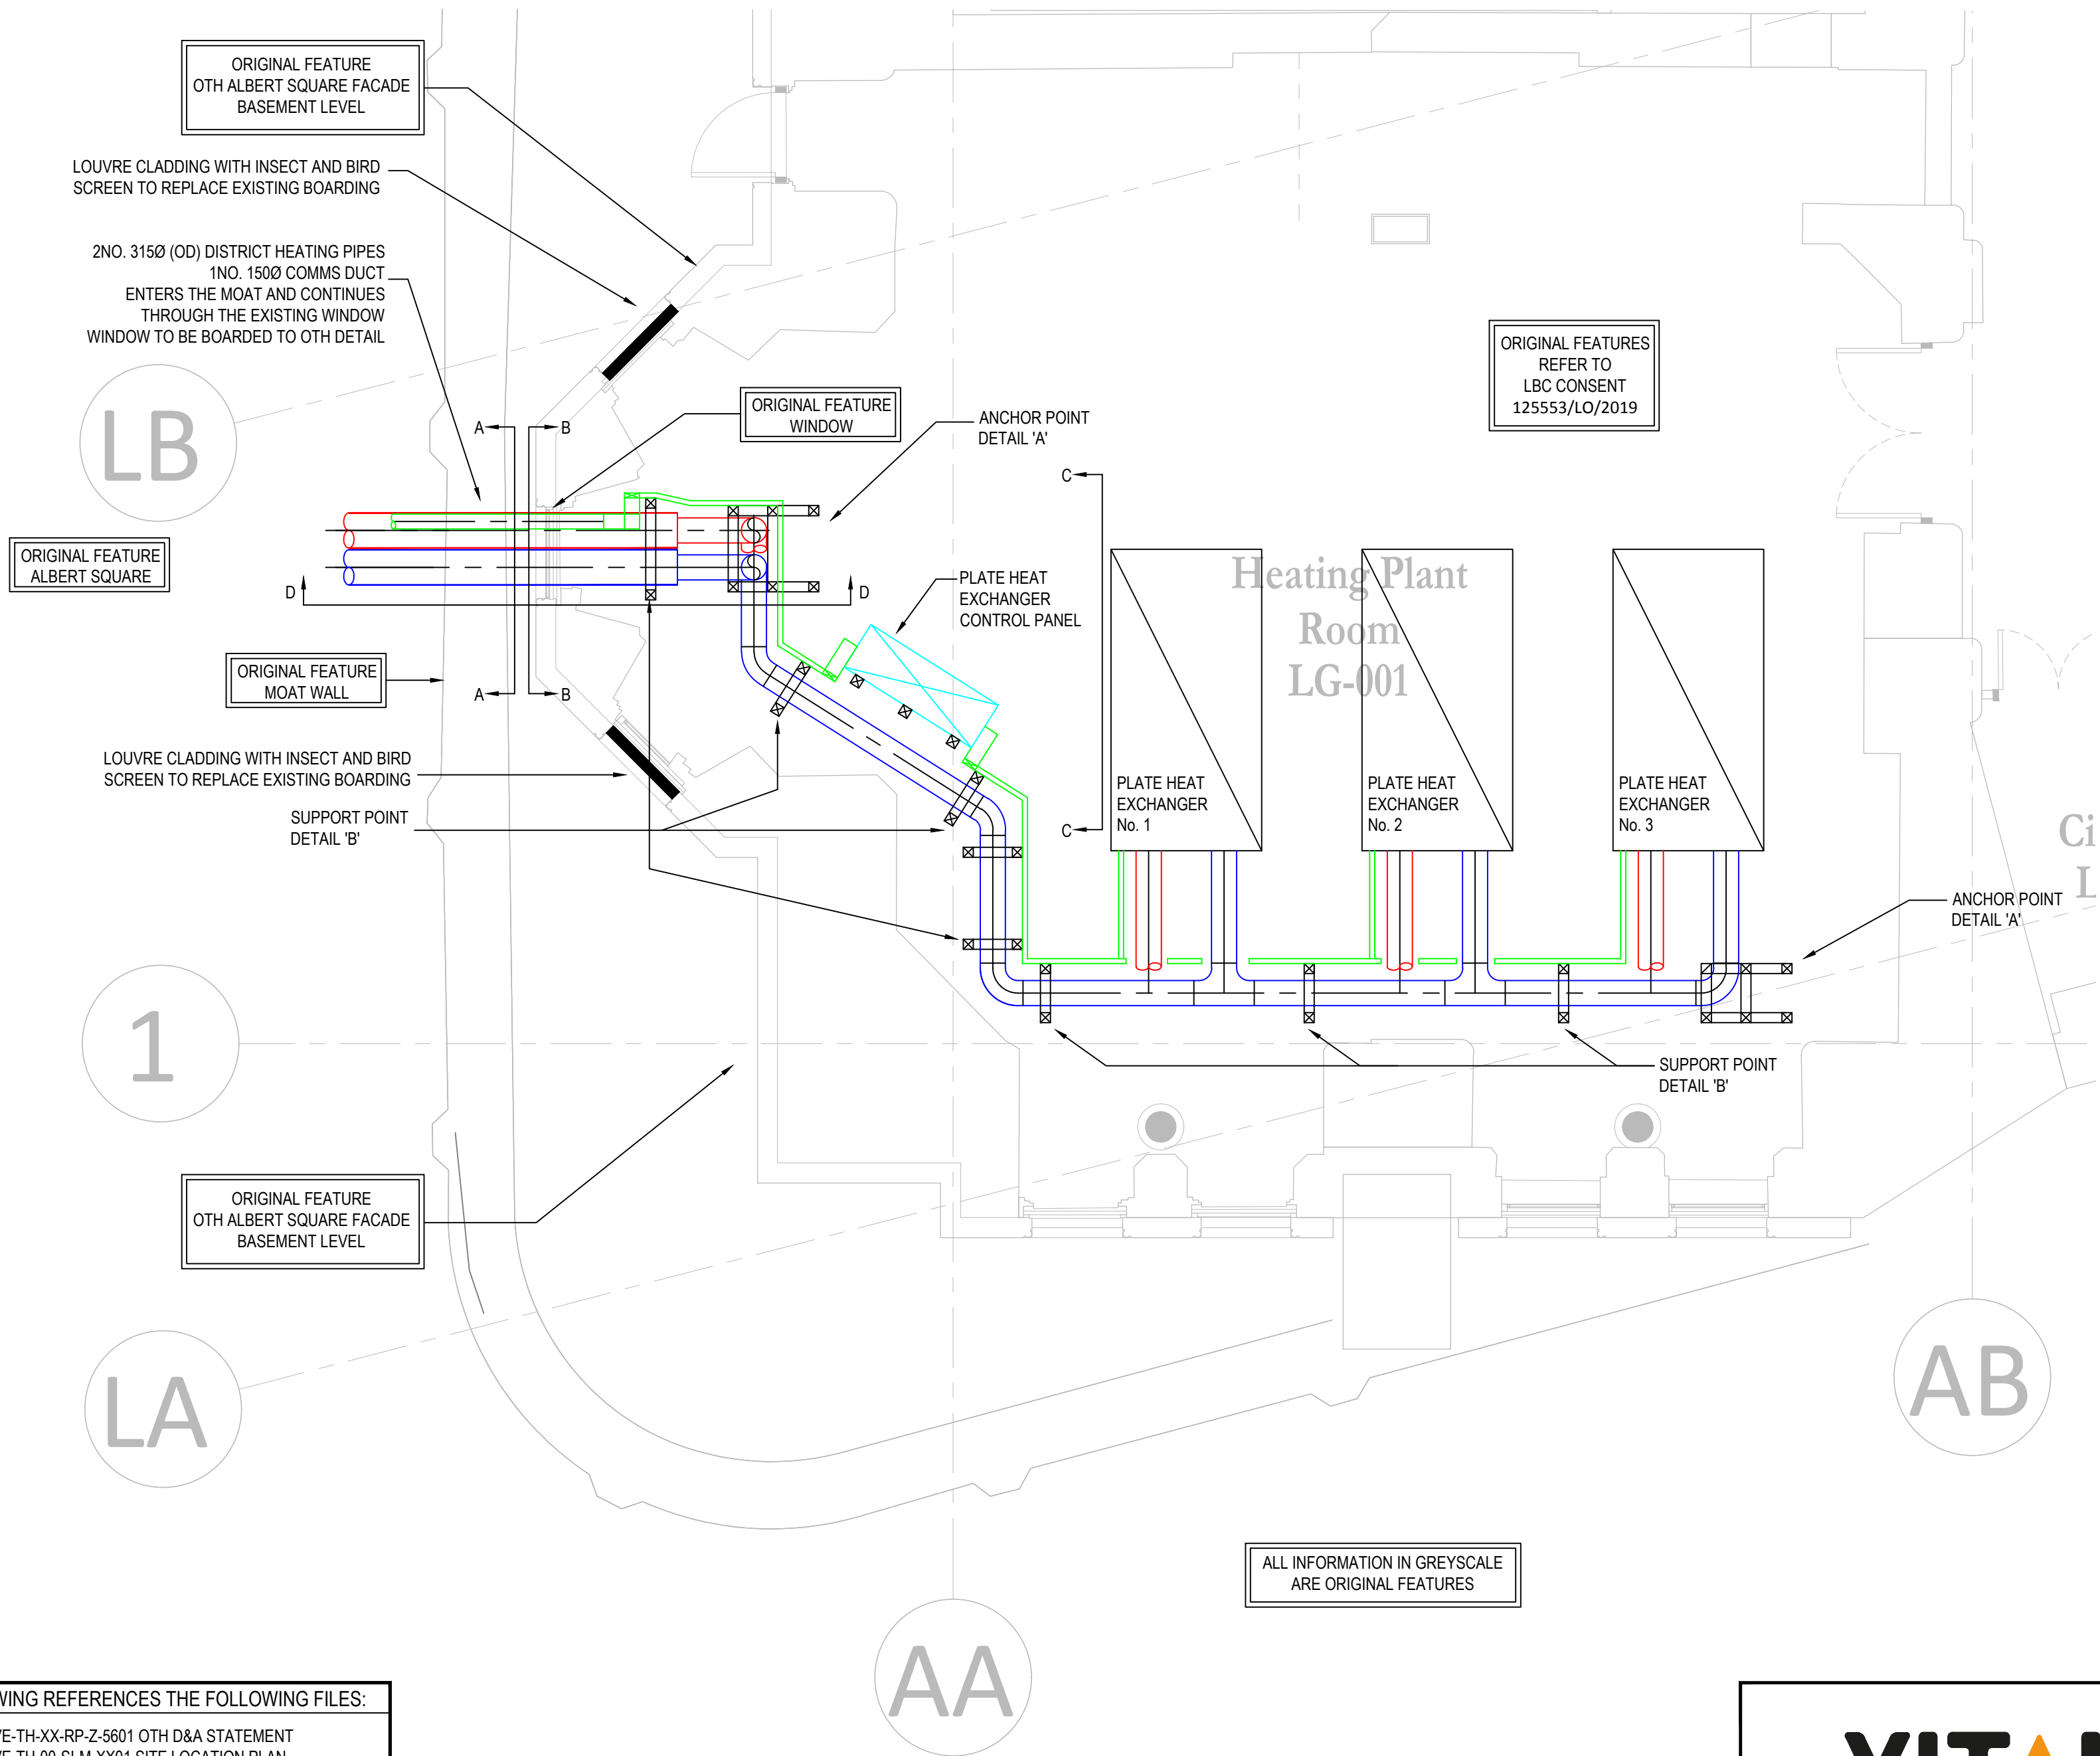

KEY PLAN

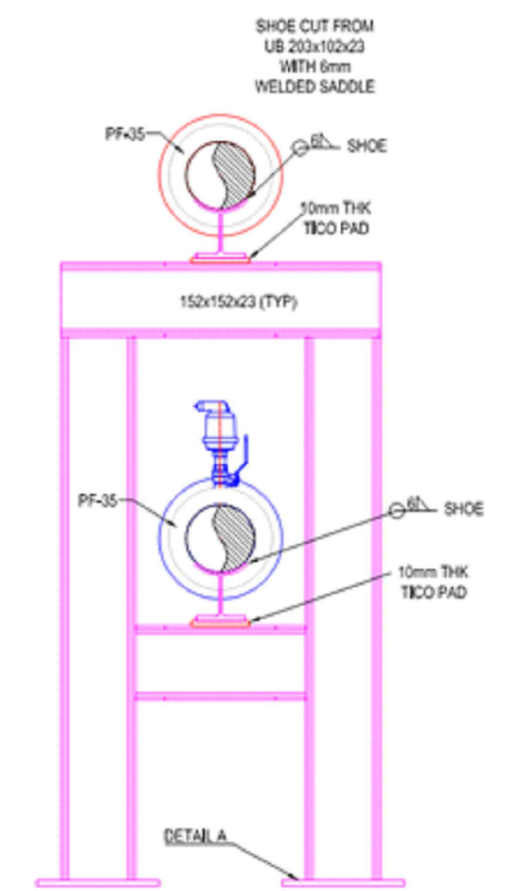

DETAIL 'B' TYPICAL PIPEWORK SUPPORT (NTS)

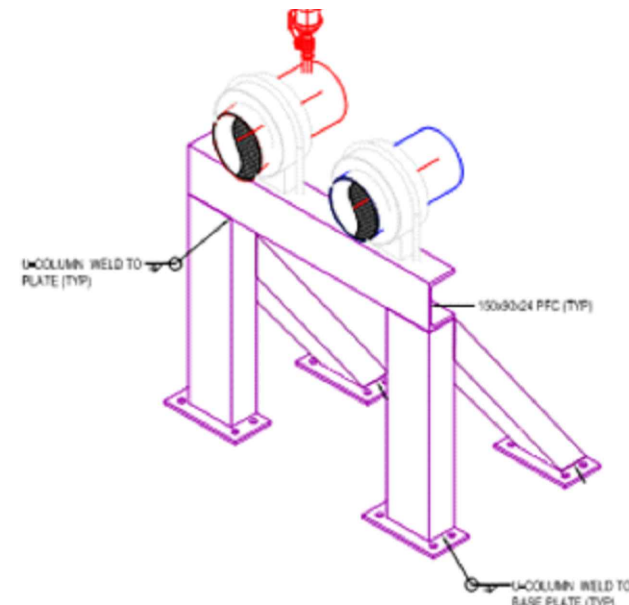

DETAIL 'A' TYPICAL ANCHOR
SUPPORT (NTS)

ISSUED FOR INFORMATION

THIS DRAWING REFERENCES THE FOLLOWING FILES:

- Ref: 50467-VE-TH-XX-RP-Z-5601 OTH D&A STATEMENT
- 50467-VE-TH-00-SI-M-XX01 SITE LOCATION PLAN
- 50467-VE-TH-B1-DR-M-5602 EXISTING OTH PHX GA
- 50467-VE-TH-B1-DR-M-5603 EXISTING OTH RMU GA
- 50467-VE-TH-B1-DR-M-5604 PROPOSED OTH PHX GA
- 50467-VE-TH-B1-DR-M-5605 PROPOSED OTH RMU GA
- 50467-VE-TH-B1-DR-M-5606 EXIST/PROP OTH PHX SECT/ELE
- 50467-VE-TH-B1-DR-M-5607 EXIST/PROP OTH RMU SECT/ELE

P1	22/04/20	ISSUED FOR INFORMATION	PM	RG	JH
REV	DATE	DESCRIPTION	DRW	CKD	APP

**VITAL
ENERGI**

Vital Energi, Century House, Roman Road, Blackburn, Lancashire, BB1 2LD
Tel: +44 (0)1254 296 000 Fax: +44 (0)1254 296 040

Project: MANCHESTER CQHN CEF					
Title: TOWN HALL PROPOSED PHX ROOM GA PLAN					
DATE	08/04/20	SCALE	1:50	SHEET	A2
INFORMATION				Status: S2	Stage: 3
50467-VE-TH-B1-DR-M-5604				Drg-No: P1	Rev: P1