


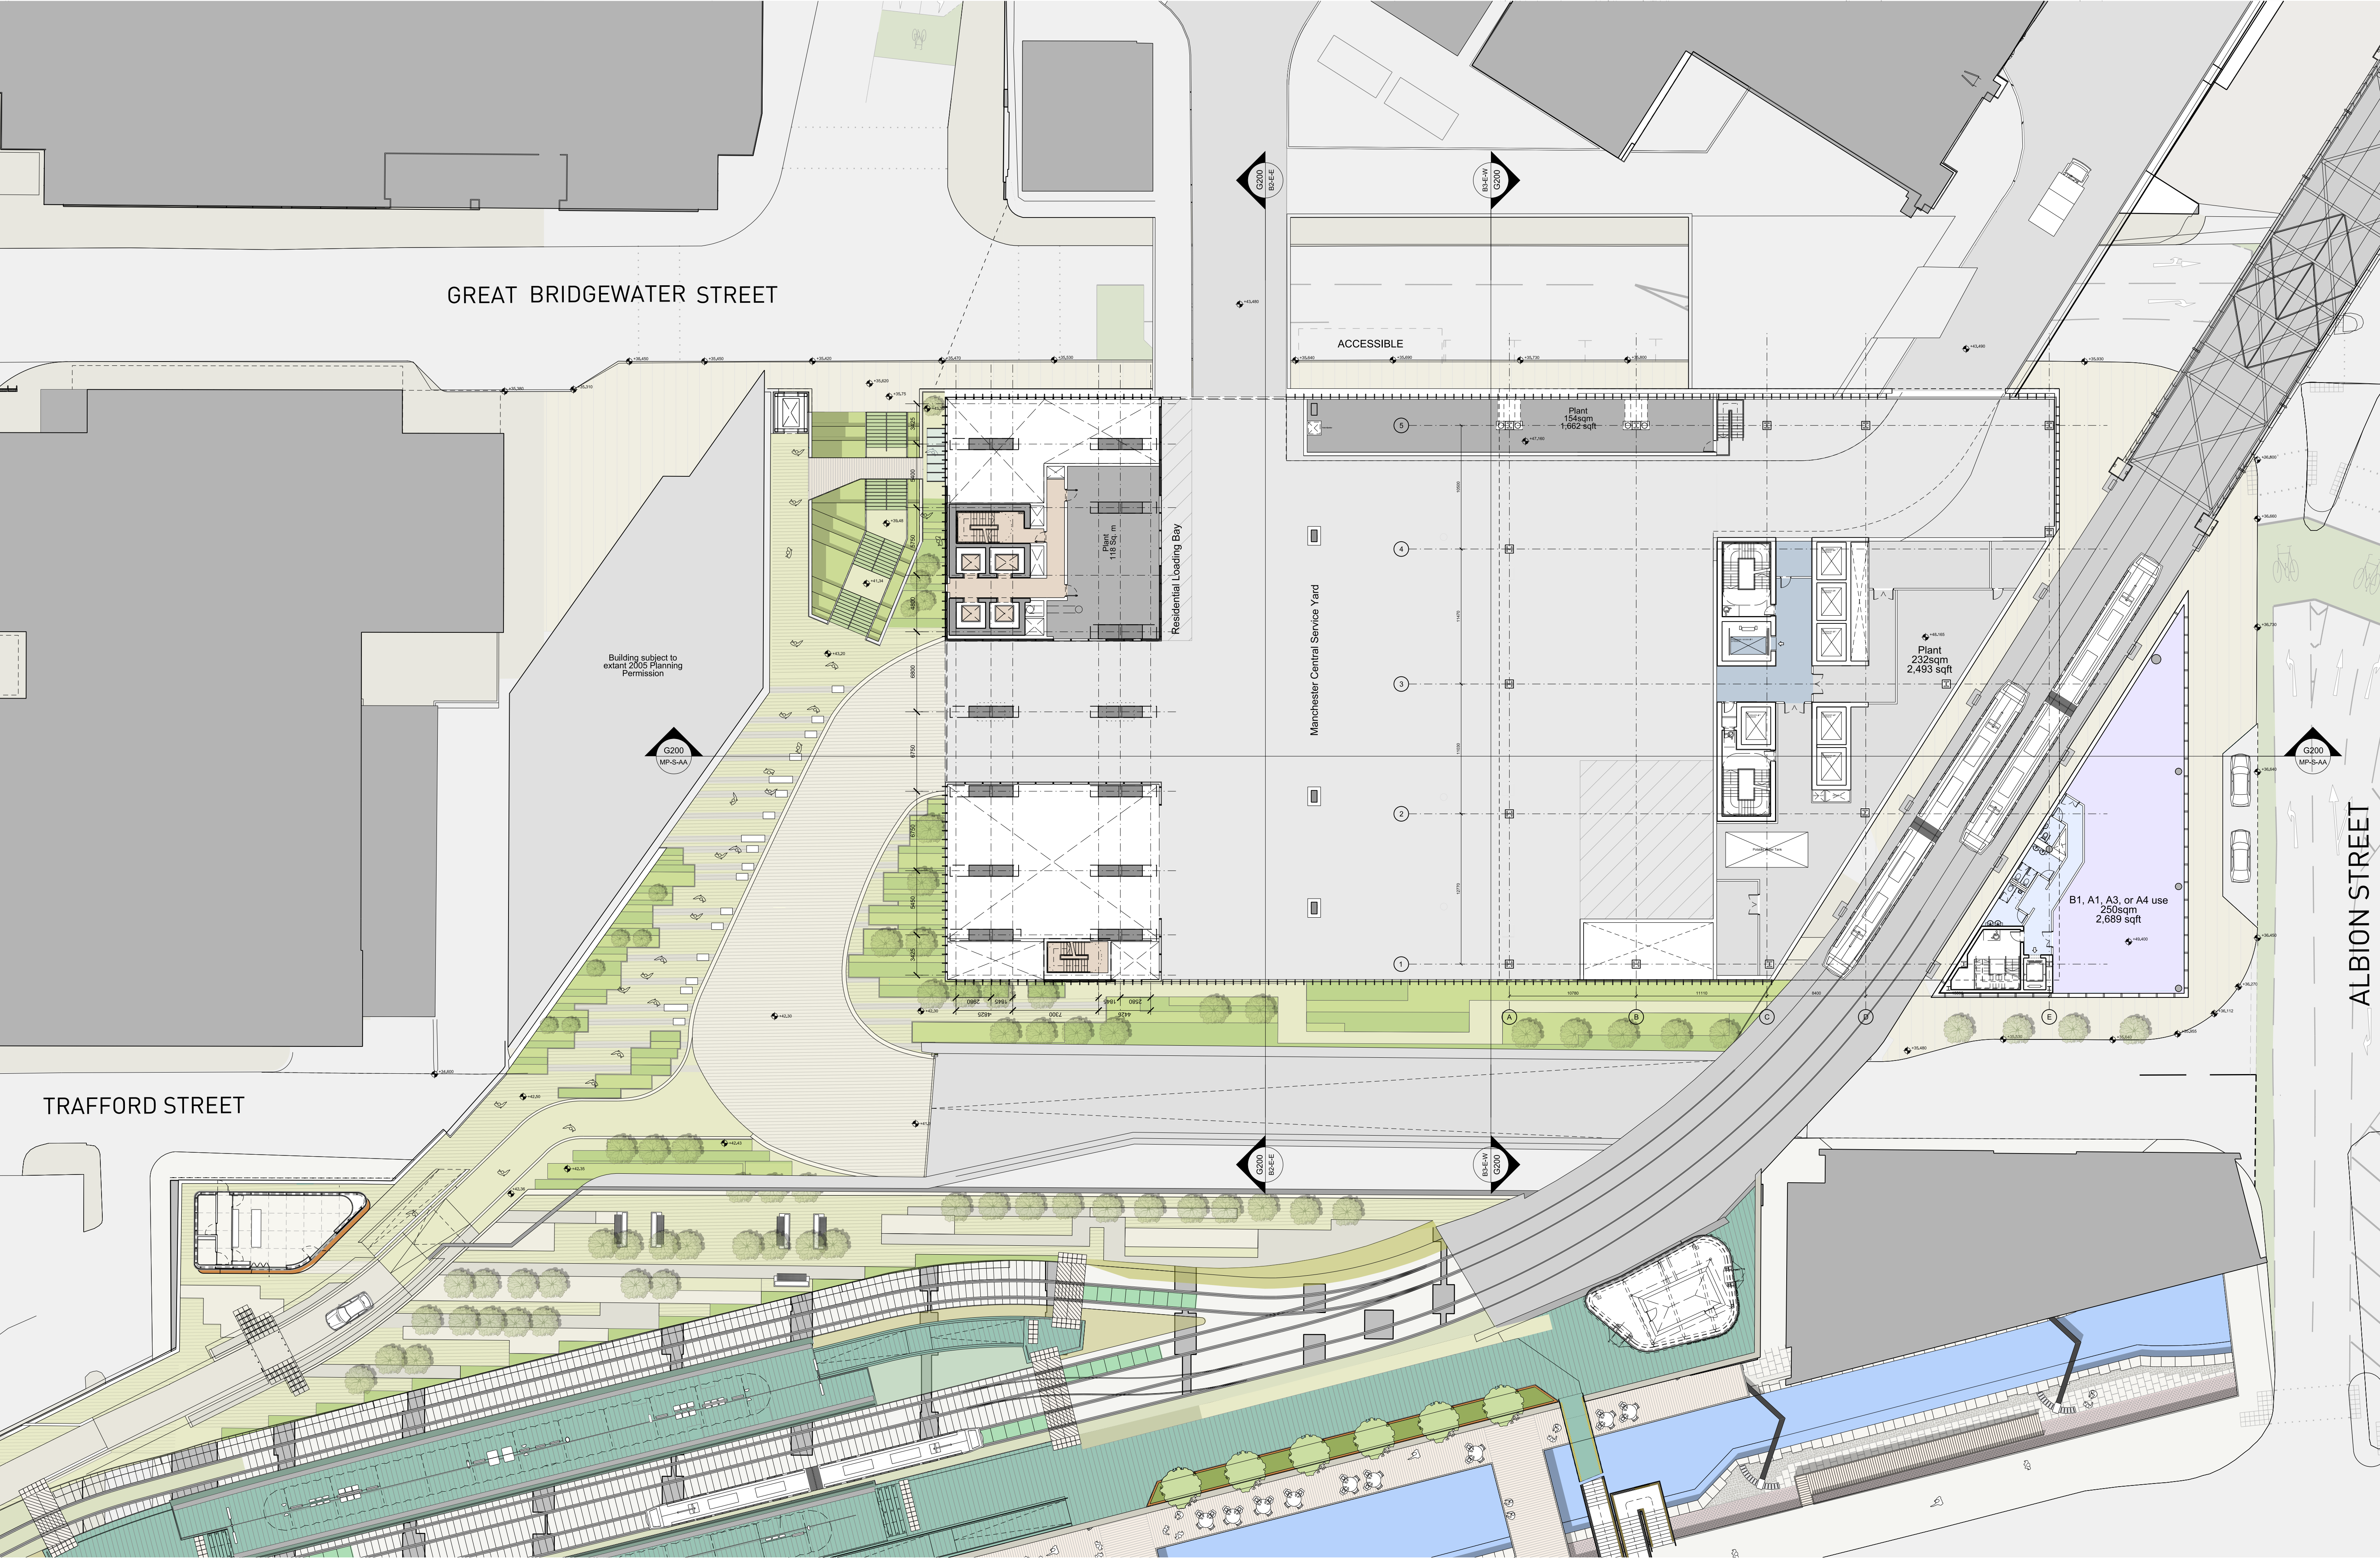


This drawing is copyright
Do not scale off dimensions.
All dimensions to be checked on site by contractor.
Contractor to report any dimensional discrepancies,
errors or omissions prior to commencing on site.

0m 2.5m 5m 10m

Rev	Date	Description
00	17-03-2017	Planning Issue
01	13-07-2017	Change of Use
02	30-04-2020	Minor Material Amendment Application
03	29-05-2020	Minor Material Amendment Application

Rev	Date	Description

Rev	Date	Description

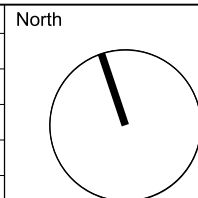

Project Title
Former Bauer Millet Site

Drawing Title
Masterplan- Proposed Plan- Service Yard 01- Mezzanine

Status
Planning

Scale
1:500 @ A3 / 1:250 @ A1

Date
March 2017

Job No
10053

Drawing No
10053-MP-A-B5D9-G100-P-01M-001

Revision
03

simpsonhaugh

MANCHESTER
Riverside & Commercial St
Manchester M1 1 4RD
+44 (0)161 835 2442
www.simpsonhaugh.com

LONDON
3rd Floor, 100 Broadgate
London EC1R 3BB
+44 (0)20 7549 4900
mail@simpsonhaugh.com