



STEP DETAIL - TYPE 2
Scale - 1:20


Plan

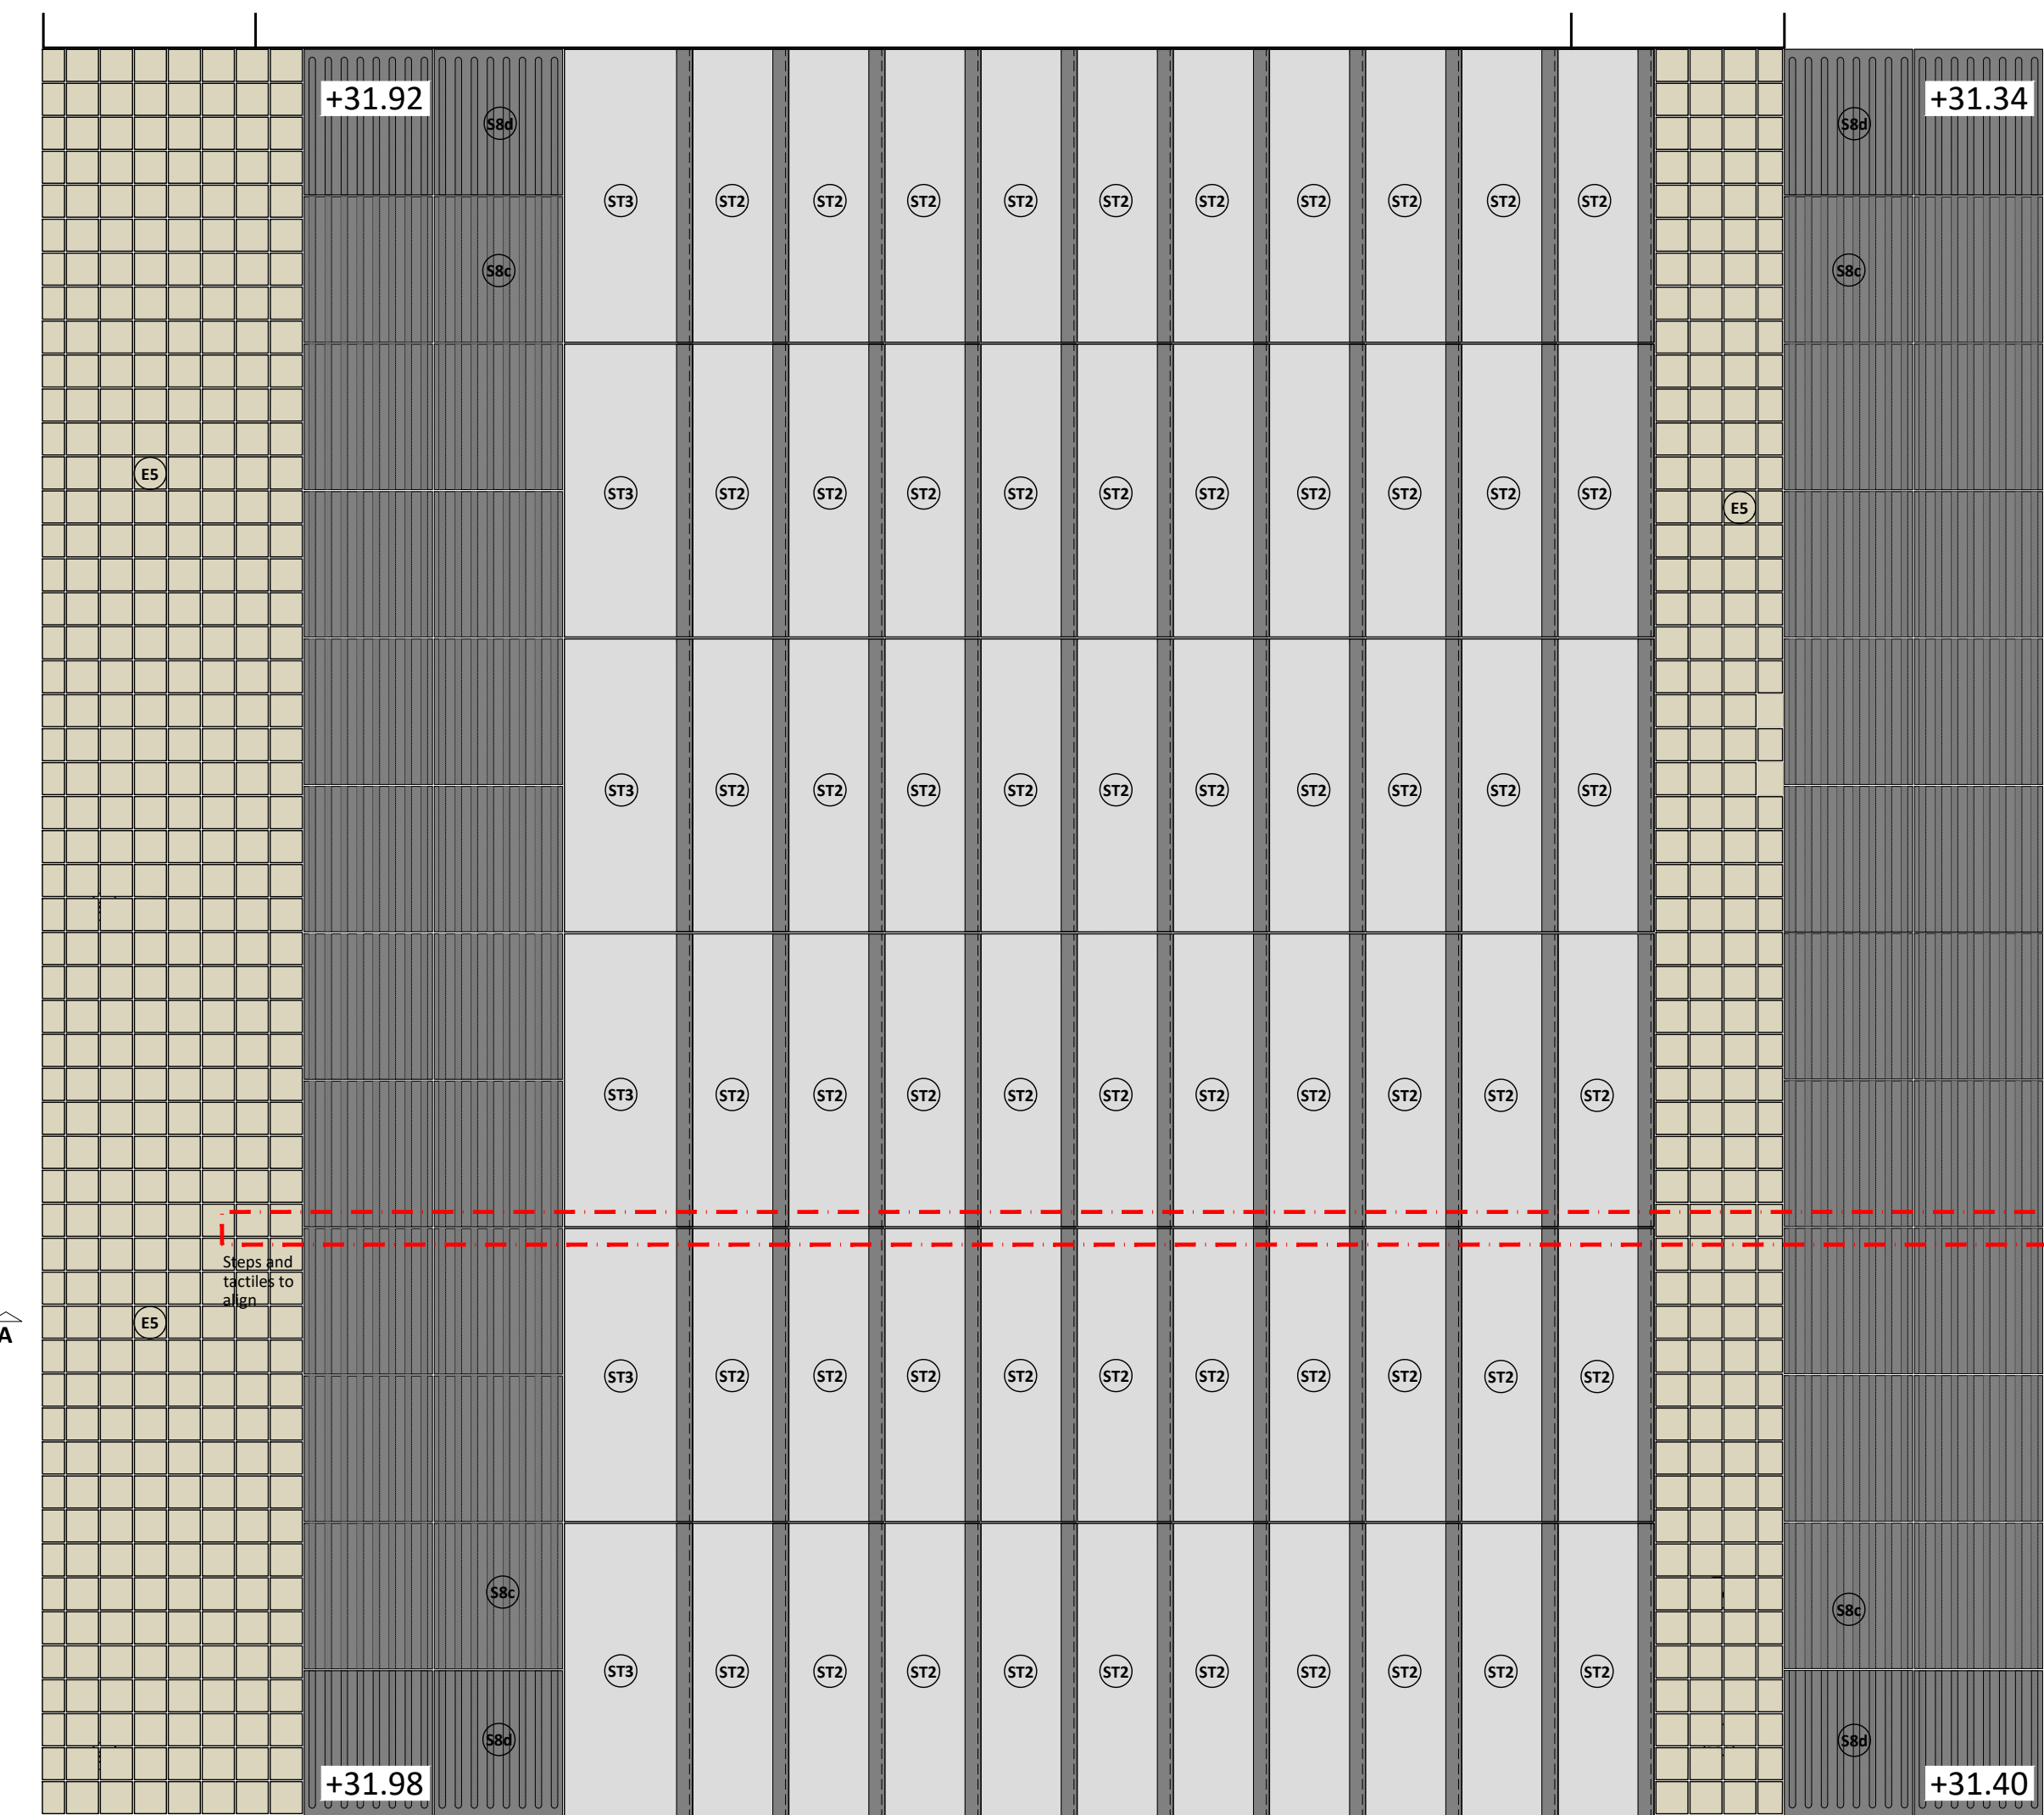


STEP UNIT DETAILS
Scale - 1:20

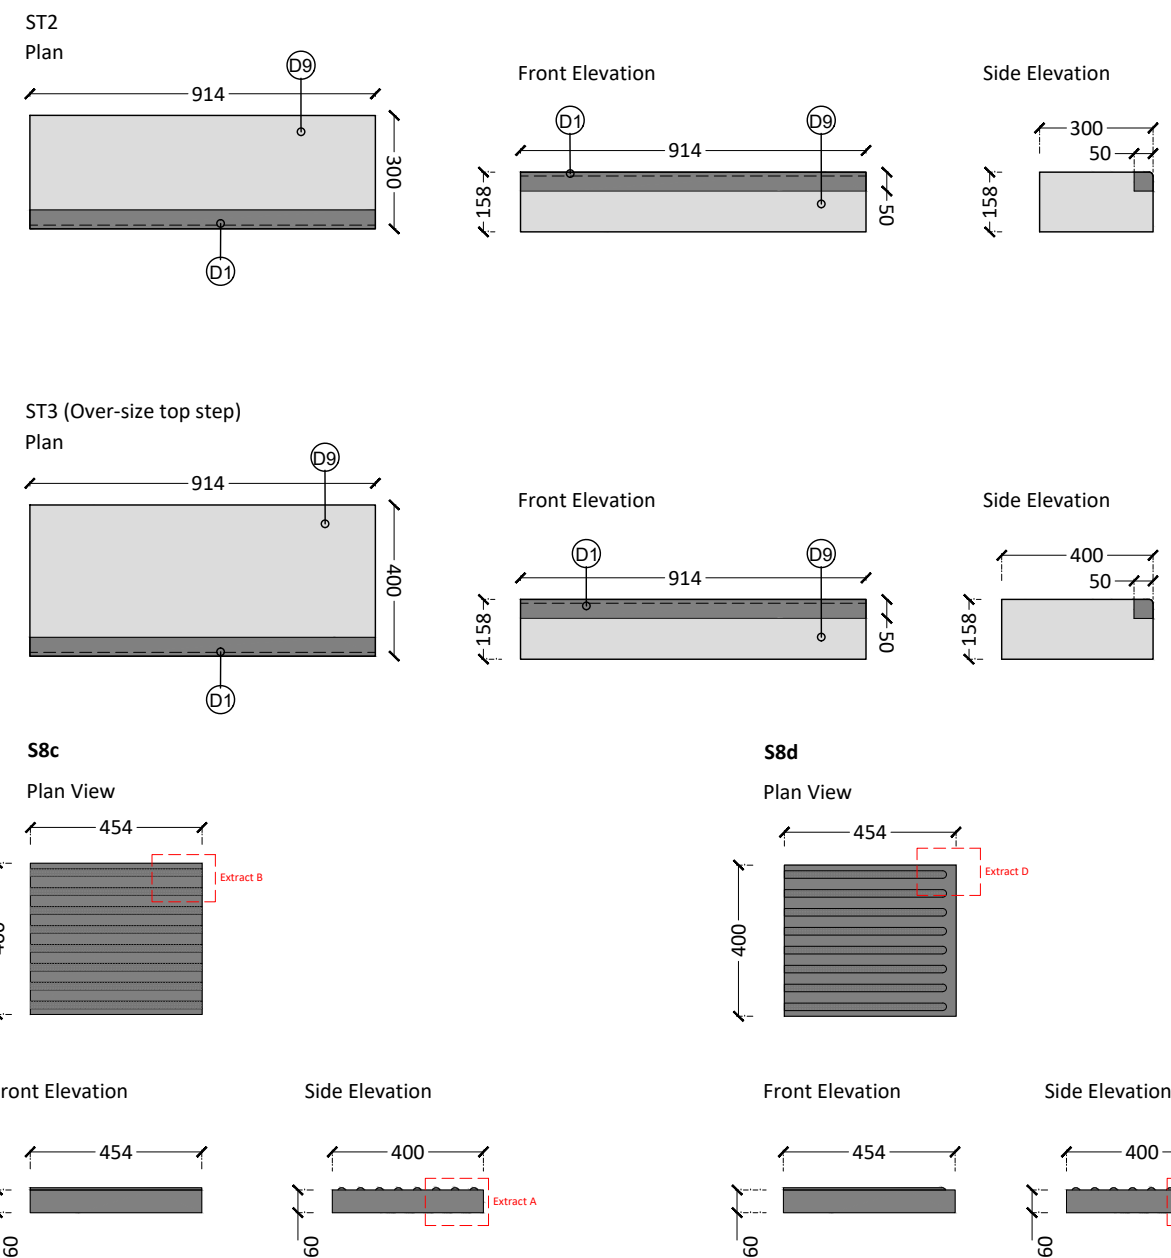


TACTILE PAVING DETAILS

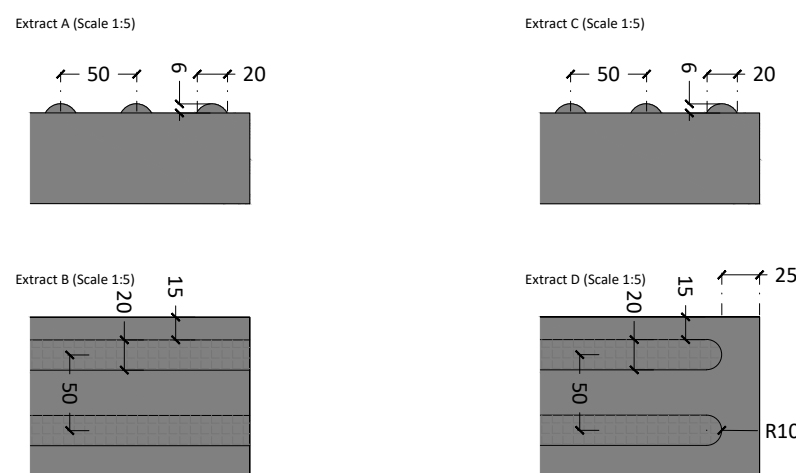

HOUSING AND COVER TO BASE OF FIN POSTS
Scale - 1:10

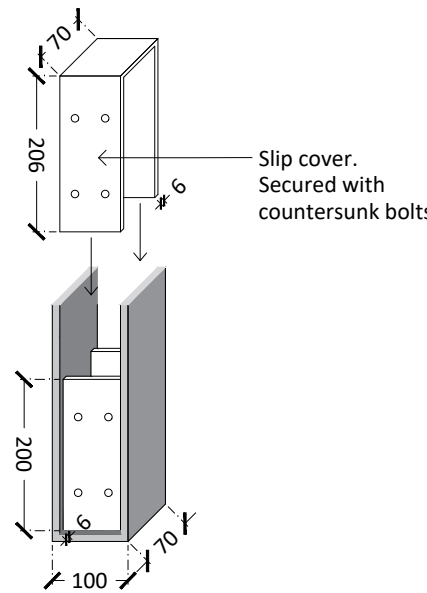

STEP AND HANDRAIL SECTIONAL ELEVATION
Scale - 1:20

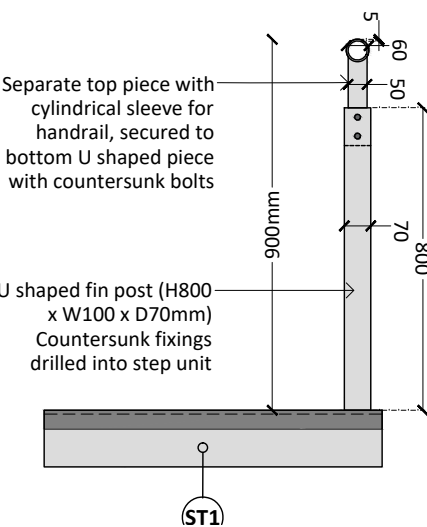

GENERAL NOTES

- This drawing is the copyright of tpm landscape Ltd and cannot be reproduced in any form without the consent of the company.
- This drawing is to be read in conjunction with detail landscape drawings, details and specification.
- This drawing is to be read in conjunction with all relevant Architects', Engineer's, Specialists, Bills of Quantities and Specifications.
- The insertion of any firm or proprietary brand on this drawing is an indication of the class or quality required and does not exclude the use of alternative materials that are equal in performance, quality and appearance, provided they have been approved in writing by the Landscape Architect.
- The Contractor is responsible for accurately ascertaining the position of underground services and responding to all relevant service easement requirements.
- All dimensions are in millimetres unless stated otherwise, for the purposes of construction this drawing must not be scaled and only written dimensions used. Written and scaled dimensions to be checked on site, any discrepancies reported prior to work commencing. IF IN DOUBT PLEASE ASK.
- All work and materials are to be in accordance with the relevant British Standards and Code of Practice.
- All Proprietary products are to be used strictly in accordance with the manufacturer's instructions and details.

SPECIFICATION

Step units:

ST2 - Yellow Rock Granite step unit, L914 x W300 x D150mm, bush hammered finish with contrasting nose inlay in Kobra Granite, as supplied by Hardscape or similar approved

ST3 - Yellow Rock Granite step unit, L914 x W400 x D150mm, bush hammered finish with contrasting nose inlay in Kobra Granite, as supplied by Hardscape or similar approved

S8c - Kobra Granite corduroy paving, centre units, L454 x W400 x D60mm, as supplied by Hardscape or similar approved

S8d - Kobra Granite corduroy paving, end units, L454 x W400 x D60mm, as supplied by Hardscape or similar approved

Surfaces:

S2 - Yellow Rock Granite, L600 x W300 x D50mm, bush hammered finish, as supplied by Hardscape or similar approved

Edges:

E5 - Yellow Rock Granite setts, L100 x W100 x D50mm, bush hammered finish, as supplied by Hardscape or similar approved

Boundaries:

B3 - Stainless steel handrail, 48mmØ

Ground formation, fill materials and fixings:

G1: Waterproofing to slab to engineers specification

G2: Sub-base/ build-ups to engineers specification

G3: Mortar Bedding to engineers details

G4: Proprietary mortar joints, 6mm joint, in a natural colour to engineers specification. Contract to submit colour samples

G5: Concrete haunches to eng details.

G6: 6mm gap between units


G7: Made up ground to engineers details

Finishes/Others:

D1: 10mm pencil edge

D9: Bush hammered finish

LOCATION PLAN

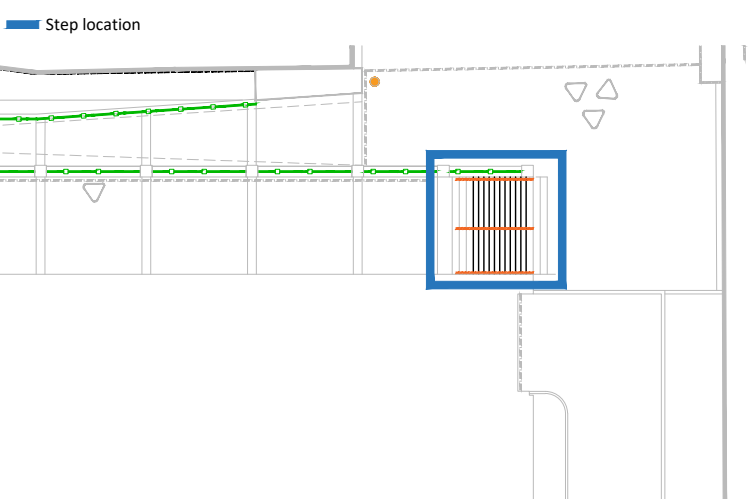

REVISION NOTES

Rev	By	Description	Date
P2	DC	Reference to handrail lighting omitted	05.12.19
P1	BF	Tender Issue	20.06.19

Client

DQ Investments Ltd

Project

Crown Street, Manchester

Description

Ground Floor: Step Detail - Type 2

Status

For Tender

Scale @ A1	Drawn	Checked	Date
varies	BF	DC	20.06.19
Drawing number			Revision
Z1-TPM-G710-SE-GRD-309			P2

tpm landscape
chartered landscape architects
address: 4th Floor Studio 10 Little Lever St Manchester M13 1HR
tel: 0161 235 0600 fax 0601 email info@tpmlandscape.co.uk