


General Notes
Do not scale from drawing. Use marked dimensions.
To be read in conjunction with all other Consultant's drawings.
The Architect to be immediately notified of any discrepancies.
Copyright on this drawing retained by the Architect.

- KEY**
- CO-WORK
 - CIRCULATION

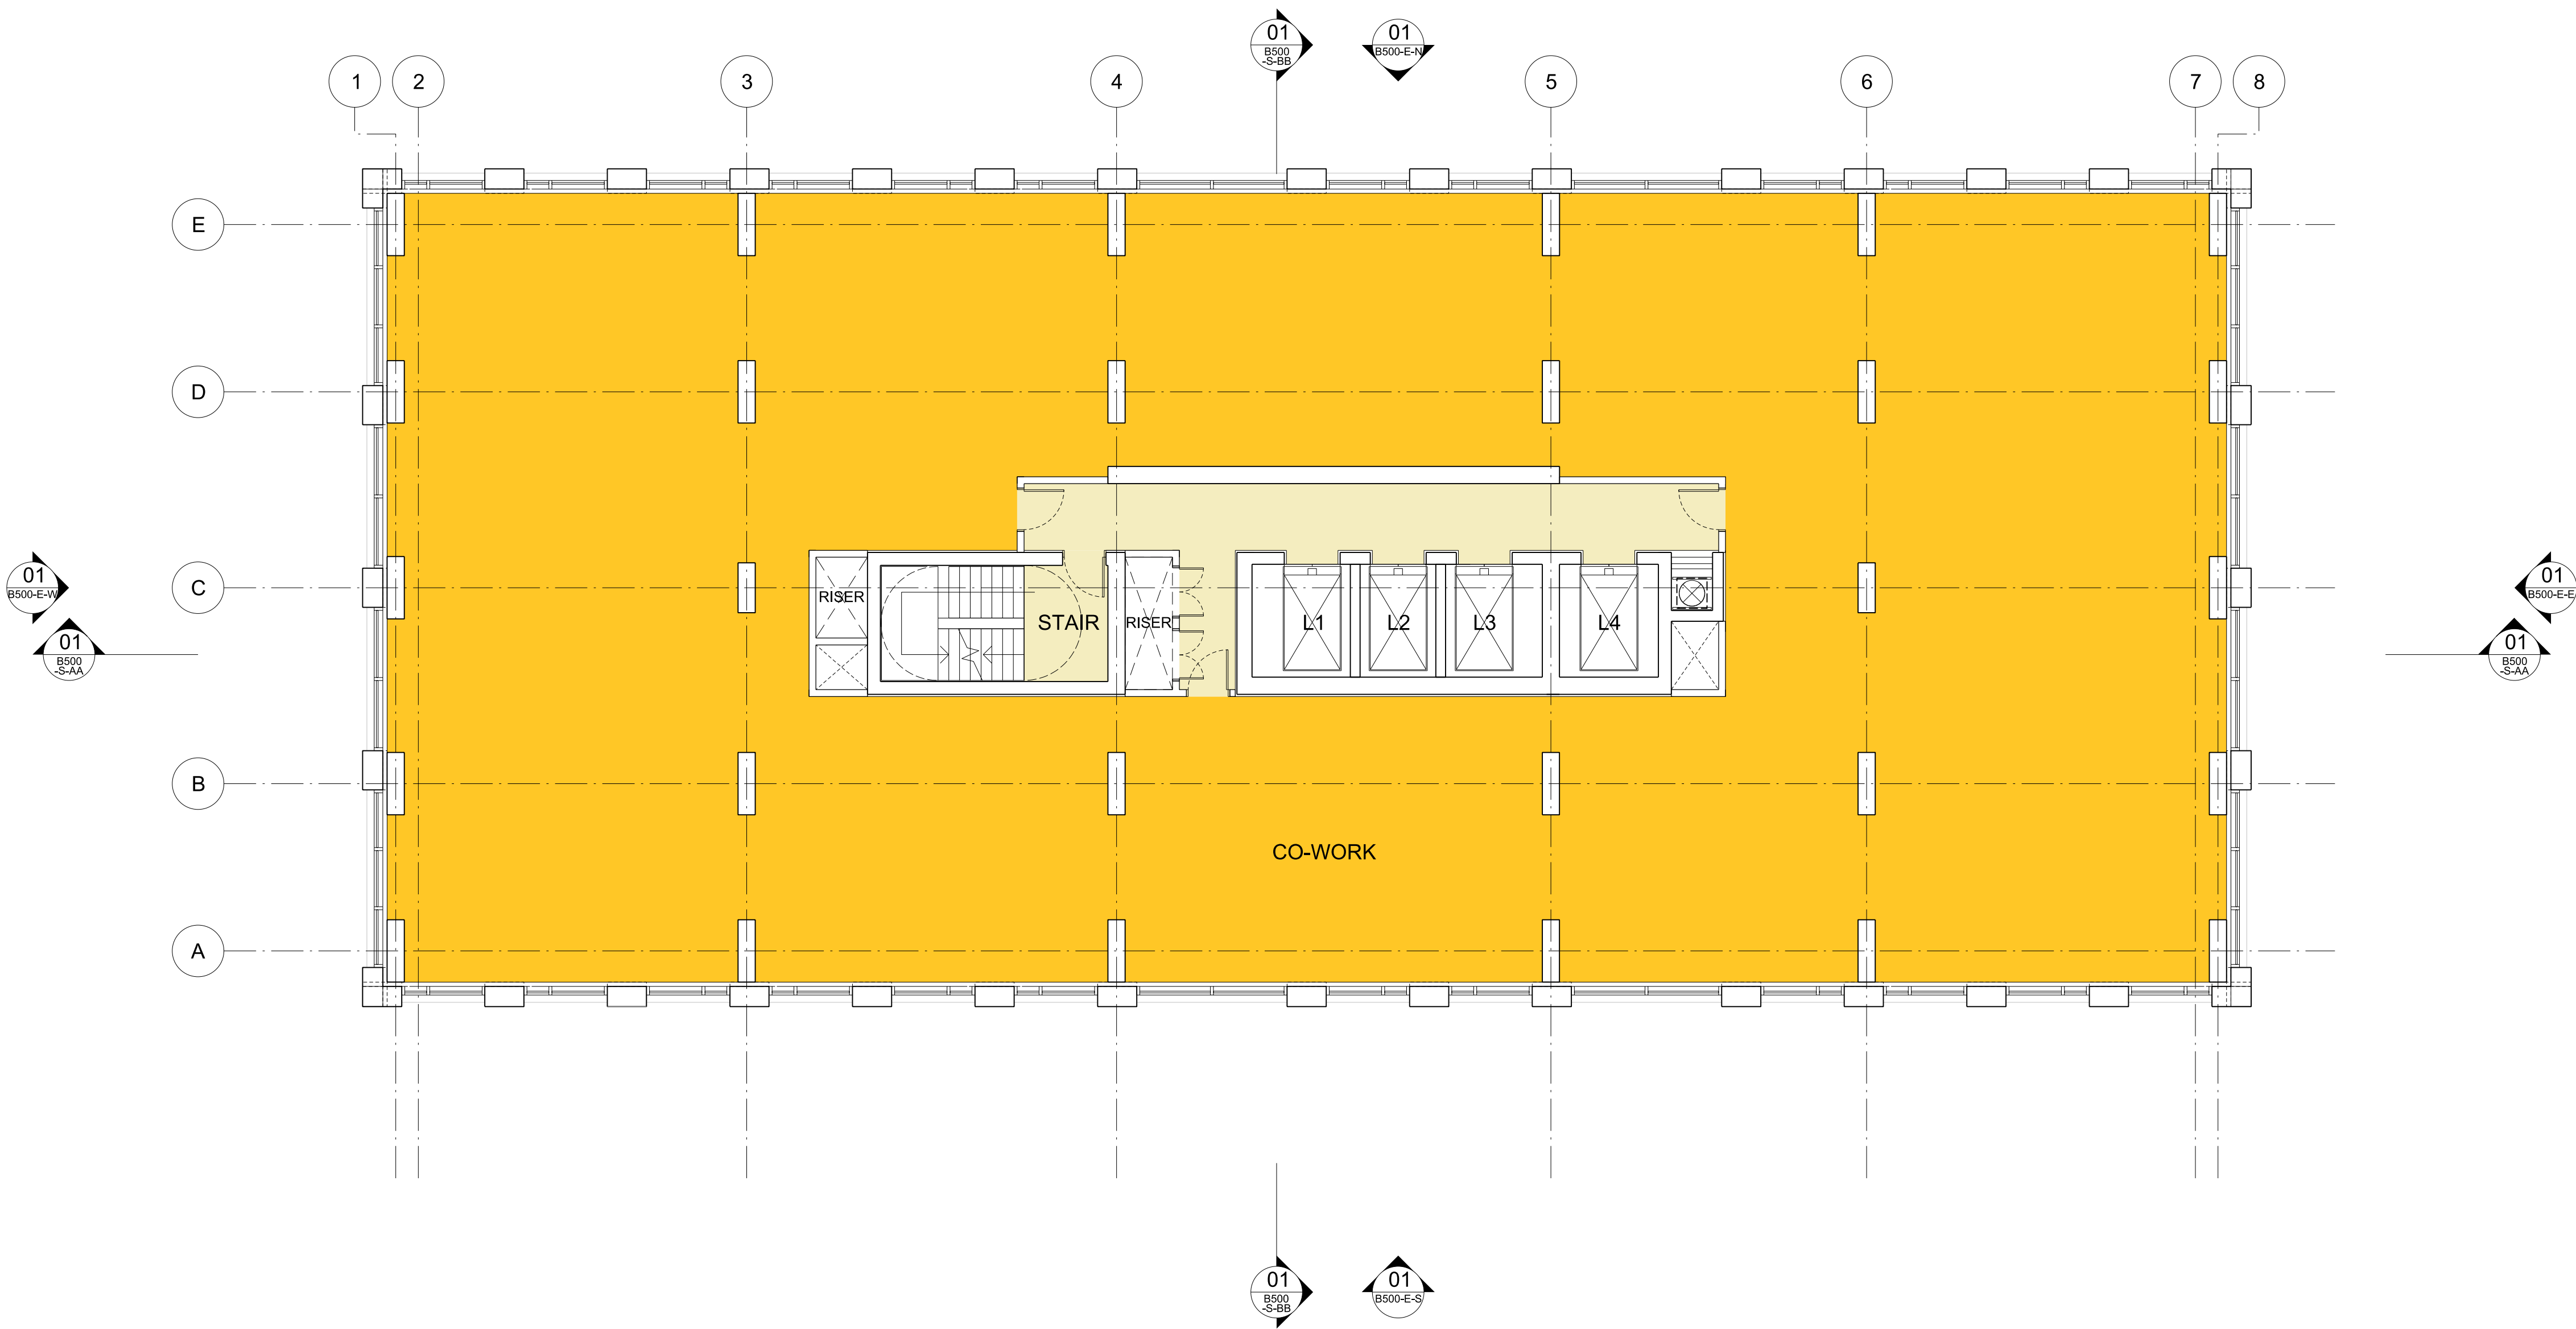

B	20200227	PT	PT	JR	ISSUED FOR PLANNING
A	20200320	PT	PT	JR	ISSUED FOR PLANNING First Issue
No.	Date	Dwn	Chk	App	Revision or reason for issue

**DENTON
CORKER
MARSHALL**

Architect
Denton Corker Marshall LLP
3.04 The Frames 1 Phipp Street
London EC2A 4PS
Telephone 020 7553 2020
Email mail@dentoncorkermarshall.co.uk

Project Title
**UNION, ST. JOHNS
VITA T2**

Client
VITA
The Box, Horseshoe Lane
Alderly Edge, SK9 7QP
Telephone:
Email info@selectproperty.com

Scale / North Point
1:100 @ A1

0 1 2 3 5m



Drawing Title
LEVEL 02-04 GA PLAN

Drawing Number
6555-P-B500-P-02-04

Drawing Status
PLANNING

Revision
B