



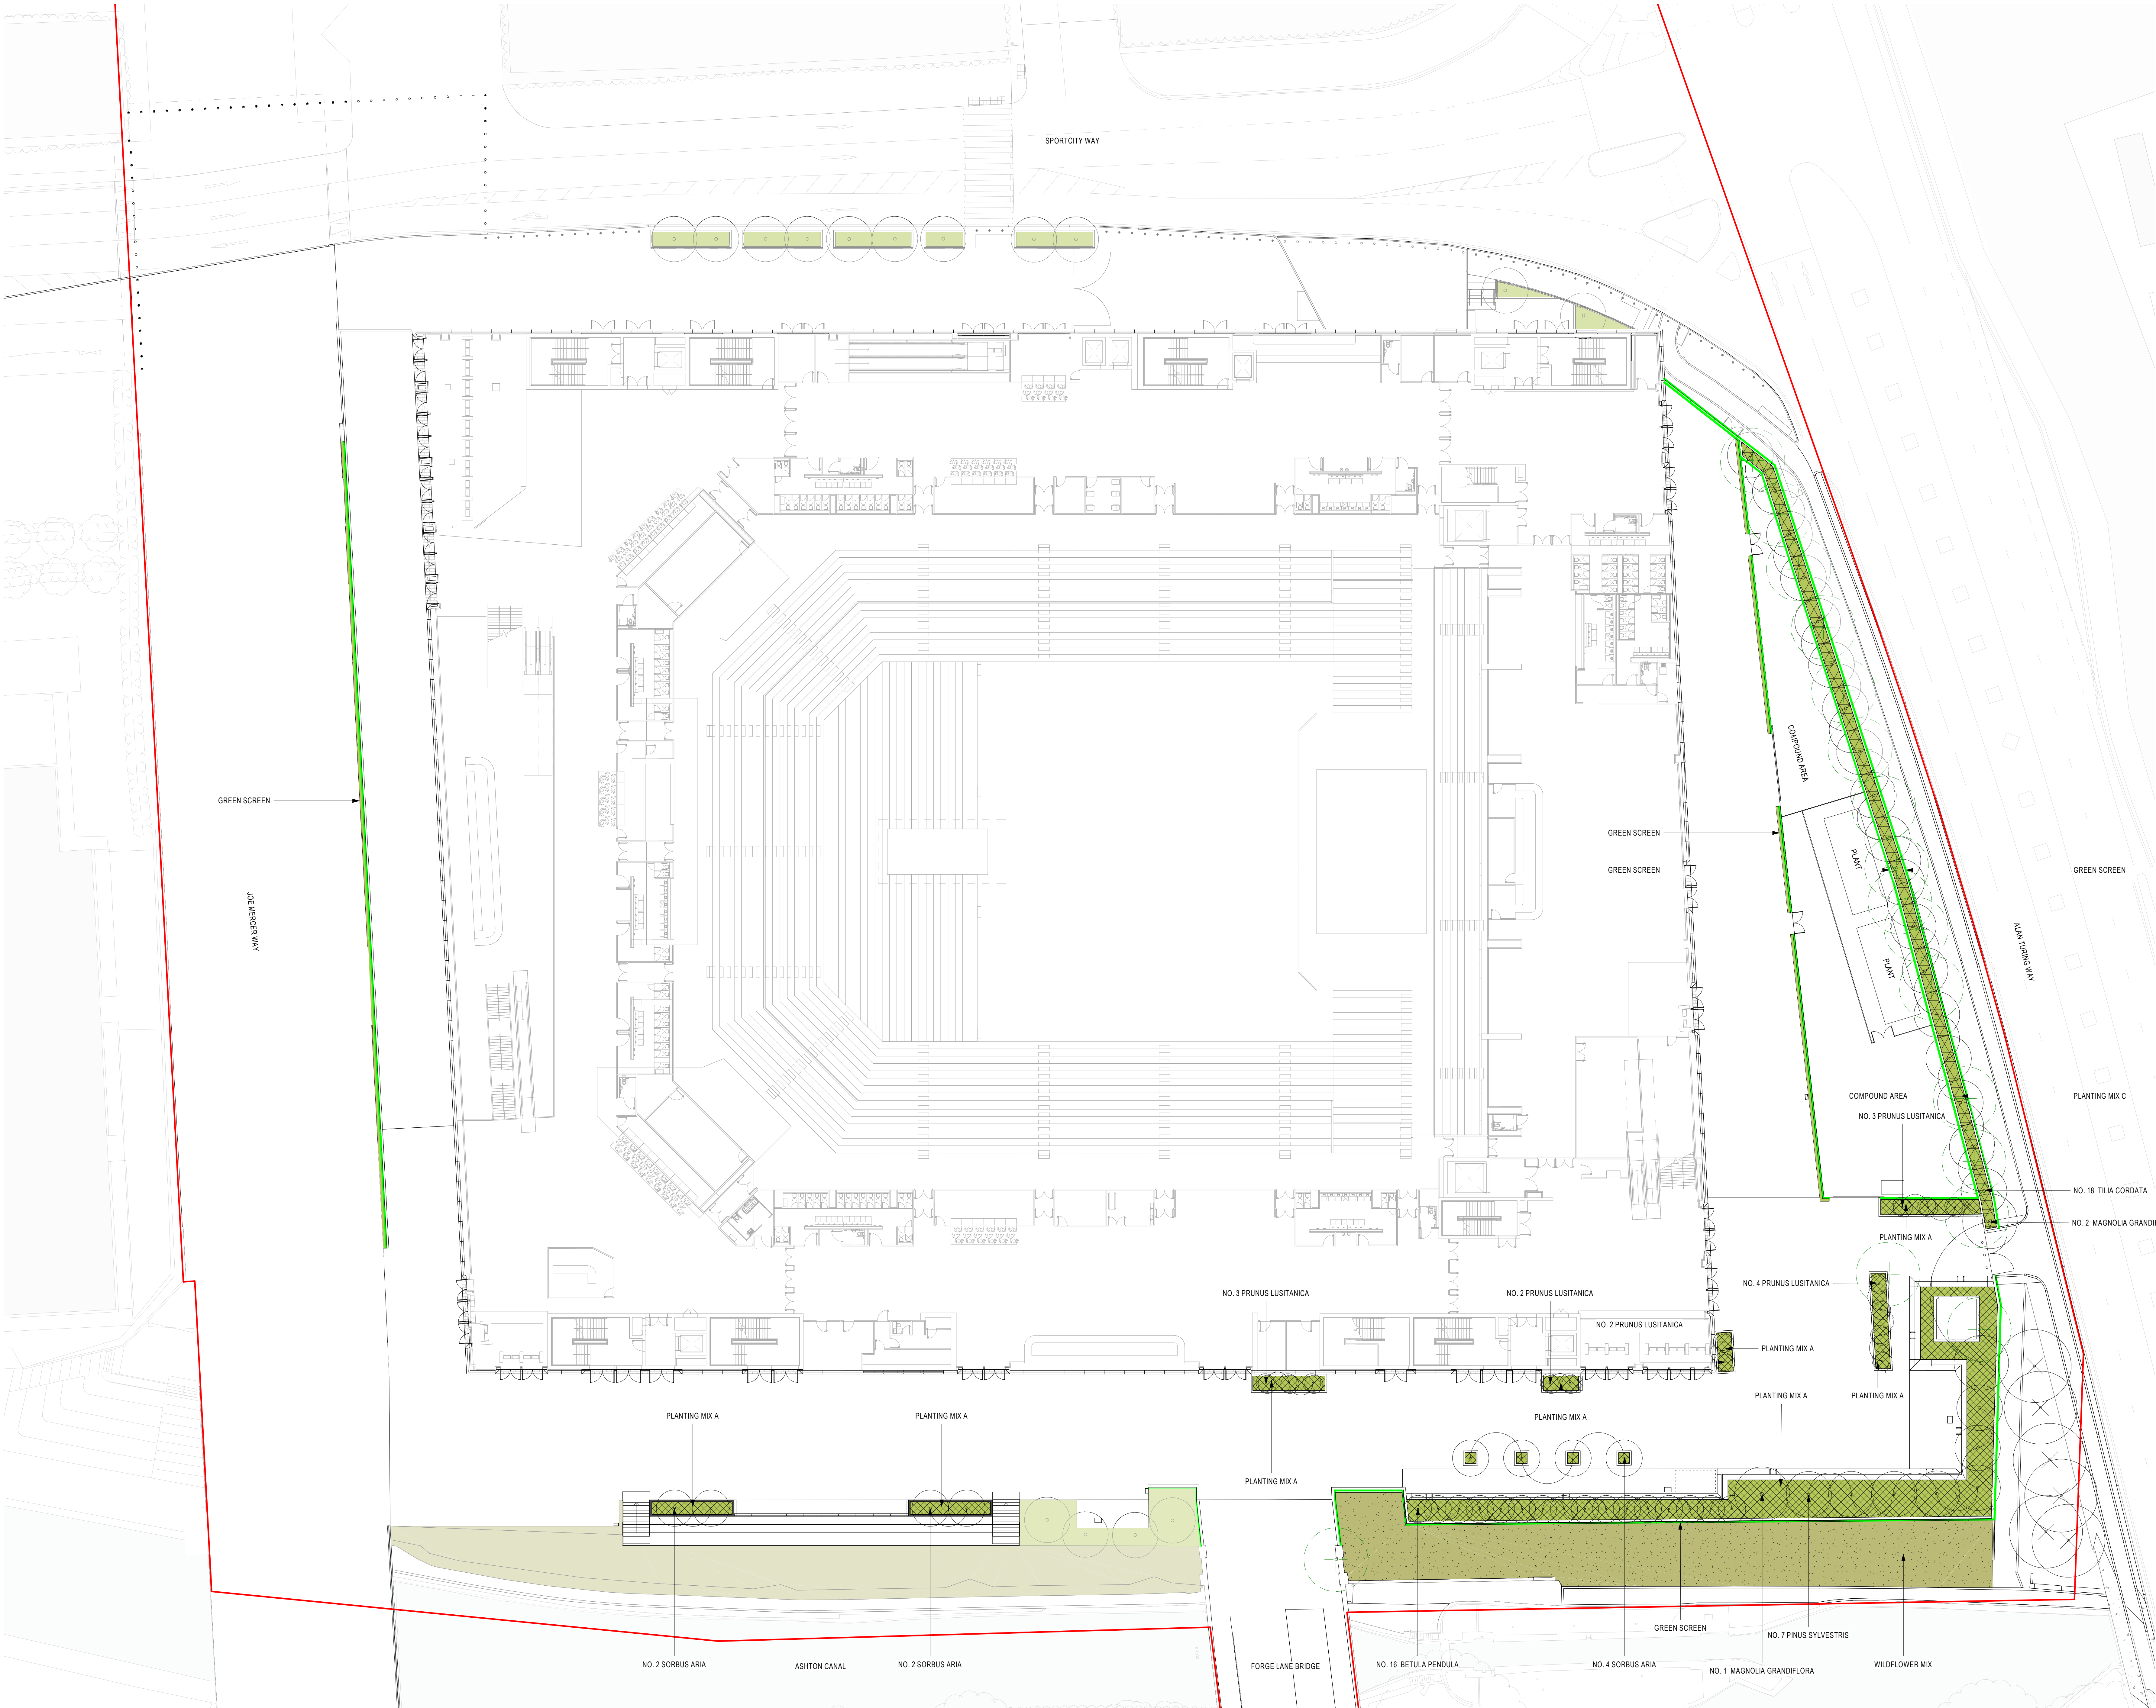

REVISIONS		
REV	DATE	DESCRIPTION
01	14/02/2020	PLANNING

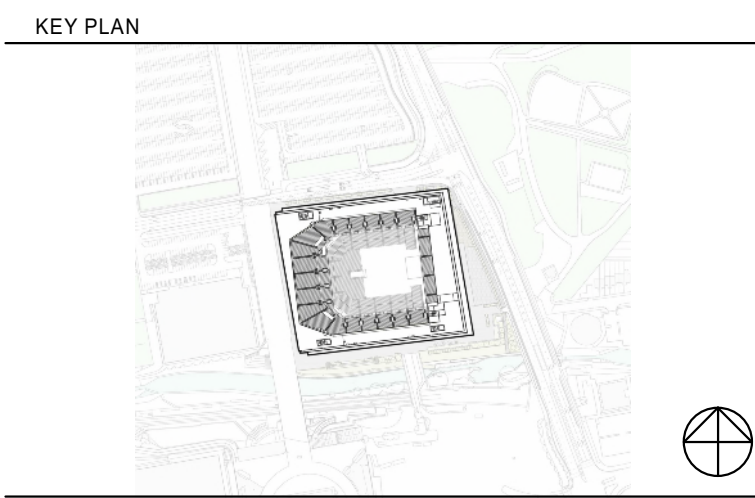

- KEY
- PLANNING APPLICATION BOUNDARY
- EXISTING TREES TO BE REMOVED
- EXISTING TREES TO BE RETAINED
- PROPOSED TREES
- PROPOSED SPECIMEN SHRUB
- PLANTING MIX A
- PLANTING MIX B
- PLANTING MIX C
- WILDFLOWER MIX
- GREEN SCREEN

THIS DRAWING IS ONLY TO SCALE IF IT IS REPRODUCED AT THE CORRECT PAPER SIZE
1:250@A0

CLIENT

© COPYRIGHT: ALL RIGHTS RESERVED
THIS WORK IS COPYRIGHT AND CANNOT BE REPRODUCED OR COPIED IN ANY FORM OR BY ANY OTHER MEANS (INCLUDING ELECTRONIC OR MECHANICAL) WITHOUT THE WRITTEN PERMISSION OF POPULOUS. ANY UNAUTHORIZED USE OR REPRODUCTION OF THIS DOCUMENT FOR ANY PURPOSE WHATSOEVER IS RESTRICTED TO THE TERMS OF THE AGREEMENT OR WRITTEN AGREEMENT BETWEEN POPULOUS AND THE RESTRICTING PARTY.
USE PRELIMINARY DIMENSIONS IN PREFERENCE TO SCALES. CHECK ALL DIMENSIONS ON SITE BEFORE FABRICATION OR SETTING OUT.

ARCHITECT

14 BLADES COURT | DEodar ROAD | LONDON | SW15 2NU | UNITED KINGDOM
TELEPHONE +44 (0)20 8074 7466 | FACSIMILE +44 (0)20 8074 7470
ALL PRODUCTION & INTELLECTUAL PROPERTY RIGHTS RESERVED © POPULOUS 2008

PROJECT NAME

OVG MANCHESTER

DRAWING TITLE

SOFT LANDSCAPE PLAN
LEVEL 01

STATUS		PROJECT No.	
PLANNING		4933	
DATE	SCALE	SIZE	
14/02/2020	1 : 250	A0	
DRAWN	CHECKED	APPROVED	
ML	TJ	DS	
PROJECT	ORIGIN	ZONE	LEVEL
BRA-POP-ZZ- 01-	DR- L-	0656	00