


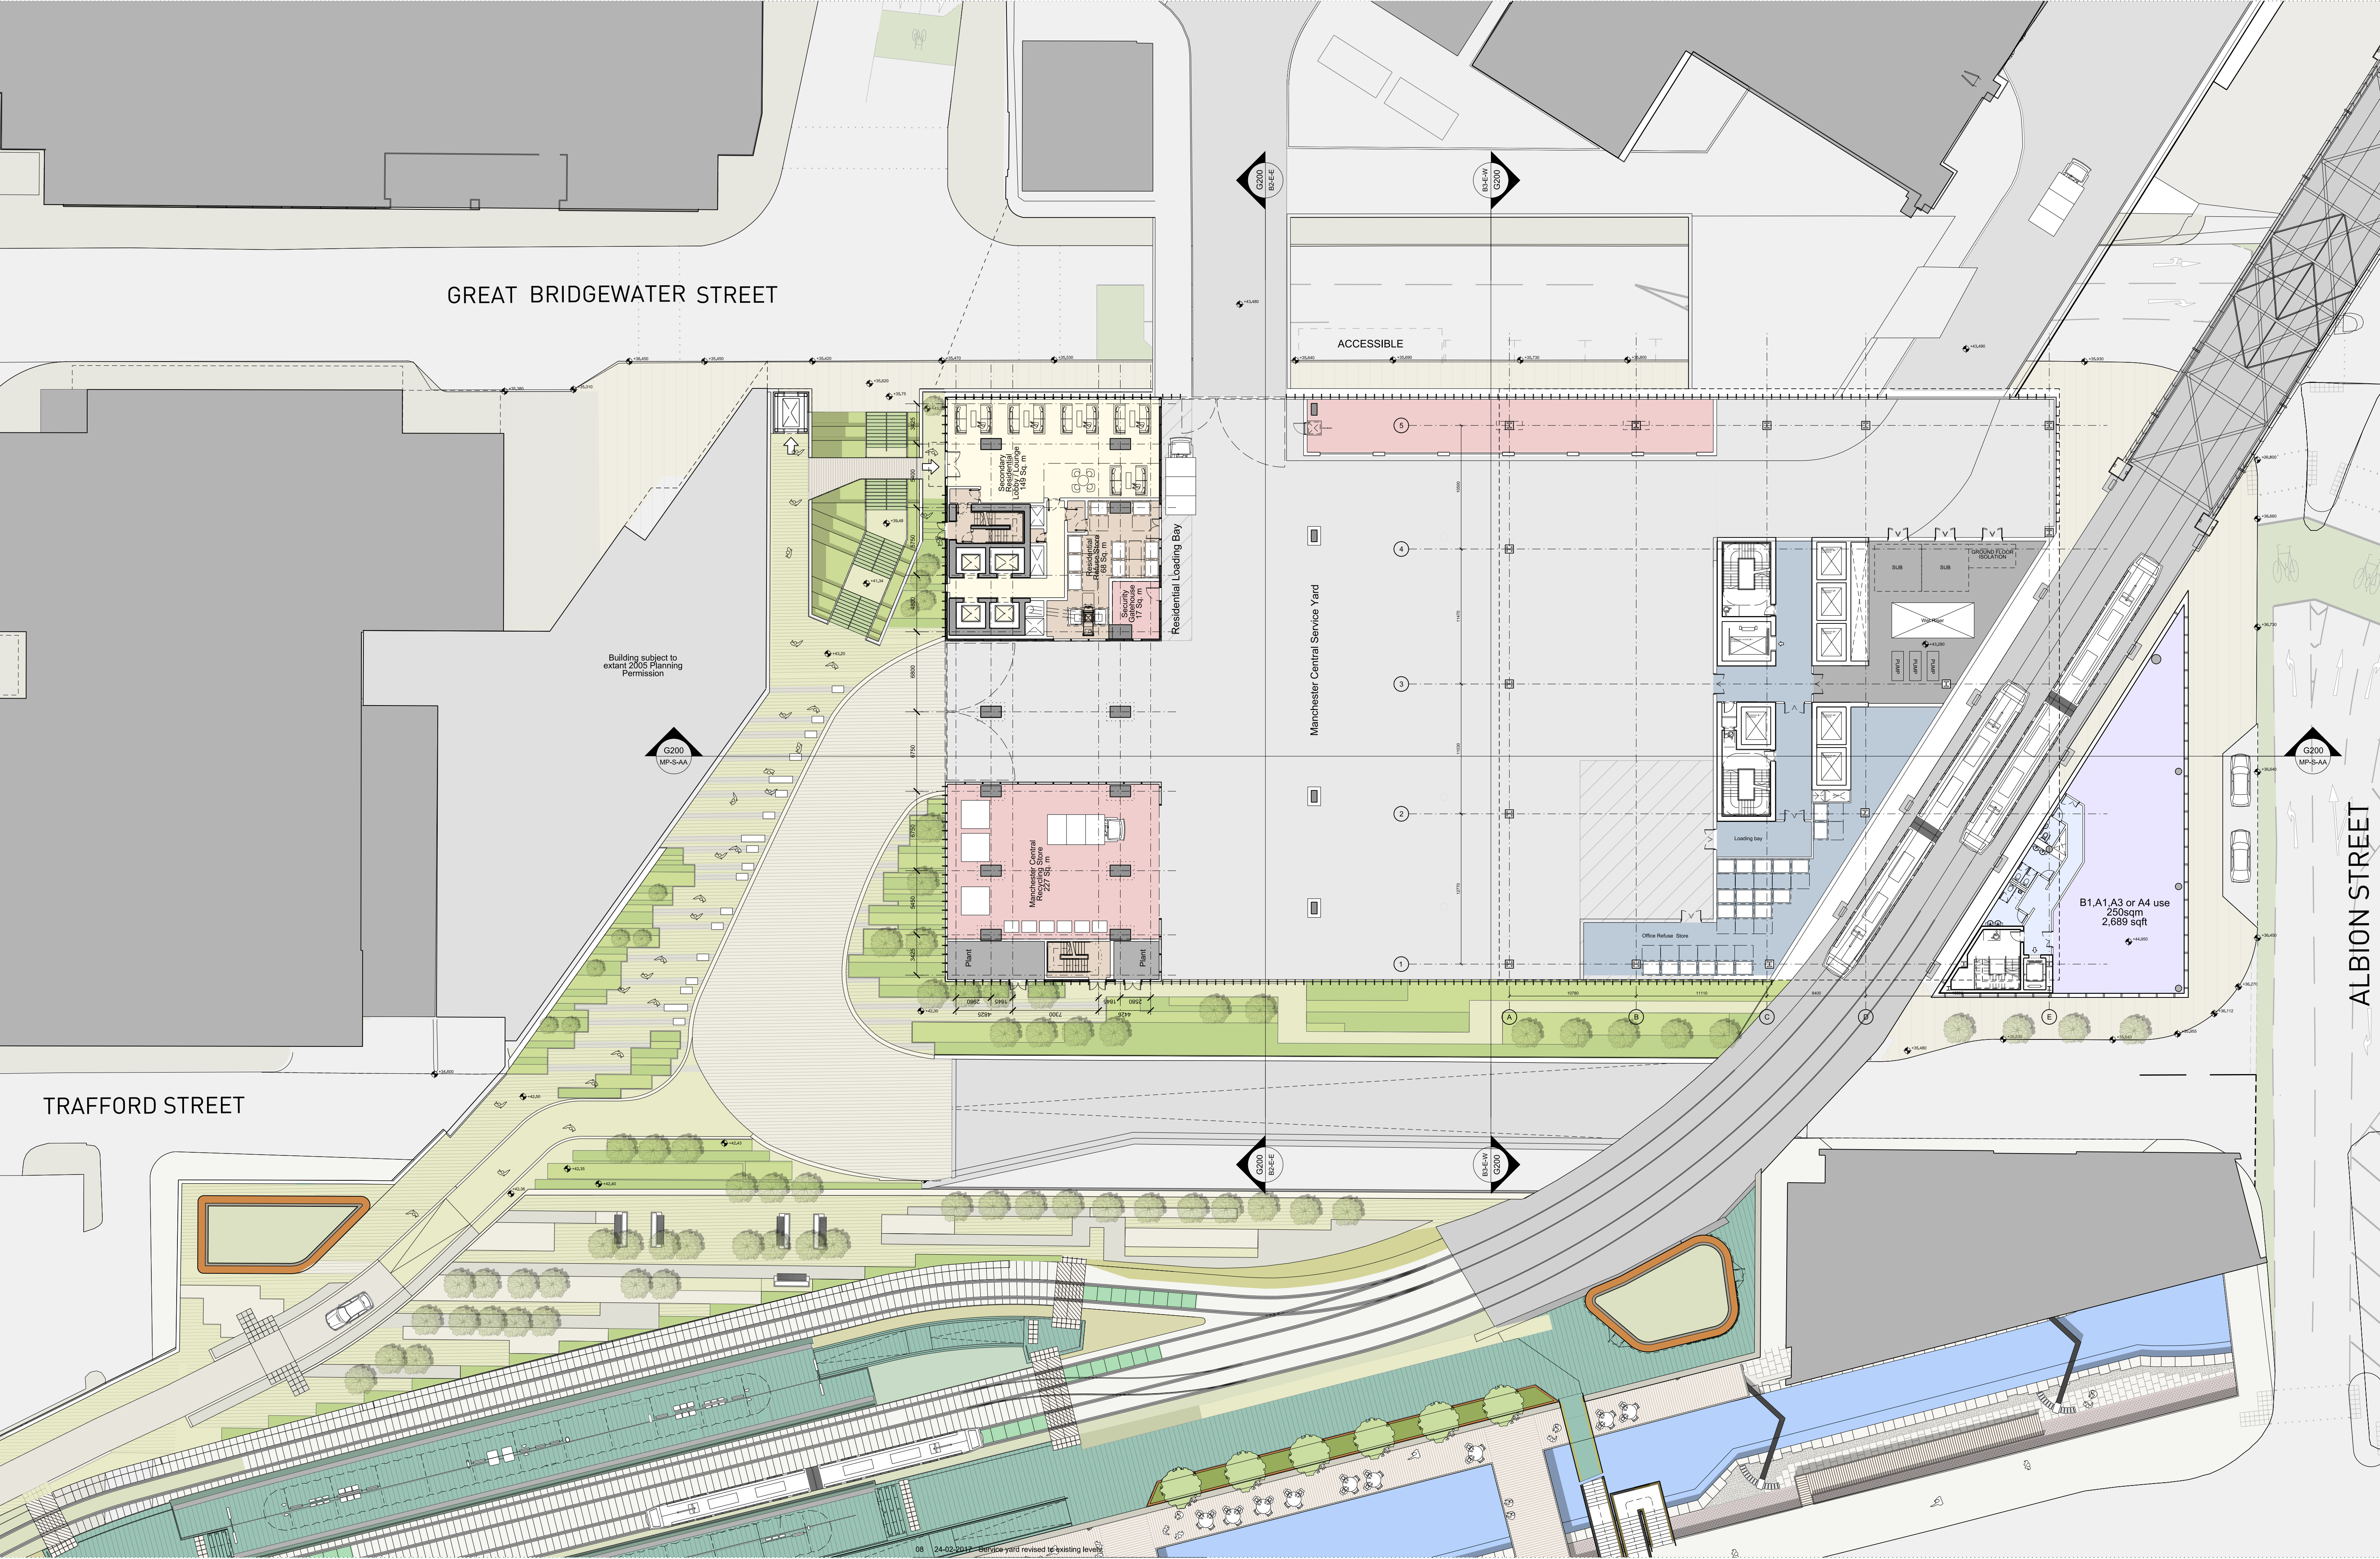

This drawing is copyright
Do not scale off dimensions.
All dimensions to be checked on site by contractor.
Contractor to report any dimensional discrepancies,
errors or omissions prior to commencing on site.

0m 2.5m 5m 10m

Rev	Date	Description
00	17-03-2017	Planning Issue
01	13-07-2017	Change of Use
02	30-04-2020	Minor Material Amendment Application
03	29-05-2020	Minor Material Amendment Application

Rev	Date	Description

Rev	Date	Description

North

Project Title
Former Bauer Millet Site

Drawing Title
Masterplan- Proposed Plan- Service Yard Level 01

Status	Planning
Scale	1:500 @ A3 / 1:250 @ A1
Date	March 2017
Job No	10053
Drawing No	10053-MP-B5D9-A-G100-P-01-001
Revision	03

simpsonhaugh

MANCHESTER
Riverside, 4 Commercial St
Manchester M16 4BQ
+44 (0)161 835 2340
www.simpsonhaugh.com
mail@simpsonhaugh.com

LONDON
340 Rivington Place
London EC1R 3BB
+44 (0)20 7549 4900
mail@simpsonhaugh.com

© SimpsonHaugh 2017