


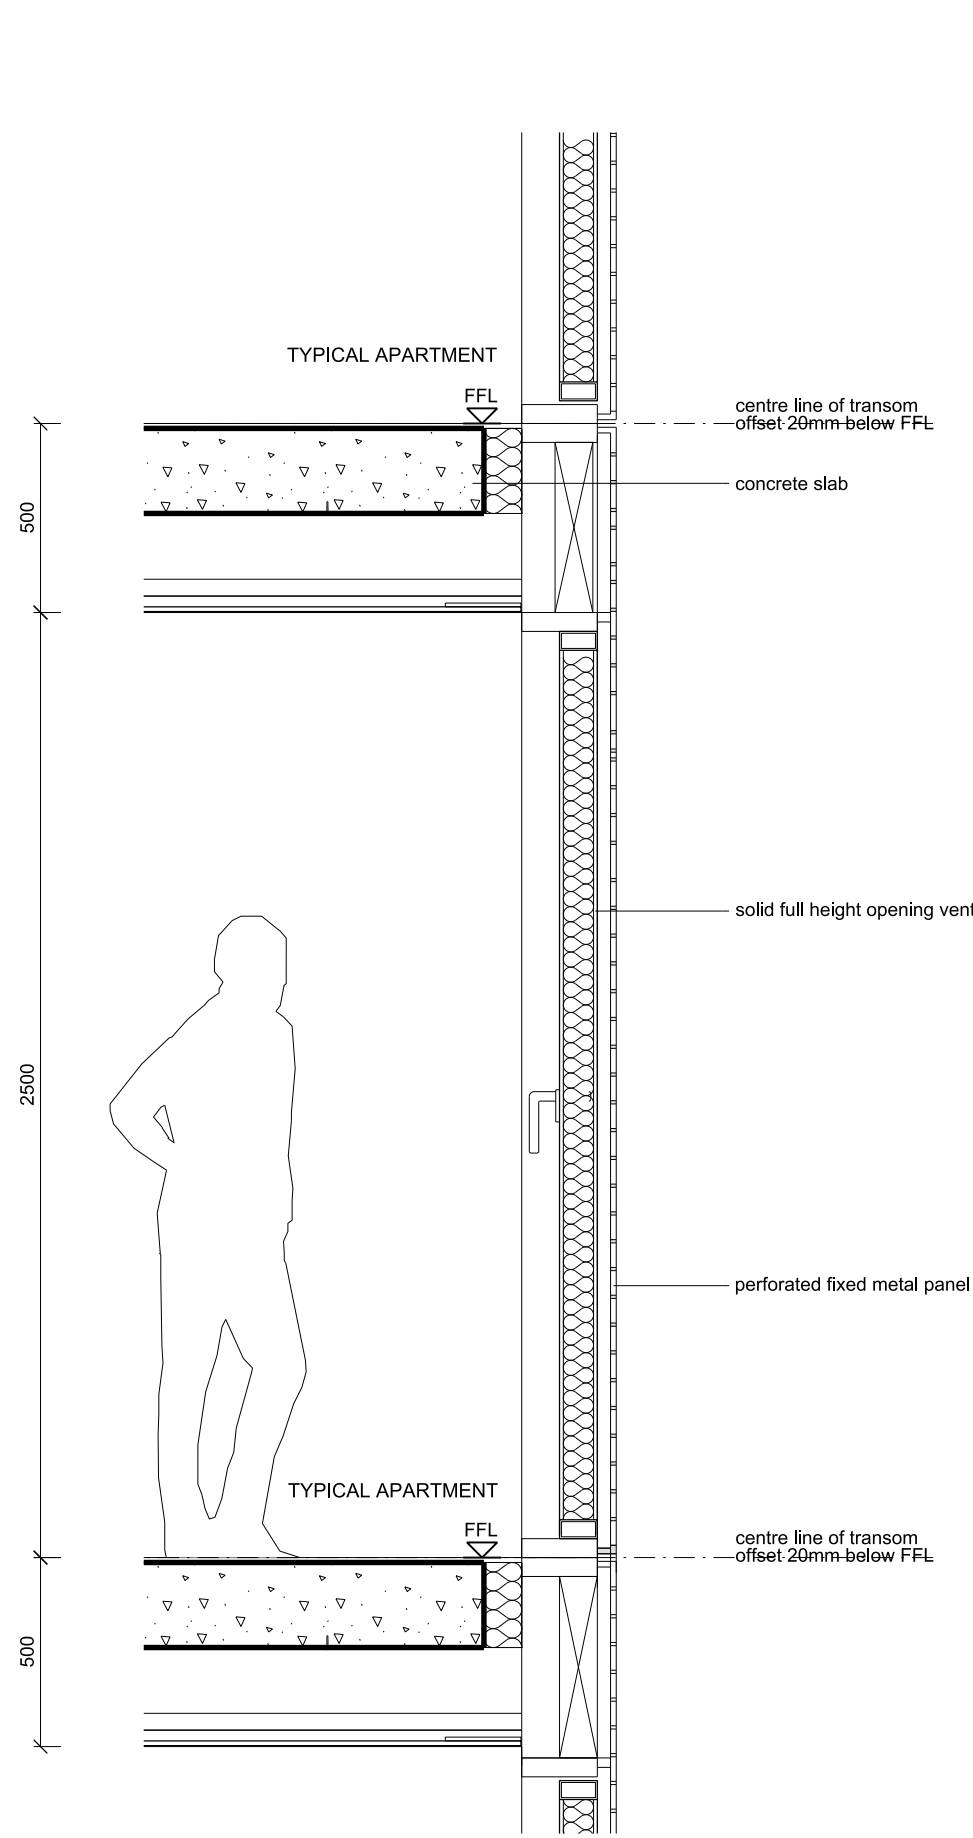


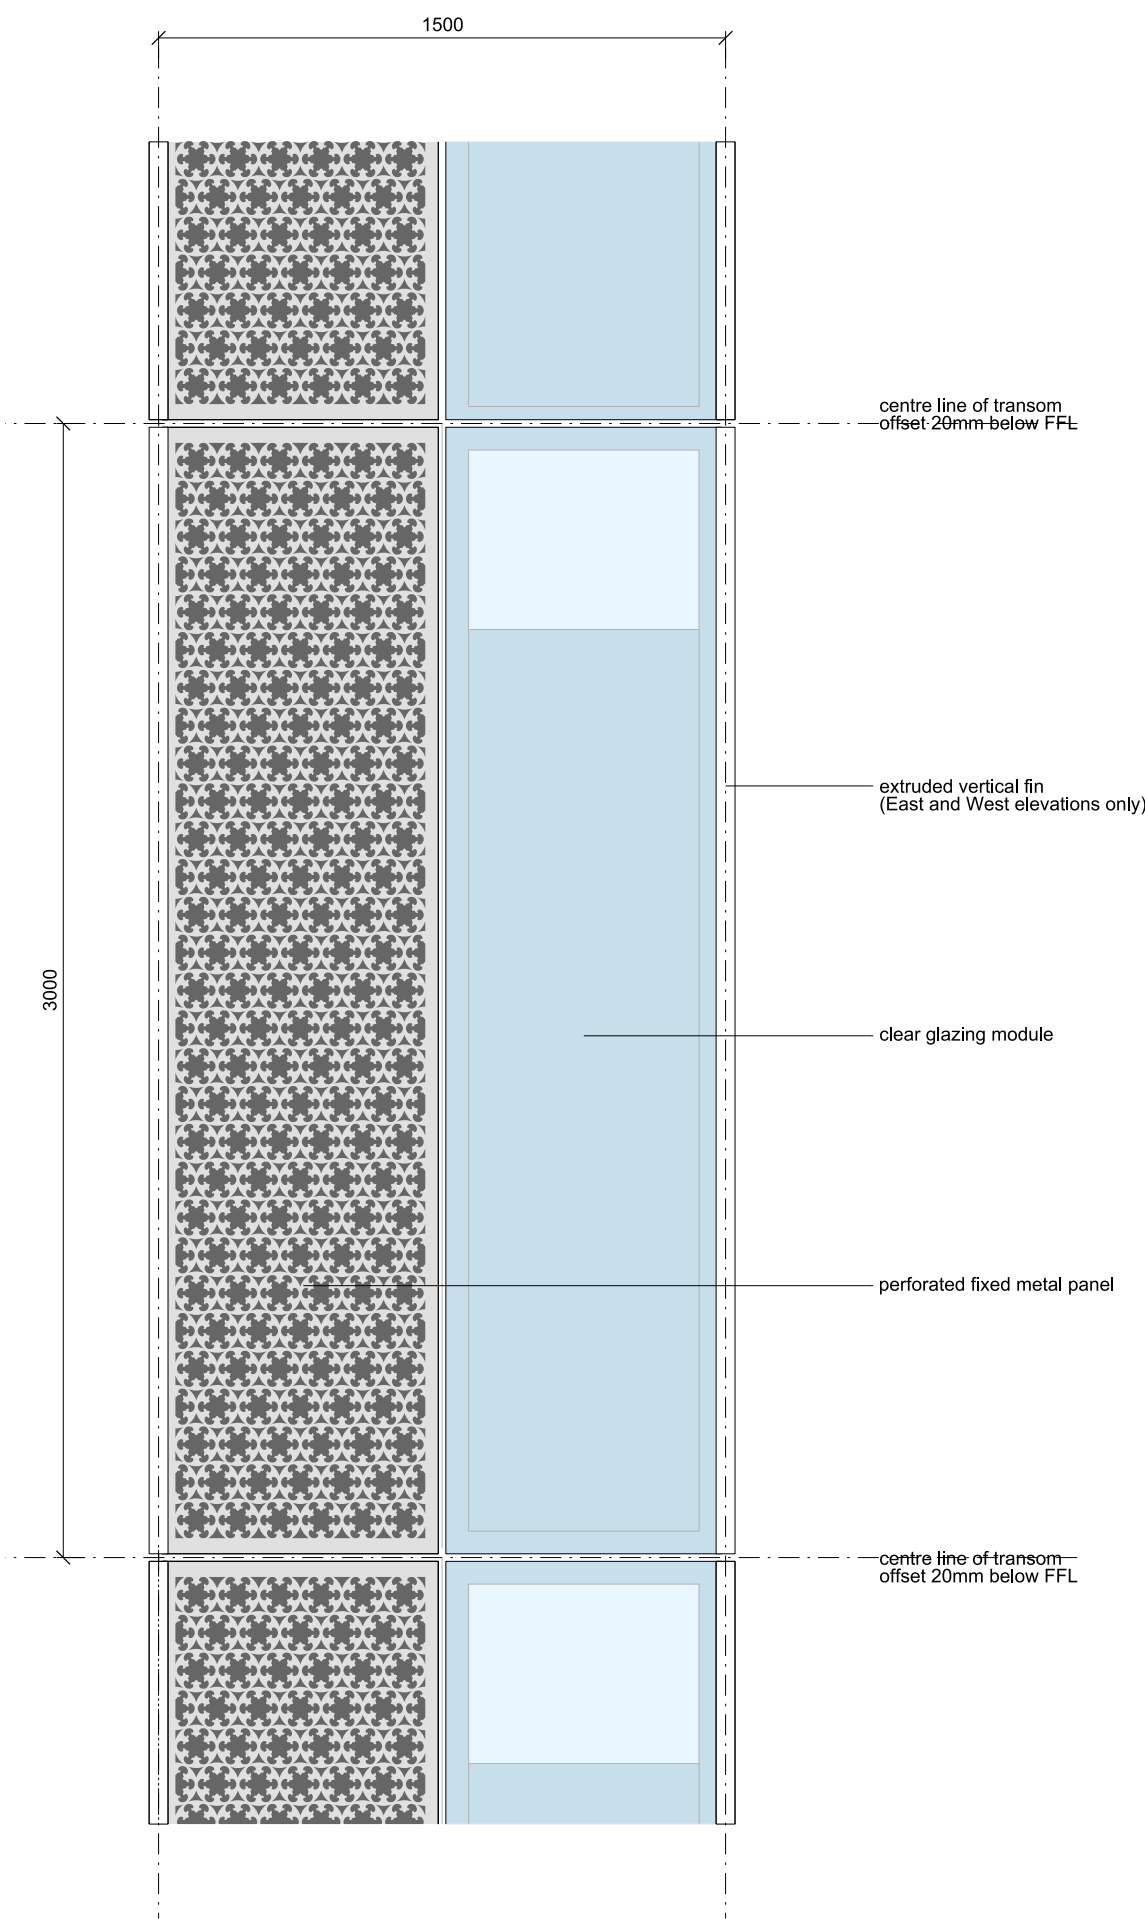

DETAIL SECTION
PANEL VENT

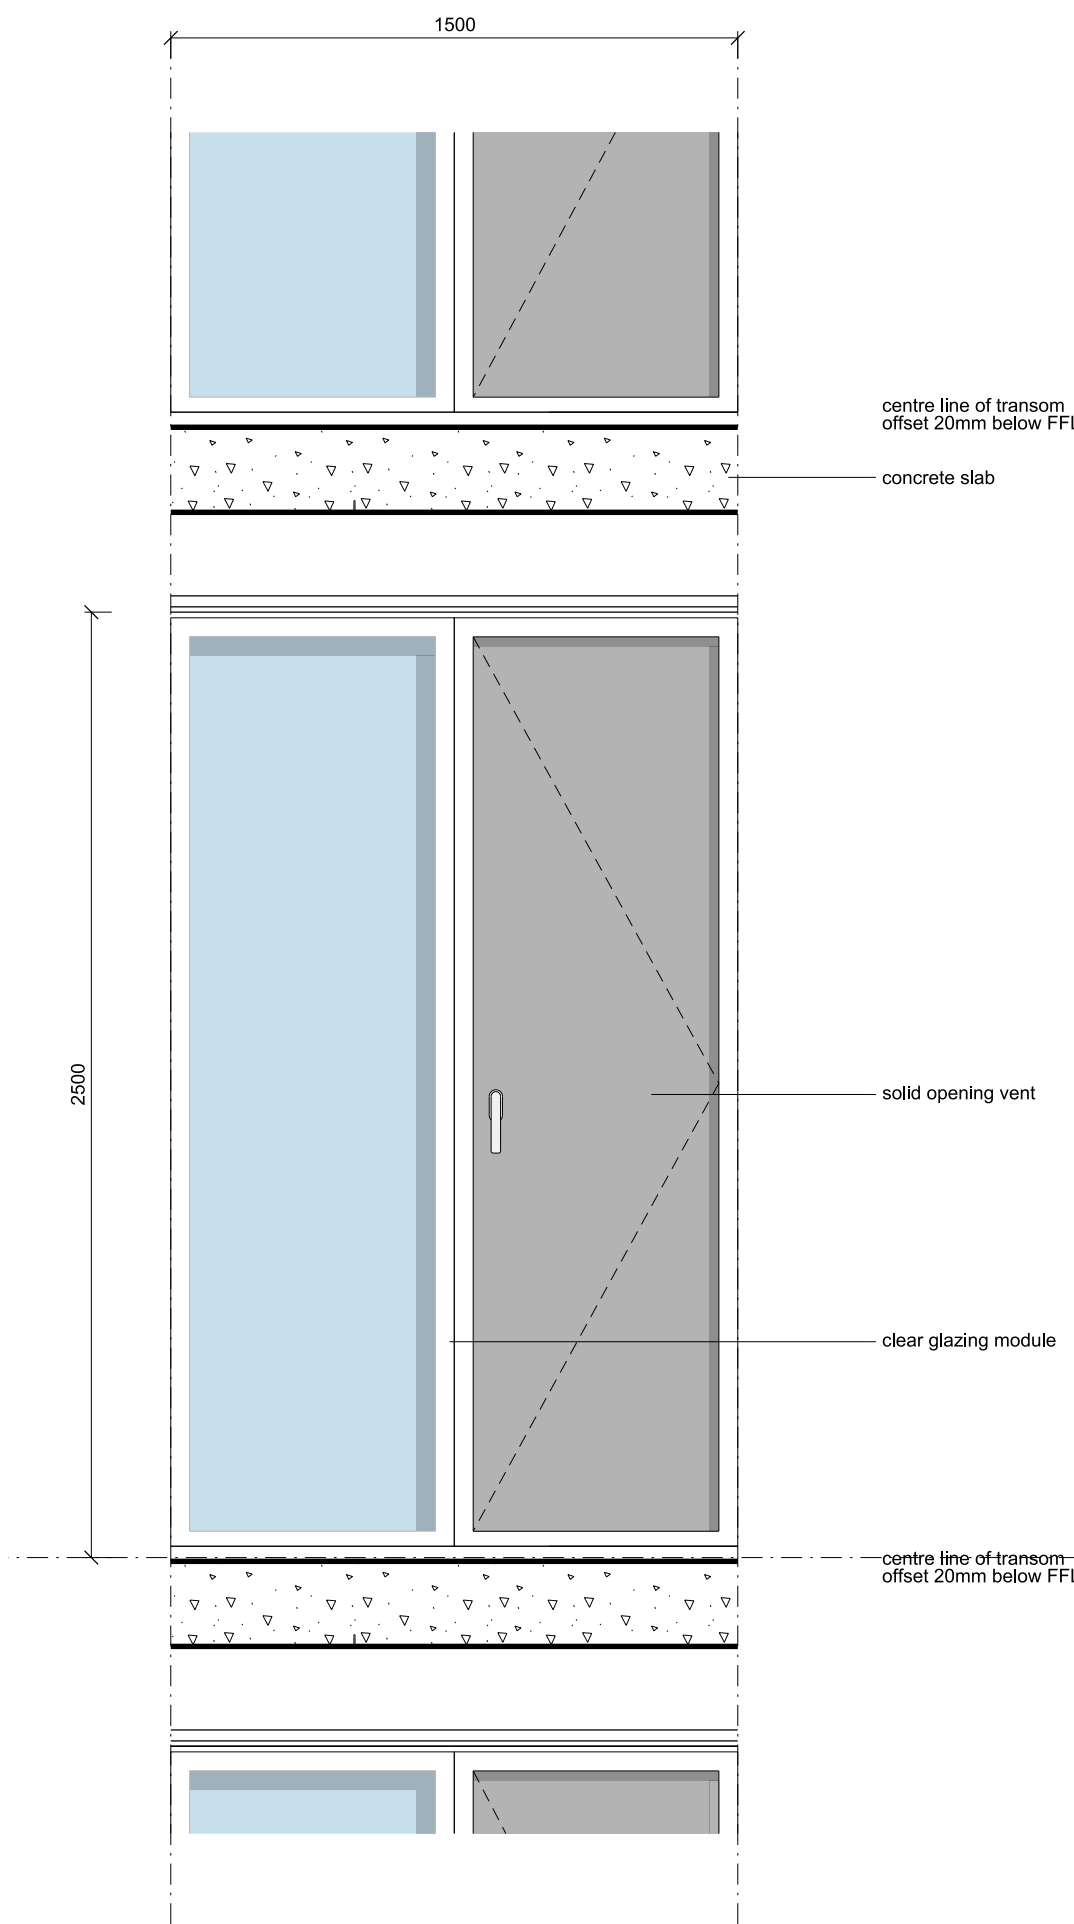

EXTERNAL DETAIL ELEVATION
PANEL VENT

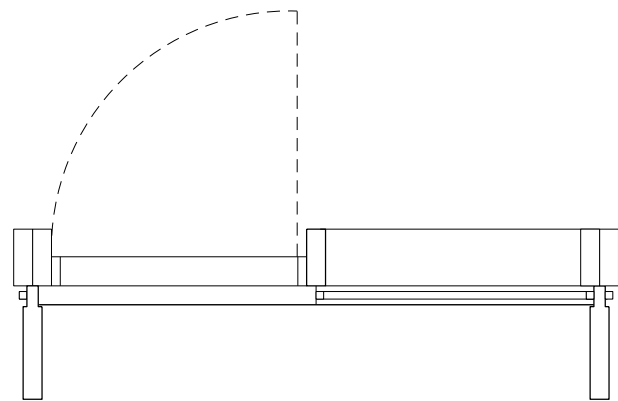

INTERNAL DETAIL ELEVATION
PANEL VENT

