



NOTES

Copyright: All rights reserved.
This drawing must not be reproduced without permission.
This drawing must not be scaled. Dimensions are in millimetres unless specified.

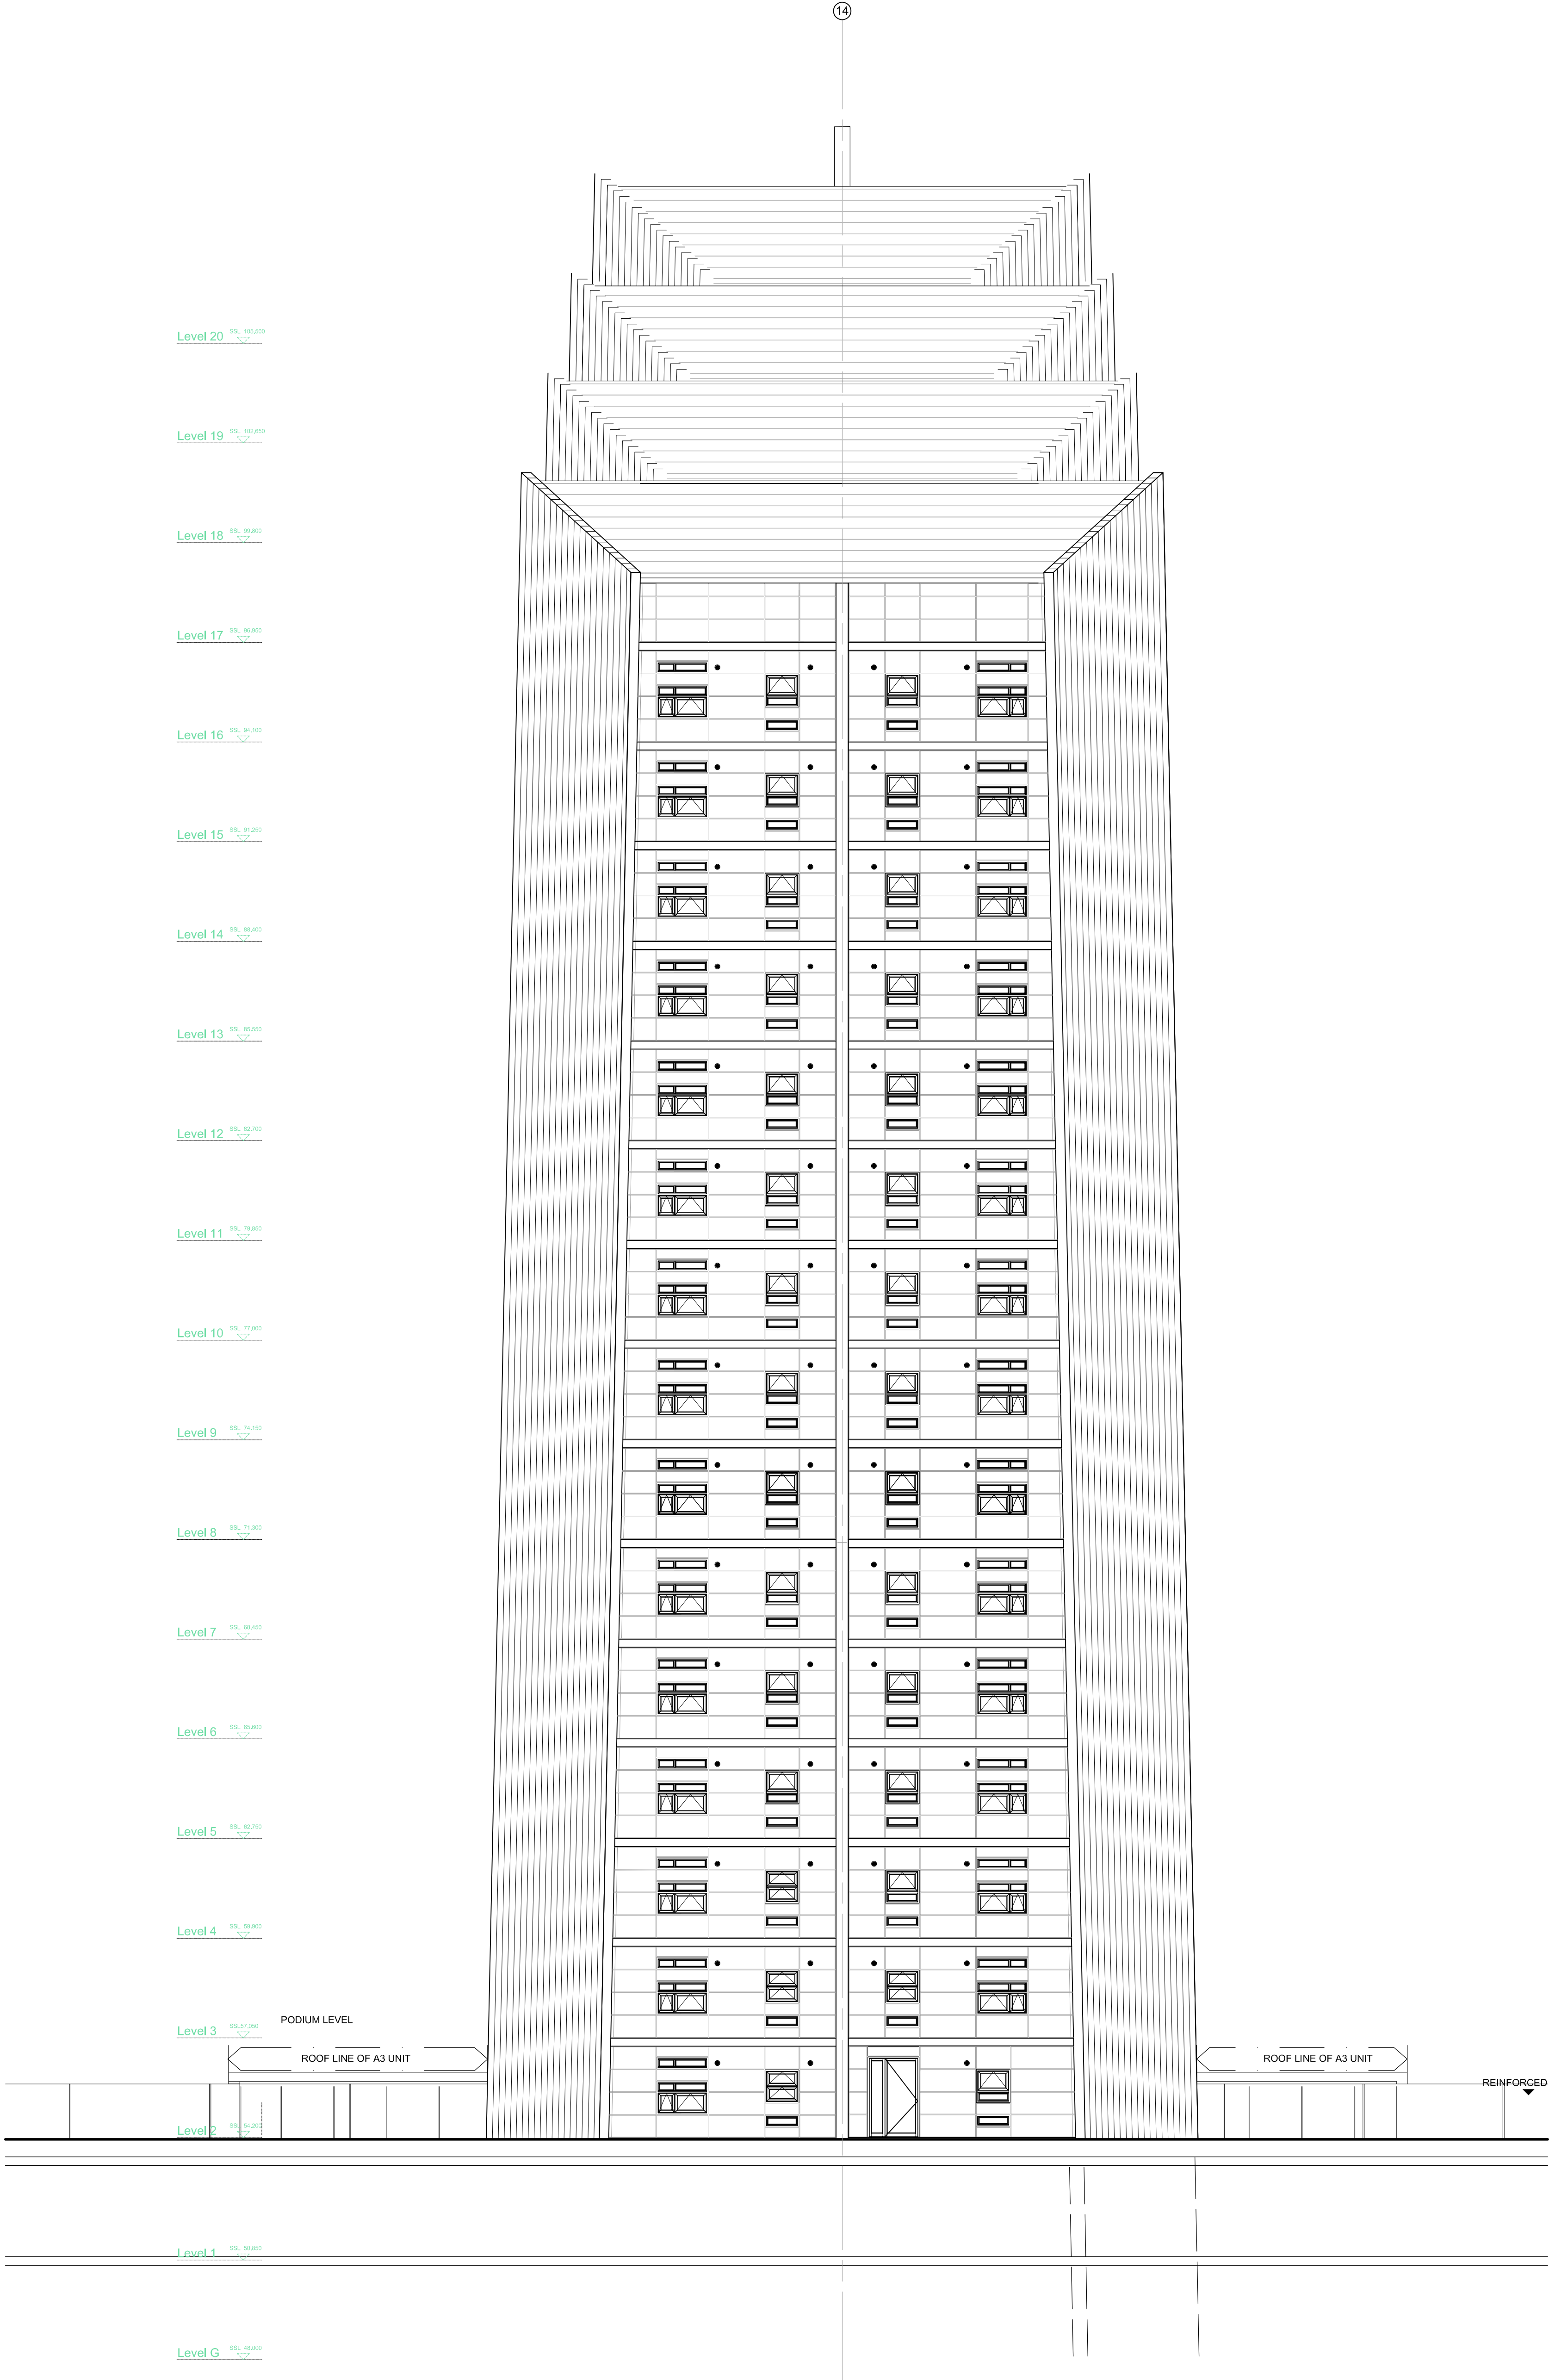

BLOCK B - Elevation B As Proposed

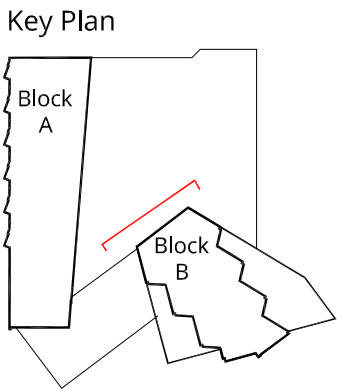

B				15.06.20				PLANNING ISSUE				JH				NA			
A				10.06.20				Vent extract updated				JH				NA			
PD				27.05.20				First Issue				JH				NA			
REV				DATE				REVISION NOTE				BY				CHECK			

elliswilliams
ARCHITECTS

Wellfield Chester Road Preston Brook WA7 3BA
T: +44 (0)1928 752 200 E: info@ewa.co.uk

Islington Wharf Manchester
Block B - Elevation B (NW) as proposed
2212_10514
STATUS: PLANNING
DRAWN BY: JH
DATE: 21.05.20
SCALE: 1:100 @ A1
REV: B
2212-EWA-B-ZZ-DR-A-10514