



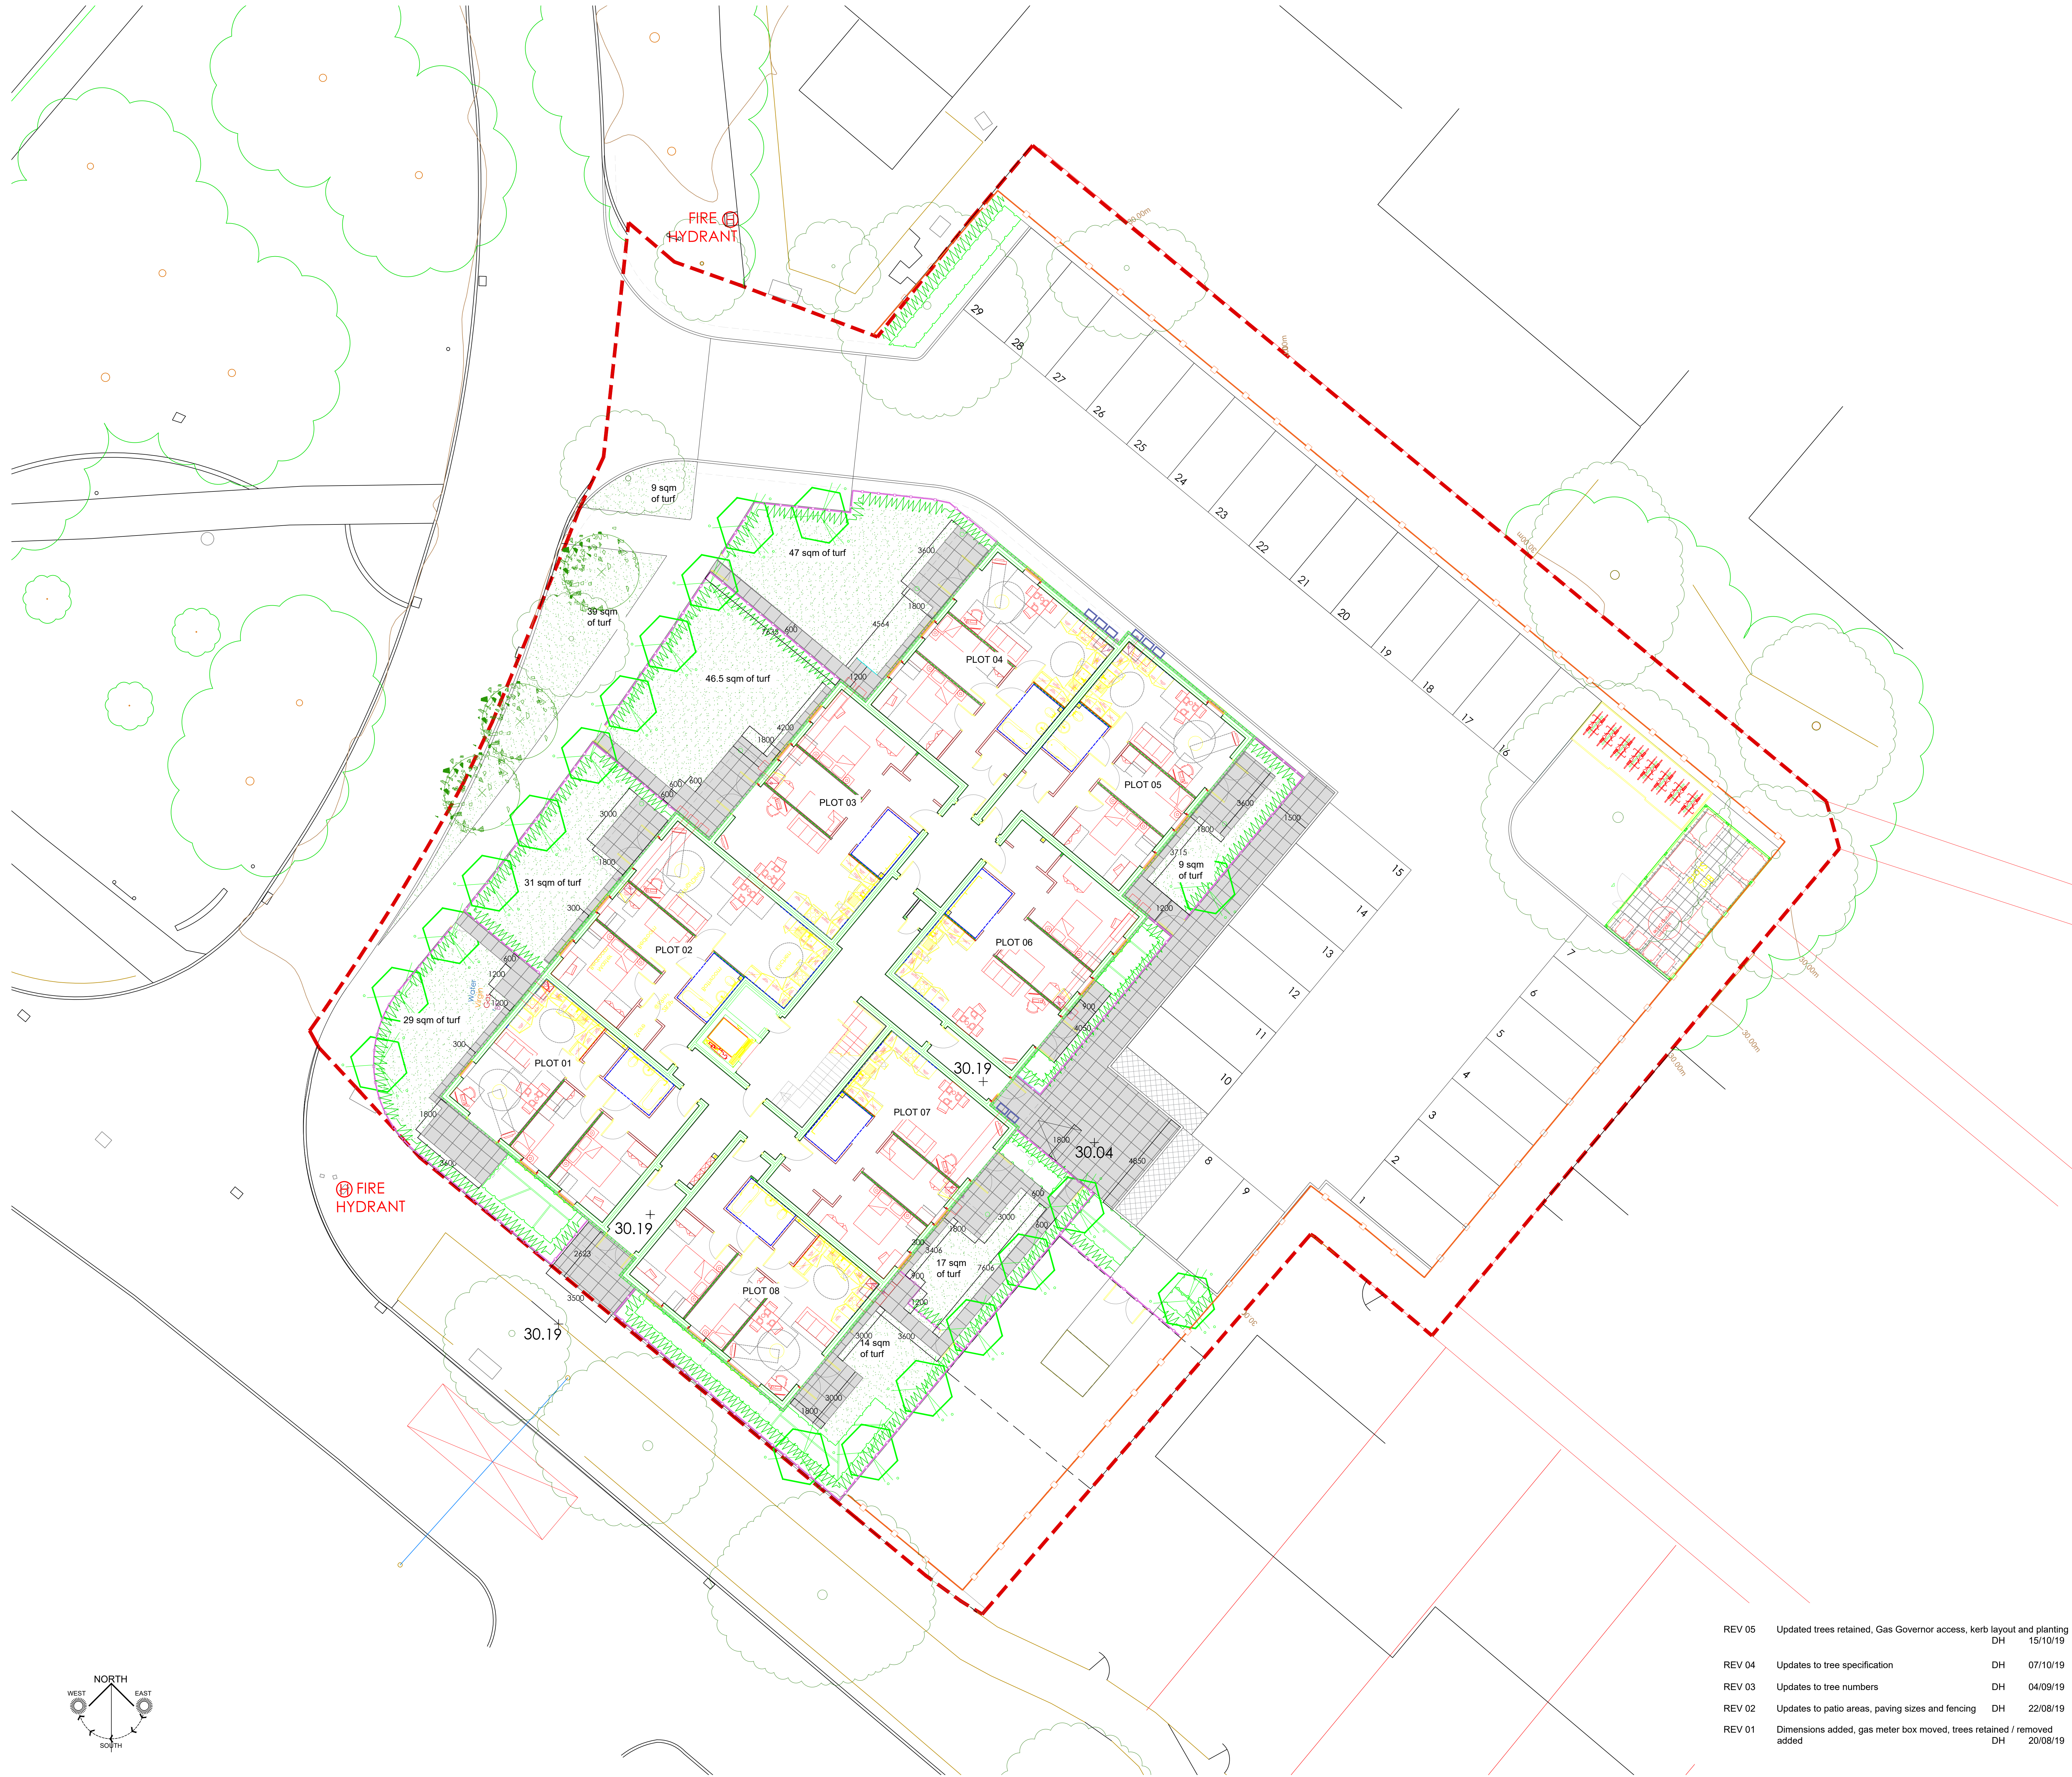

- Site Boundary
- SURFACE FINISHES**
- Concrete paving flags in a grey colour
- SOFT LANDSCAPING**
- Proposed Trees - Planted as 14-16cm Extra Heavy Standards 2m clear stem *Carpinus betulus 'Frans Fontaine'*
- Proposed Trees - Planted as 12-14cm Heavy Standards 2m clear stem
- Proposed *Carpinus betulus* hedge - Planted as 2L containerised stock at 5 per lin.m
- Proposed Ornamental Shrubs Beds - Planted as 3-SL containerised stock at 3-5 per sqm
- Proposed Grass - To be laid with turf with general amenity turf.
- Existing trees to be retained - refer arboricultural report
- FENCING**
- Perimeter Railings at 1800mm high
- Perimeter Railings at 1500mm high with defensive / buffer planting

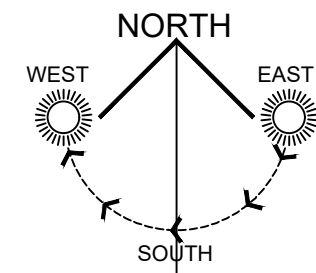

REV 05	Updated trees retained, Gas Governor access, kerb layout and planting	DH	15/10/19
REV 04	Updates to tree specification	DH	07/10/19
REV 03	Updates to tree numbers	DH	04/09/19
REV 02	Updates to patio areas, paving sizes and fencing	DH	22/08/19
REV 01	Dimensions added, gas meter box moved, trees retained / removed added	DH	20/08/19



DEP LANDSCAPE ARCHITECTURE LTD
2 COMMERCIAL STREET, MANCHESTER
M15 4RQ
T: 0161 2419878
W: www.dep.co.uk

Client
Strategic Team Group
Project
Arrowfield Road, Chorlton

Description
Landscape Layout

Status
For Information

Scale	Drawn
1:100 @A0	RM
Job number	Date
4291	Aug 19 05

Copyright DEP Landscape Architecture Ltd

All levels and dimensions to be checked on site by contractor prior to commencement. Any variations to be reported to the client. This drawing is to be read in conjunction with all others relating to the project and all information derived accordingly; any anomalies to be reported to the client. Do not scale from this drawing. Use figured dimensions only. Work shown on this drawing to be carried out in accordance with current British Standards and Codes of Practice.

© Copyright to DEP Landscape Architecture Limited. The information shown on this drawing shall not be reproduced or copied in any form without prior written consent from DEP Landscape Architecture Limited.