


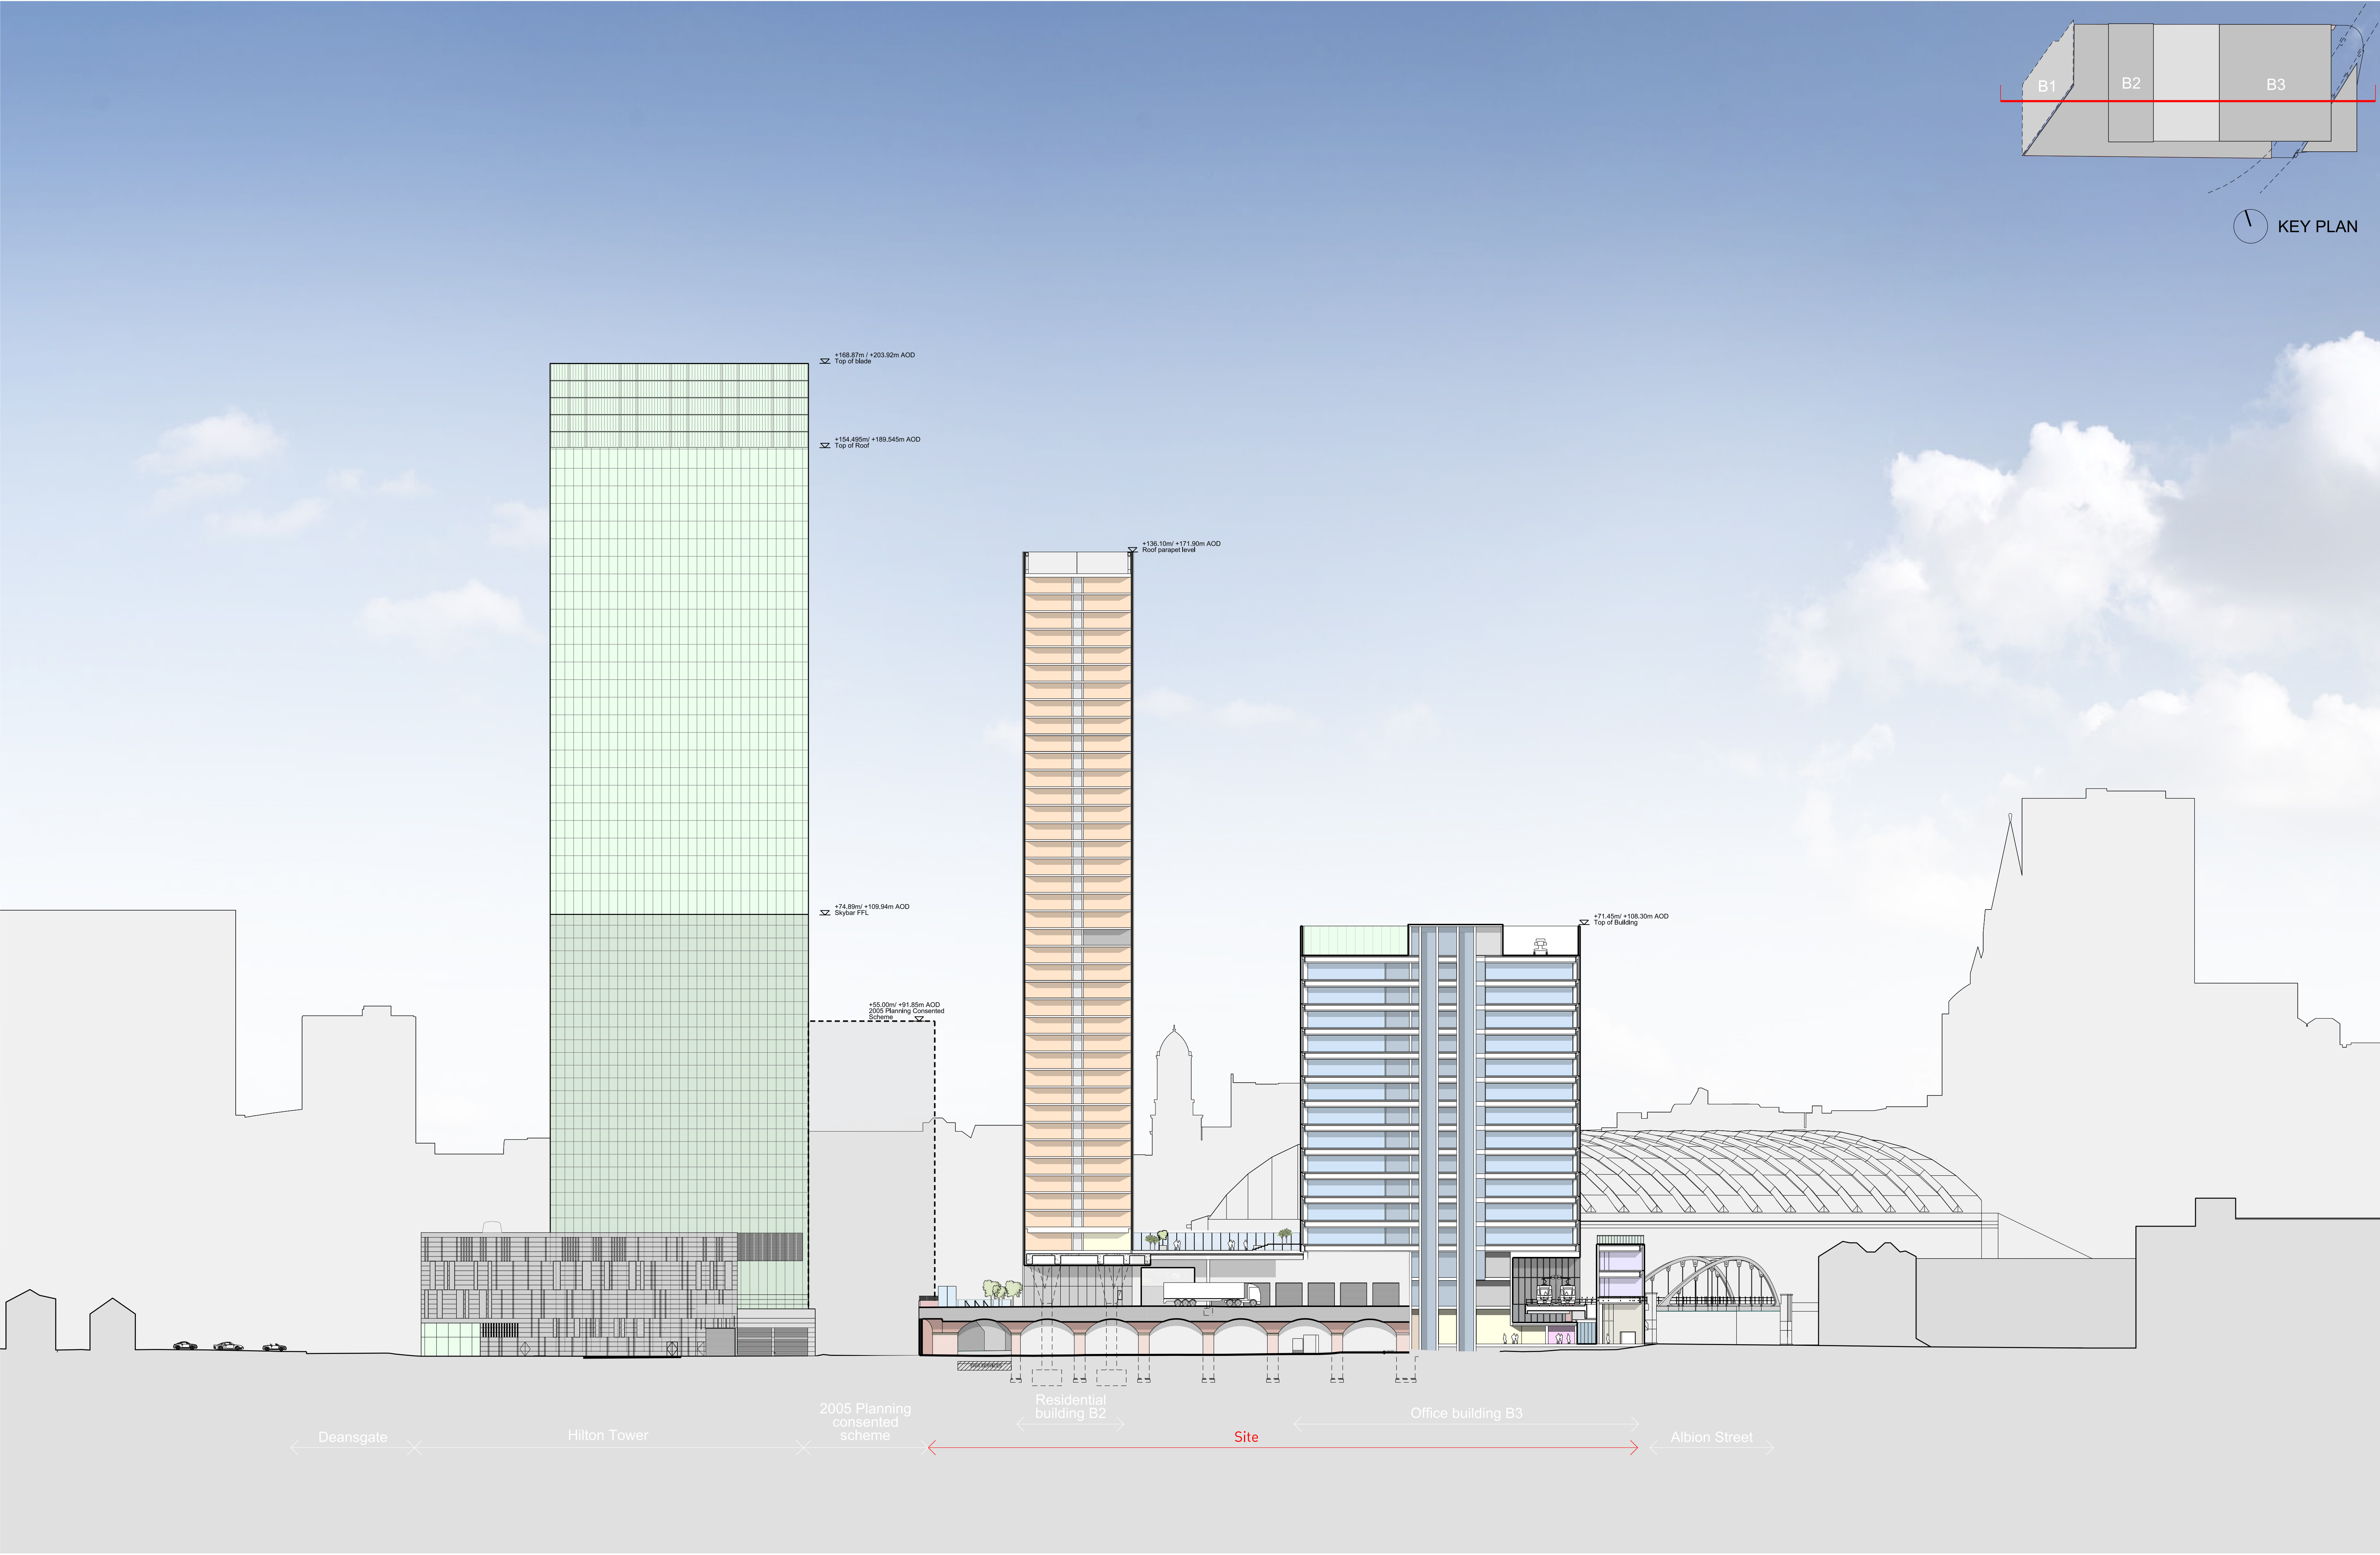

This drawing is copyright Do not scale off dimensions. All dimensions to be checked on site by contractor. Contractor to report any dimensional discrepancies, errors or omissions prior to commencing on site.	Rev/ Date		Description	Rev/ Date		Description	North	Project Title Former Bauer Millet Site Drawing Title Masterplan - Long Section AA	Status Planning		MANCHESTER Riverside, 4 Commercial St Manchester M16 4RD +44 (0)161 835 2345 www.simpsonhaugh.com LONDON 2-8 Roberts Place London EC1R 6BB +44 (0)20 7549 4900 mail@smpsonhaugh.com
	00	17-03-2017							Scale 1:1000 @ A3	1:500 @ A1	Date March 2017
	01	30-04-2020							Job No 10053	Drawing No 10053-MP-A-B5D9-G100-S-AA-001	Revision 03
	02	29-05-2020									
	03	12-06-2020	Minor Material Amendment Application								