



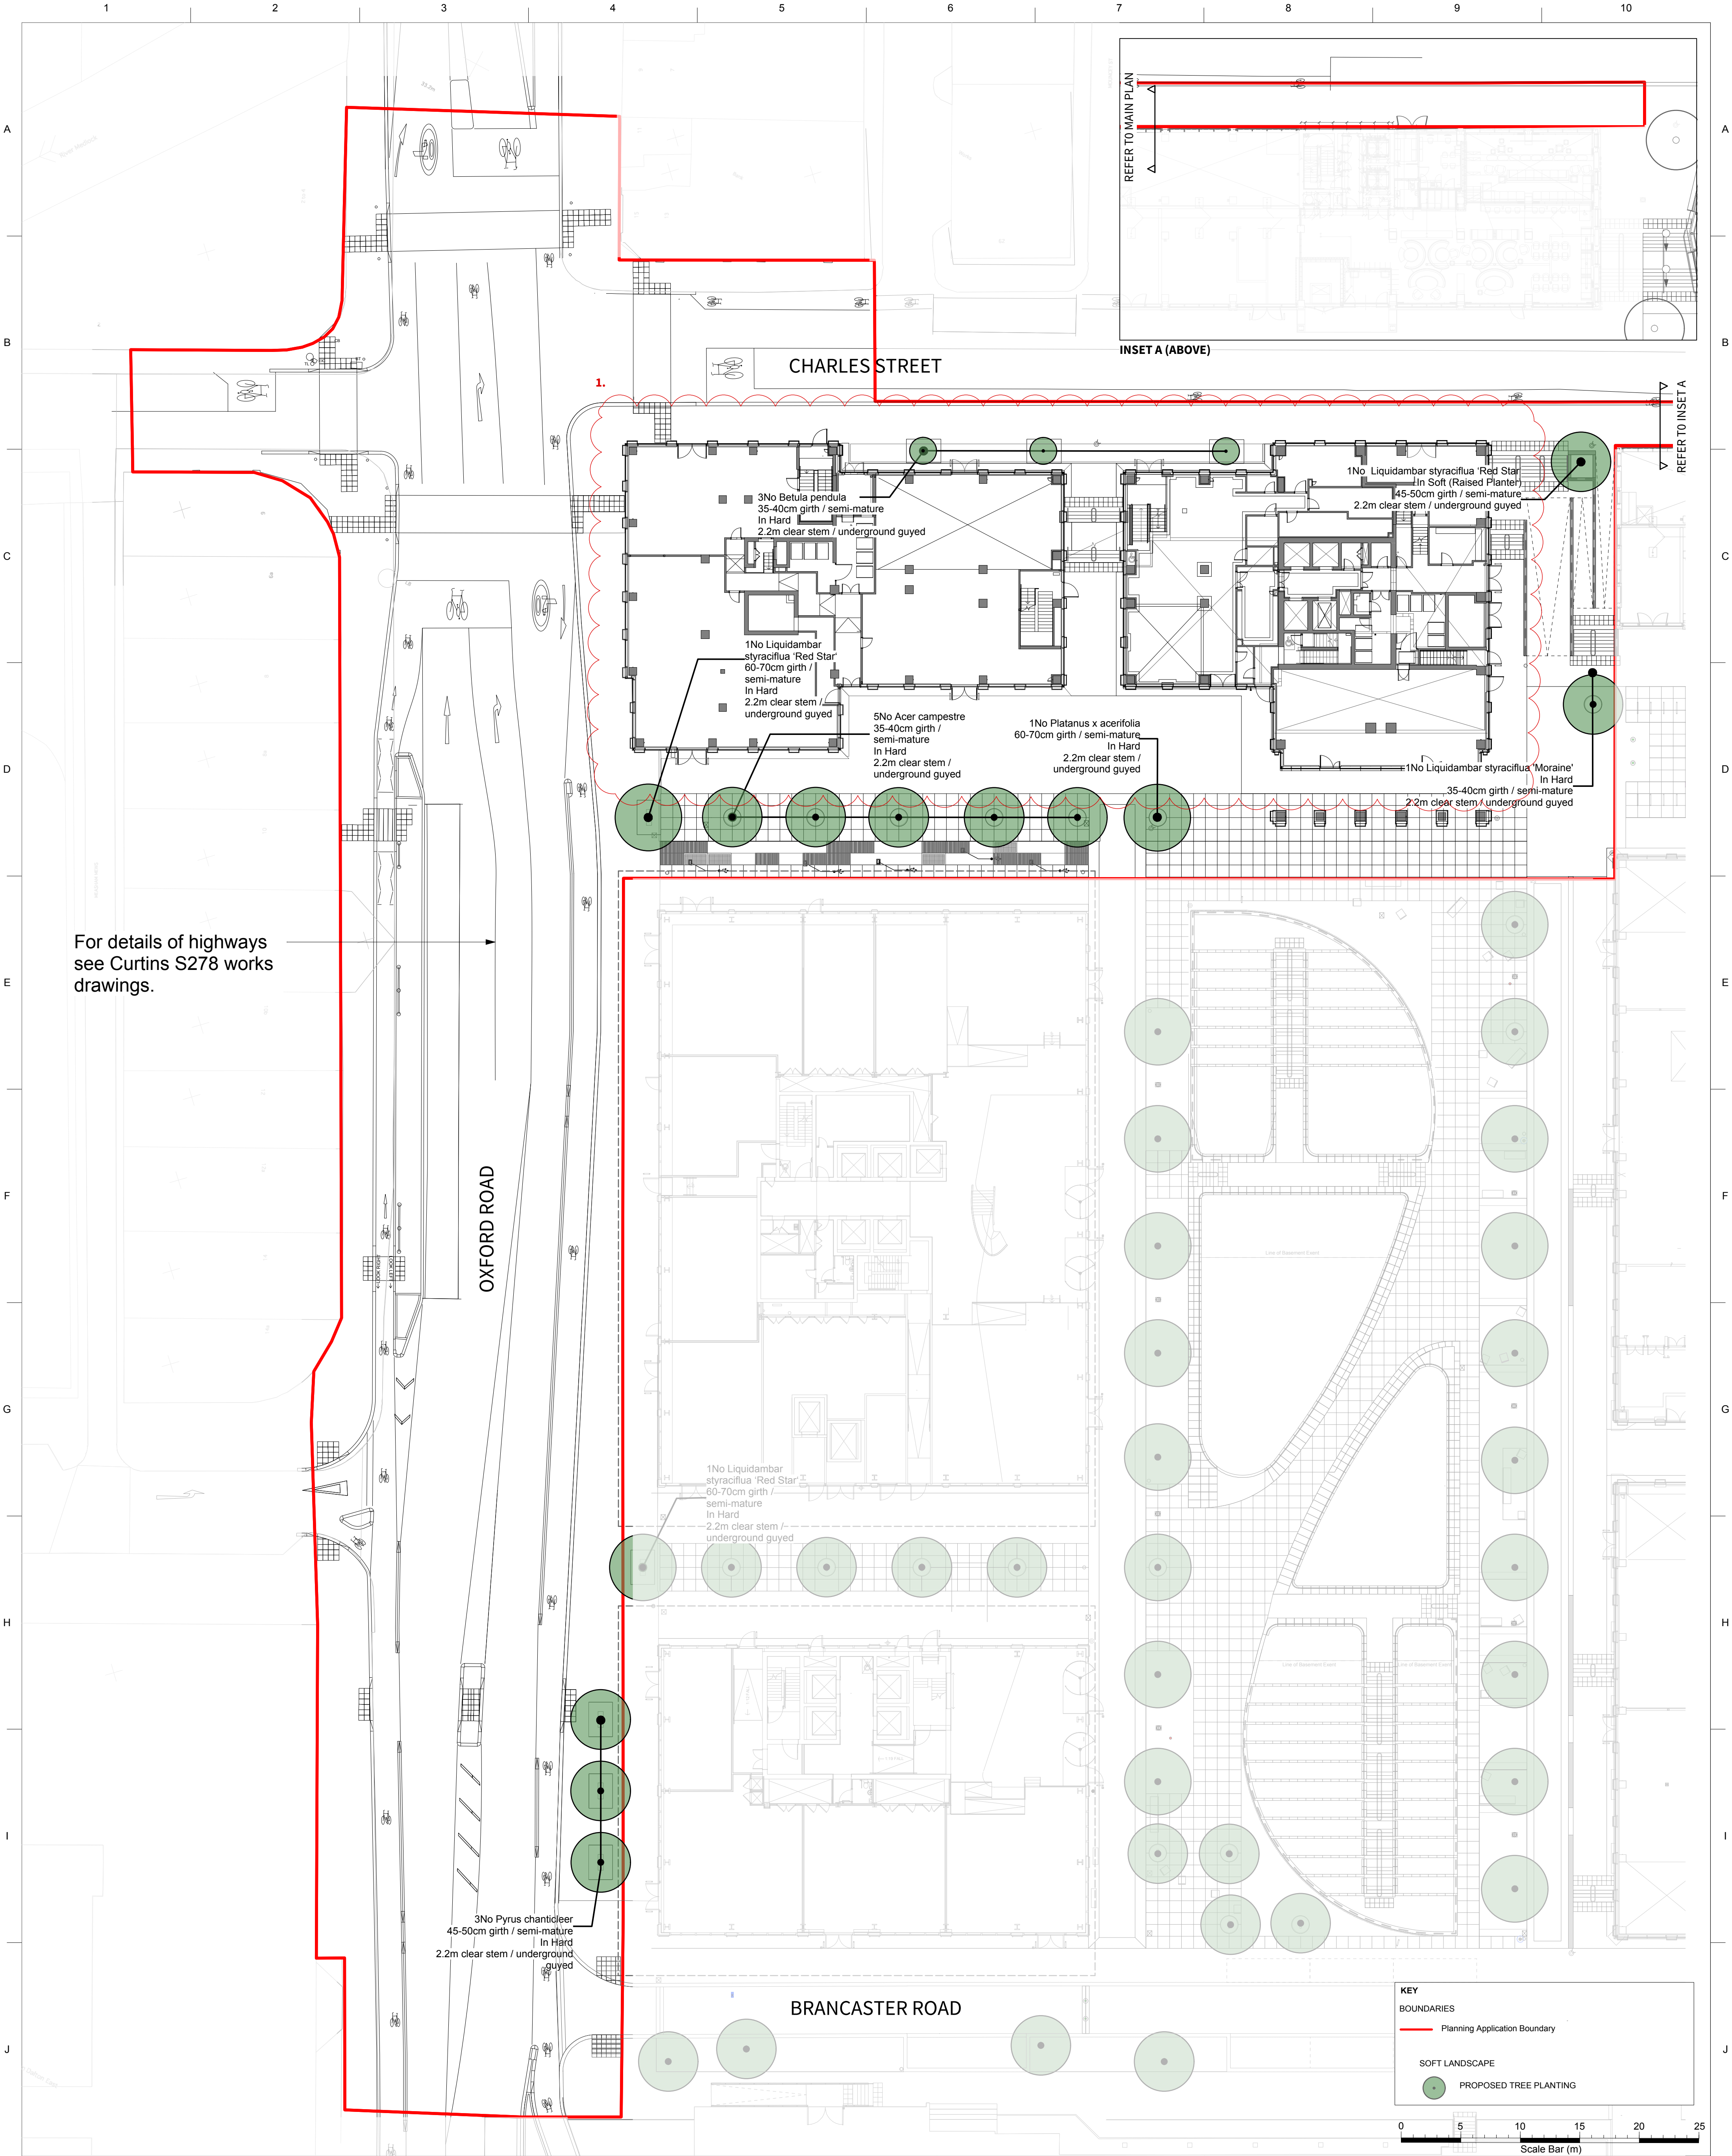

For details of highways  
see Curtins S278 works  
drawings.

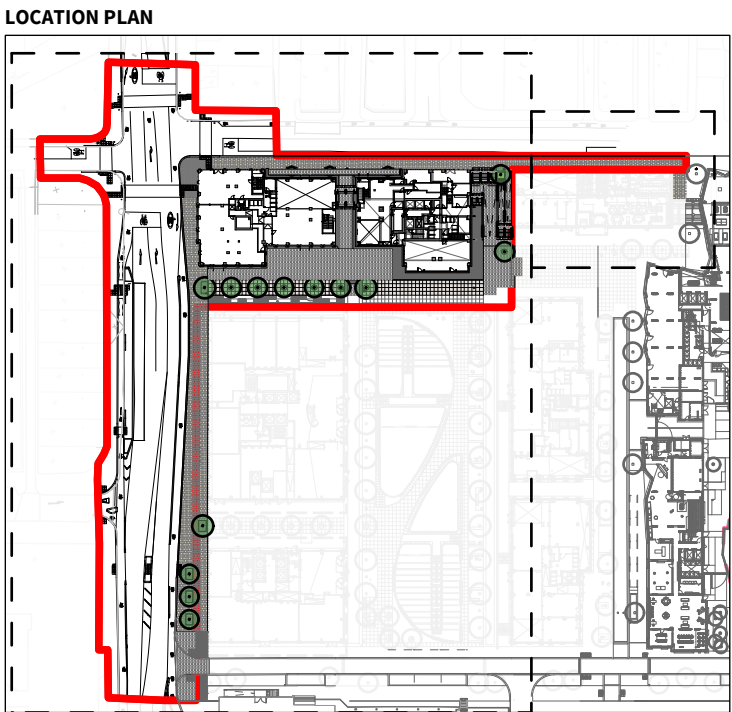


|        |          |                                    |     |    |
|--------|----------|------------------------------------|-----|----|
| S4-P03 | 22-02-19 | Updated to reflect client comments | EG  | FF |
| S4-P02 | 25-01-19 | Updated to reflect client comments | EG  | FF |
| S4-P01 | 14-12-18 | ISSUED FOR PLANNING UPDATE         | JTO | FF |
| S3-P01 | 09-10-18 | STAGE 05                           | EG  | RM |
| S4-P02 | 26-09-18 | Status Update                      | VE  | RM |
| S4-P01 | 25-09-18 | ISSUED FOR PLANNING UPDATE         | FF  | RM |

| Issue | Date | Status | Drawn | Apprvd. |
|-------|------|--------|-------|---------|
|       |      |        |       |         |

|              |                                 |             |          |
|--------------|---------------------------------|-------------|----------|
| Client       | John Sisk & Son Ltd             |             |          |
| Project      | Circle Square<br>Plots 2, 3 & 4 |             |          |
| Drg Title    | Softworks - Trees               |             |          |
| Created on   | 12-11-18                        | Created by  | EG       |
| Approved by  | FF                              | Workstage   | STAGE 05 |
| Scale        | 1:250                           | Size        | A1       |
| Prev Drg No. | PL1502-56-T-201                 |             |          |
| Drg No.      | CSAL-PLA-ZT-XX-DR-L-201         | Suitability | S4       |
| Revision     | P03                             |             |          |



**Planit I.E. Limited**  
E: info@planit-ie.com W: planit-ie.com  
**MANCHESTER**  
2 Back Grafton St  
Altrincham  
WA14 1DY  
T: 0161 928 9281

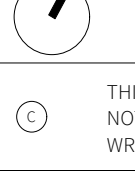

THIS DRAWING IS COPYRIGHT PROTECTED AND MAY NOT BE REPRODUCED IN WHOLE OR PART WITHOUT WRITTEN AUTHORITY FROM THE OWNER.

**NOTE:**

- Do not scale from this drawing. Always work to noted dimensions.
- All dimensions are in millimetres unless otherwise stated.
- All setting out, levels and dimensions must be agreed on site before being laid out.
- The dimensions of all materials must be checked on site before being laid out.
- This drawing must be read with the relevant specification clauses and detail drawings.
- Order of construction and setting out to be agreed on site.