




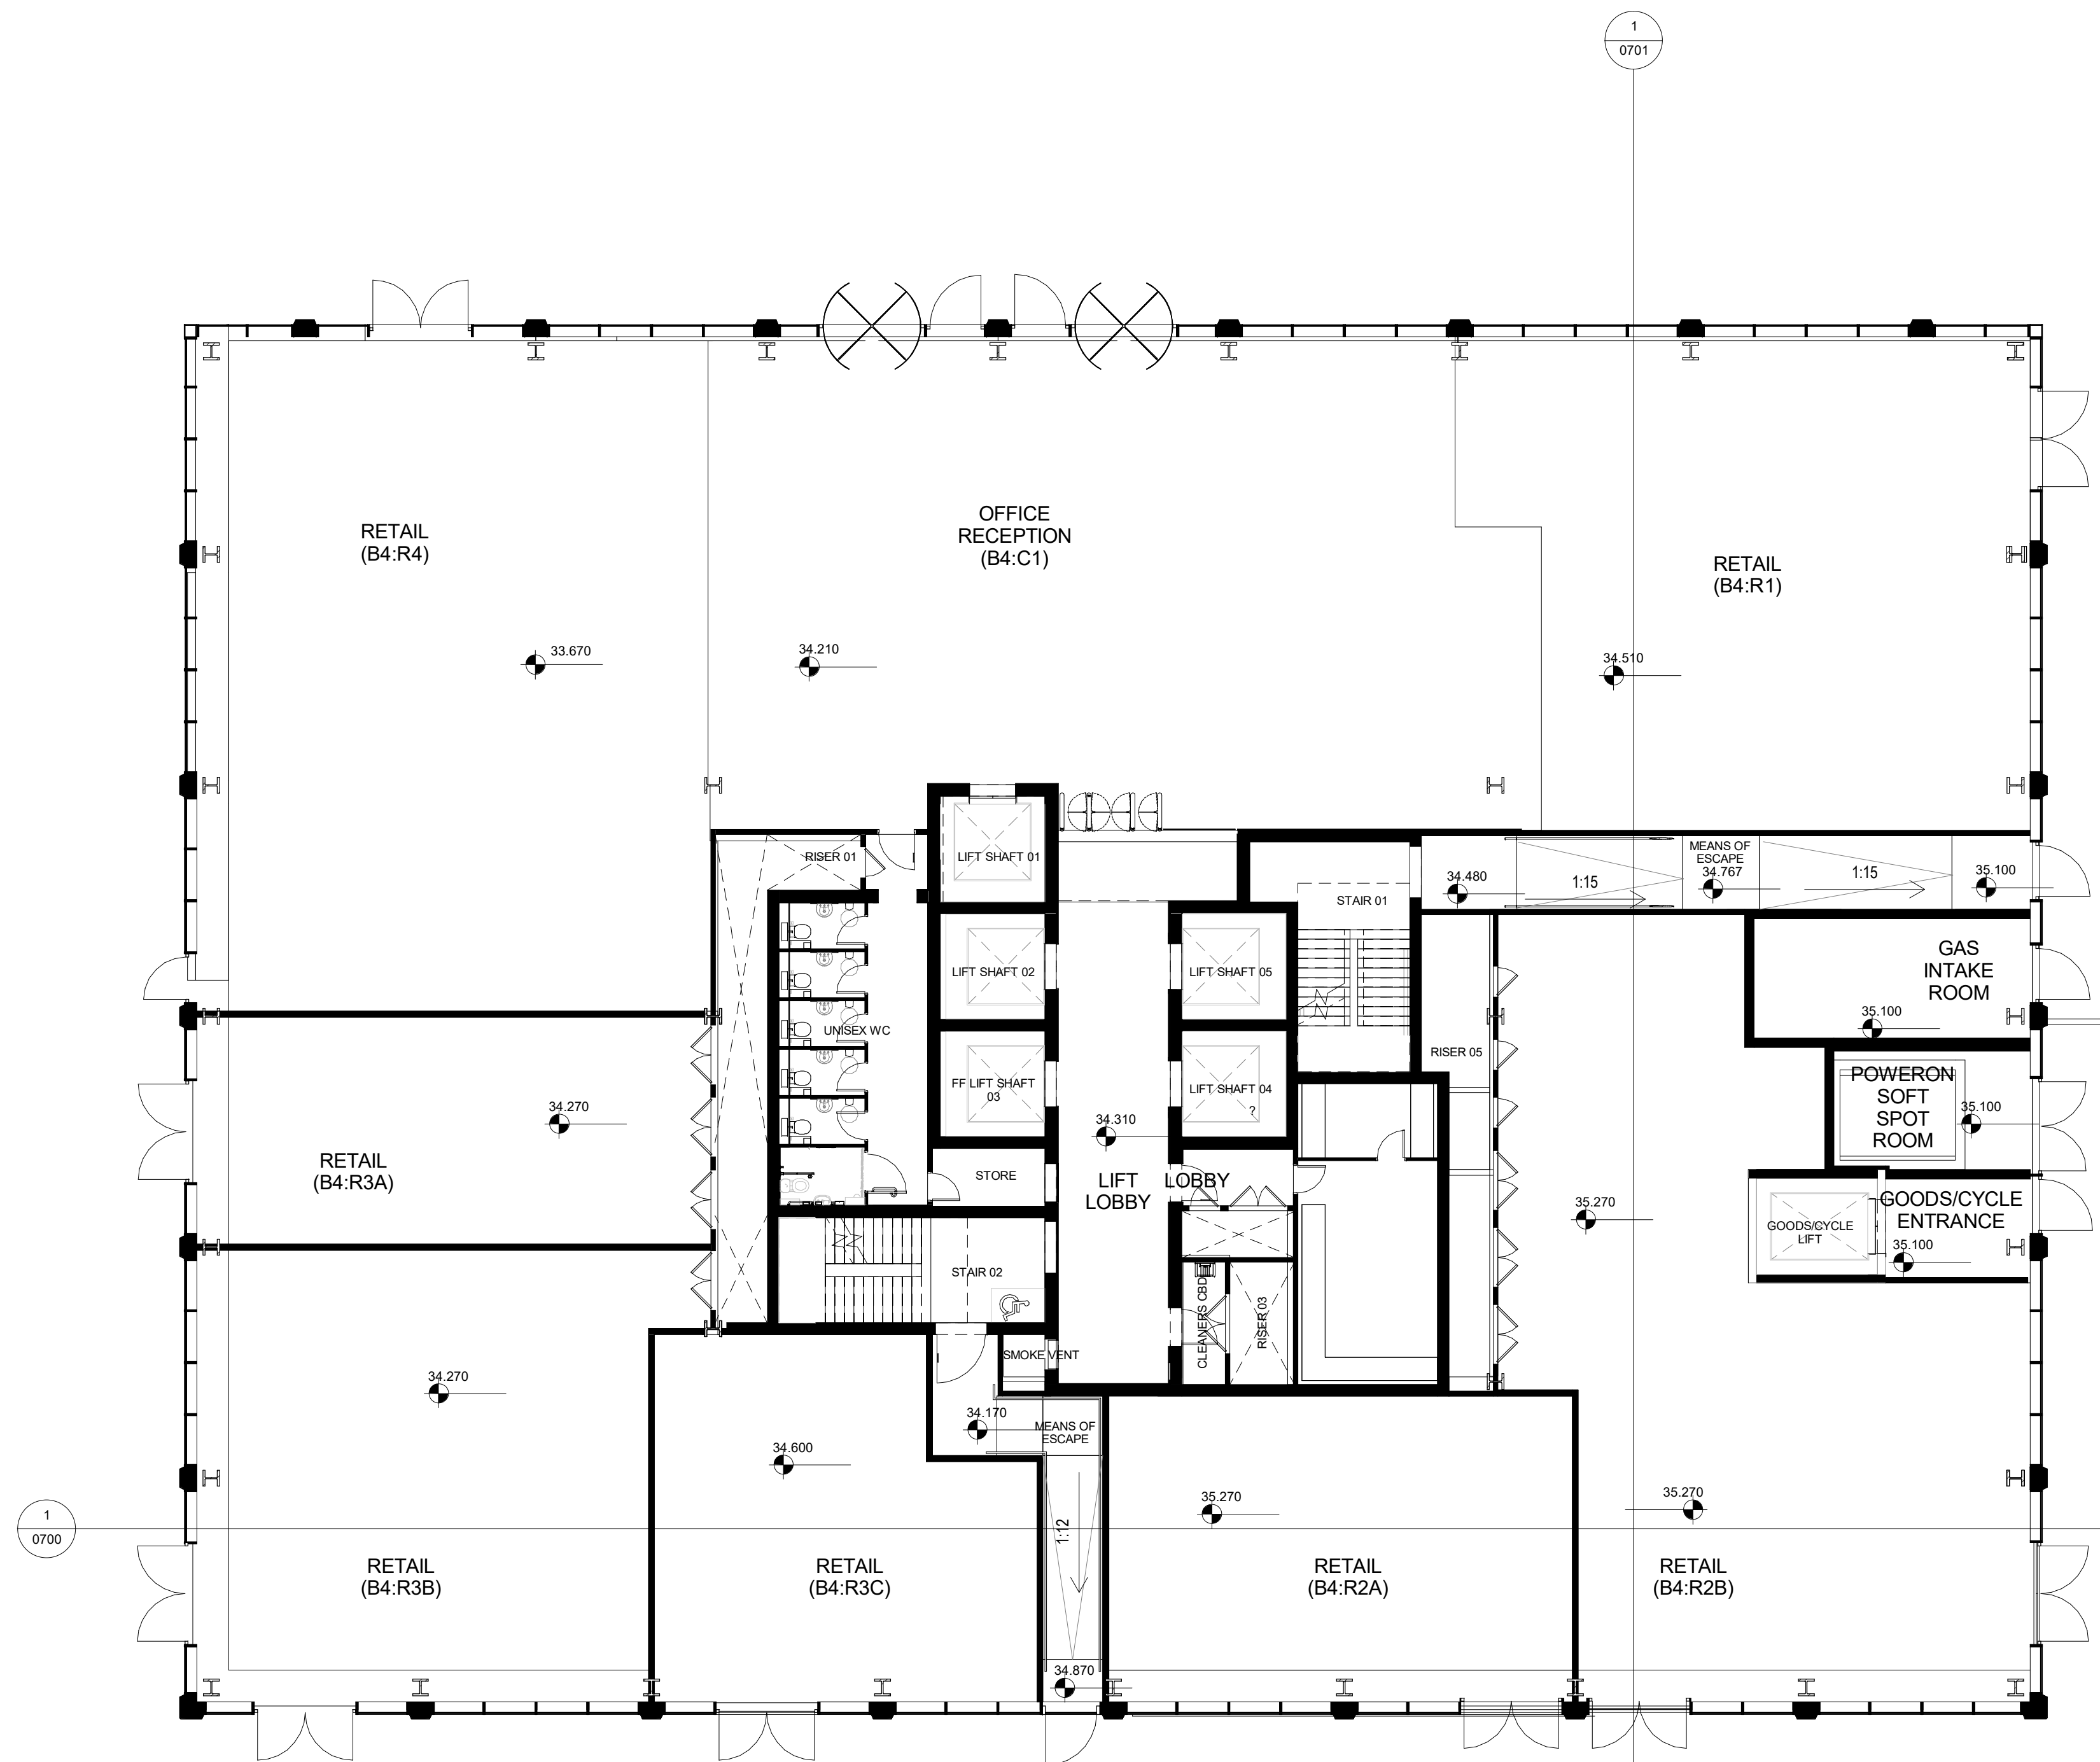

Level - 00 GA Plan
1 : 125

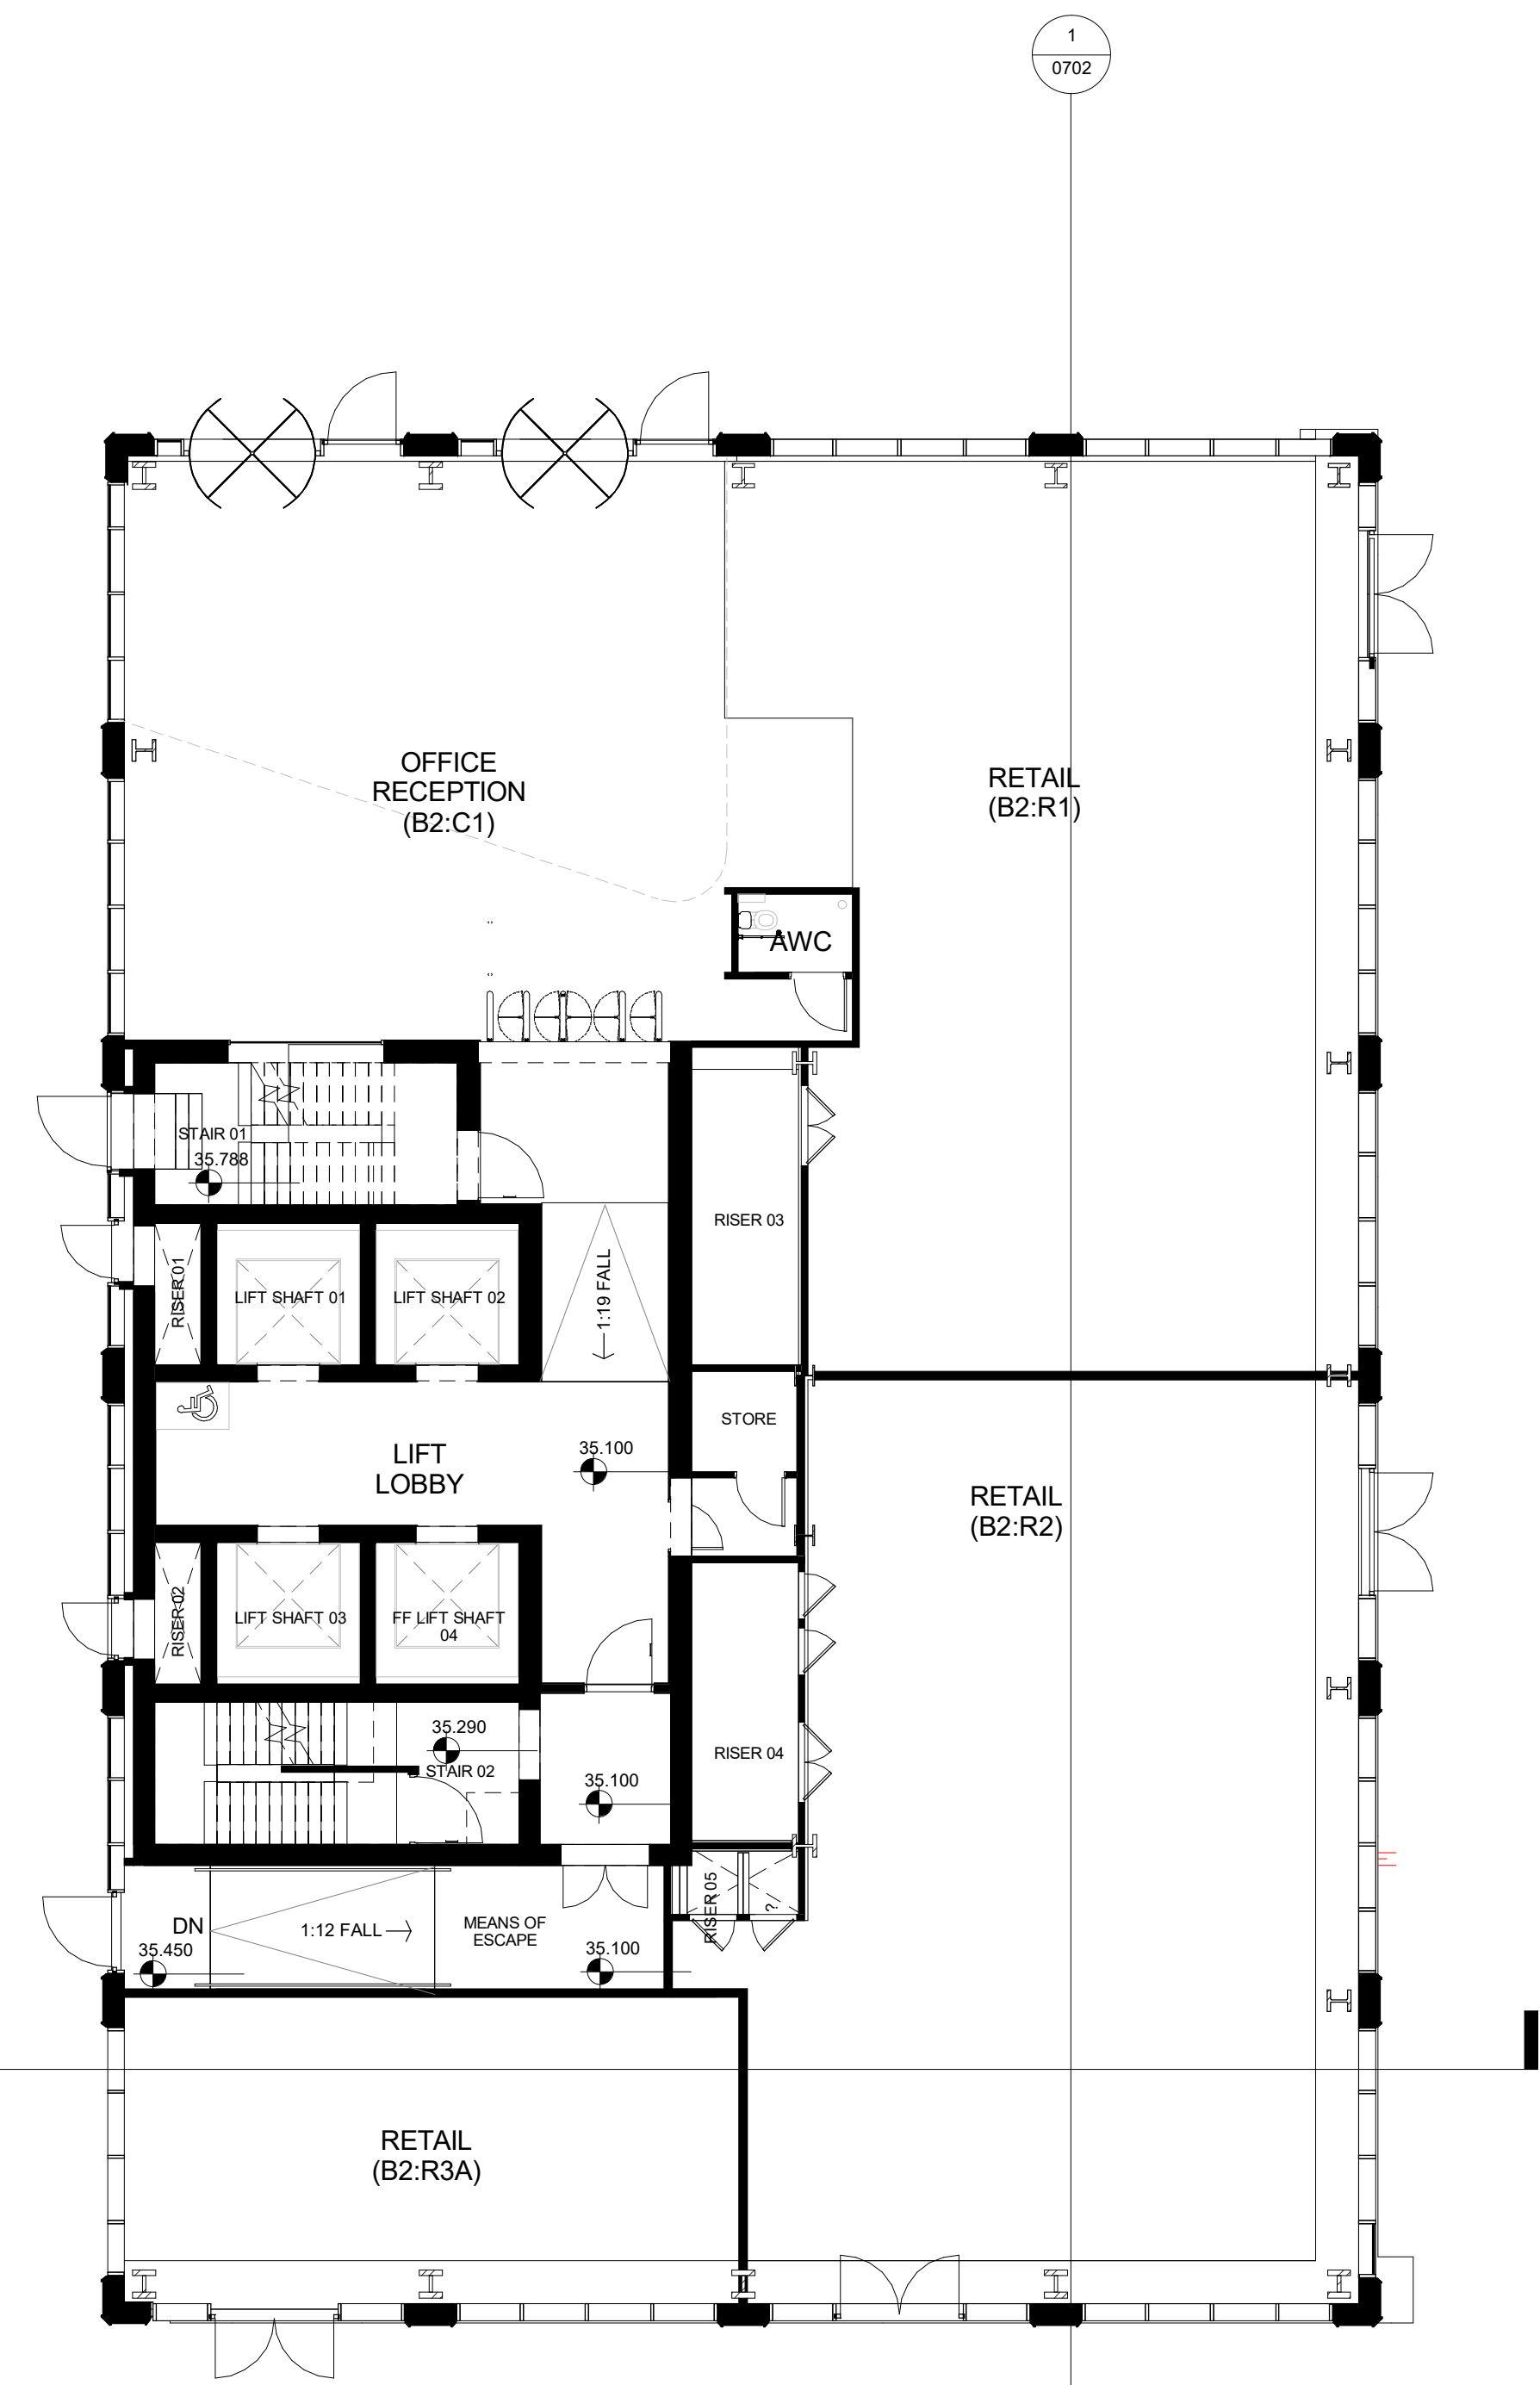

0 1 5 10 m

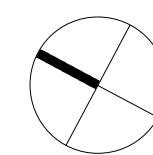

FeildenCleggBradleyStudios
LLP
London Office
Tottenham Street
London
W1T 4RG
t +44 20 7323 5737
e london@fcbstudios.com

Amendment
P1 Issued for Planning
P2 Issued for Planning - Minor Material Amendments
P3 Issued for Planning - Non Material Amendments

Date
15.01.2018
02.10.2018
29.04.2020

Job/Drawing No
1813-FCBS-A-0200
Circle Square : Plots 2, 3 + 4
L00 GA Plan

Amendment
P3

Scale
1 : 125 @ A1
Date
09/18/19
Drawn
London Studio

Do Not Scale
All Dimensions to be checked on site