


General Notes  
Do not scale from drawing. Use marked dimensions.  
To be read in conjunction with all other Consultant's drawings.  
The Architect to be immediately notified of any discrepancies.  
Copyright on this drawing retained by the Architect.

#### KEY

- COMMERCIAL
- BACK OF HOUSE / PLANT
- CIRCULATION

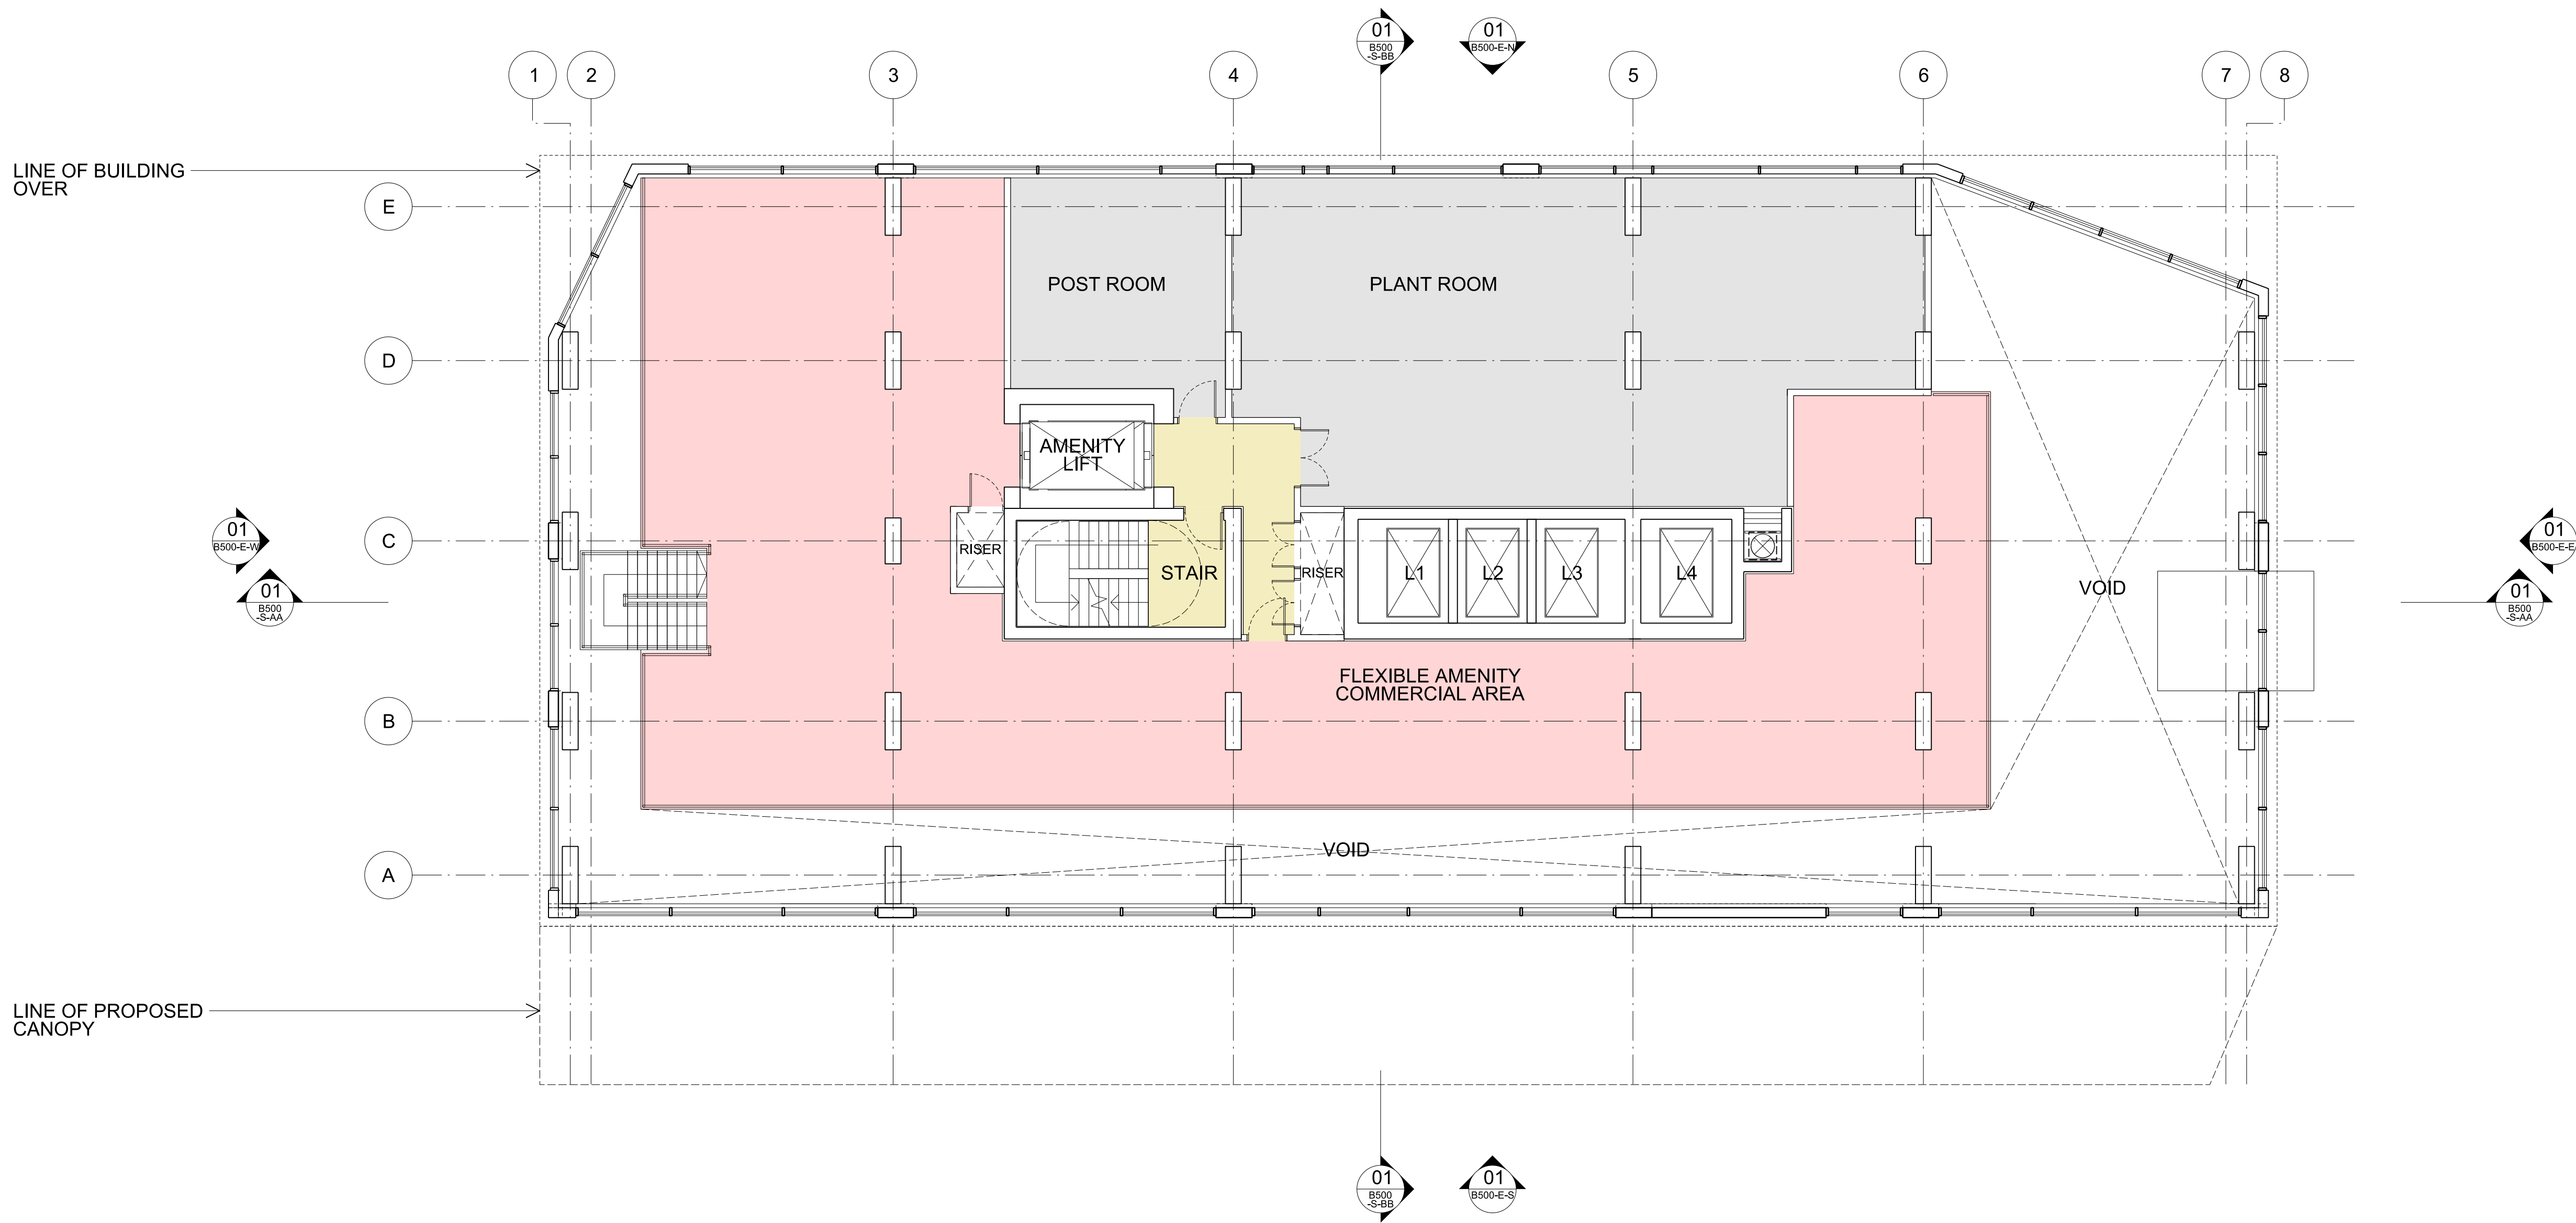

|     |          |     |     |     |                                                       |
|-----|----------|-----|-----|-----|-------------------------------------------------------|
| C   | 20200327 | PT  | PT  | JR  | ISSUED FOR PLANNING                                   |
| B   | 20200320 | PT  | PT  | JR  | ISSUED FOR PLANNING                                   |
| A   | 20200313 | PT  | PT  | JR  | ISSUED FOR INFORMATION - DESIGN FREEZE<br>First Issue |
| No. | Date     | Dwn | Chk | App | Revision or reason for issue                          |

## DENTON CORKER MARSHALL


Architect  
Denton Corker Marshall LLP  
3.04 The Frames 1 Phipp Street  
London EC2A 4PS  
Telephone: 020 7553 2020  
Email: mail@dentoncorkermarshall.co.uk

### Project Title UNION, ST. JOHNS VITA T2

Client  
VITA  
The Box, Horseshoe Lane  
Aldersly Edge, SK9 7QP  
Telephone:  
Email: info@selectproperty.com

Scale / North Point  
1:100 @ A1

0 1 2 3 5m

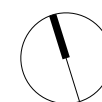

### Drawing Title MEZZANINE LEVEL GA PLAN

Drawing Number  
**6555-P-B500-P-M**

Drawing Status  
**PLANNING**

Revision  
**C**