



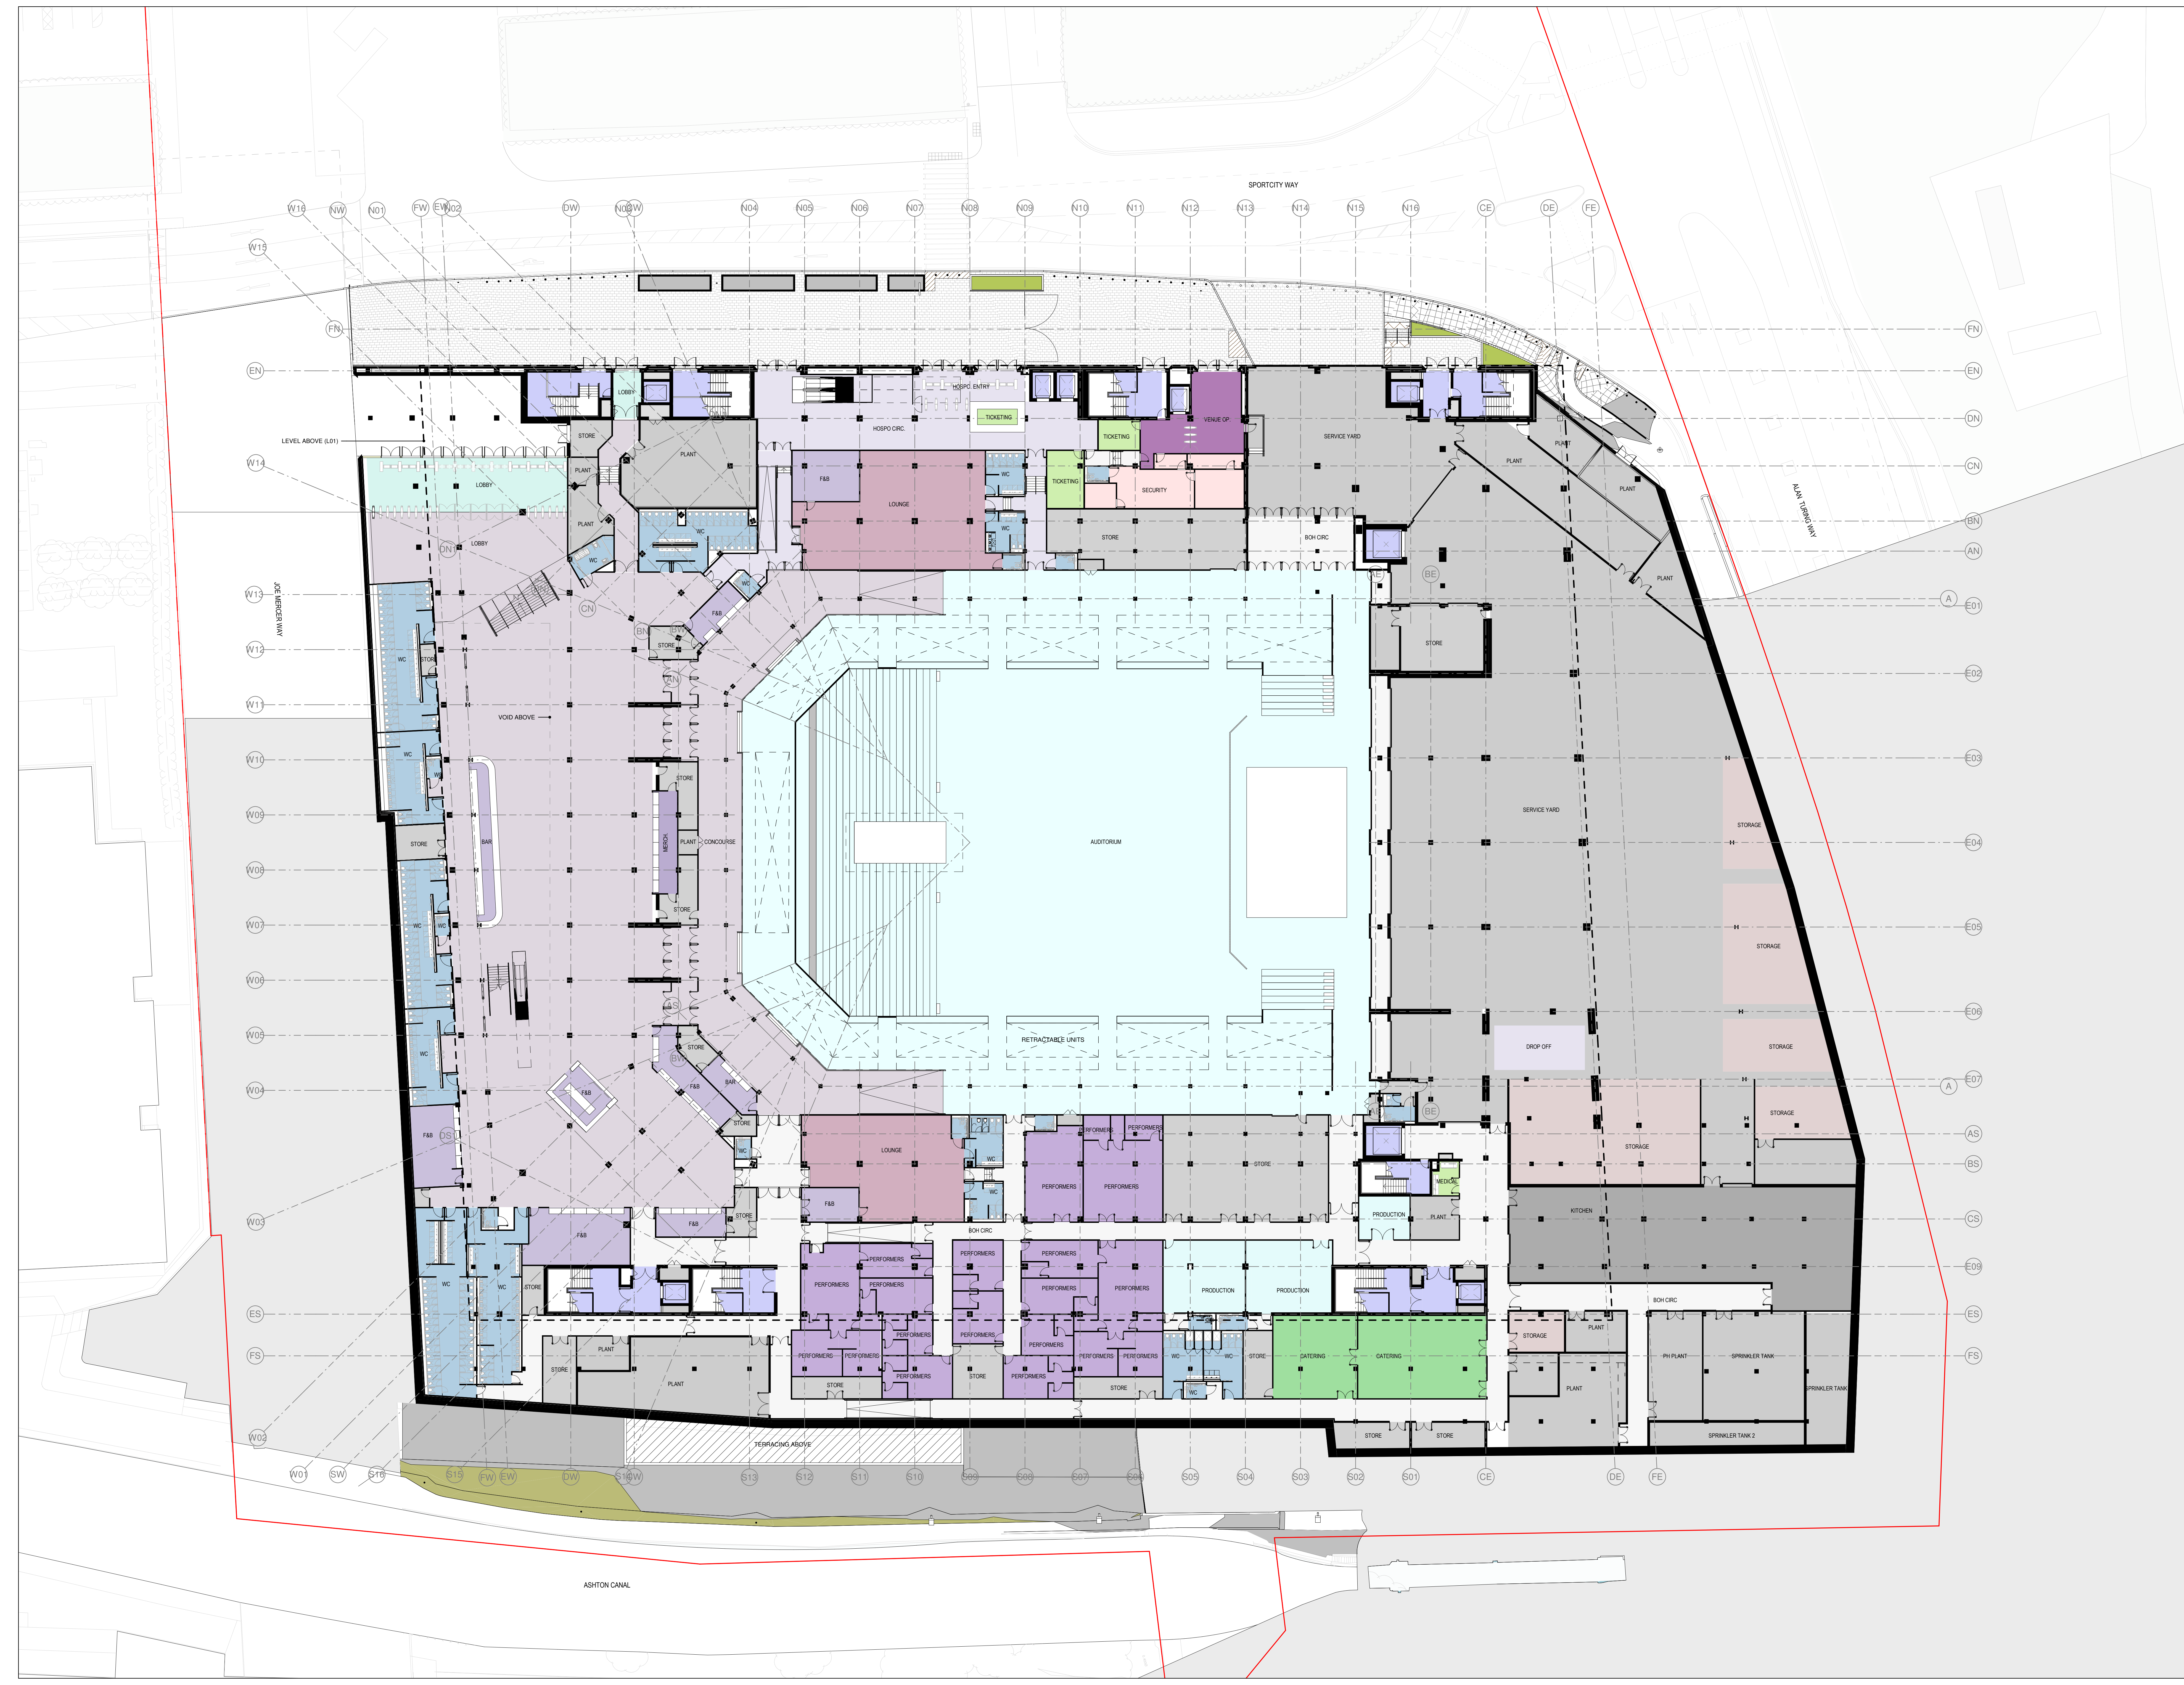

REVISIONS		
REV	DATE	DESCRIPTION
01	14/02/2020	PLANNING

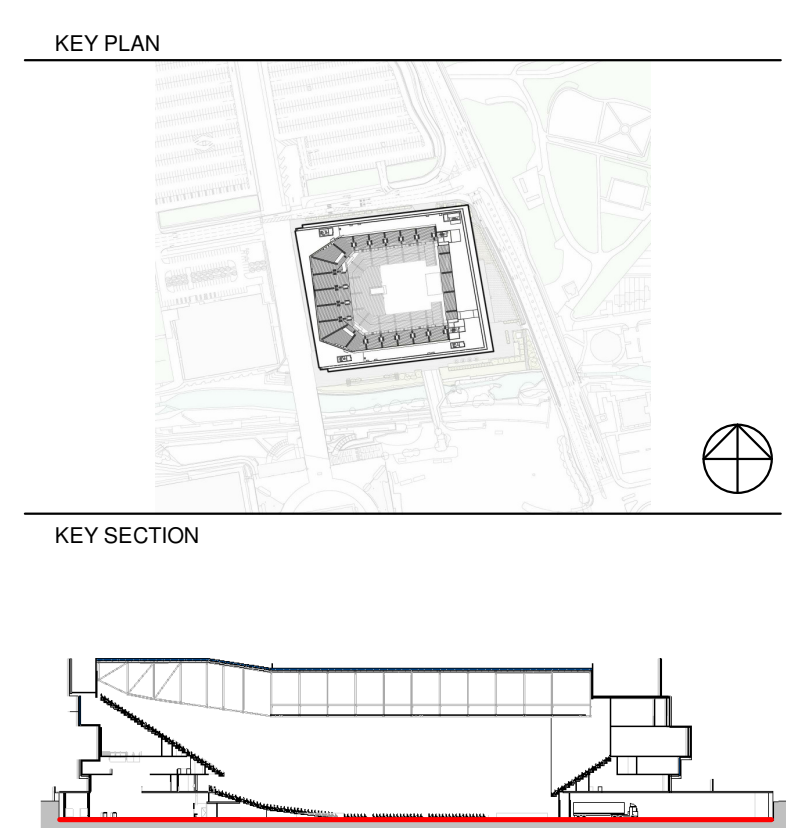

- KEY
- PLANNING APPLICATION BOUNDARY
 - LINE FLOOR ABOVE
 - LINE FLOOR BELOW
 - ZONE FOR NAMING RIGHTS
- AUDITORIUM
 - BACK OF HOUSE CIRCULATION
 - CATERING
 - CONCESSIONS & CATERING
 - CONCOURSE
 - CORRIDORS/CIRCULATION
 - CREW/PRODUCTION
 - HOSPITALITY
 - HOSPITALITY CIRCULATION
 - KITCHENS
 - MEDICAL
 - MERCHANDISE
 - OPEN STORAGE
 - PERFORMERS
 - PLANT
 - RISER
 - SECURITY
 - STORAGE
 - TICKETING
 - VENUE OPERATIONS
 - VERTICAL CIRCULATION
 - WCs

THIS DRAWING IS ONLY TO SCALE IF IT IS REPRODUCED AT THE CORRECT PAPER SIZE
1:250/A0

ALL INTERNAL LAYOUTS AND USES ARE SHOWN FOR ILLUSTRATIVE PURPOSES ONLY AND ARE NOT FOR DETERMINATION



© COPYRIGHT. ALL RIGHTS RESERVED.

THIS WORK IS COPYRIGHT AND CANNOT BE REPRODUCED OR COPIED IN ANY FORM OR BY ANY OTHER MEANS, INCLUDING ELECTRONIC OR MECHANICAL, WITHOUT THE WRITTEN PERMISSION OF POPULOUS. ANY UNAUTHORIZED REPRODUCTION OR USE OF THIS DOCUMENT FOR ANY PURPOSE WHATSOEVER IS RESTRICTED TO THE TERMS OF THE AGREEMENT TO APPLICABLE AGREEMENT BETWEEN POPULOUS AND THE RESTRICTING PARTY.

USE FIELDED DIMENSIONS IN PREFERENCE TO SCALED. CHECK ALL DIMENSIONS ON SITE BEFORE FABRICATION OR SETTING OUT.

ARCHITECT

POPULOUS®

14 BLADES COURT | DEODAR ROAD | LONDON | SW15 2NU | UNITED KINGDOM
TELEPHONE: +44 (0)20 8974 7495 | FACSIMILE: +44 (0)20 8974 7470
ALL PRODUCTION & INTELLECTUAL PROPERTY RIGHTS RESERVED © POPULOUS 2009

PROJECT NAME							
OVG MANCHESTER							
DRAWING TITLE							
LEVEL GF - ALL ZONES							
RL 55.00							
STATUS	PROJECT No.						
PLANNING	4933						
DATE	SCALE	SIZE					
14/02/2020	1 : 250	A0					
DRAWN	CHECKED	APPROVED					
MC	PG	DS					
							
PROJECT	ORIGIN	ZONE	LEVEL	TYPE	ROLE	DRAWING	REV
BRA-POP-ZZ	GF-	DR-	A-			0611	00