

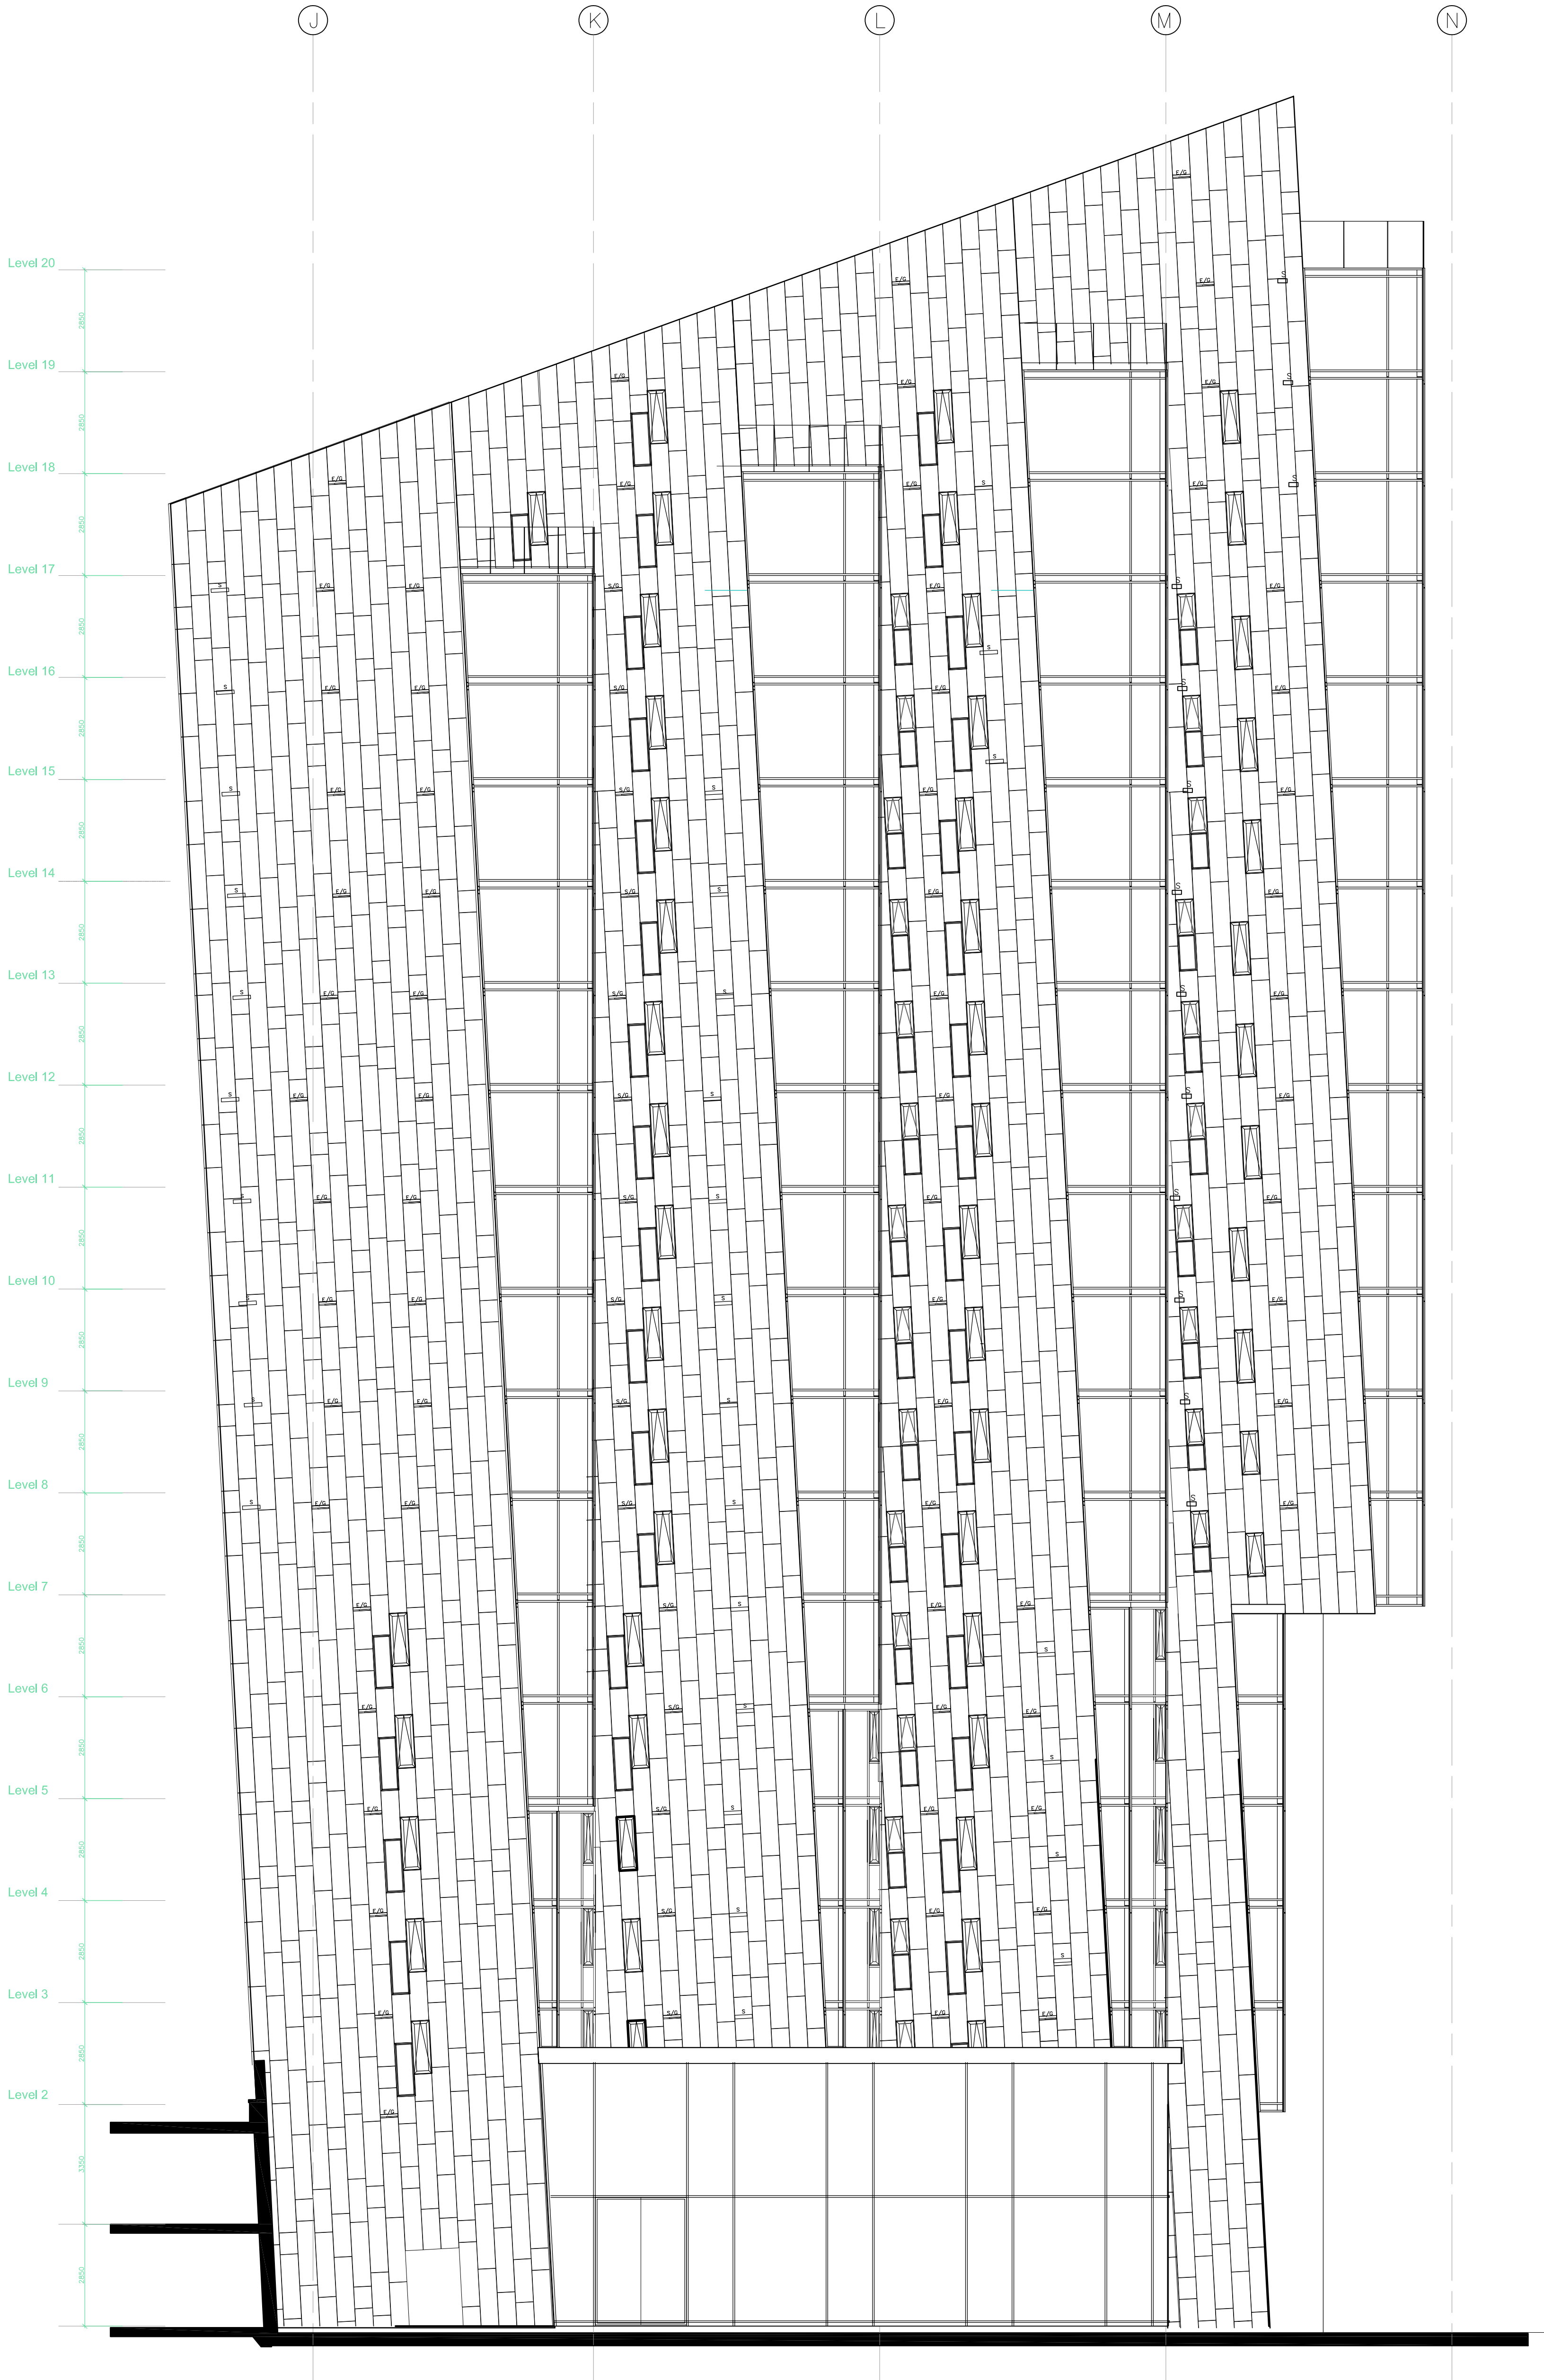


NOTES

Copyright: All rights reserved.
This drawing must not be reproduced without permission.
This drawing must not be scaled. Dimensions are in millimetres unless specified.

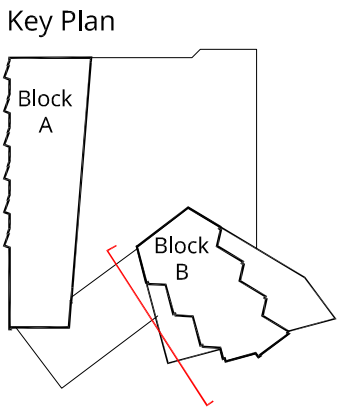

BLOCK B - Elevation A As Existing

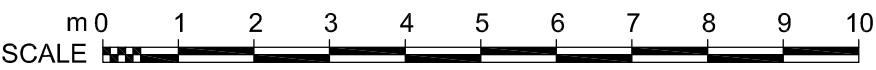

B				15.06.20	PLANNING ISSUE	JH	NA
A				08.06.20	Window openings updated to LOR comments	JH	NA
PD				27.05.20	First Issue	JH	NA
REV	DATE	REVISION NOTE	BY	CHECK			

elliswilliams
ARCHITECTS

Wellfield Chester Road Preston Brook WA7 3BA
T: +44 (0)1928 752 200 E: info@ewa.co.uk

Islington Wharf Manchester
Block B - Elevation A (SW) as existing
2212_00504
STATUS: PLANNING
DRAWN BY: JH
DATE: 21.05.20
SCALE: 1:100 @ A1
REV: B
2212-EWA-B-ZZ-DR-A-00504