
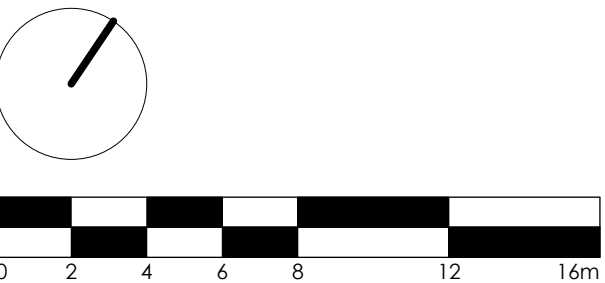


LEGEND

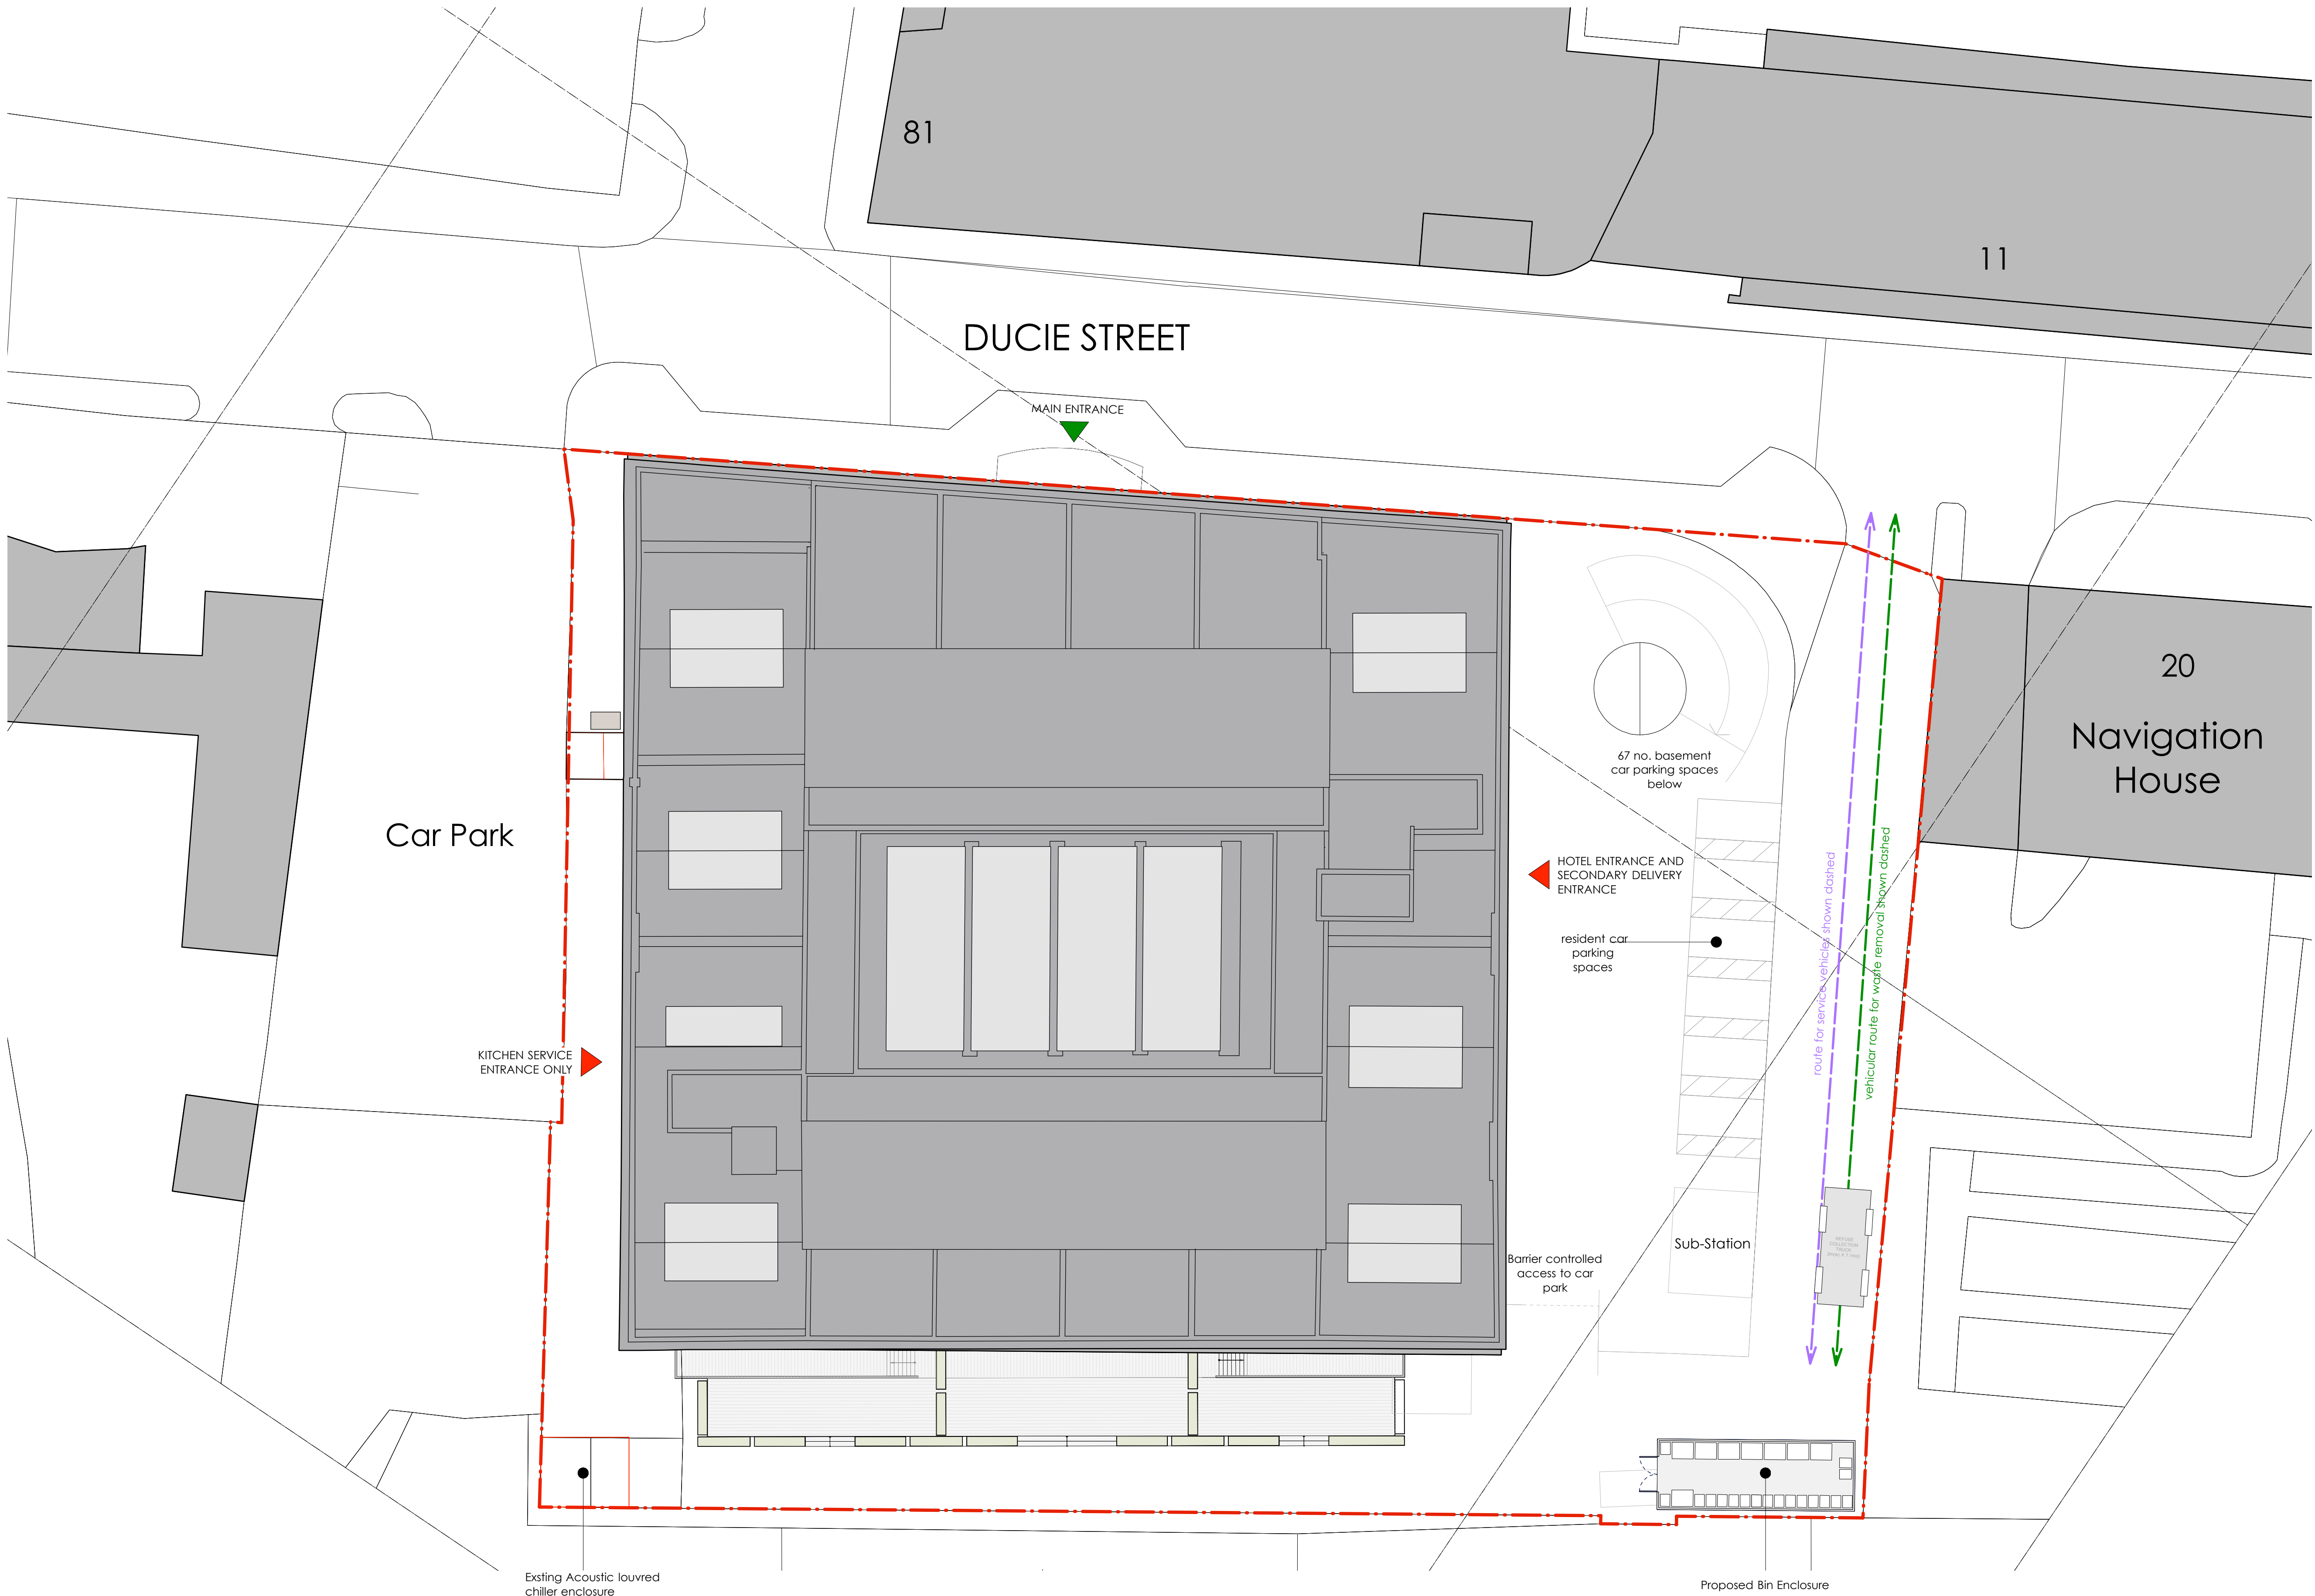

Planning

Archer Humphryes Architects

Basement
Central House
142 Central Street
London, United Kingdom
EC1V 8AR
T: +44 (0) 20 7251 8555

project title The Place Manchester			
drawing title Proposed Site Arrangement Plan	scale 1:200 @ A1	date 23.03.18	drawn checked
drawing number AHA/ PLC / ST / 102	revision P1		